



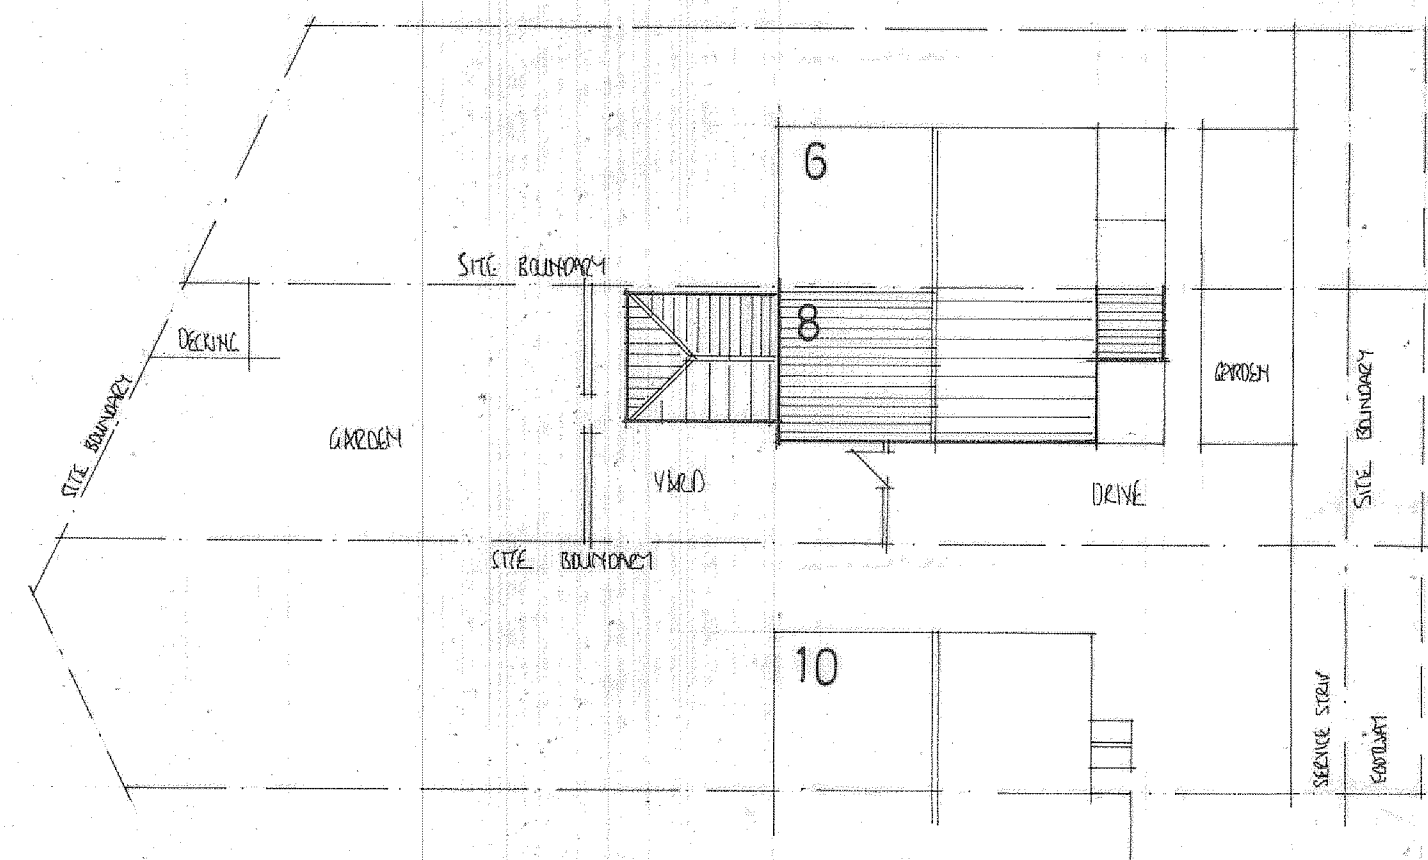

PROPOSED SITE AND ROOF PLAN SCALE 1:200

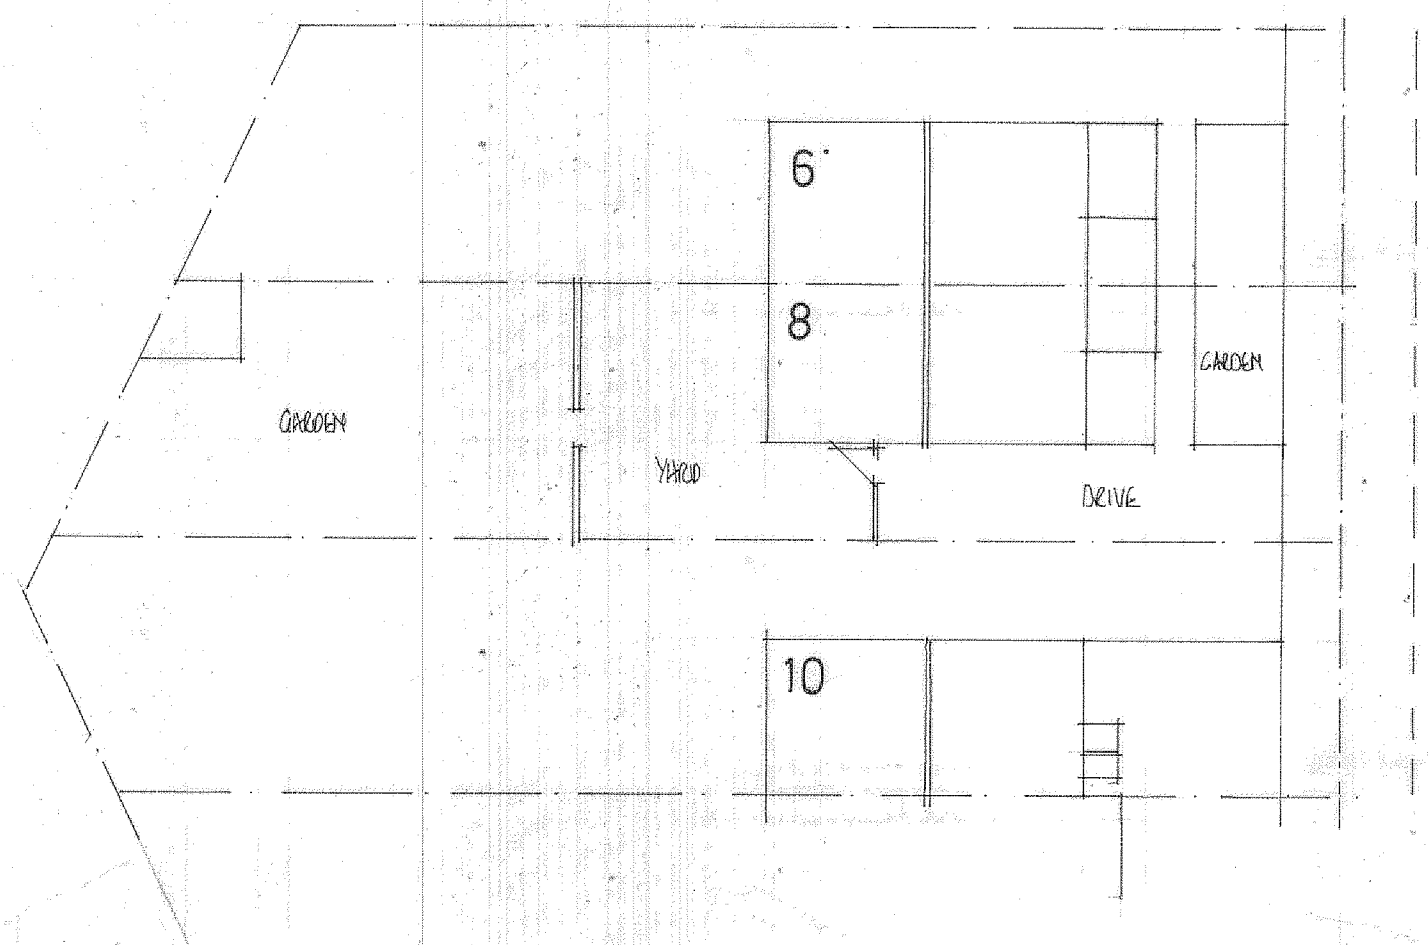

EXISTING SITE AND ROOF PLAN SCALE 1:200

PROJECT
PROPOSED SINGLE STOREY
ORANGERY EXTENSION
TO REAR OF PROPERTY.
DRAWING TITLE
EXISTING AND PROPOSED
ROOF AND SITE PLAN.
CLIENT
MR. L. WILLIAMS.
ADDRESS
8, STUBBS ROAD,
ROCHDALE. OL11 2BB.
SCALE
SCALE 1:200@A1
DRAWING No
FO 06245905/5.

