




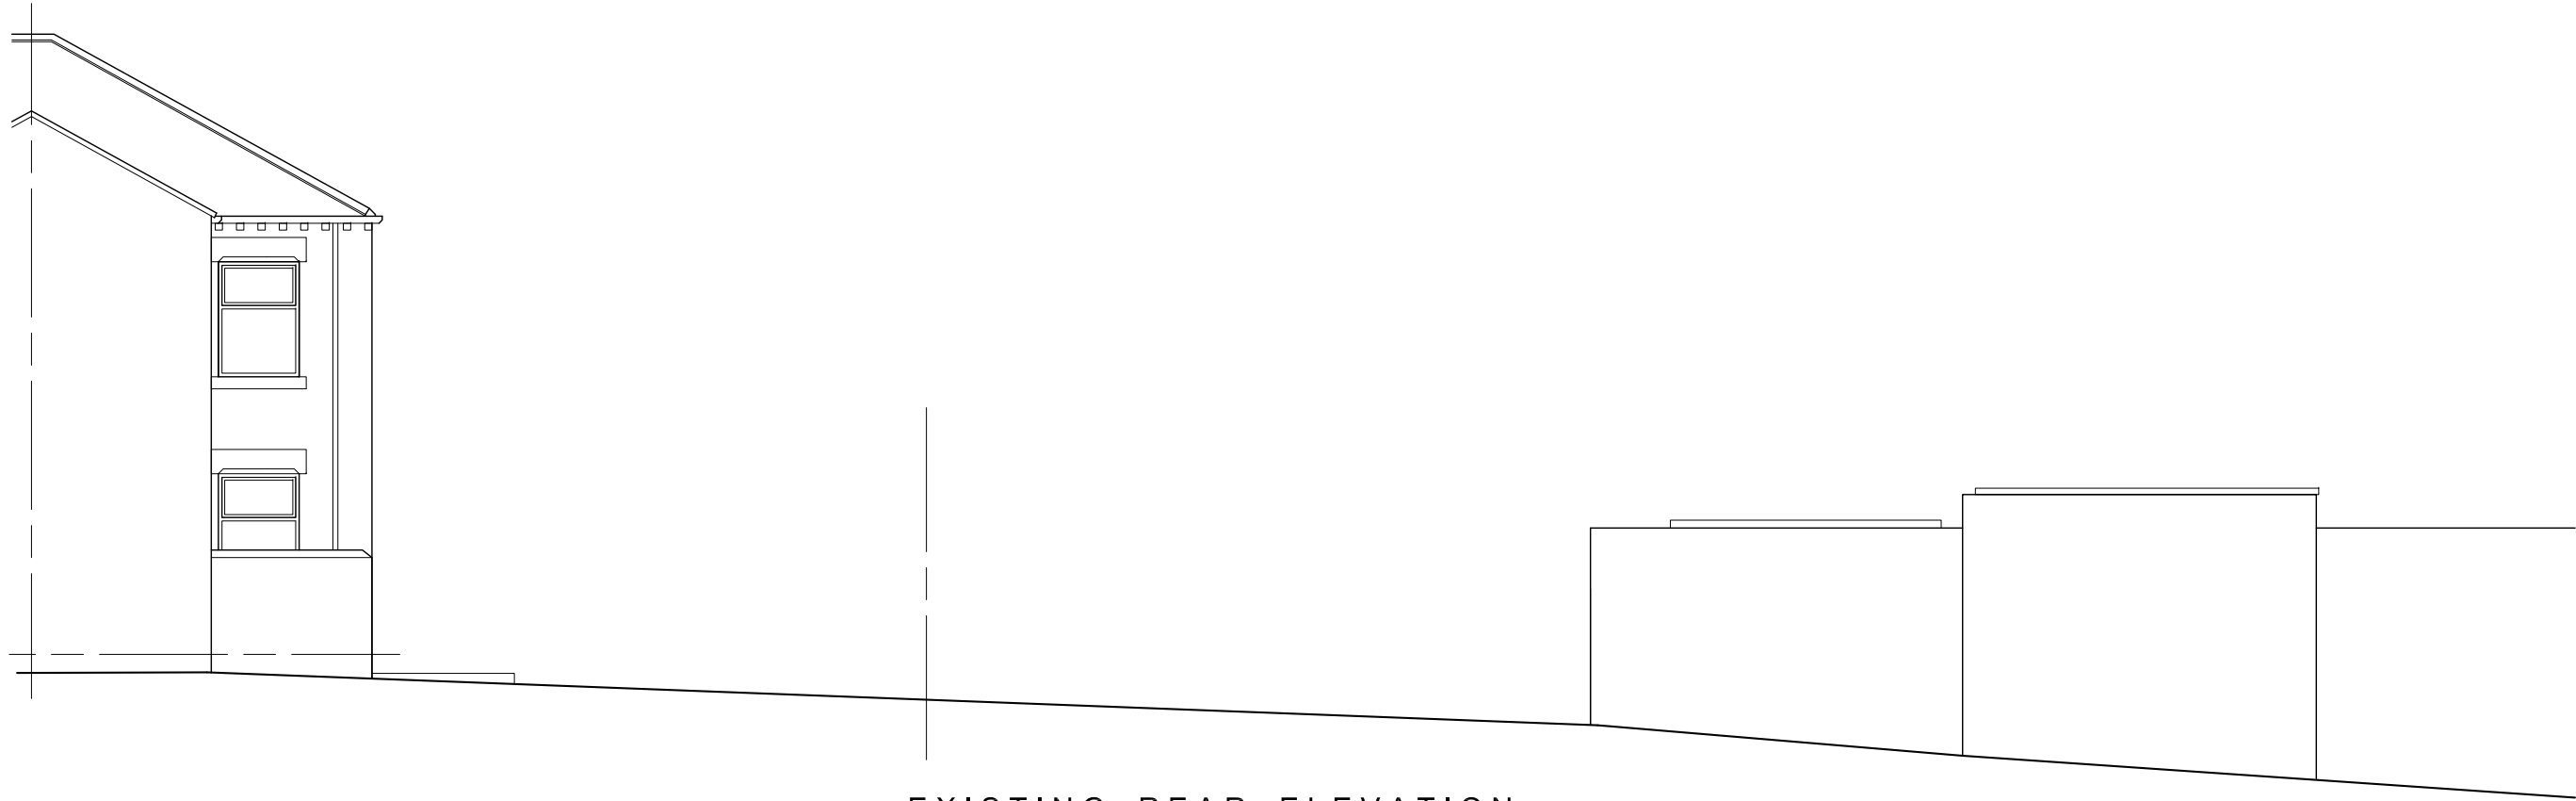


EXISTING REAR ELEVATION scale 1:100

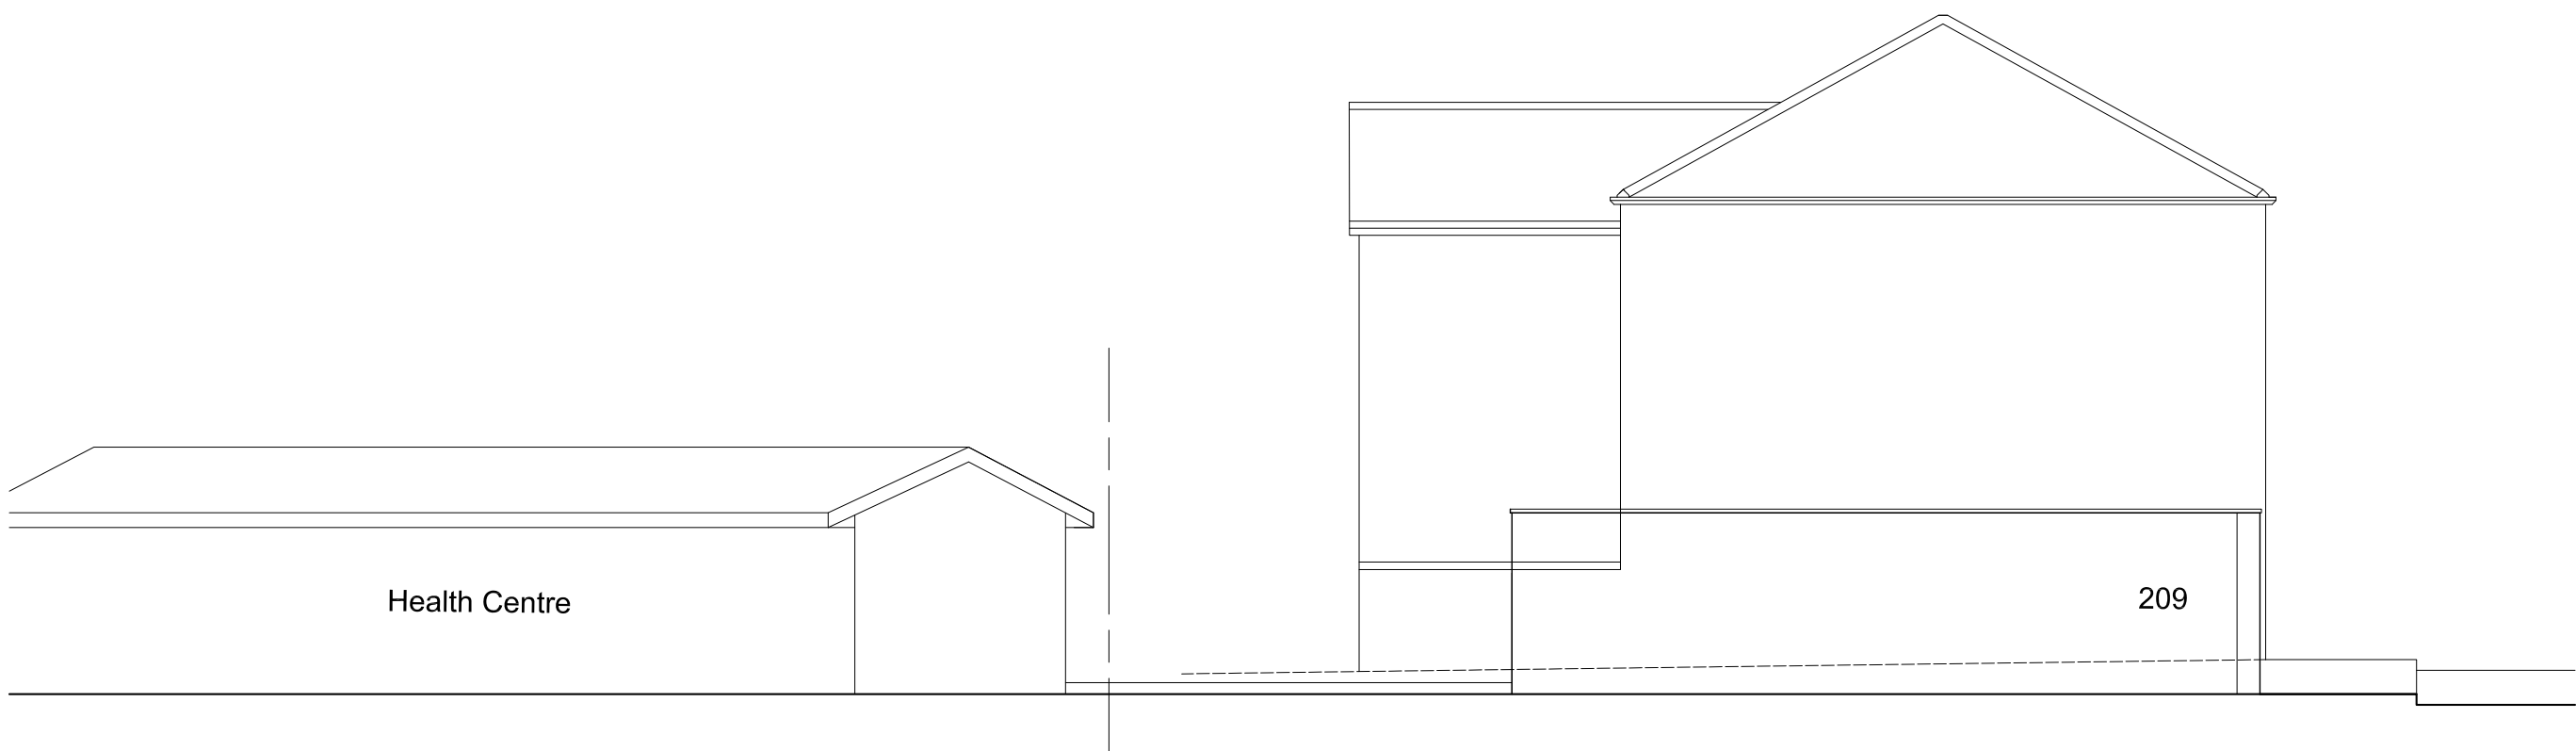


EXISTING SIDE ELEVATION scale 1:100

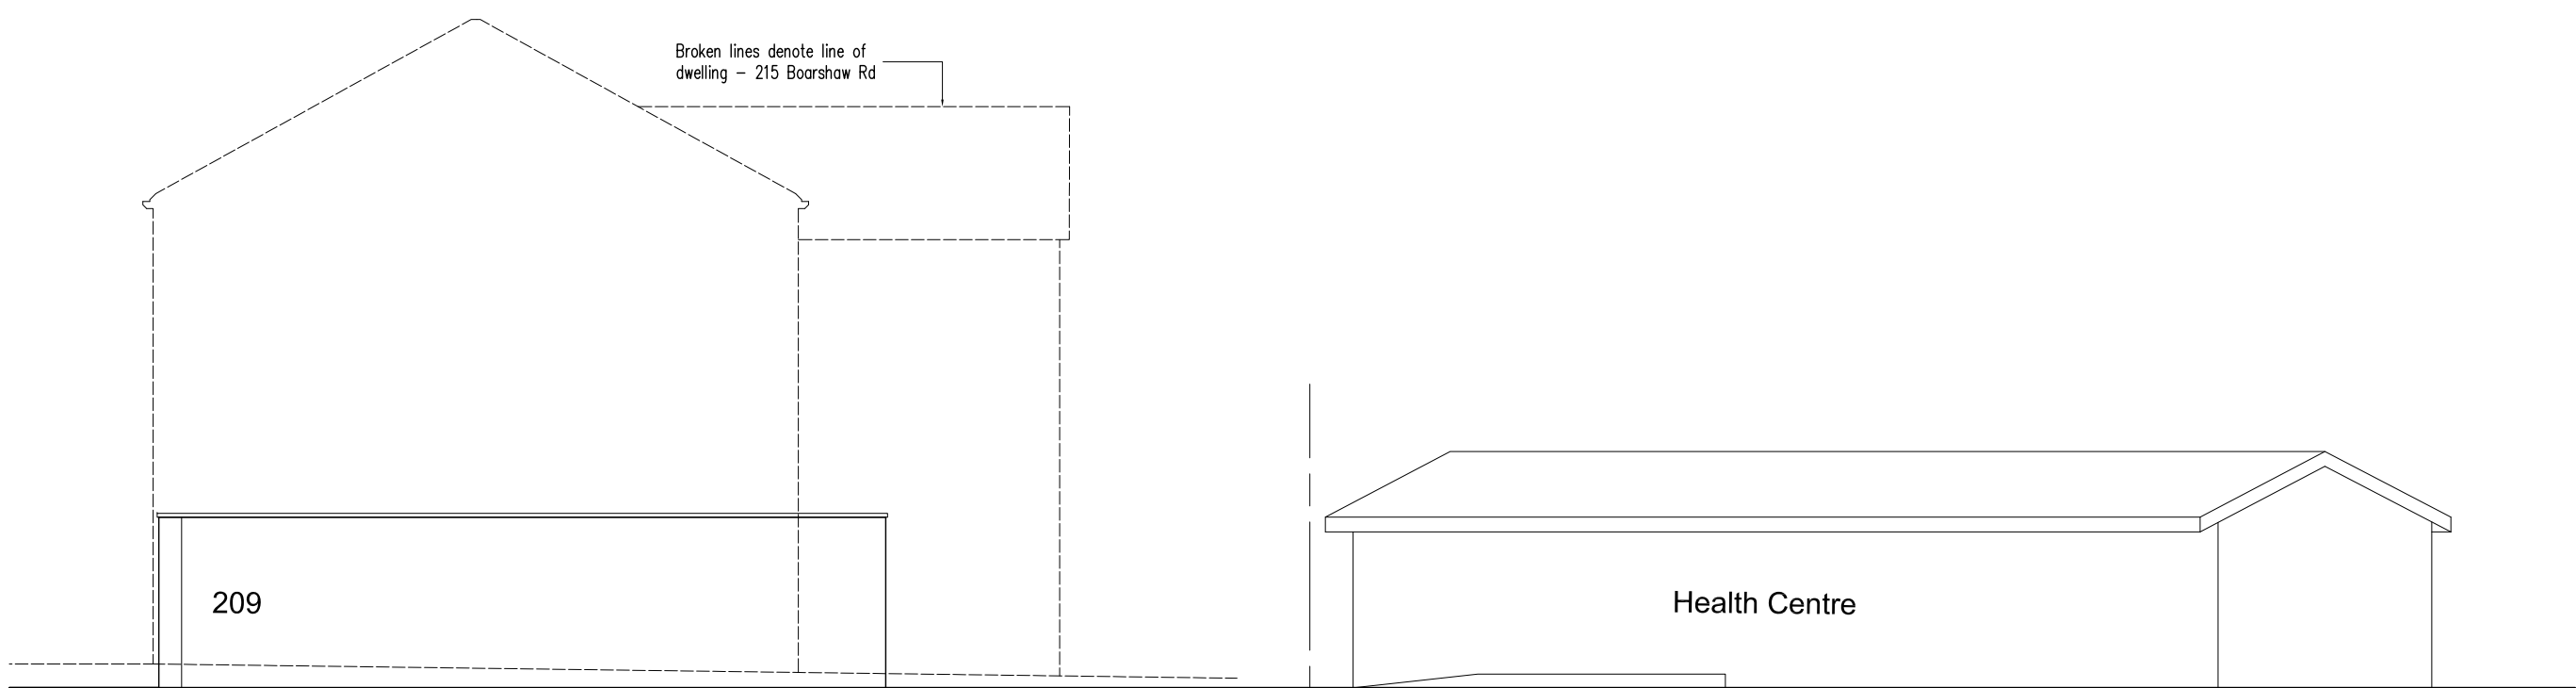


EXISTING SIDE ELEVATION scale 1:100

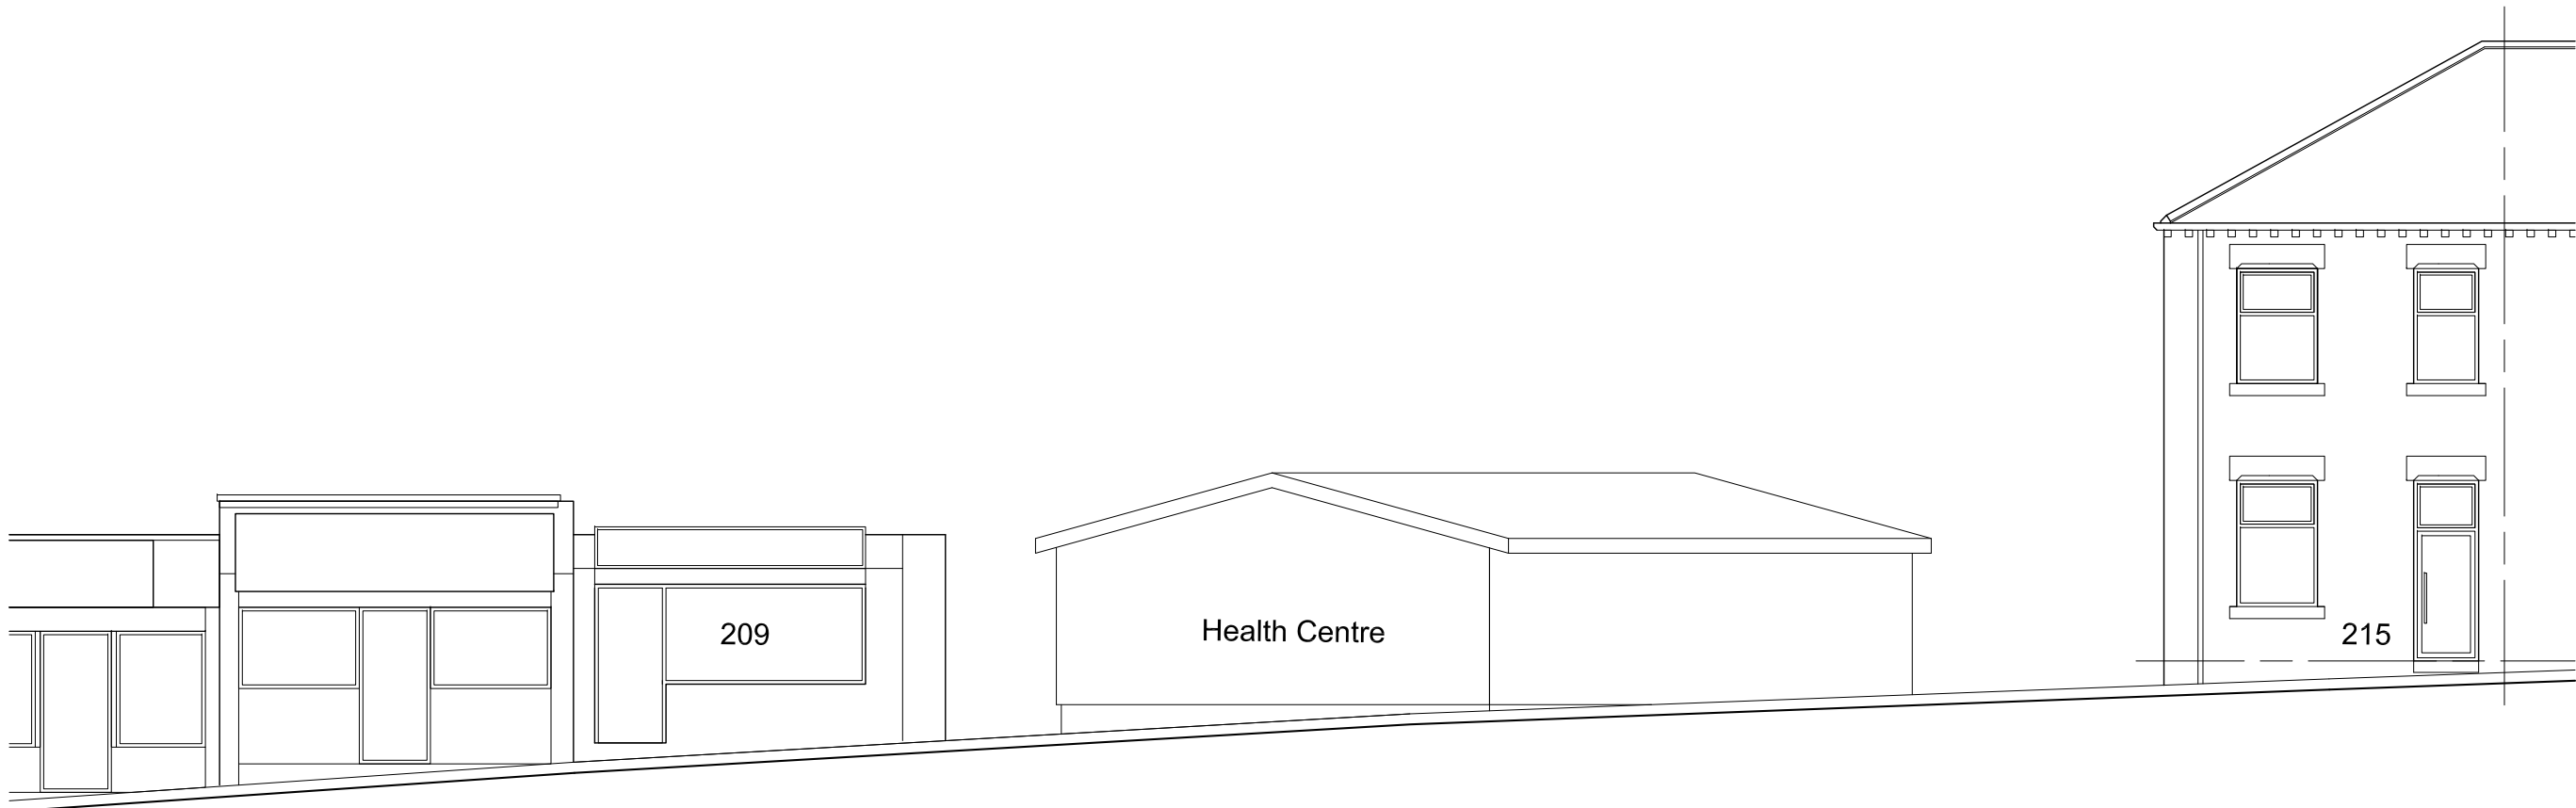


EXISTING STREET SCENE TO BOARSHAW ROAD scale 1:100

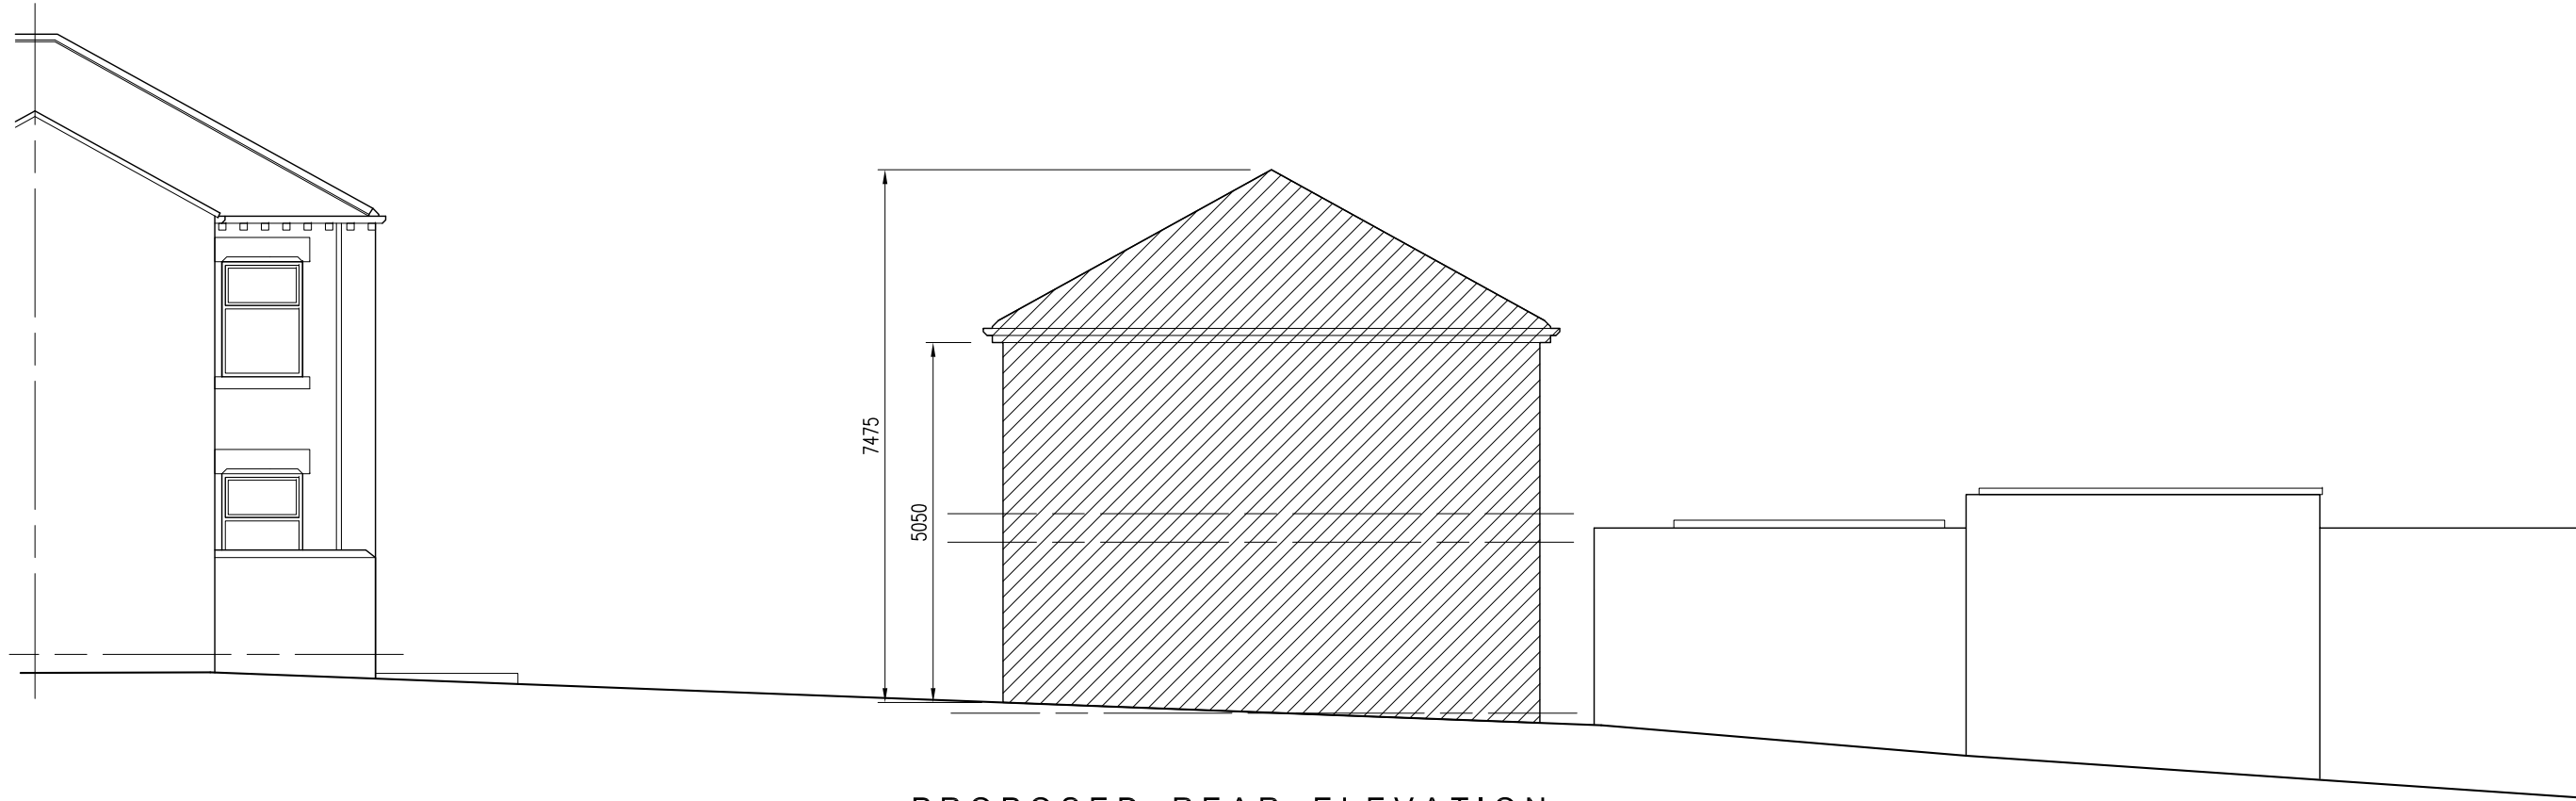


PROPOSED REAR ELEVATION scale 1:100

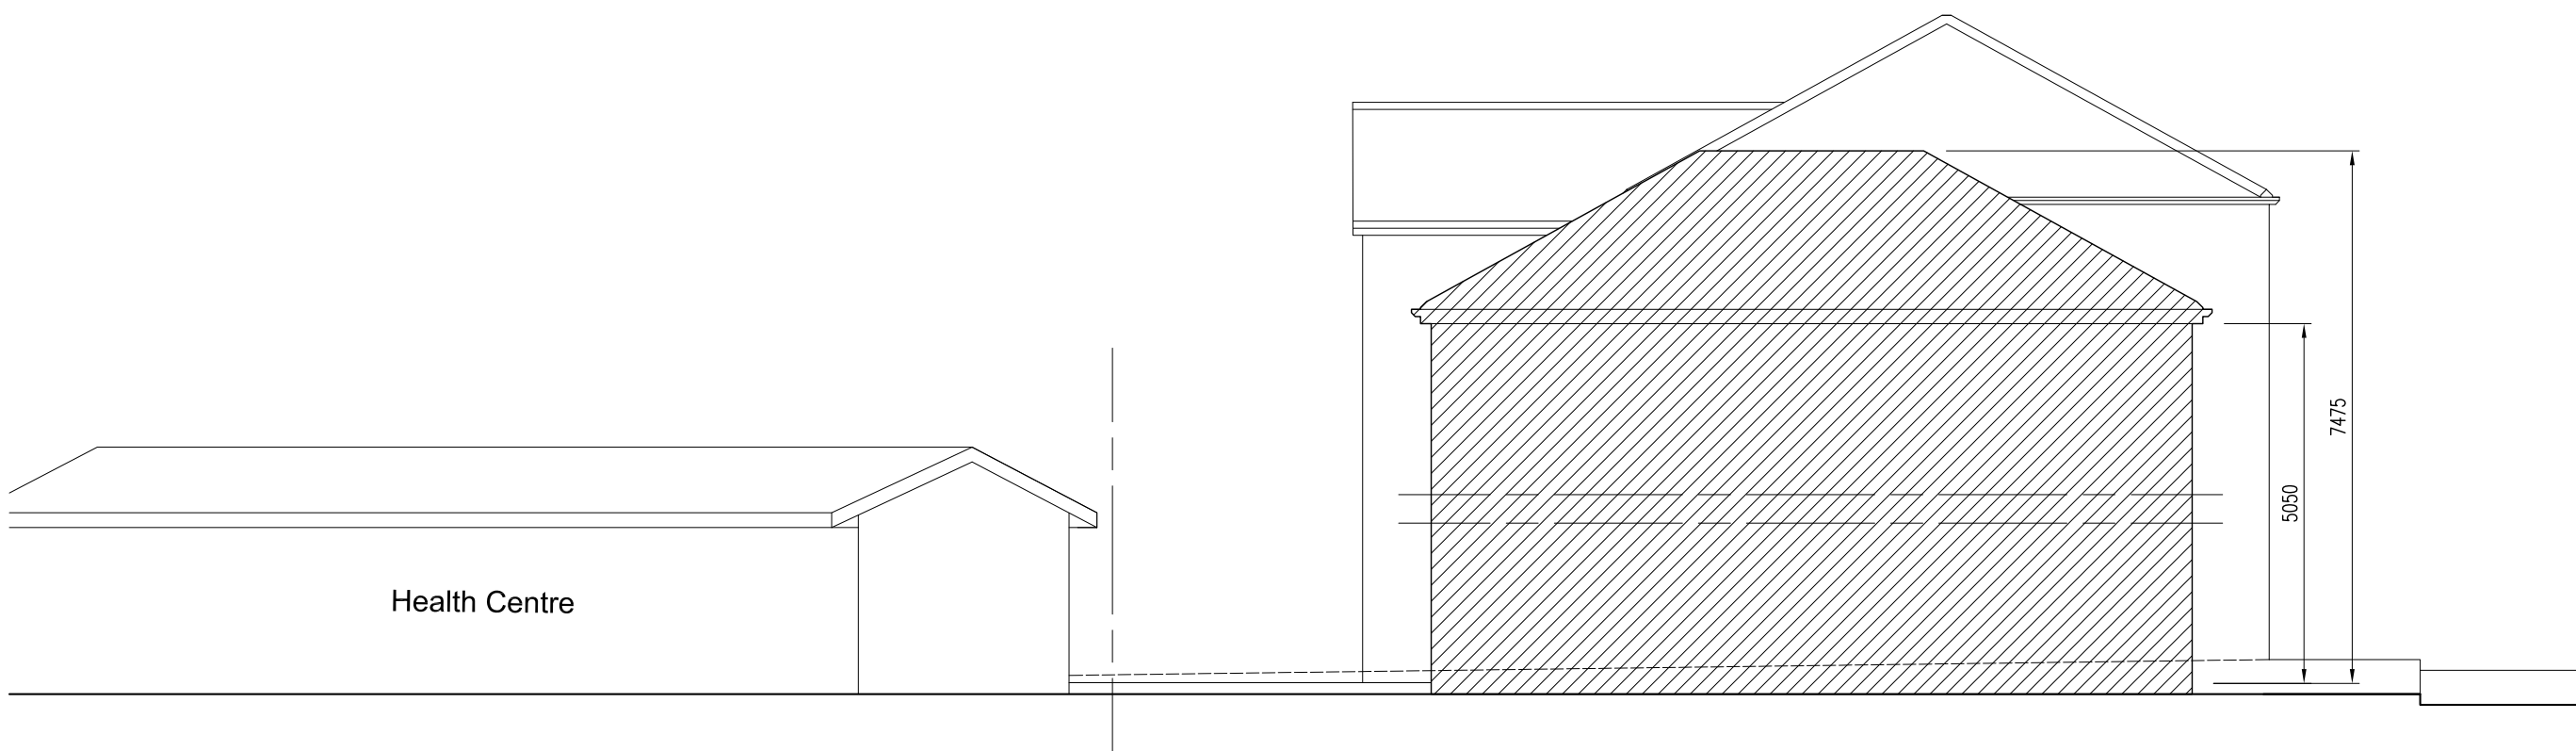

PROPOSED SIDE ELEVATION scale 1:100

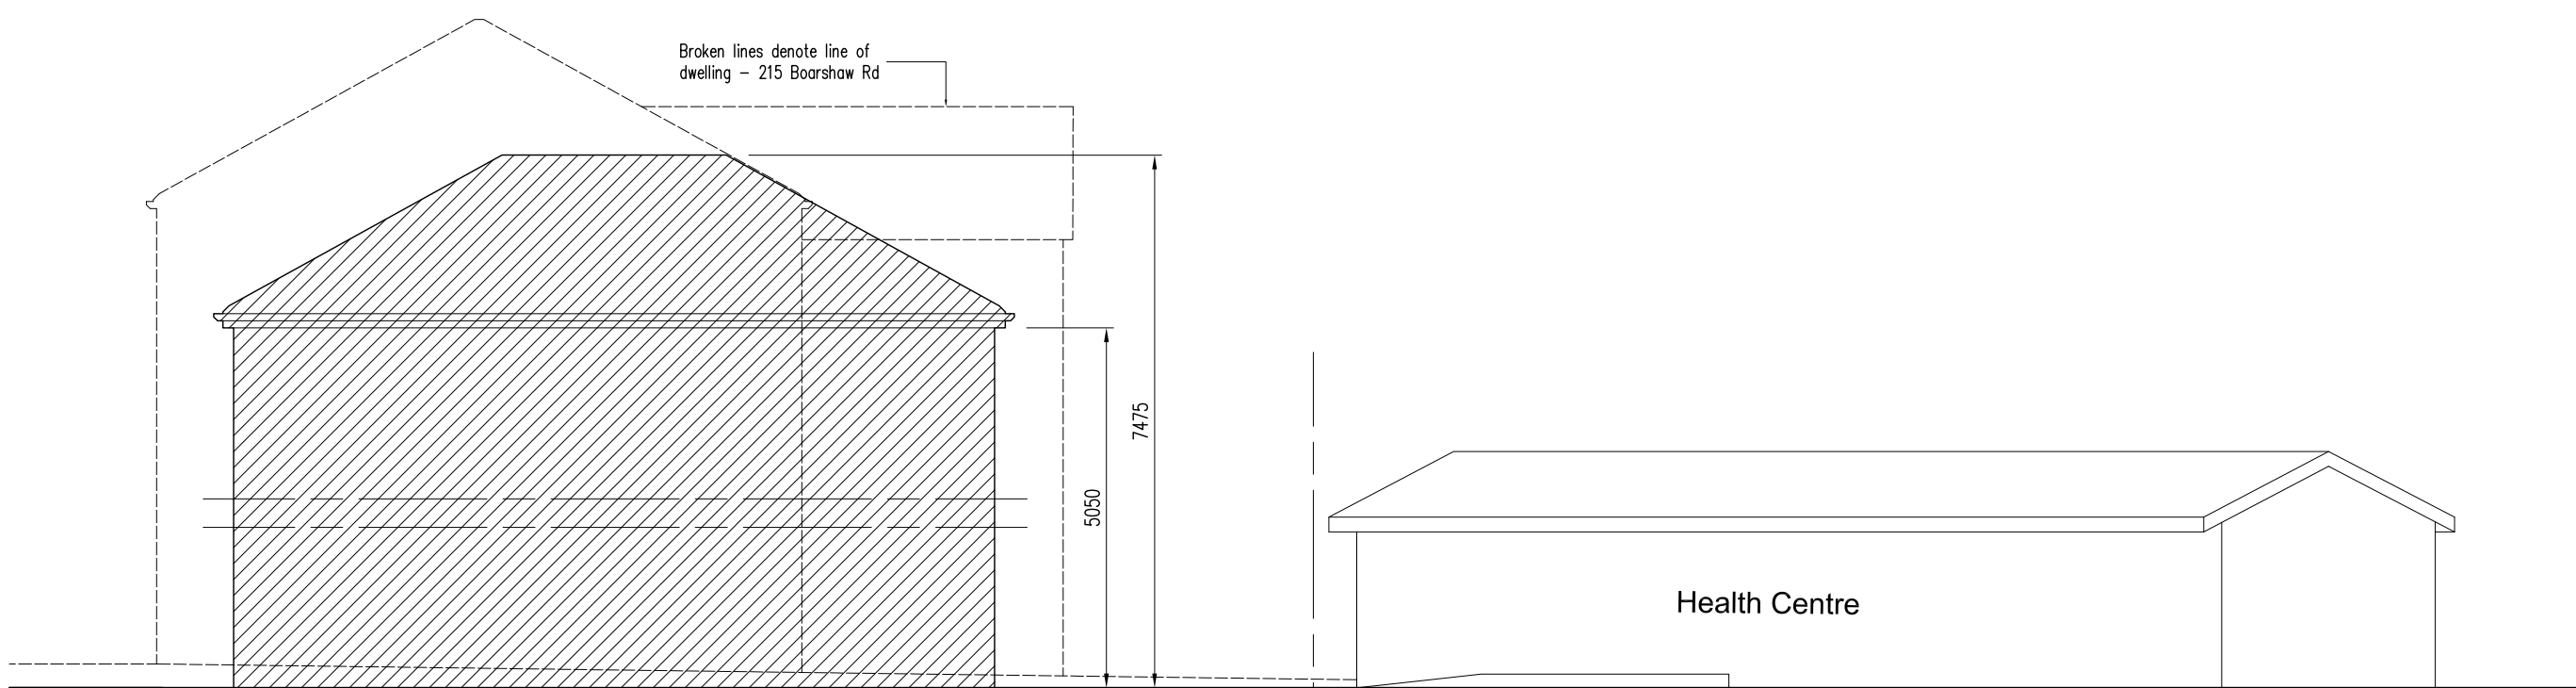

PROPOSED SIDE ELEVATION scale 1:100

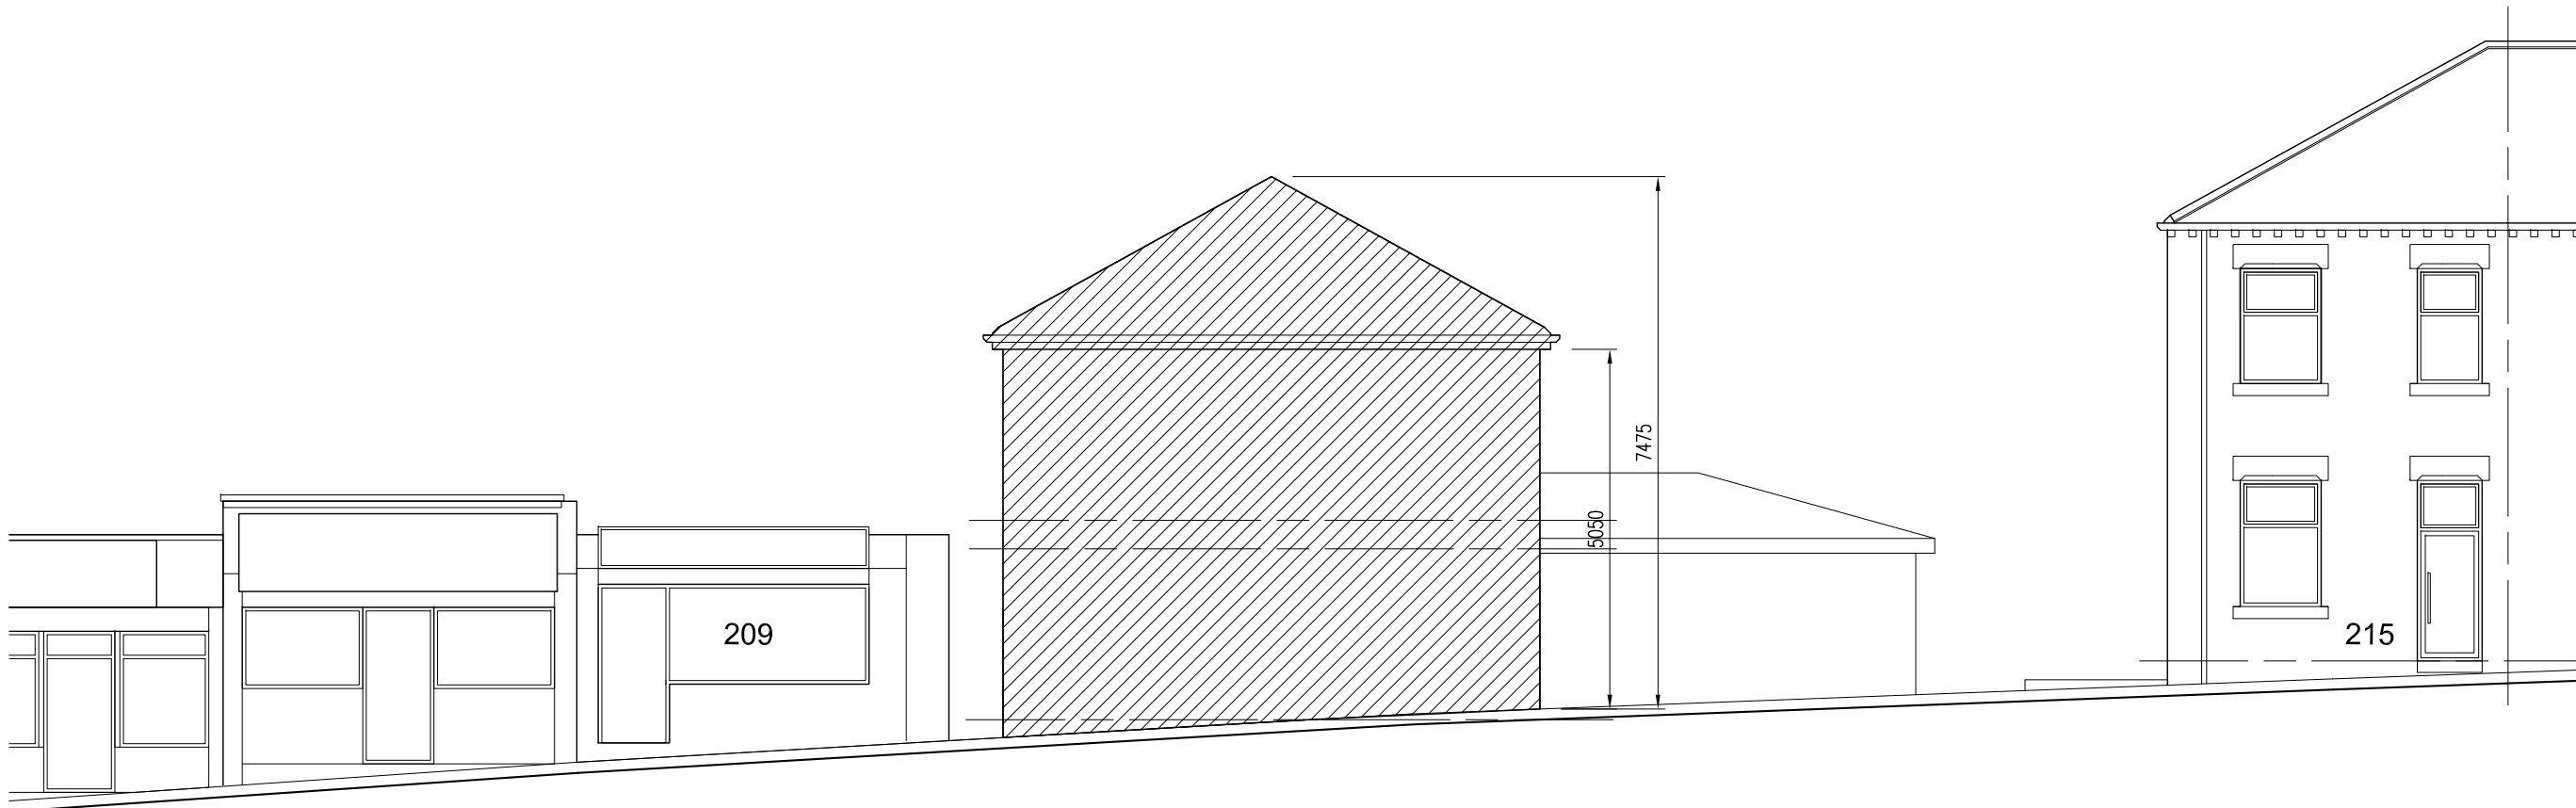

PROPOSED STREET SCENE TO BOARSHAW ROAD scale 1:100