
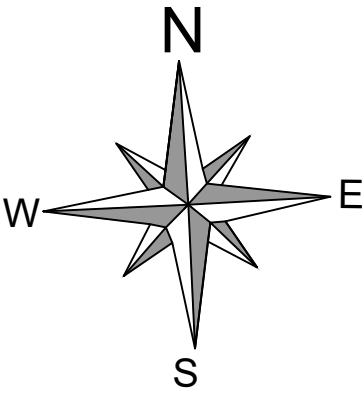


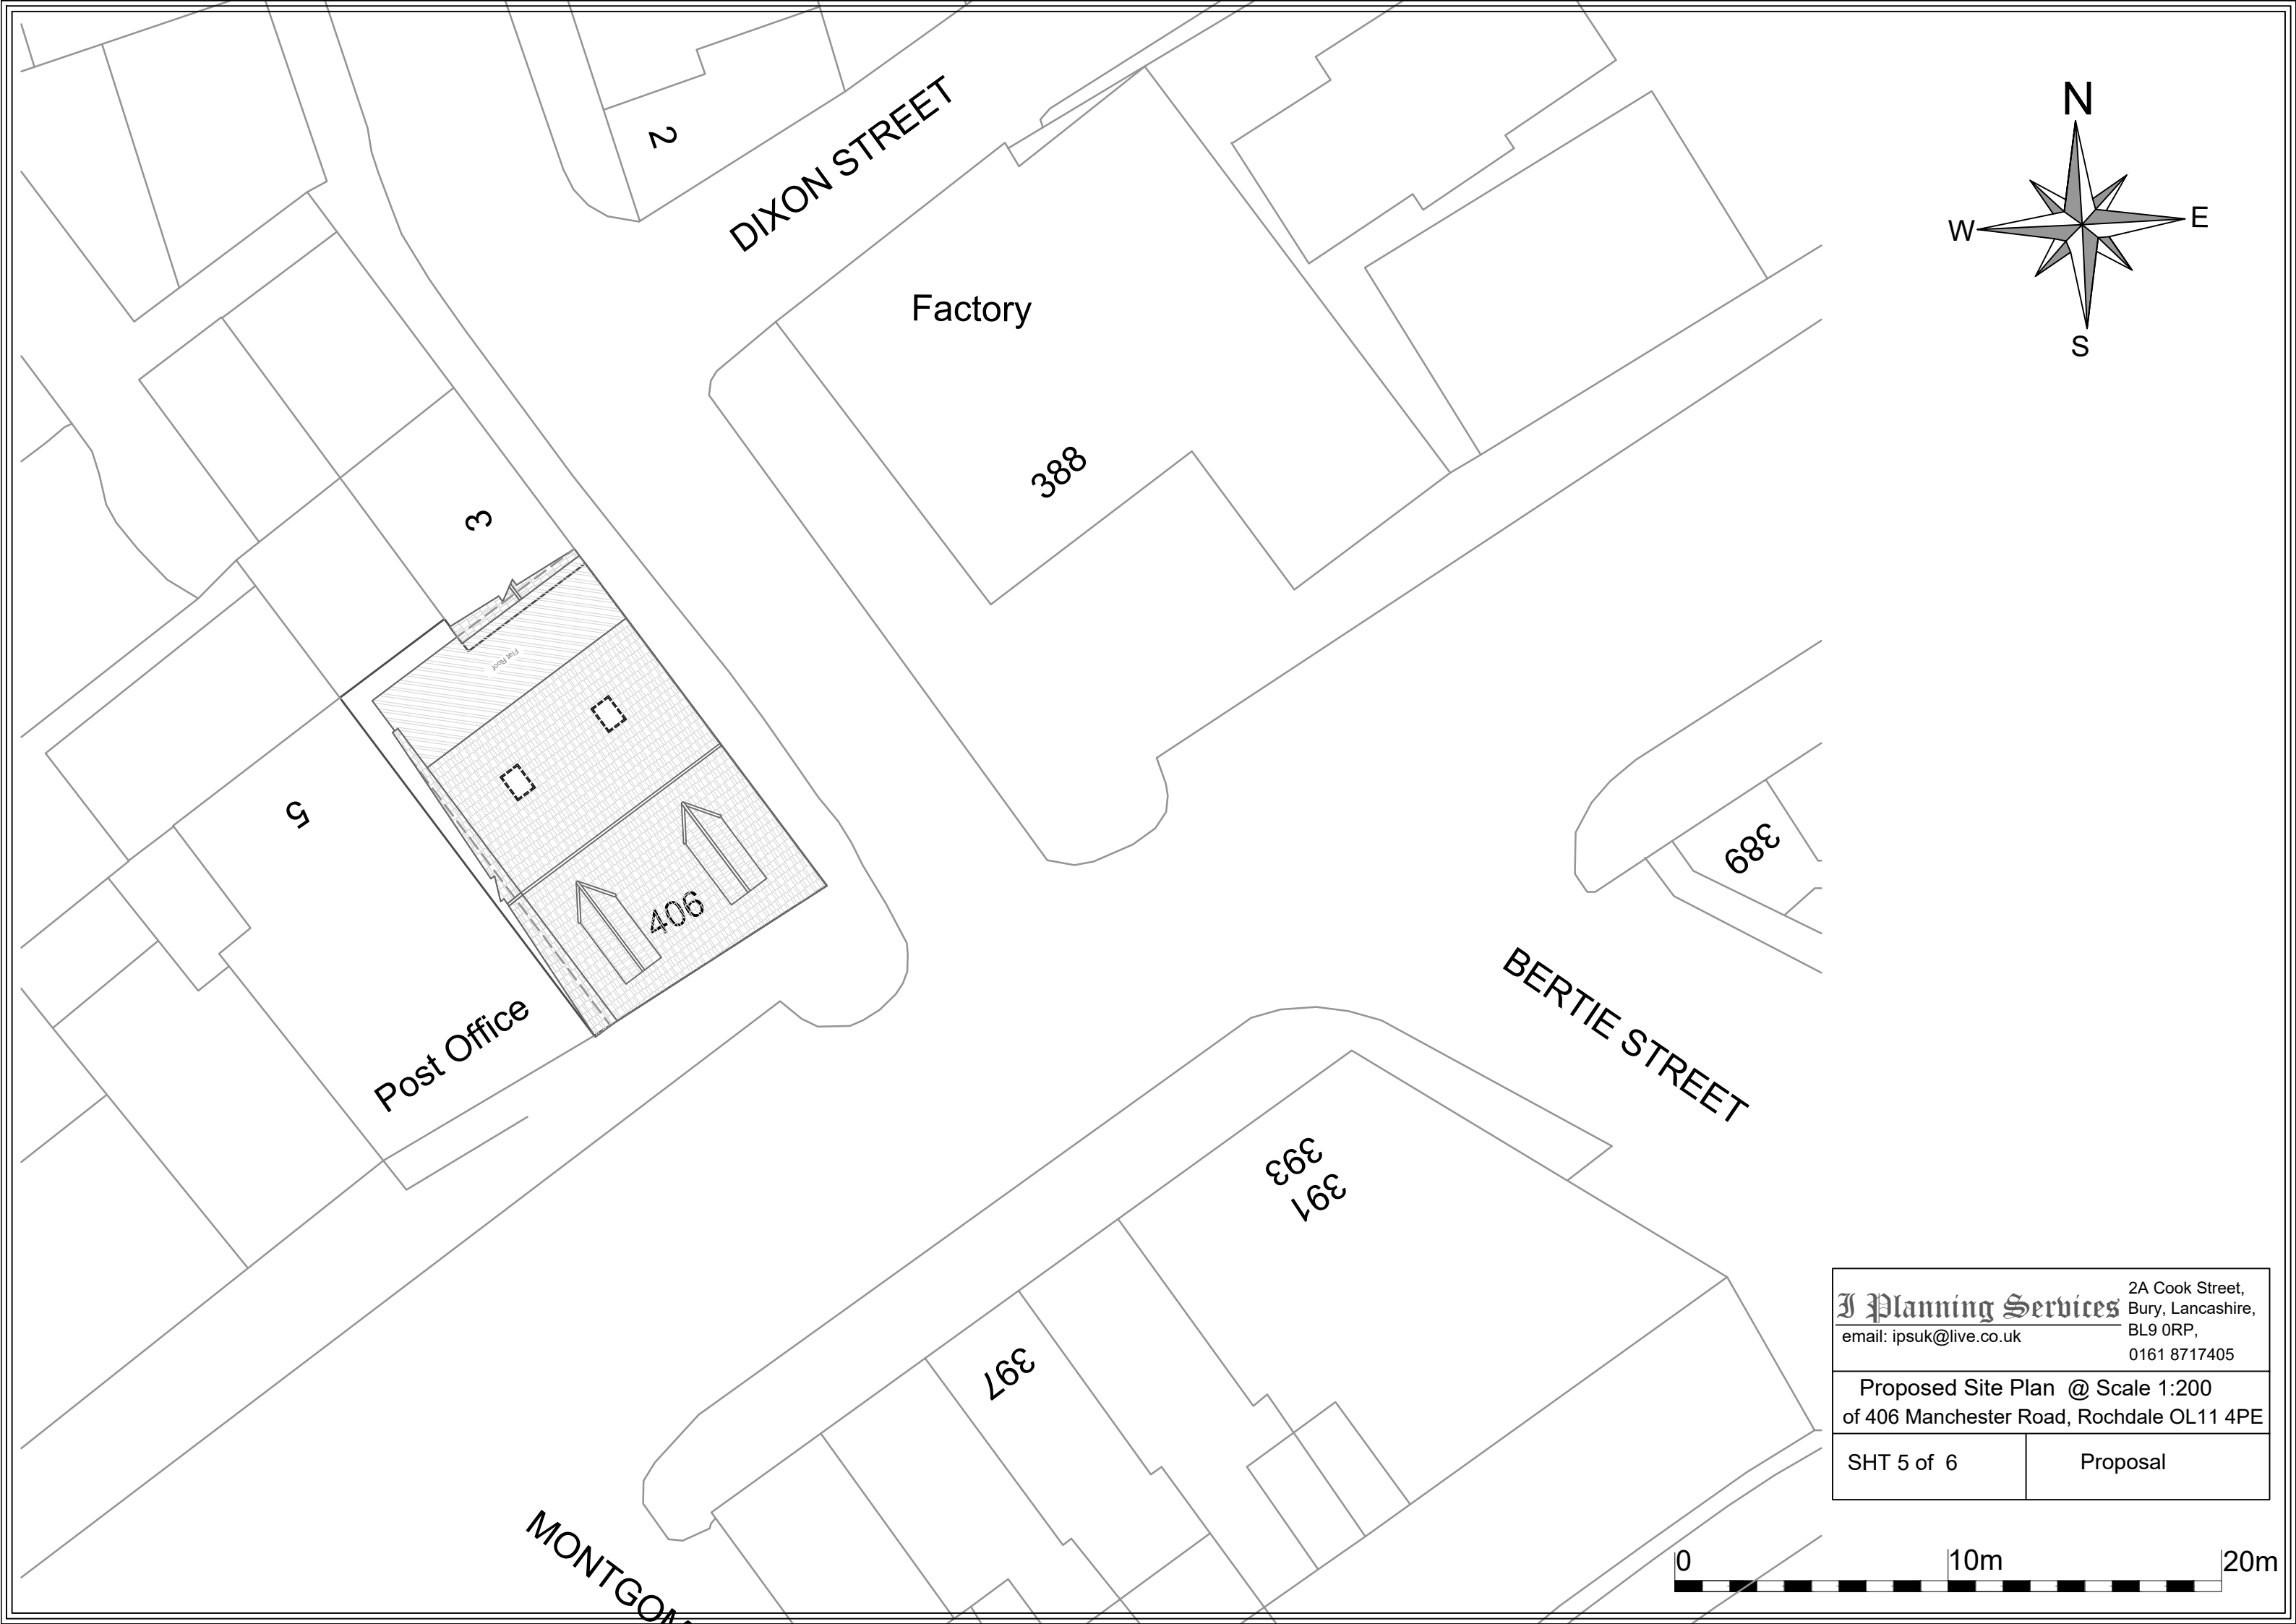

I Planning Services email: ipsuk@live.co.uk		2A Cook Street, Bury, Lancashire, BL9 0RP, 0161 8717405
Proposed Site Plan @ Scale 1:200 of 406 Manchester Road, Rochdale OL11 4PE		
SHT 5 of 6	Proposal	