

Copyright in this drawing remains with the designer. Responsibility is not accepted for errors made by others in scaling from this drawing. All construction information should be taken from figured dimensions only. Check all dimensions on site. In case of any discrepancy, refer query to the designer.



PLOT 3 FRONT ELEVATION AS PROPOSED
(1:50)




PLOT 3 REAR ELEVATION AS PROPOSED
(1:50)



PLOT 3 SIDE ELEVATION AS PROPOSED
(1:50)




PLOT 3 SIDE ELEVATION AS PROPOSED
(1:50)

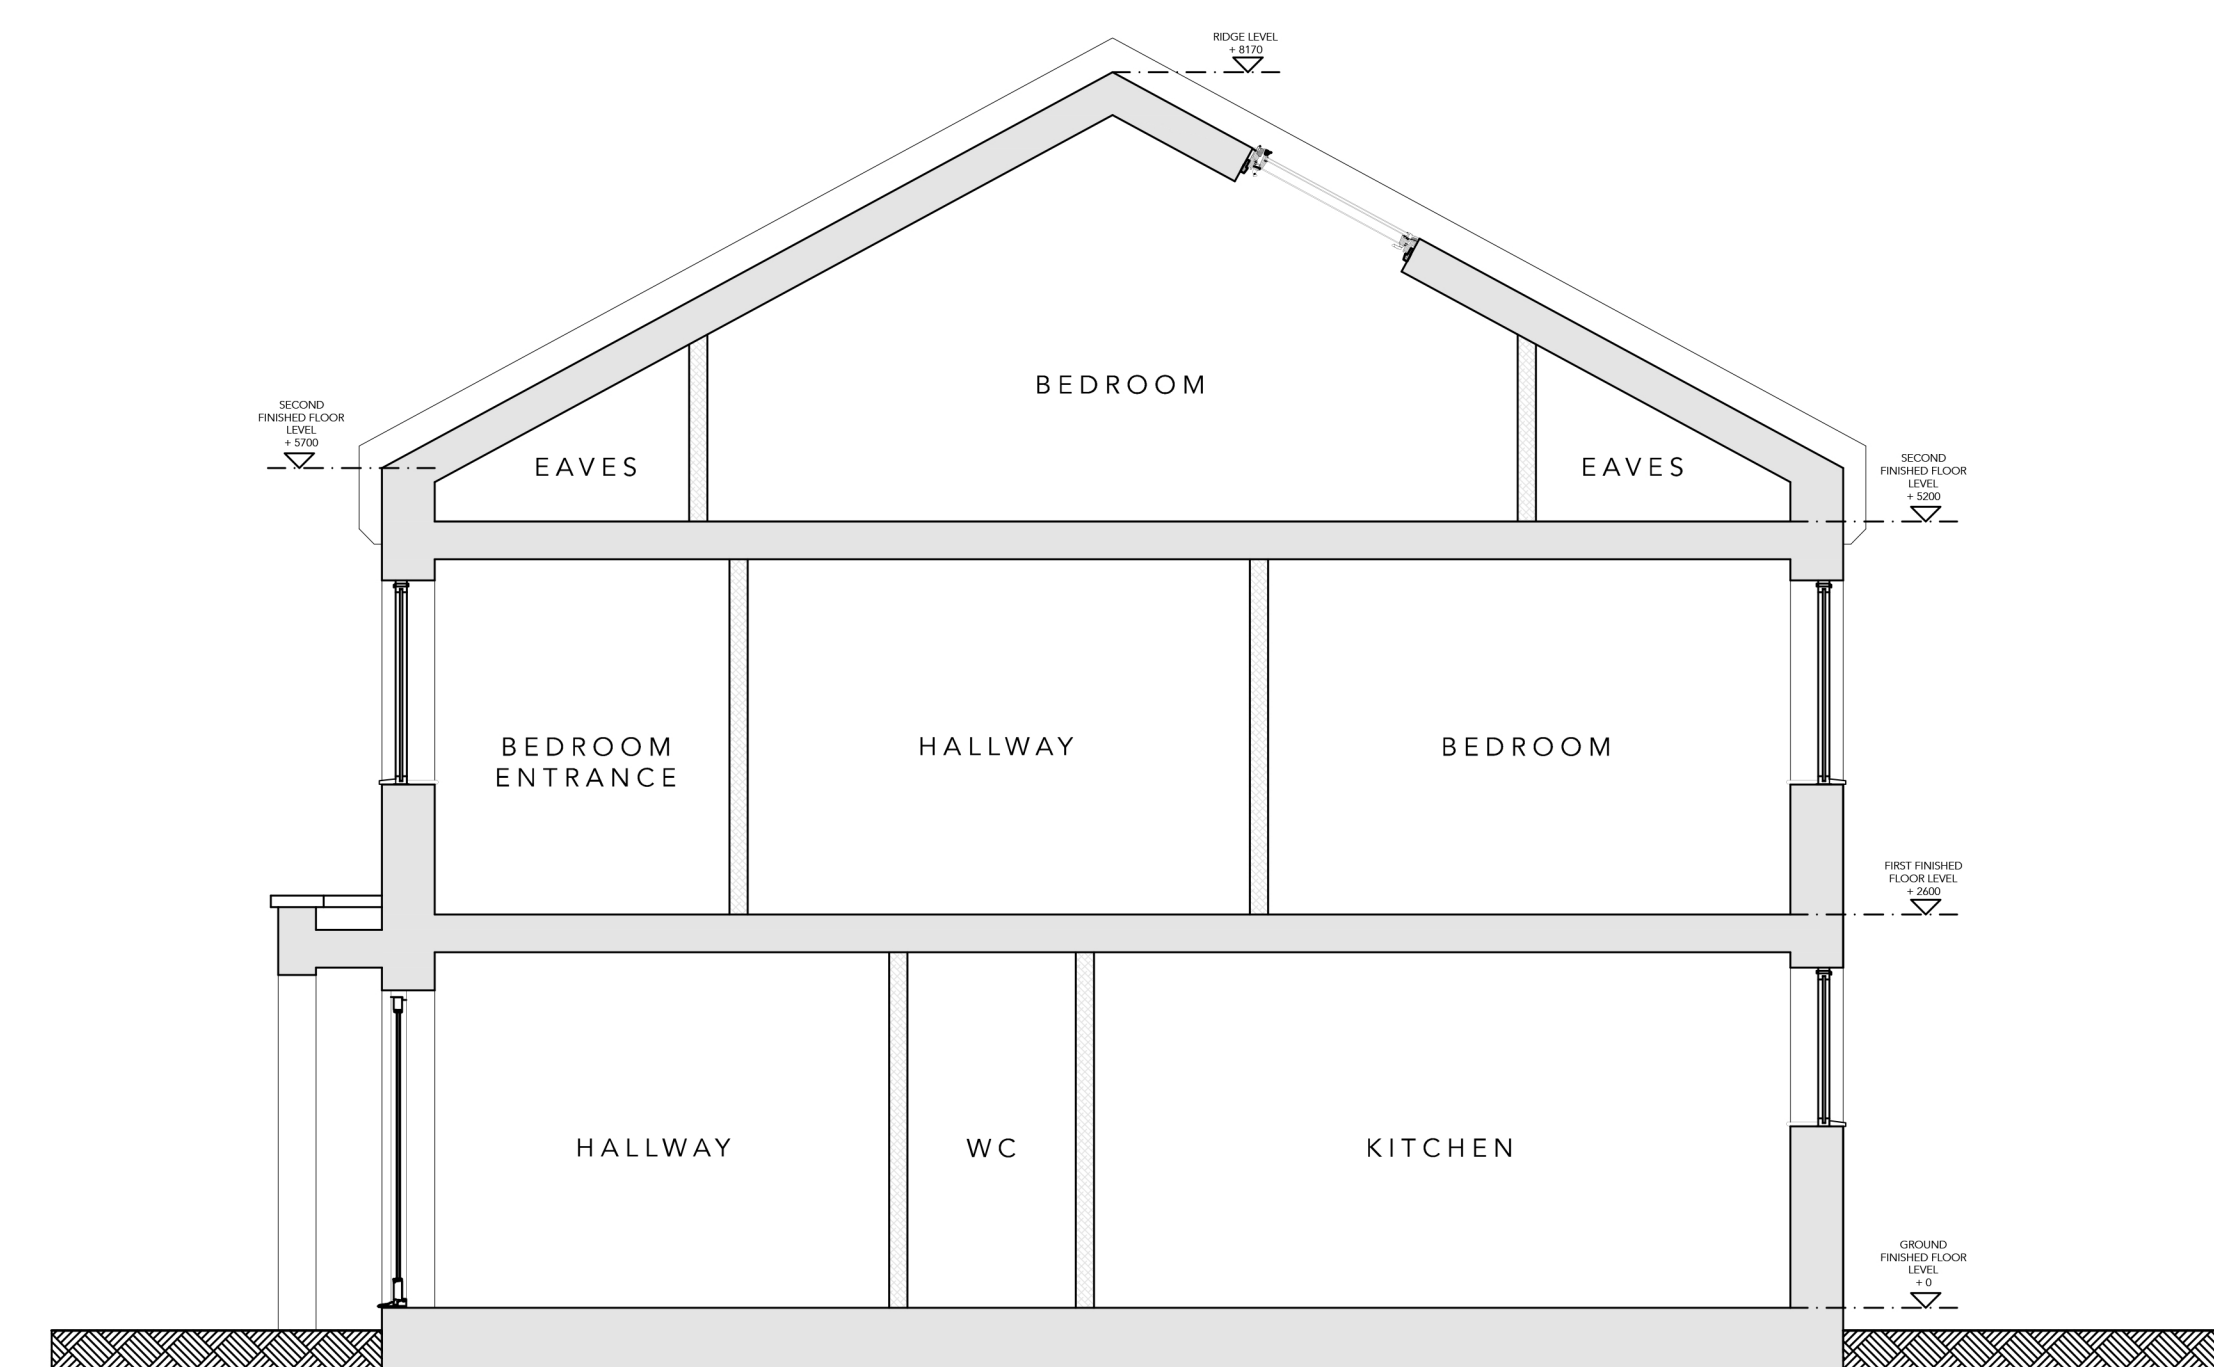


PLOT 3 SECTION A AS PROPOSED (1:50)



PLOT 3 GARAGE REAR
ELEVATION AS PROPOSED (1:50)

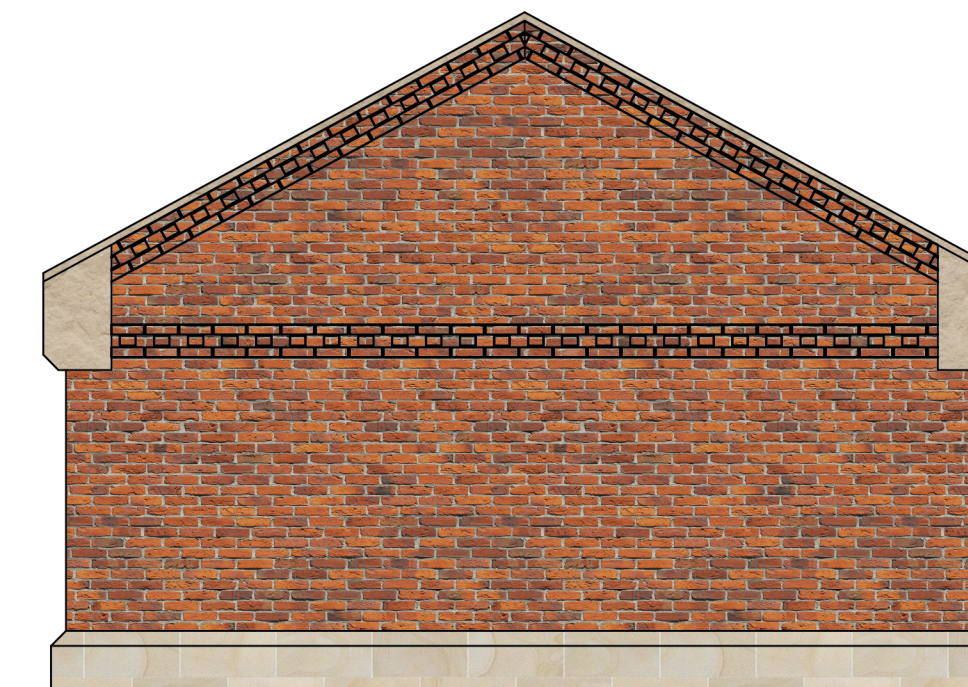

PLOT 3 GARAGE SIDE ELEVATION AS
PROPOSED (1:50)

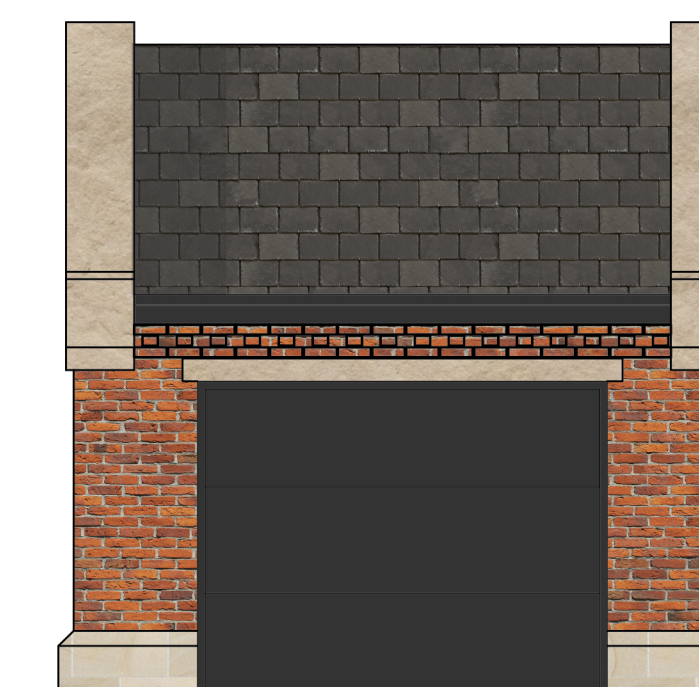

PLOT 3 GARAGE FRONT
ELEVATION AS PROPOSED (1:50)



HADAS

ARCHITECTURAL & CGI

Enquires@hadas-architectural.co.uk

0161 870 2306

-	-	-	-
Rev	Description	By	Date

HADAS ARCHITECTURAL
ARCHITECTURAL DESIGN

769 Rochdale Road, Slattocs, Middleton
Manchester M24 2PL

(HILLBANK STREET)

**Land Adjacent to Rochdale Road,
Slattocks, Middleton M24 2RA**

PLOT 3 ELEVATIONS AS PROPOSED

DRAWN	JW	DATE	10-12-24	DRAWING NO.	
SCALE	1:50 @A1	REV.	-		2501-304