



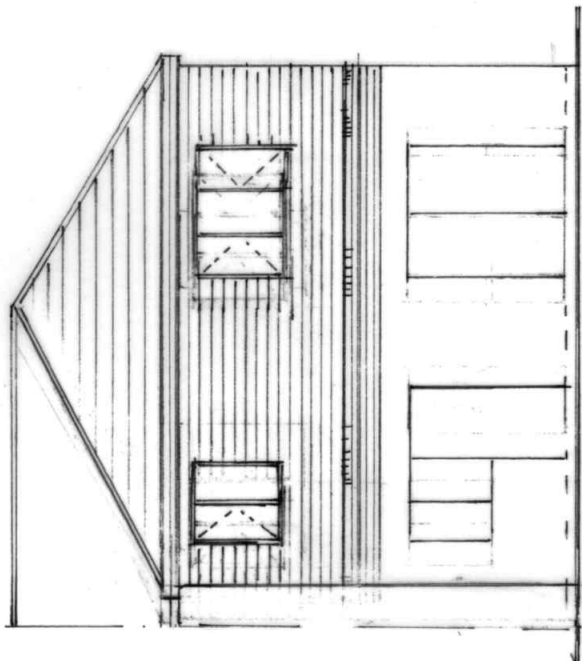


REAR ELEVATION
(PROPOSED)

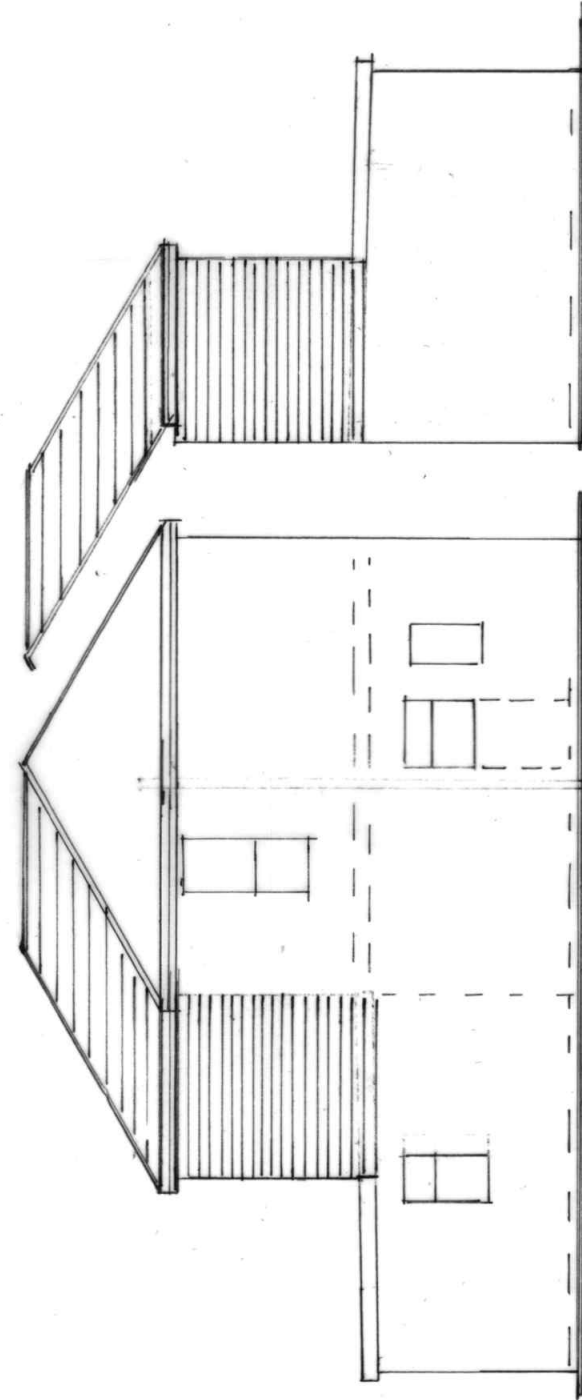


SIDE ELEVATION
(PROPOSED)

SIDE ELEVATION
(PROPOSED)


NEWLANDS AVENUE

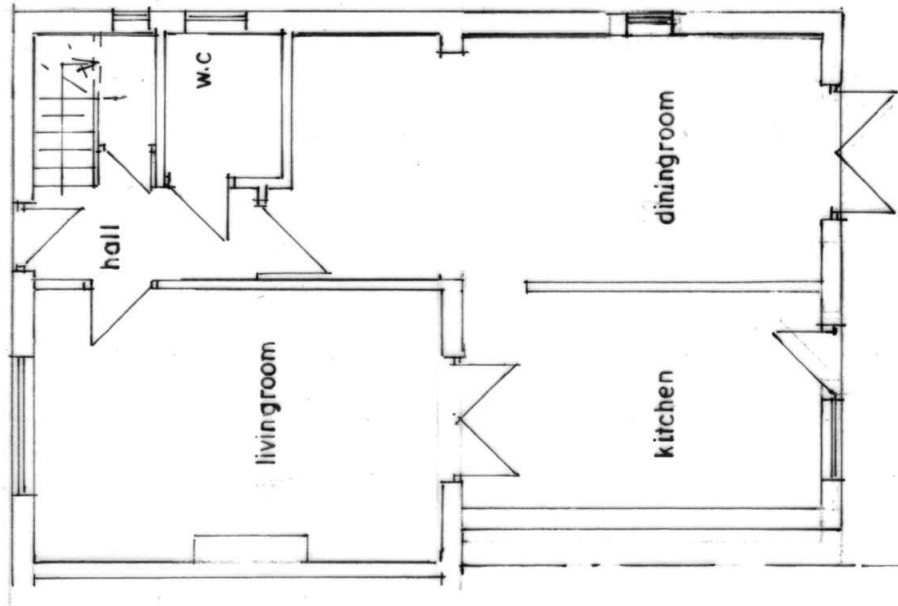

GROUND FLOOR PLAN
(PROPOSED)

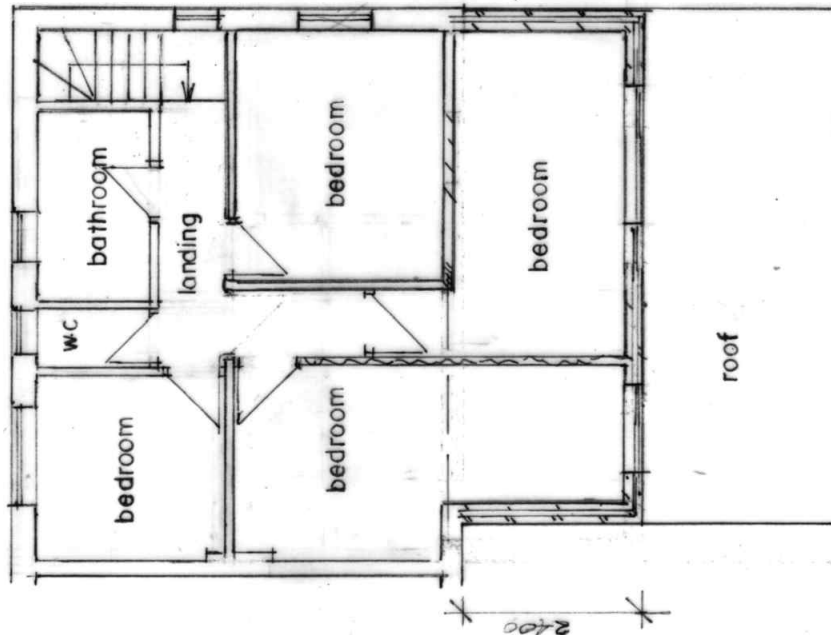

FIRST FLOOR PLAN
(PROPOSED)

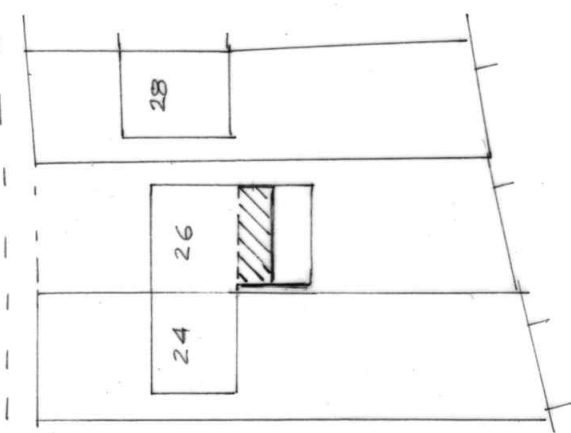

SITE PLAN SCALE 1:500
(PROPOSED)

BUILDING DESIGN SERVICES	
M. FAROOQ	
418 Bury Road Rochdale OL11 5EU.	
Tel: 01706 712231 Mob: 07967605763	
PROPOSED FIRST FLOOR REAR EXTENSION AT	
26 NEWLANDS AVENUE ROCHDALE OL12 0BN	
For: Mr MASAWAR HUSSAIN	
Plan	Scale 1:100
Elevation	Scale 1: 100
A 2065 / 2	