


All Dimensions should be checked on site.
Do not scale this drawing for fabrication.
Any drawing errors should be brought to the attention of the architect.
COPYRIGHT DaC Design


REVISIONS:	
REV: DETAILS OF REVISION	DATE

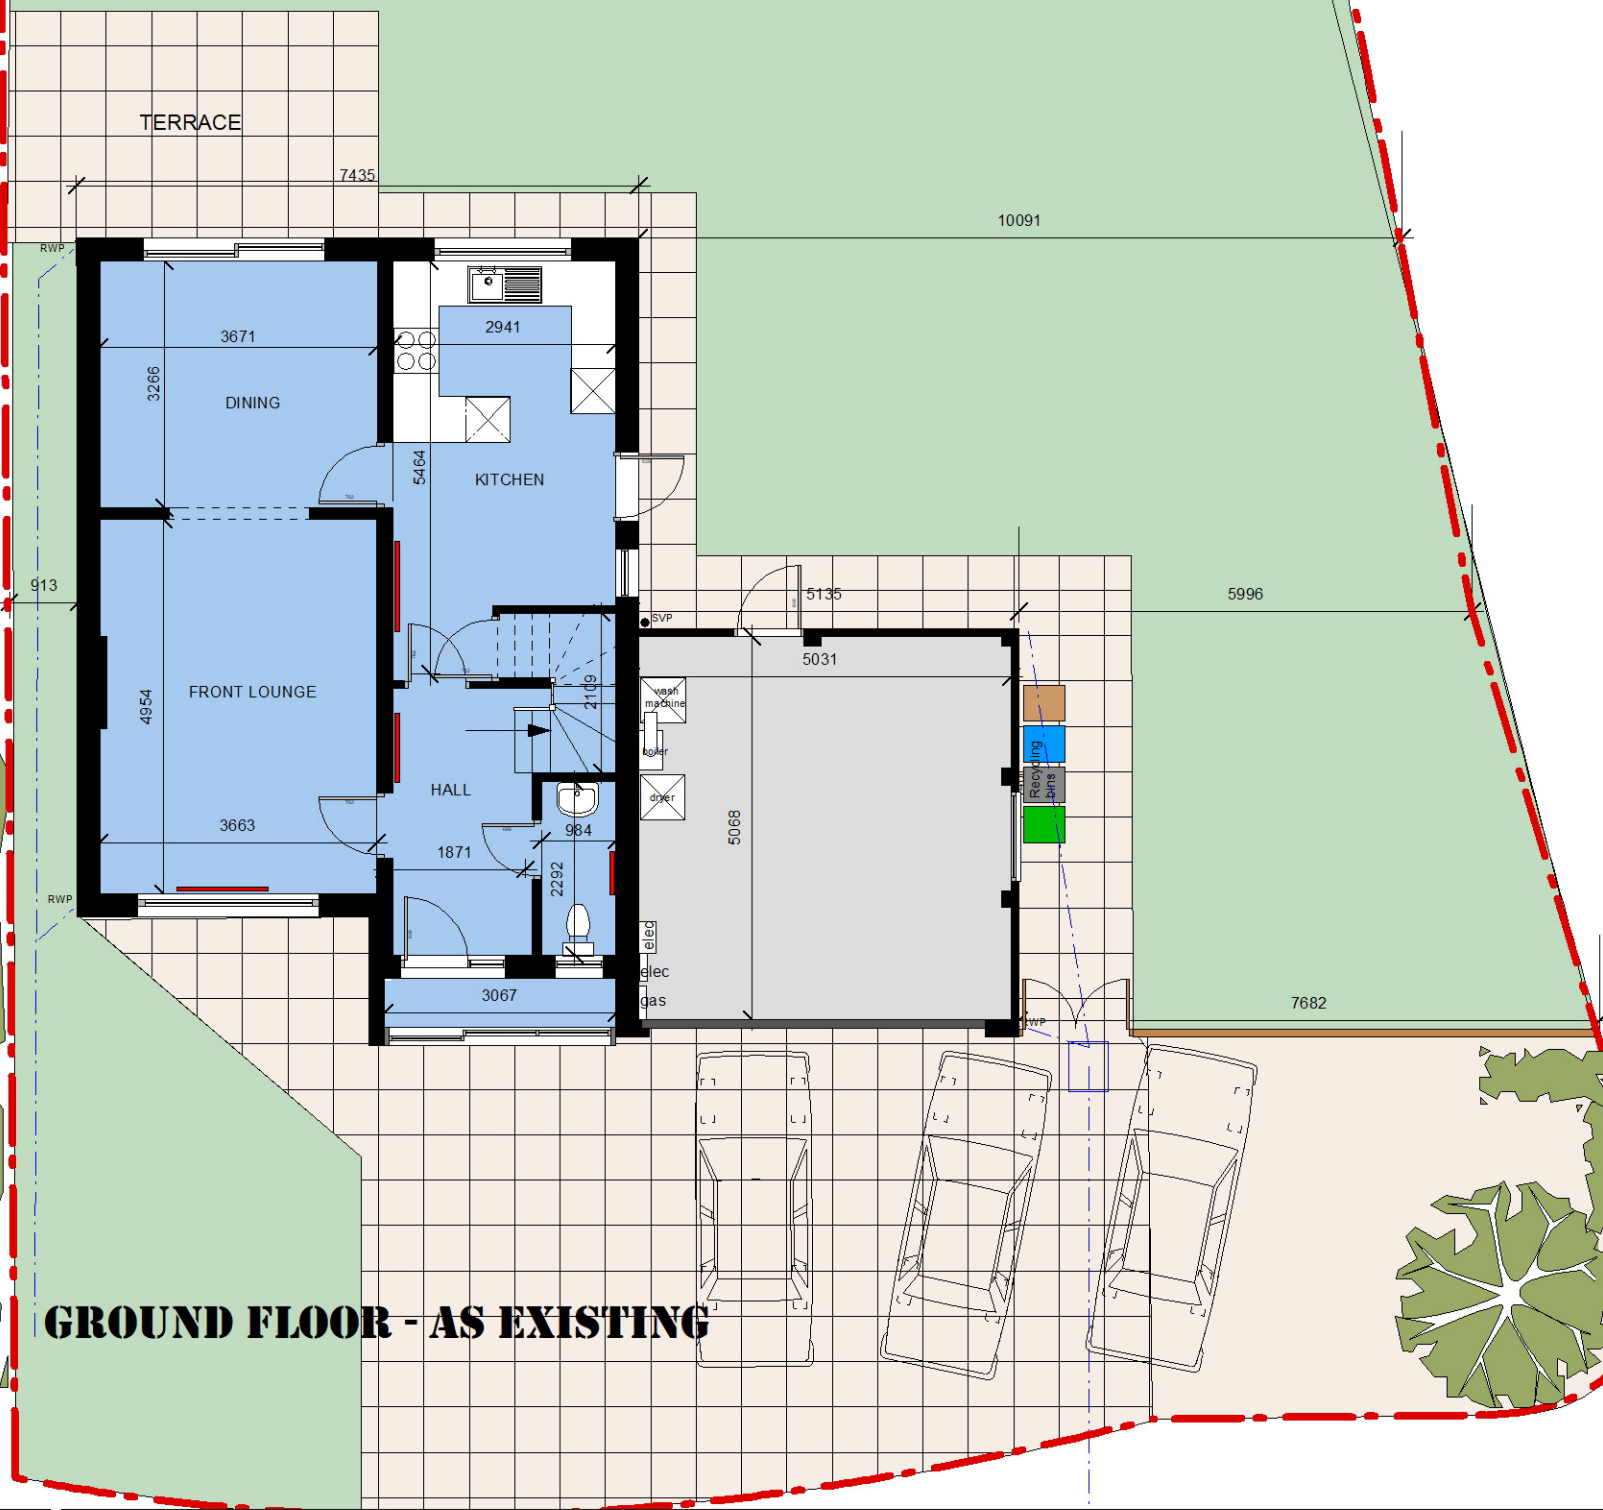

GROUND FLOOR - AS EXISTING



FIRST FLOOR - AS EXISTING

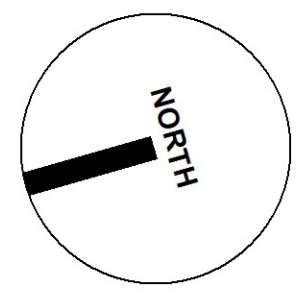

P02

DRAWING: FLOOR PLANS - AS EXISTING
JOB TITLE: REMODEL & EXTENSION _ 2 Tern Close, Bamford, Rochdale, OL11 5QU

CLIENT: Mrs A Arshid
SCALE: 1:100 @ A3
DATE: July 2020

D@C DESIGN
ARCHITECTURE & PLANNING
0776 452 3545 0161 425 3934