


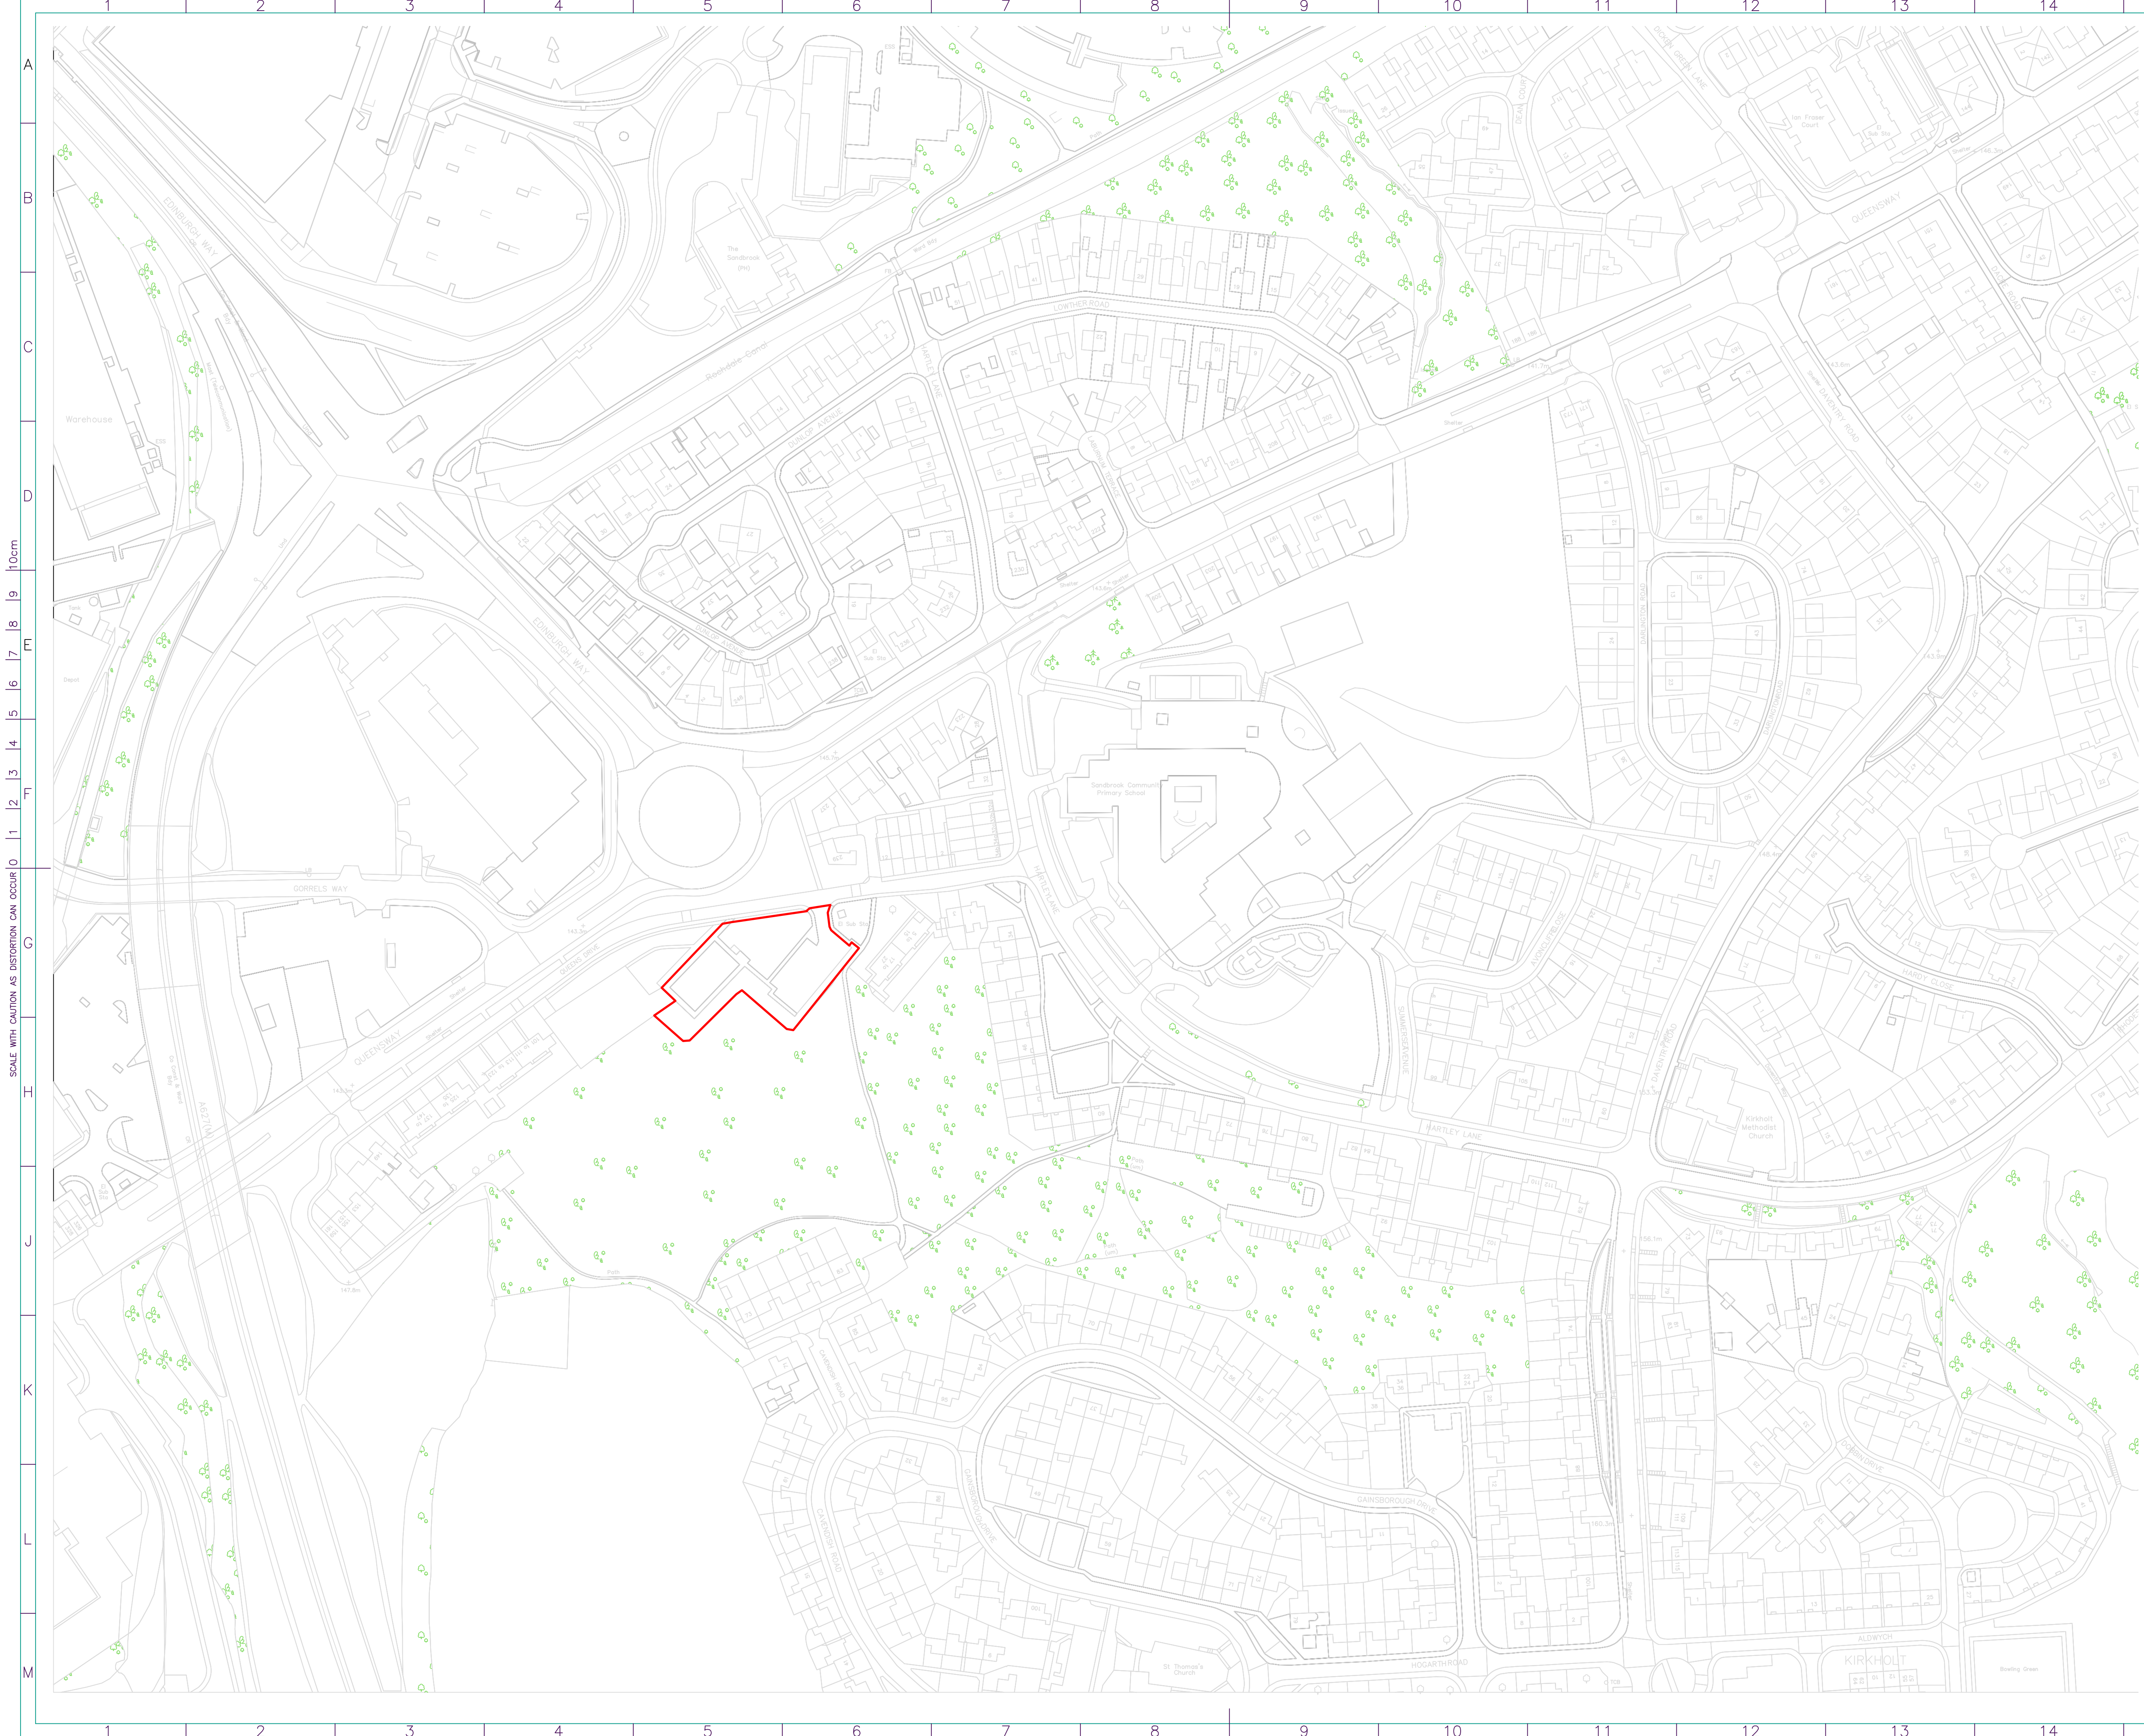

SCALE WITH CAUTION AS DISTORTION CAN OCCUR 0 1 2 3 4 5 6 7 8 9 10cm

- NOTES
1. All dimensions are in millimetres unless noted otherwise.
 2. All dimensions must be taken on site and not measured off drawing.
 3. All levels refer to metres Above Ordnance Datum (AOD).
 4. NOT TO SCALE
 5. LAND SLIP AREA CIRCLED
 6. All dimensions are in millimetres

*		*	*	***/**
Rev	Details of revision	By	Chkd	Date

**ROCHDALE**
BOROUGH COUNCIL

NEIGHBOURHOODS
Director: M. Widdup

HIGHWAYS & PROPERTY
Assistant Director: D. Bowler

Project:
*
Queens Drive
Centre

Title:
Site Plan
*
*

Drawn: AJS	Checked and Approved: *	Safety Audit Check: *
Scale: 1:1250 at A1		Date: 27/06/23
Dwg No.: A1//002.		