


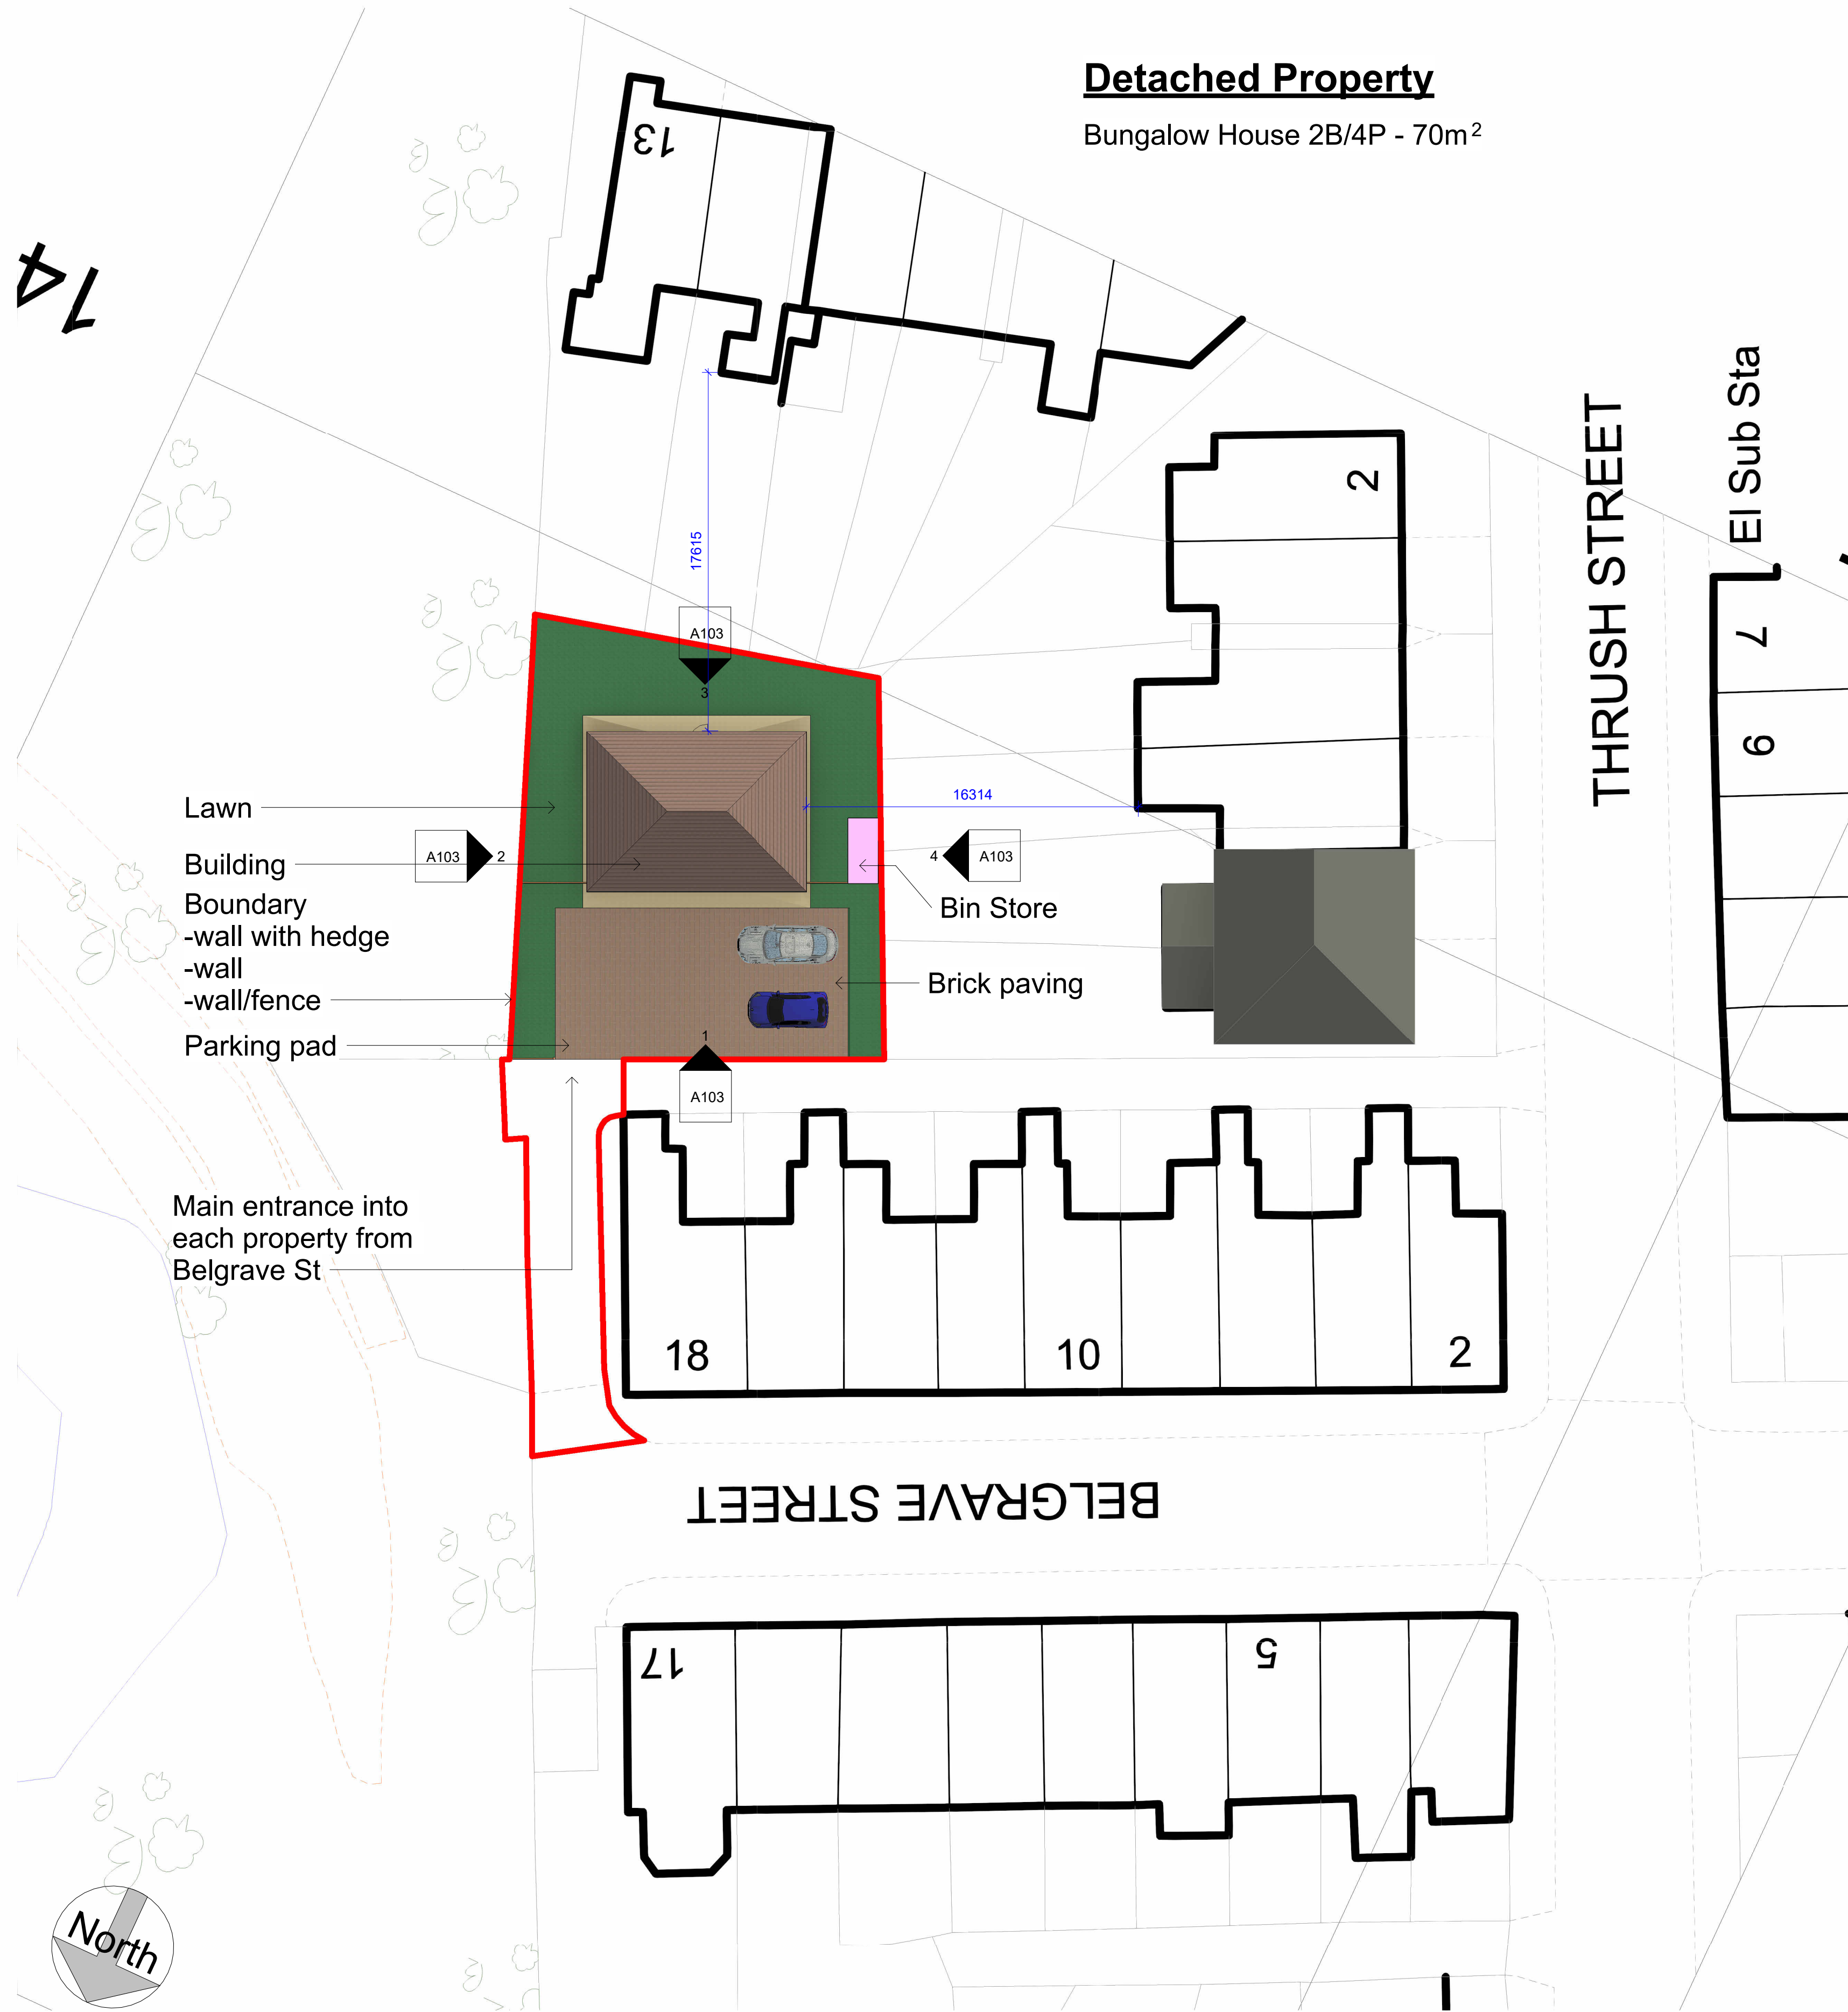

P-Site Plan
1 : 200

COPYRIGHT © ALL RIGHTS RESERVED BY VIKAS ALYAS LTD. DO NOT SCALE FROM DRAWING. DRAWING INDICATES DESIGN INTENT ONLY. REPORT ANY DISCREPANCIES TO CLIENT / VA LTD. NOT TO BE USED FOR CONSTRUCTION UNLESS STATED SO. TO BE READ IN CONJUNCTION WITH OTHER DRAWINGS OR SPECIFICATION WHERE PROVIDED.

ARCHITEK
BUILDING DESIGN CONSULTANCY

0161 511 8479

vikas@architek.uk
916 Stockport Road, Levenshulme,
Manchester, M19 3AB

Issued by	Description	Date
P1	Issue to Planning	20.09.2023

CLIENT
Mr Addnan Sadiq

PURPOSE OF ISSUE
Issue to Planning

Rochdale MB Council

ADDRESS
Land lying to the North of Blair St Rochdale

PROJECT
Erection of Two-Bedroom Bungalow on land lying to the North of Blair St Rochdale

TITLE
Proposed Site Plan

DRAWN BY VA	CHECKED BY VA	DATE 09/25/23
SCALE (@ A1) 1 : 200	PROJECT NUMBER -	
DRAWING NUMBER A102	REV P1	