


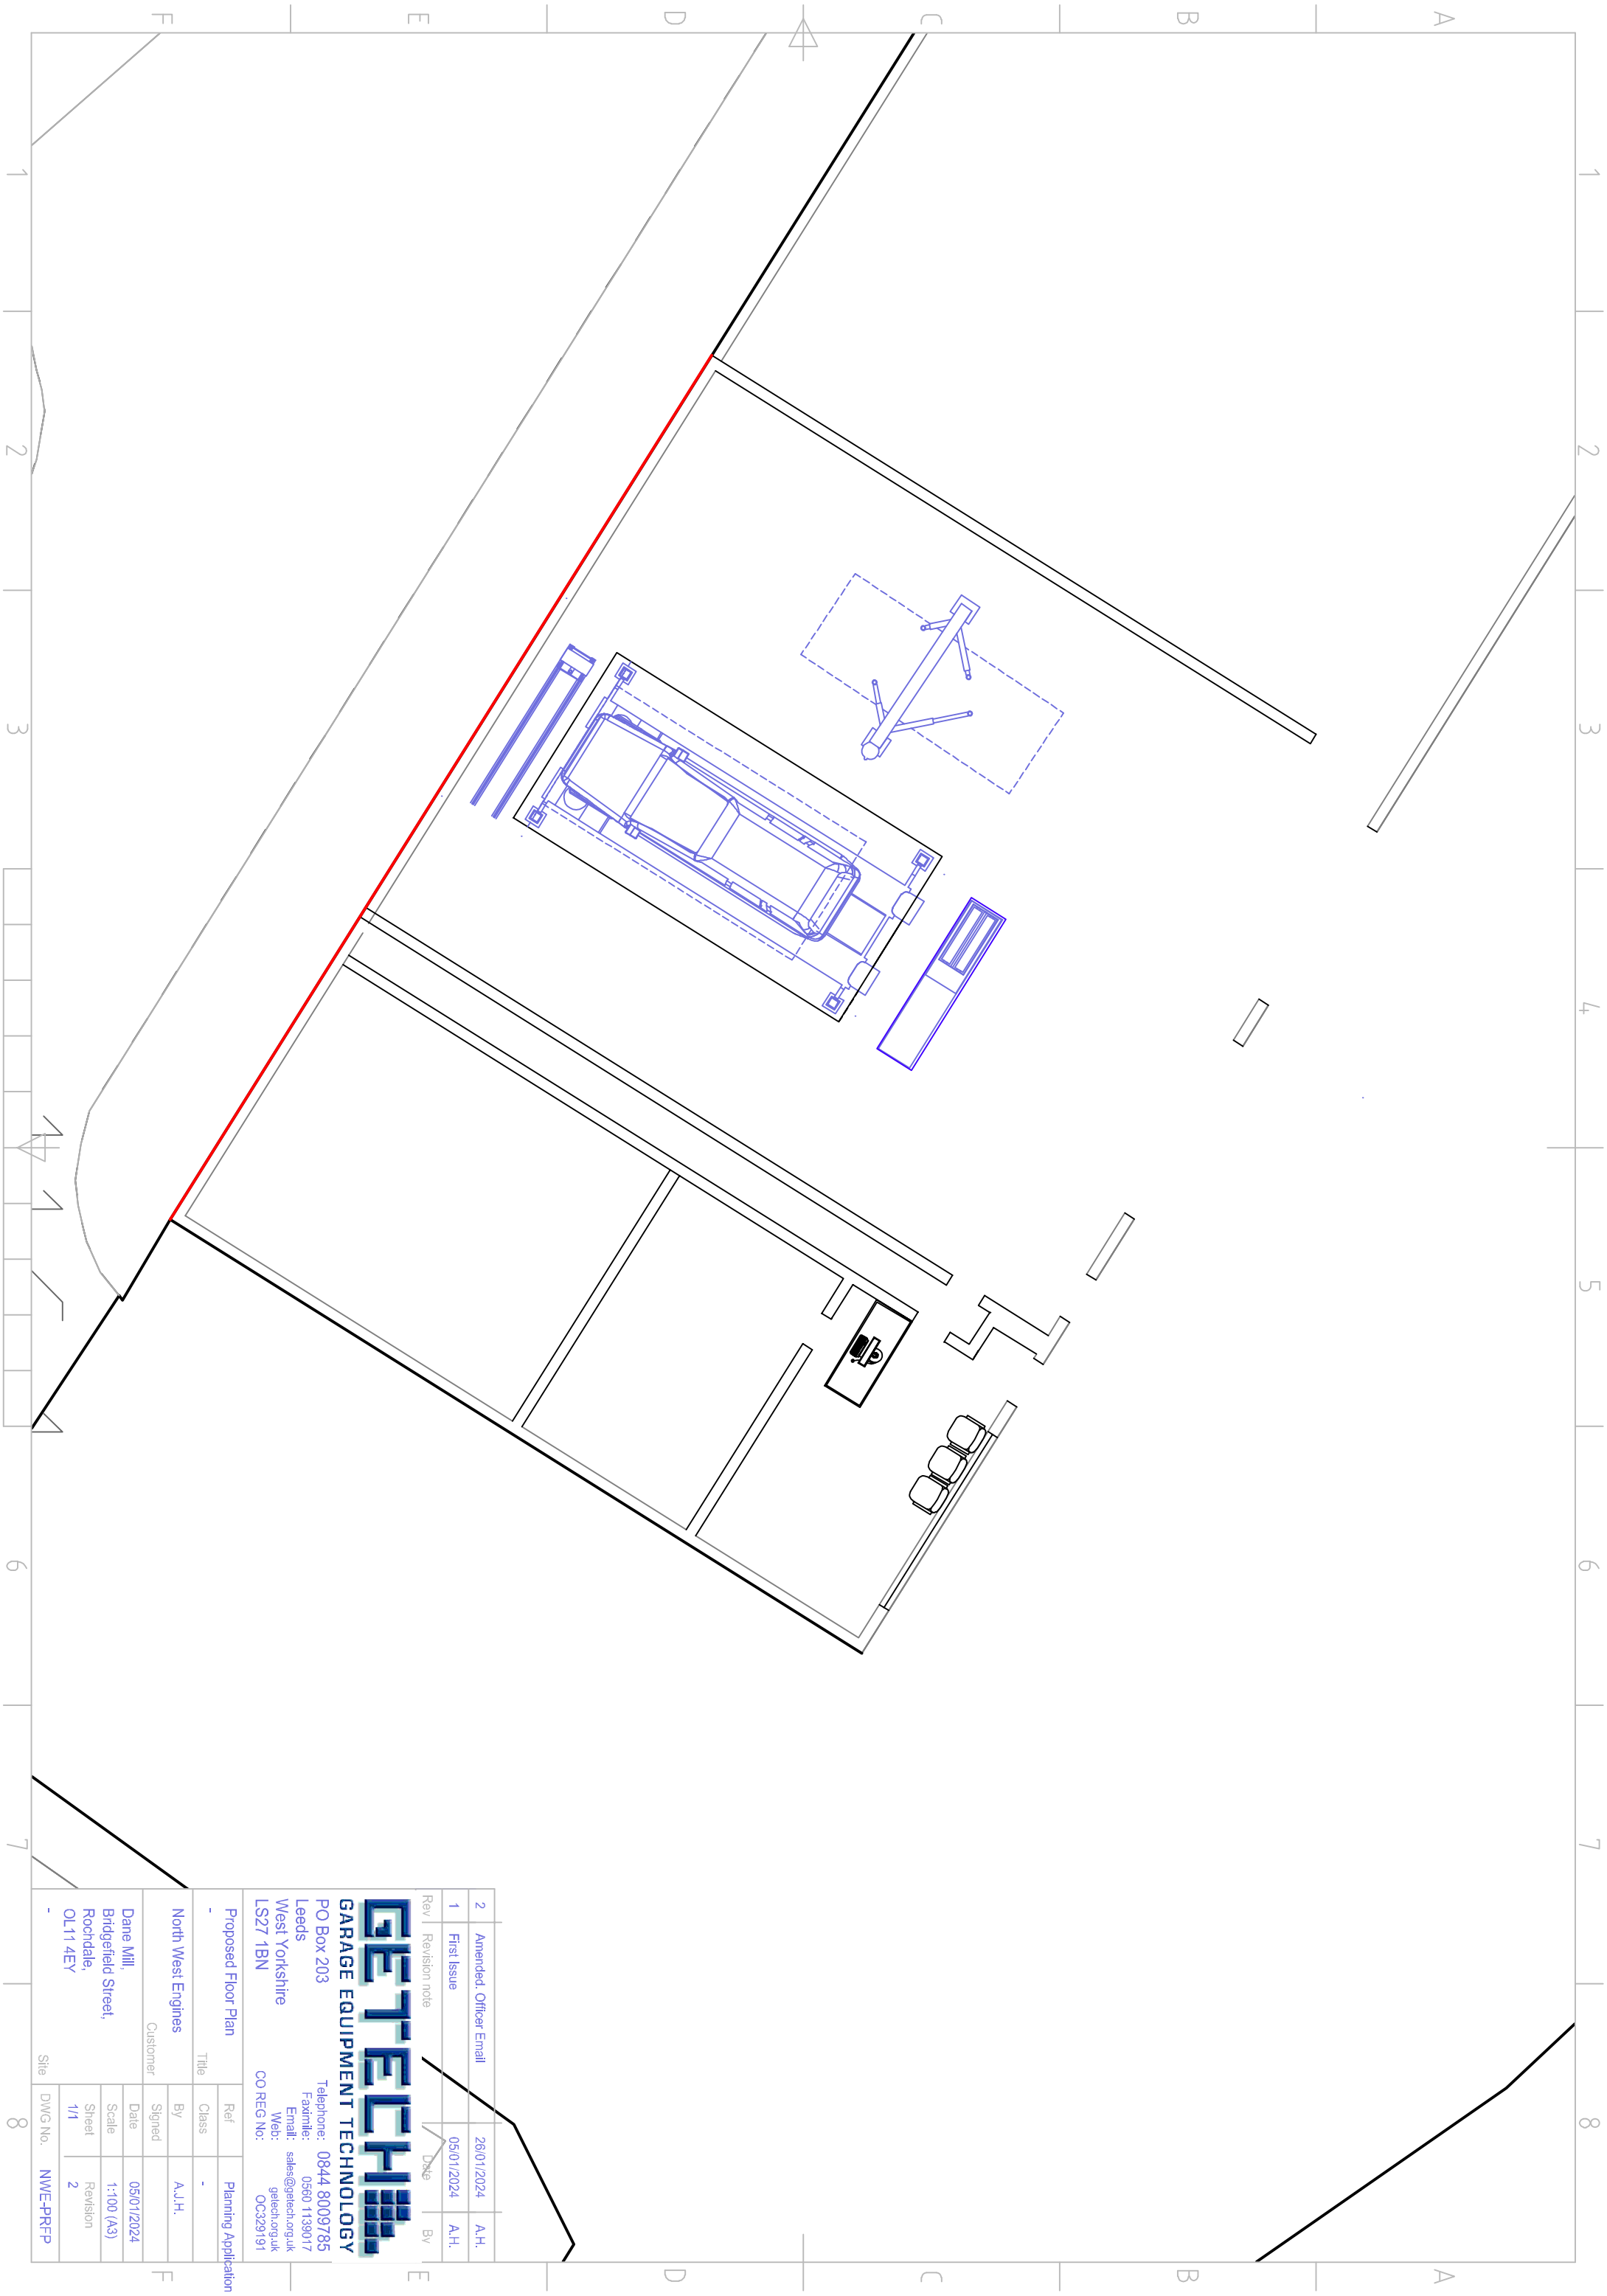

2	Amended. Officer Email	26/01/2024	A.H.
1	First Issue	05/01/2024	A.H.
Rev/	Revision note	Date	By

GETECH
GARAGE EQUIPMENT TECHNOLOGY
PO Box 203
Leeds
West Yorkshire
LS27 1BN
Telephone: 0844 8009785
Fax/mile: 0560 1139017
Email: sales@getech.org.uk
Web: getech.org.uk
CO REG No: OC329191

Proposed Floor Plan	Title	Ref	Class	Planning Application
North West Engines	Customer	By	A.J.H.	
Dane Mill, Bridgetield Street, Rochdale, OL11 4EY	Date	Signed	05/01/2024	
	Scale	Sheet	1:100 (A3)	
	Revision	1/1	2	
	Site	DWG No.	NWE-PRFP	