



COPYRIGHT OF THIS DRAWING IS VESTED IN BM ARCHITECTURAL AND IT MUST NOT BE COPIED OR REPRODUCED WITHOUT WRITTEN CONSENT. DIMENSIONS ONLY ARE TO BE TAKEN FROM THIS DRAWING, DO NOT SCALE. USE THIS DRAWING ONLY IN COURT FOR ALL CONTRACTS THAT INVOLVE THE SITE AND BE RESPONSIBLE FOR TAKING AND CHECKING ALL DIMENSIONS RELATIVE TO THE WORK.
BM ARCHITECTURAL ARE TO BE ADVISED OF ANY VARIATION BETWEEN DRAWINGS AND SITE CONDITIONS. ELECTRONIC ONLY DRAWINGS SHOULD BE READ ONLY AND SHOULD NOT BE INTERPRETED FOR MEASUREMENT. ALL DIMENSIONS AND LEVELS SHOULD BE READ ONLY FROM THOSE VALUES STATED IN TEXT, ON THE DRAWINGS.

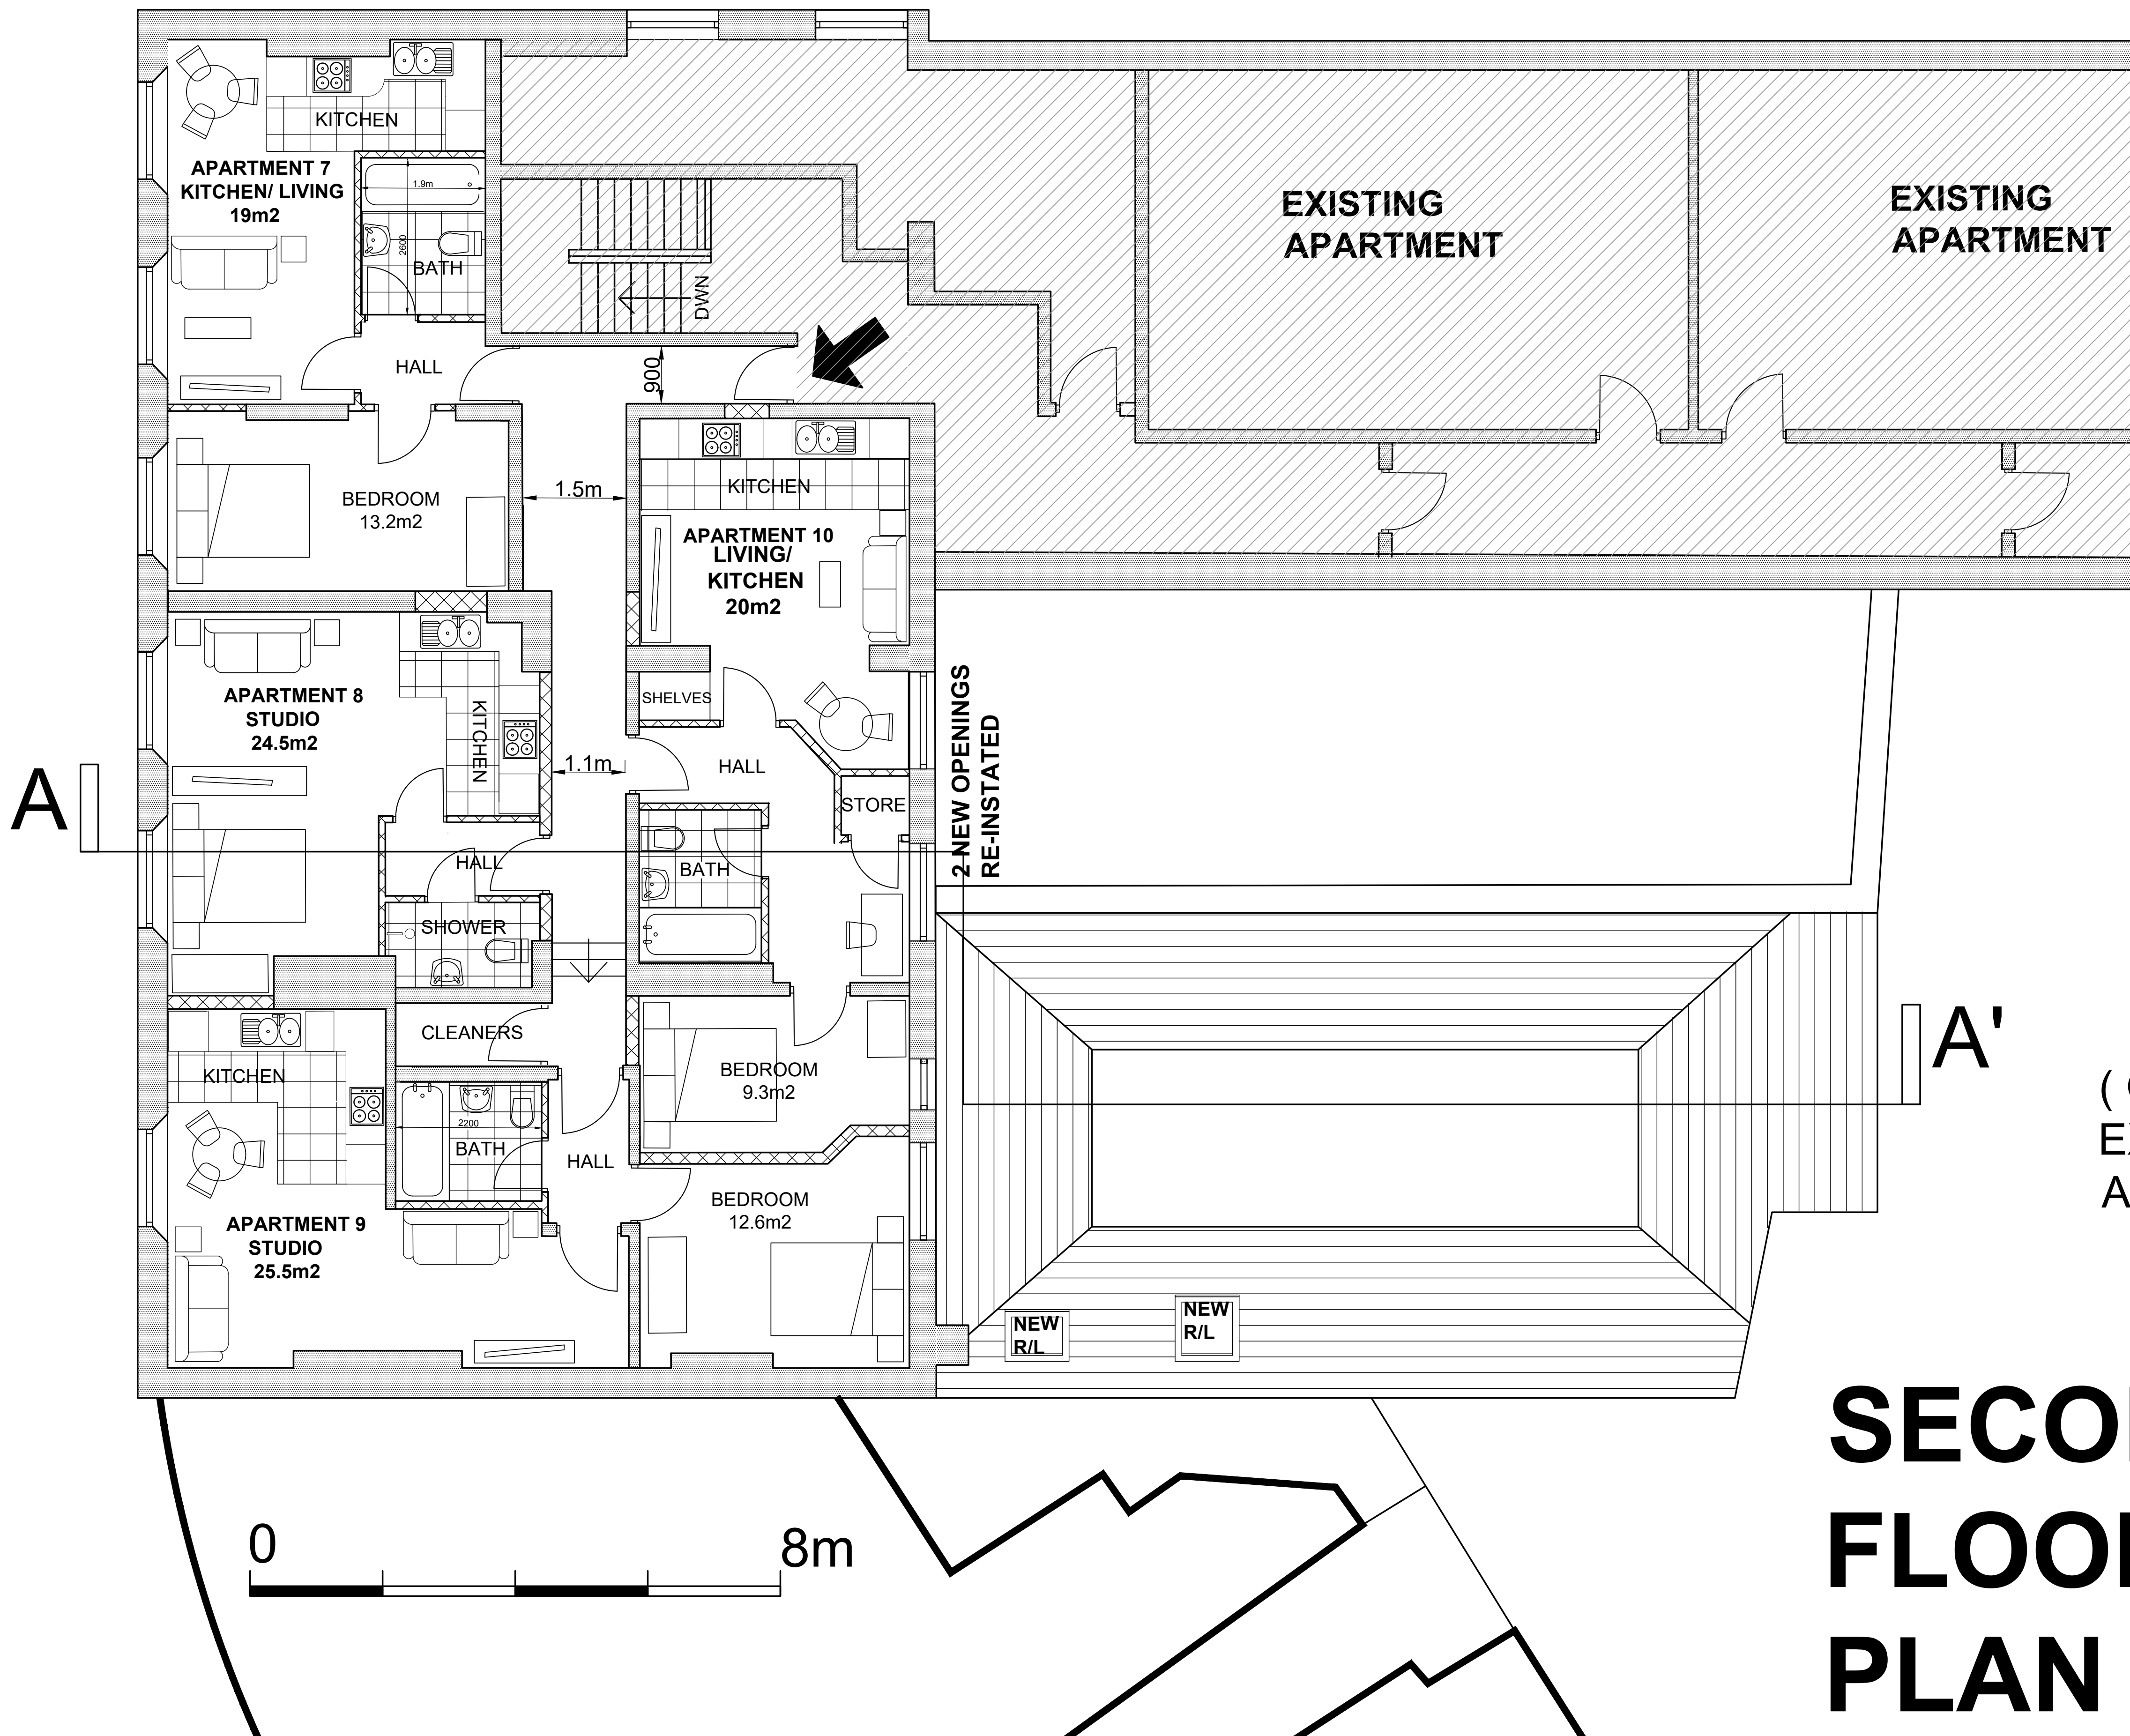

AREA SCHEDULE SECOND FLOOR	
GROSS INTERNAL AREA =	205m2
APARTMENT 7 =	41m2
APARTMENT 8 =	31m2
APARTMENT 9 =	46m2
APARTMENT 10 =	45m2

CONSTRUCTION KEY

EXISTING WALLS RETAINED

 

NEW PARTITIONS



(GREY SHADING = FLATS
EXCLUDED FROM THIS
APPLICATION)

SECOND FLOOR PLAN

B 09.05.2025 PROPOSED STAIR TO 3RD
FLOOR REMOVED
A 14.04.2025 GREY SHADING ADDED

REV: | DATE: | DETAILS: |

BM ARCHITECTURAL DESIGNS
APARTMENT 8
224 GREAT CLOWES STREET
MANCHESTER M7 2ZS
TEL: 07415 493002

PROJECT: PROPOSED APARTMENTS AT
1 DRAKE STREET,
ROCHDALE OL16 1RE

CLIENT: CASSEL AND FLETCHER PROPERTY
MANAGEMENT LTD.

TITLE: PROPOSED 2ND FLOOR PLAN

SCALE: 1:50@A1 DATE: 01/ 2025

STATUS: PLANNING DRAWN: BM

DRAWING: BM/0125/DRAKE/ PL7 REV : B