


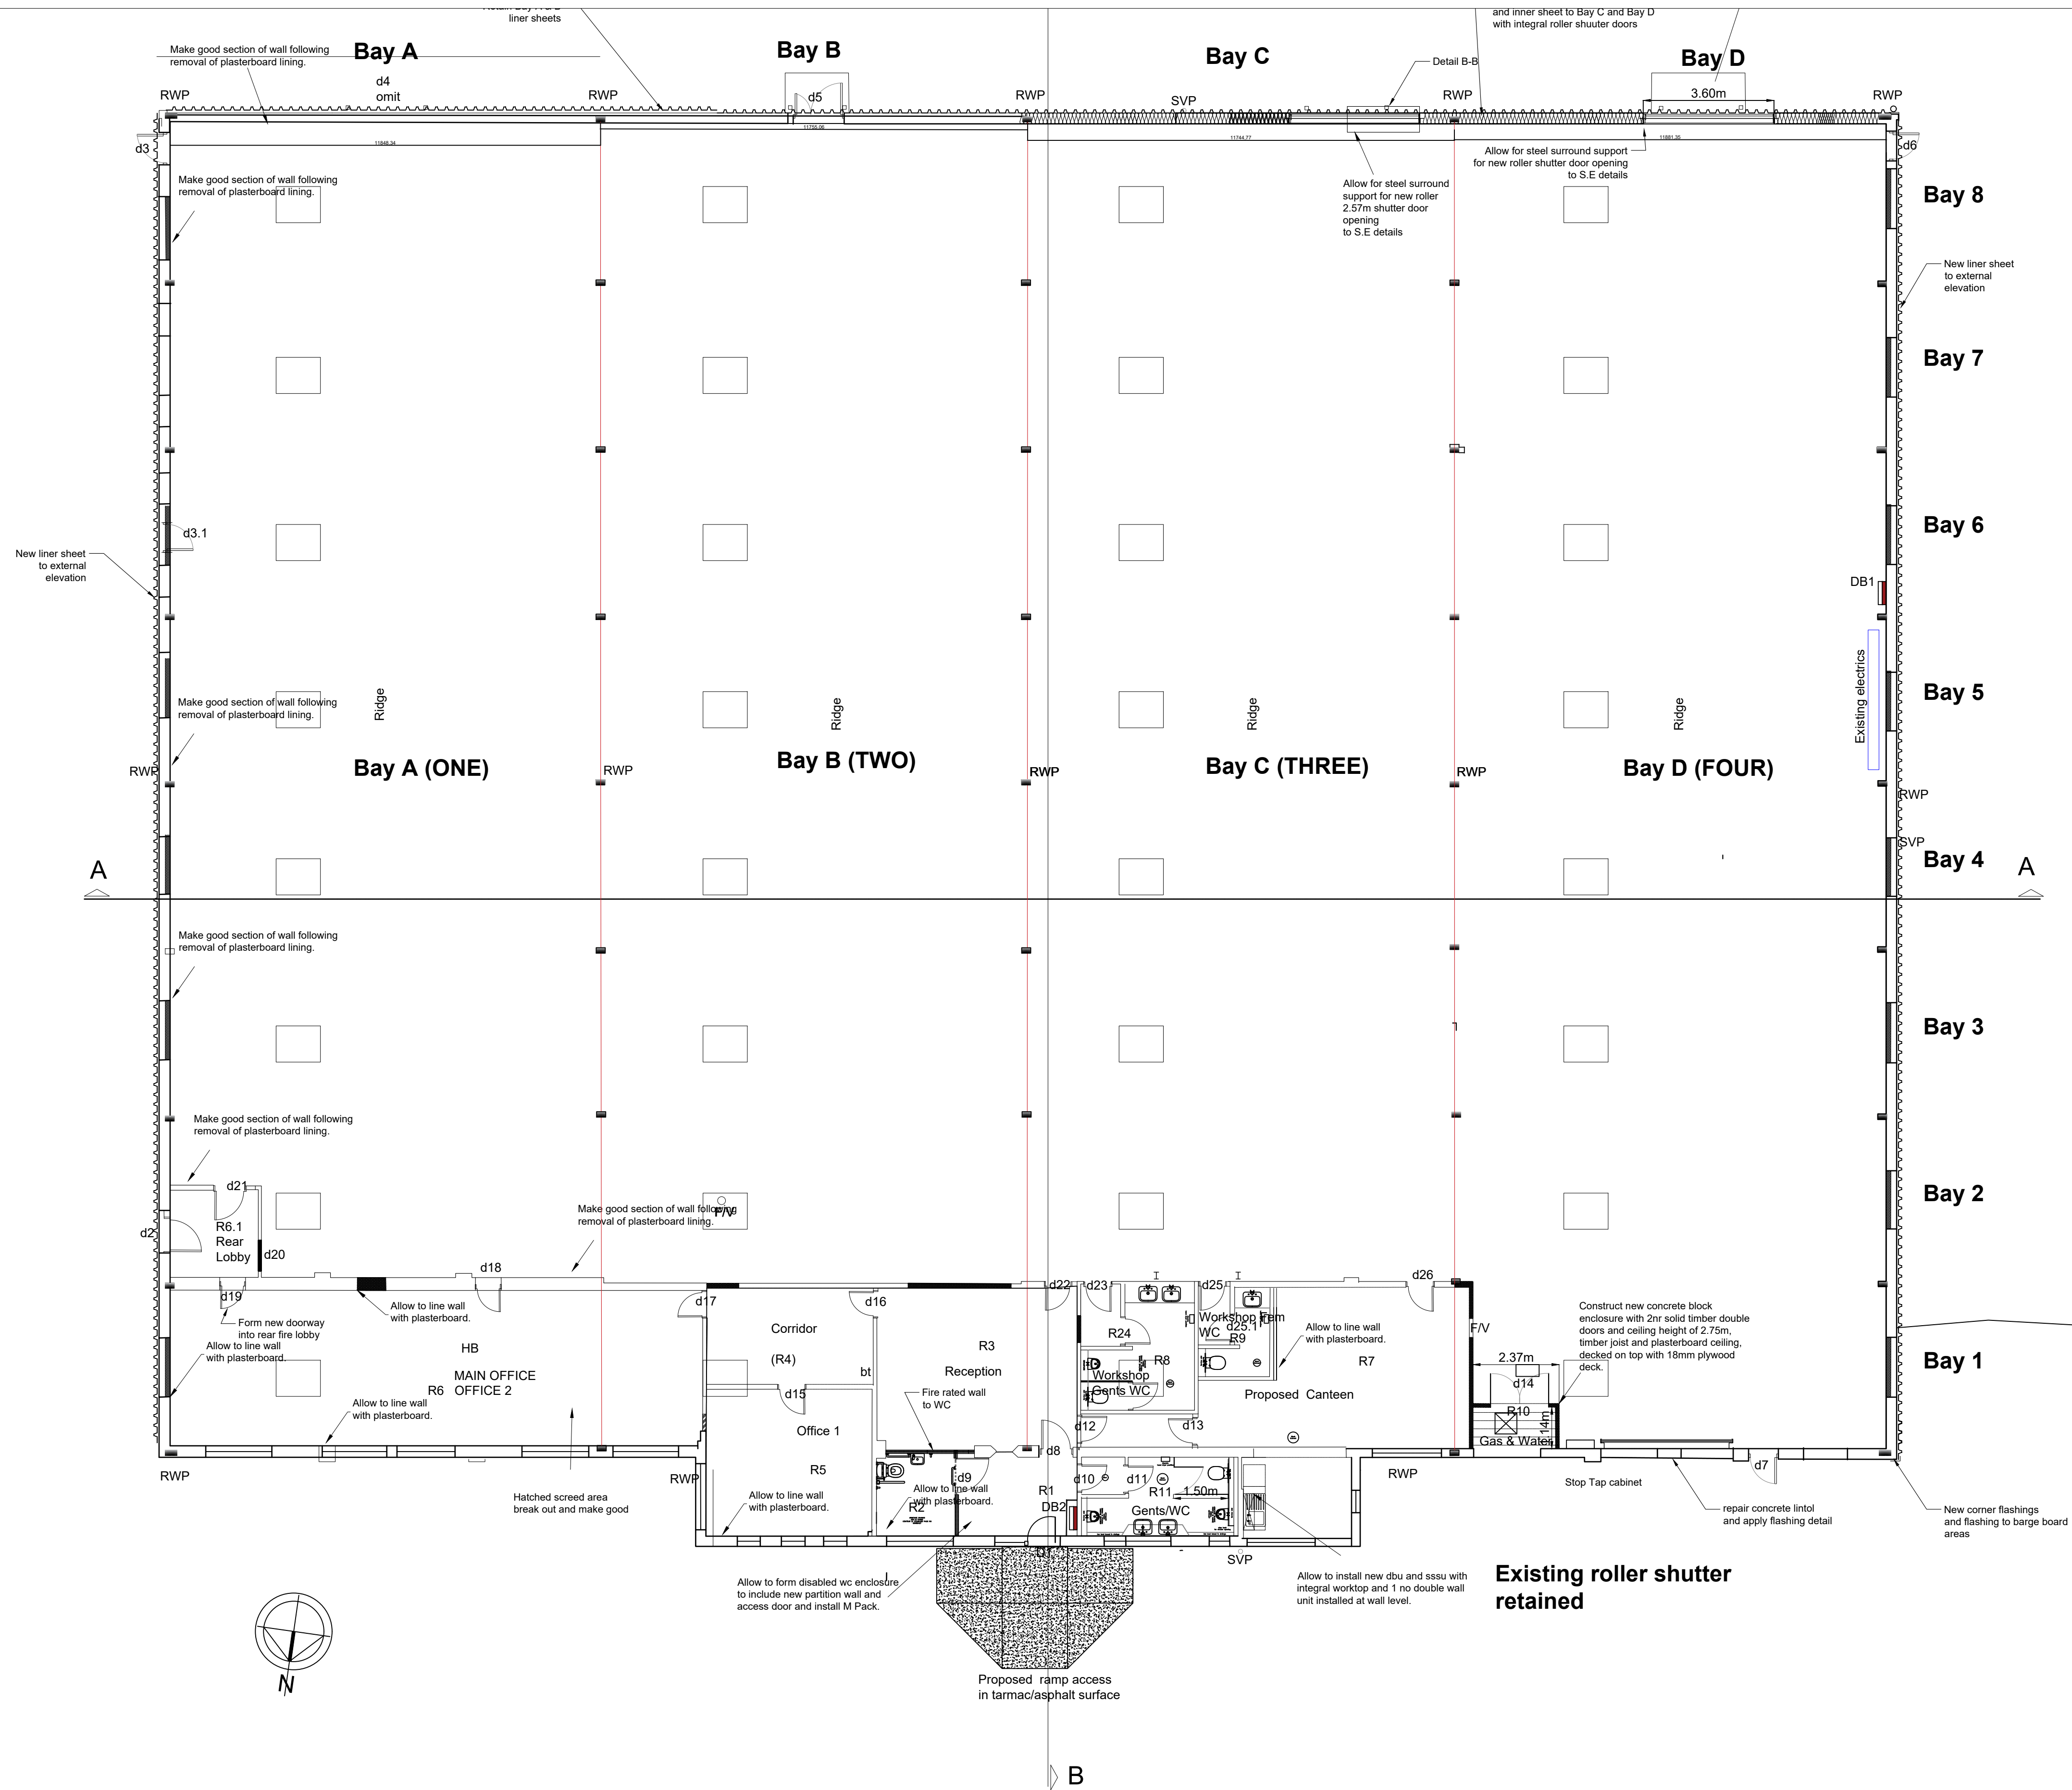

MGRA CONSULTING LTD
346 DEANS GATE
MANCHESTER
M3 4LY
CAD@MGRA.CO.UK
TEL: 0161 835 9936

© MGRA Consulting Ltd
Reproduction is prohibited
in whole or in part
without the express agreement of
MGRA Consulting Ltd.

Rev B: External Roller Shutter September 2021

Rev A: Alterations to WC August 2021

Client: Hamida.am Ltd
234 Leicester Park Road
Leicester
LE5 5FD

Property Address
Bentley Avenue
Stakehill Industrial Estate
Middleton
M24 2RW

Project Title	DWG Ref:
Refurbishment	284- DWG
DWG Title:	DWG No.
PROPOSED FLOOR PLAN	008

Scale	Date	Job No
1/100 ON A1	20/10/2021	264
Surveyed	Drawn	Checked
PWM/LPM	LPM	PWM