




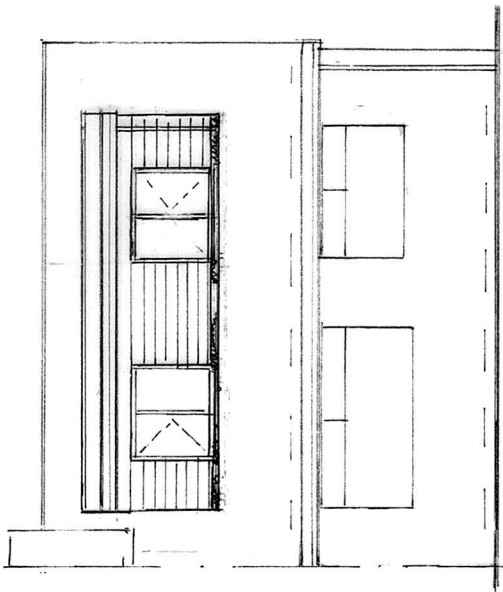


FRONT ELEVATION
(PROPOSED)

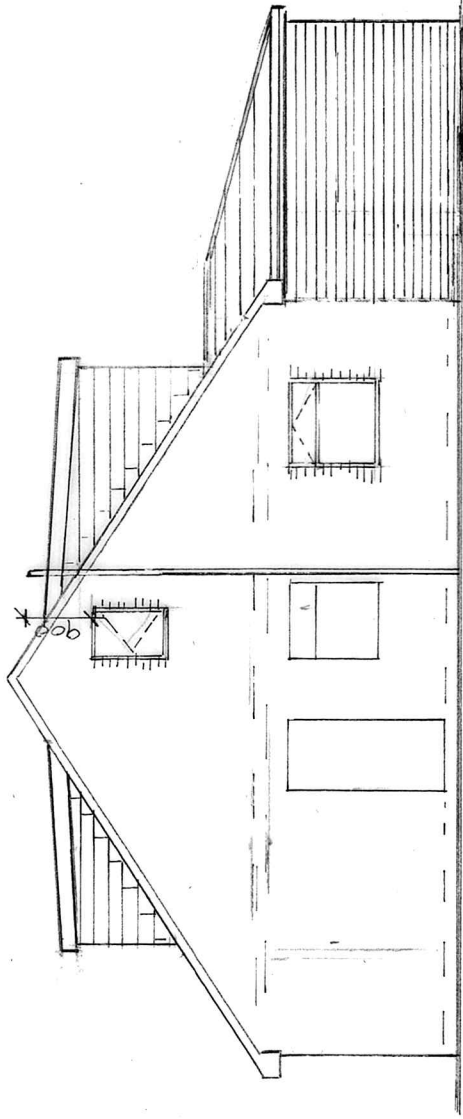


SIDE ELEVATION
(PROPOSED)

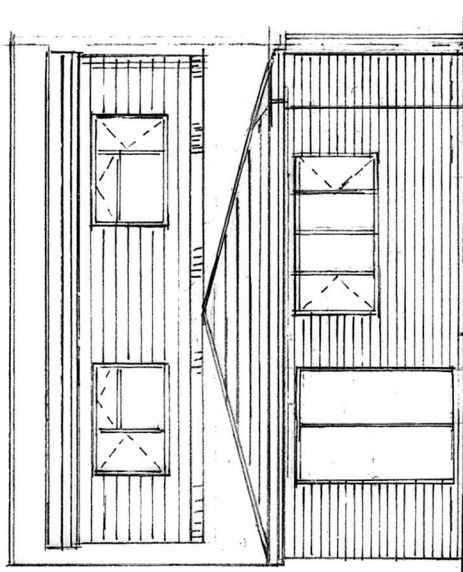


REAR ELEVATION
(PROPOSED)

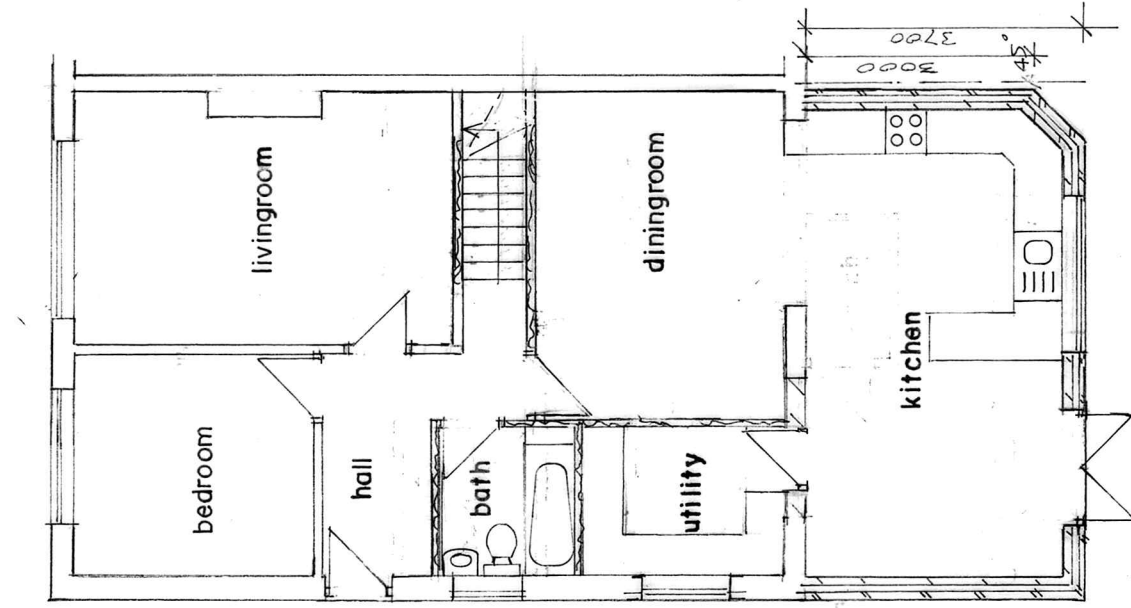

GROUND FLOOR PLAN
(PROPOSED)

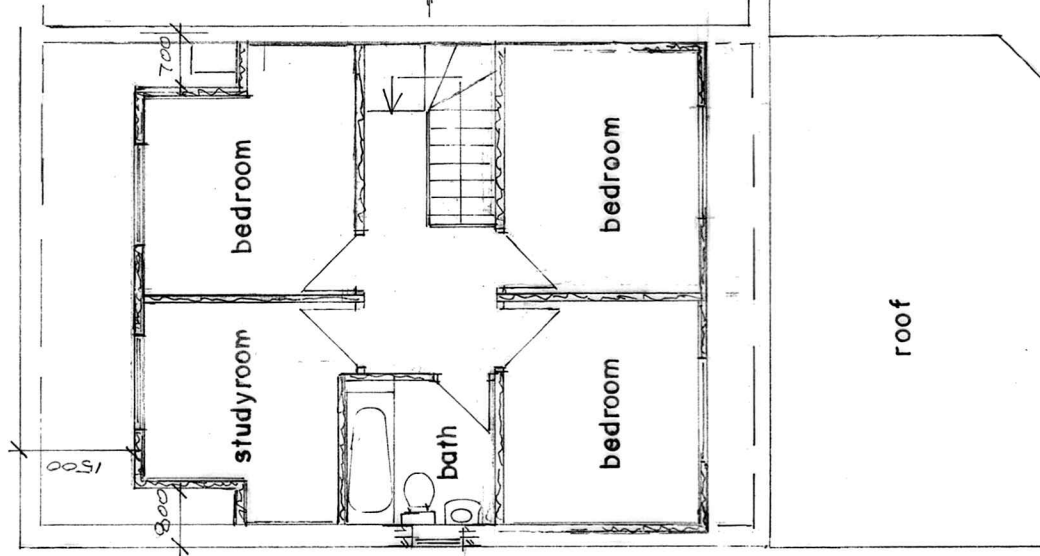

FIRST FLOOR PLAN
(PROPOSED)

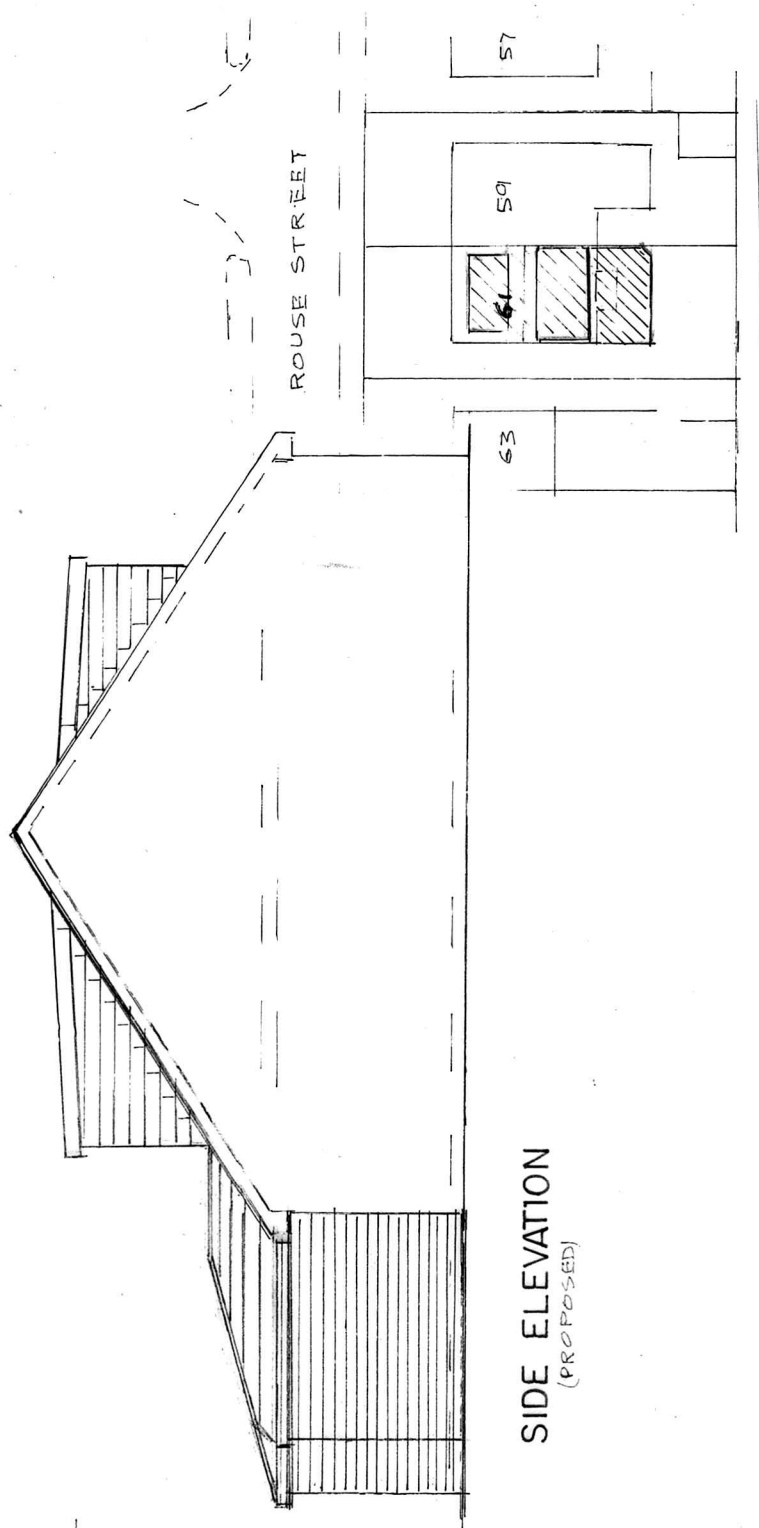

SIDE ELEVATION
(PROPOSED)

SITE PLAN SCALE 1:500
(PROPOSED)

BUILDING DESIGN SERVICES

M. FAROOQ

6 Stock Close, Shawclough, Rochdale OL12 6BB

Tel: 01706 712231 Mob: 07967605763

**PROPOSED FRONT AND REAR DORMERS WITH
SINGLE STOREY REAR EXTENSION AT
61 ROUSE STREET ROCHDALE OL11 4PG**

For: MR ASIF NADEEM

Plan

Scale 1:100

Elevation

Scale 1:100

1972/2