

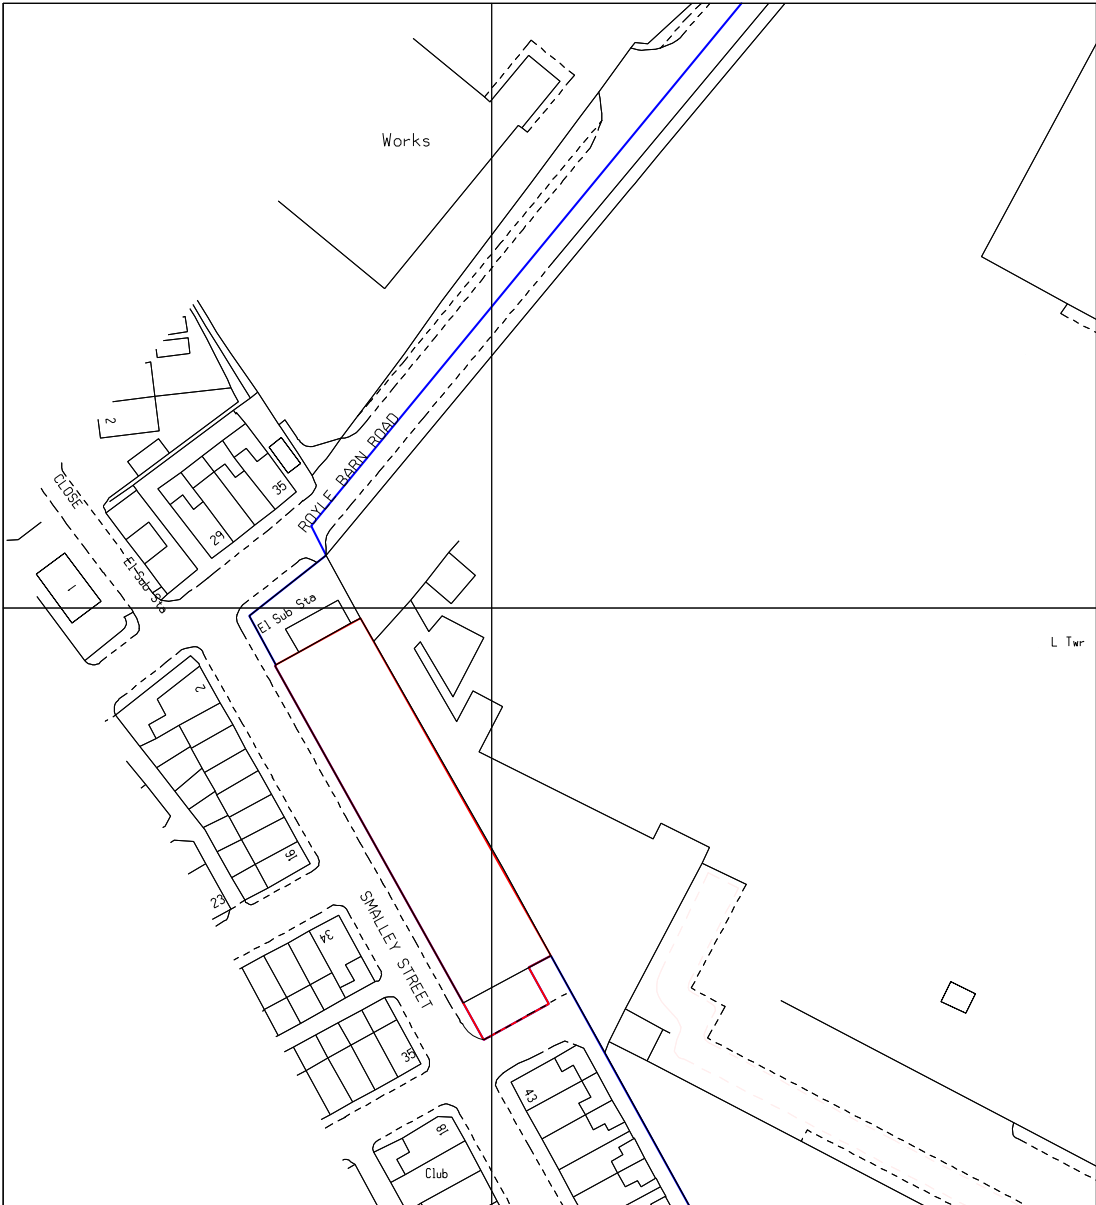



Site Plan 1:200

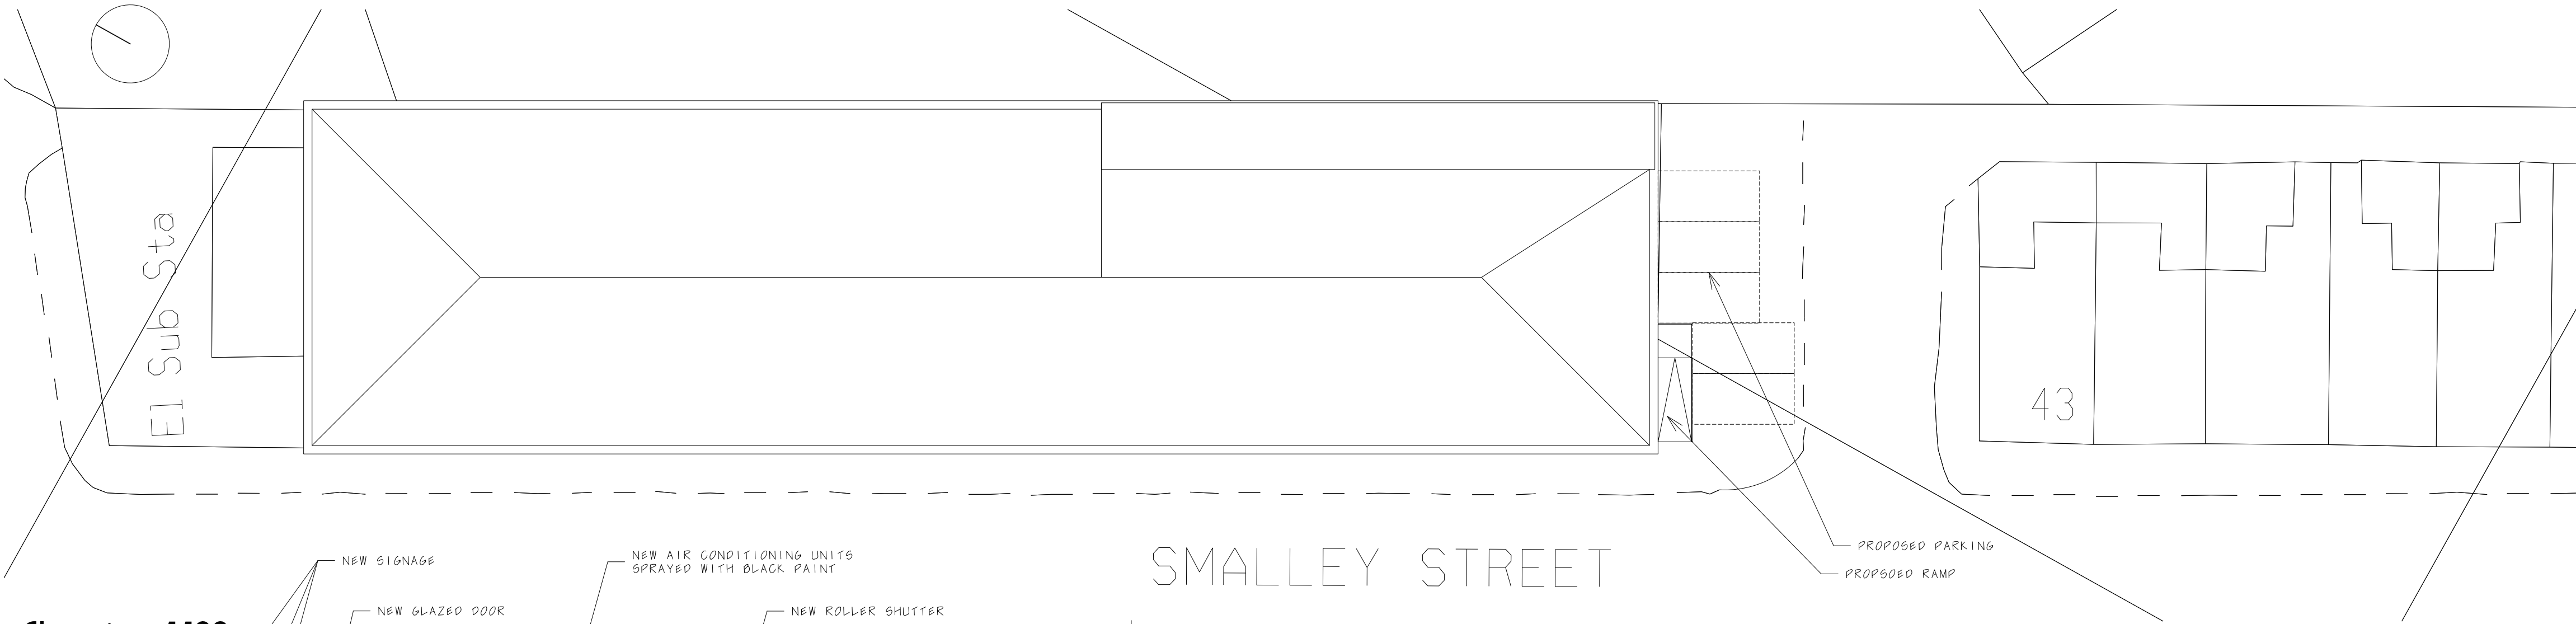



Elevations 1:100
S-E

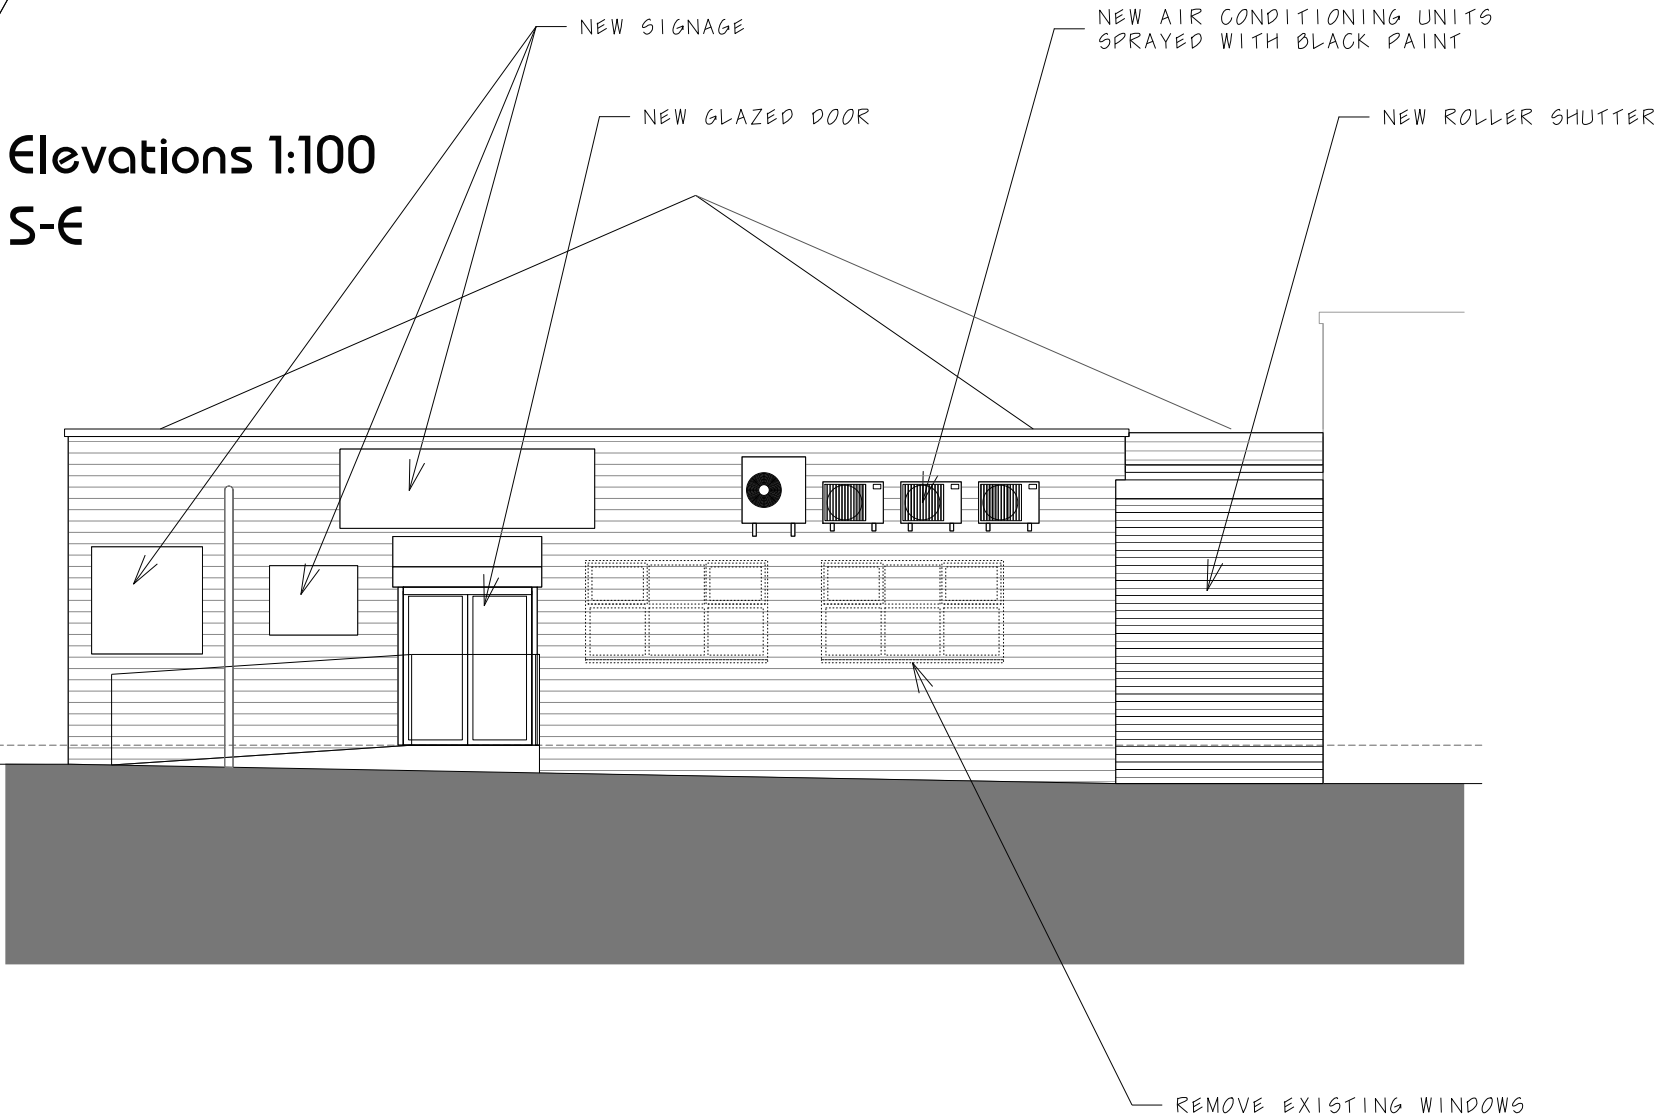

Partial S-W

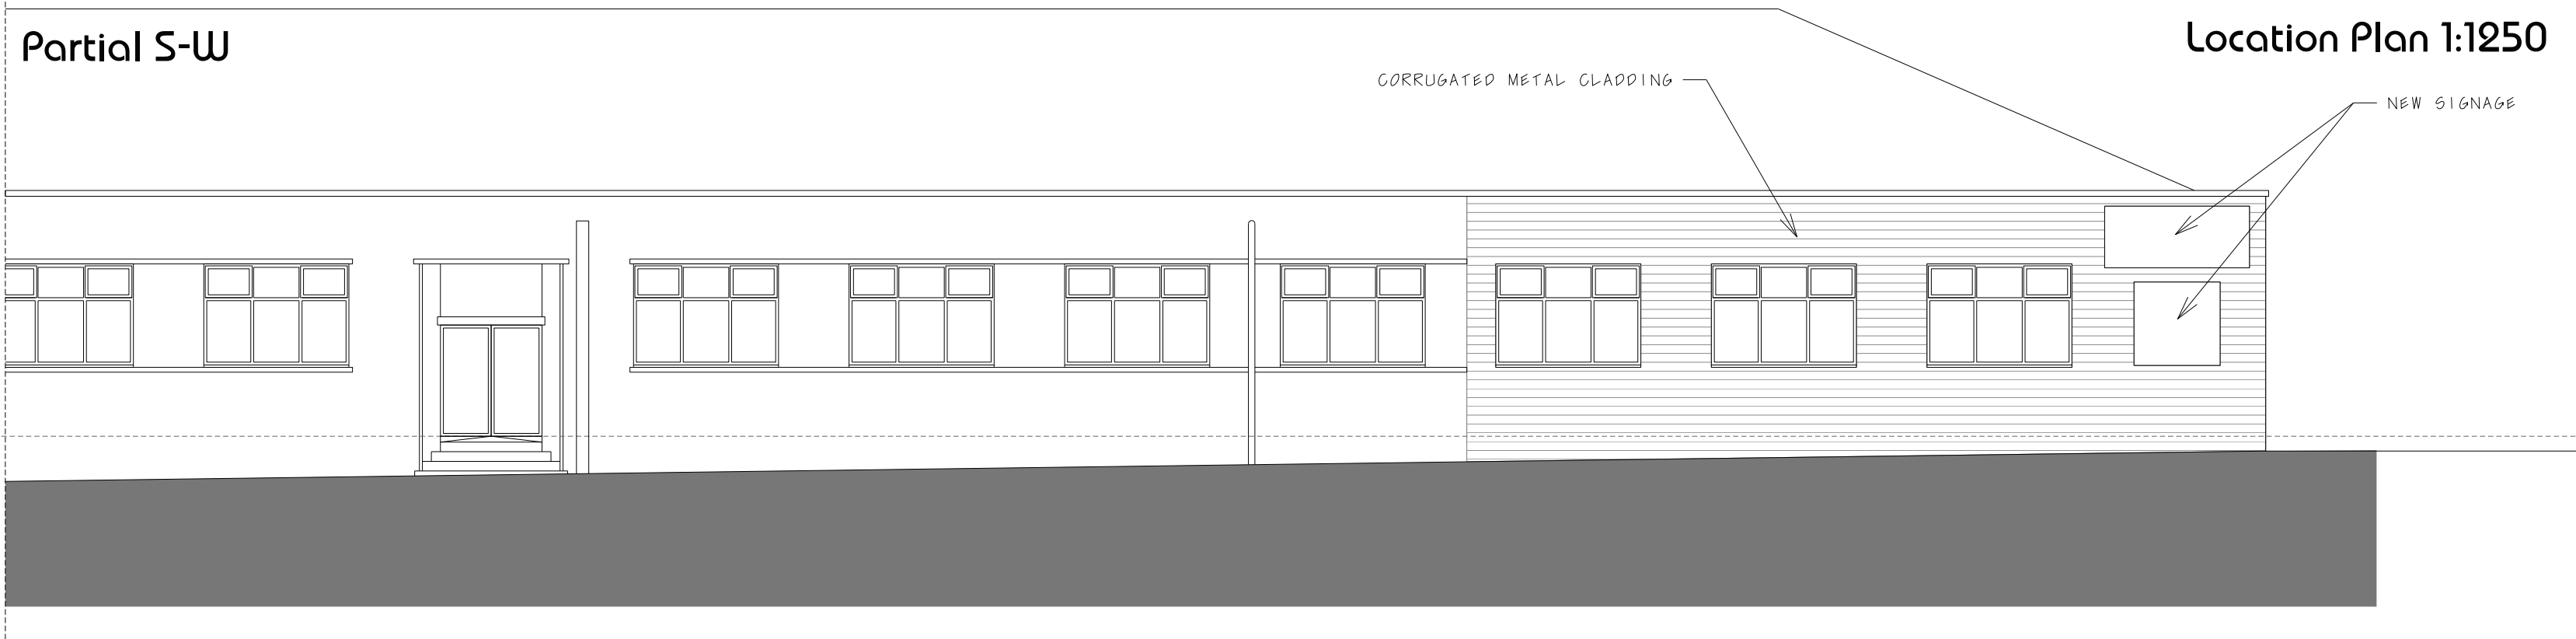

Ground Floor 1:100

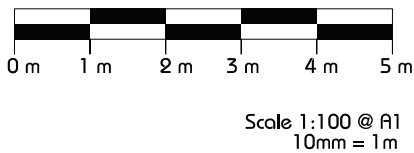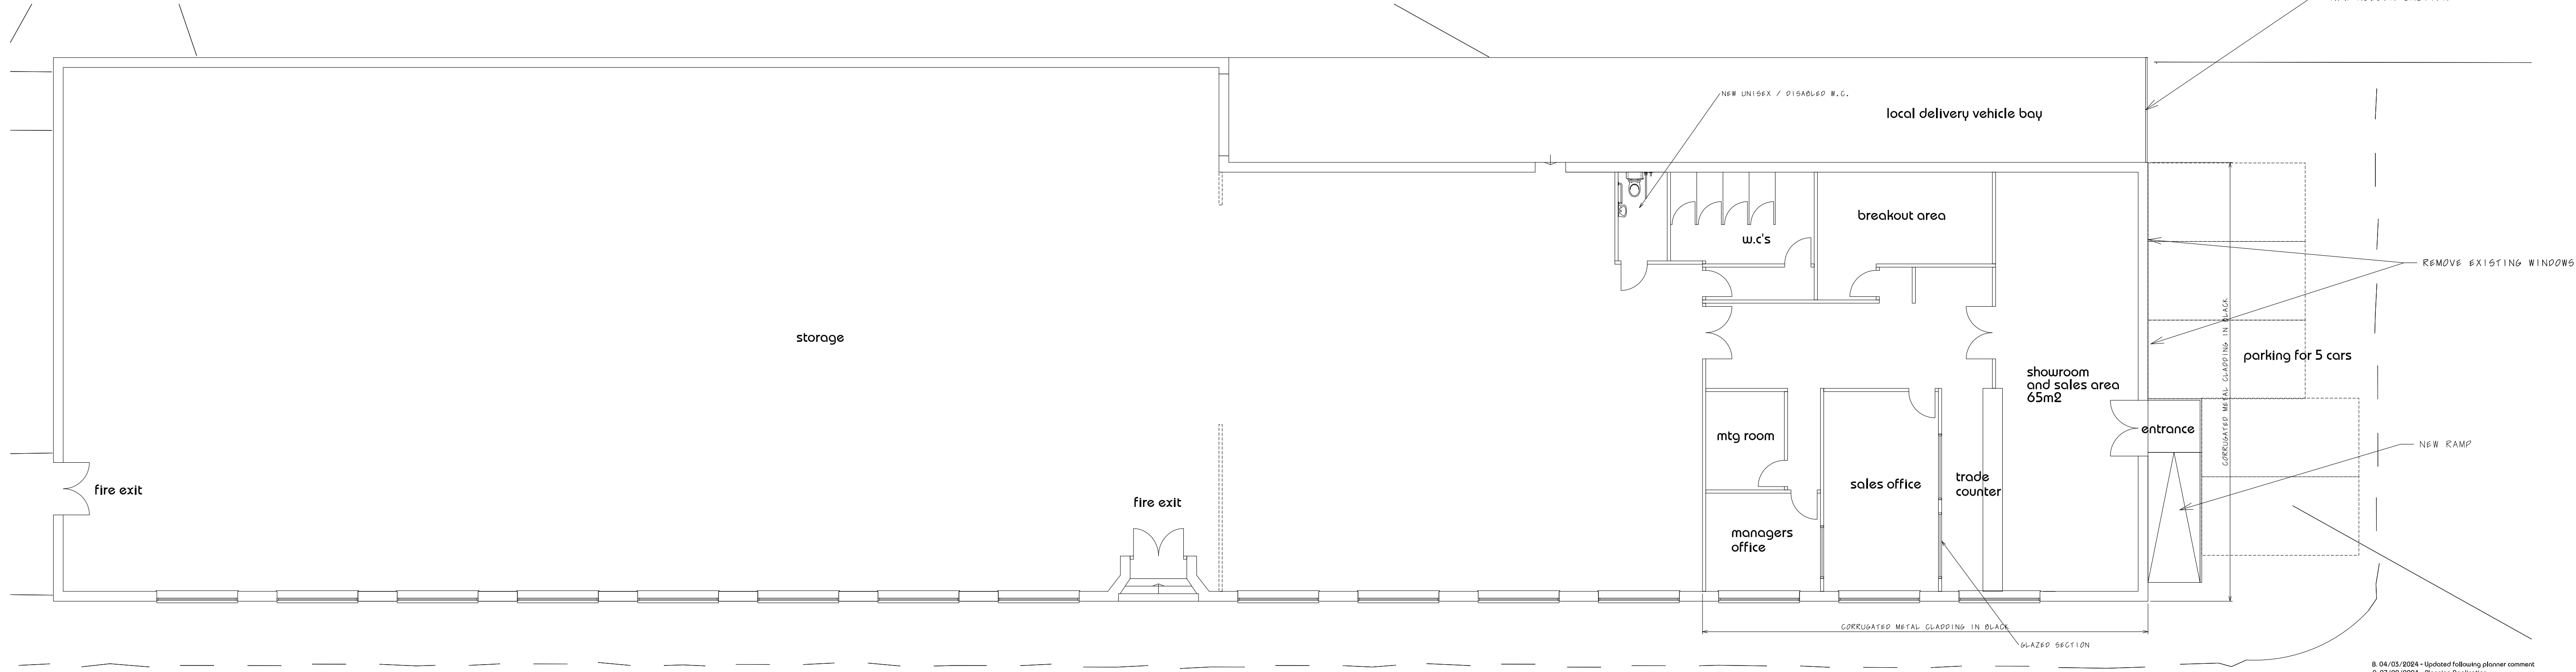

linberg design associates limited Studio 8, Unit 10 Century Park, Coppin Road, Bransford, Cheshire, CH14 9PL 01253 8603365 01253 8603365 01253 8603365 01253 8603365		B 04/03/2024 - Updated following planner comment B 07/03/2024 - Planning Application	
Project Title: Spartan Motor Factors 5 Smalley Street Rochdale, OL11 3DX		Dwg No.: PP01 Scale: 1:100	Revision: B Drawn By / Date: JL