




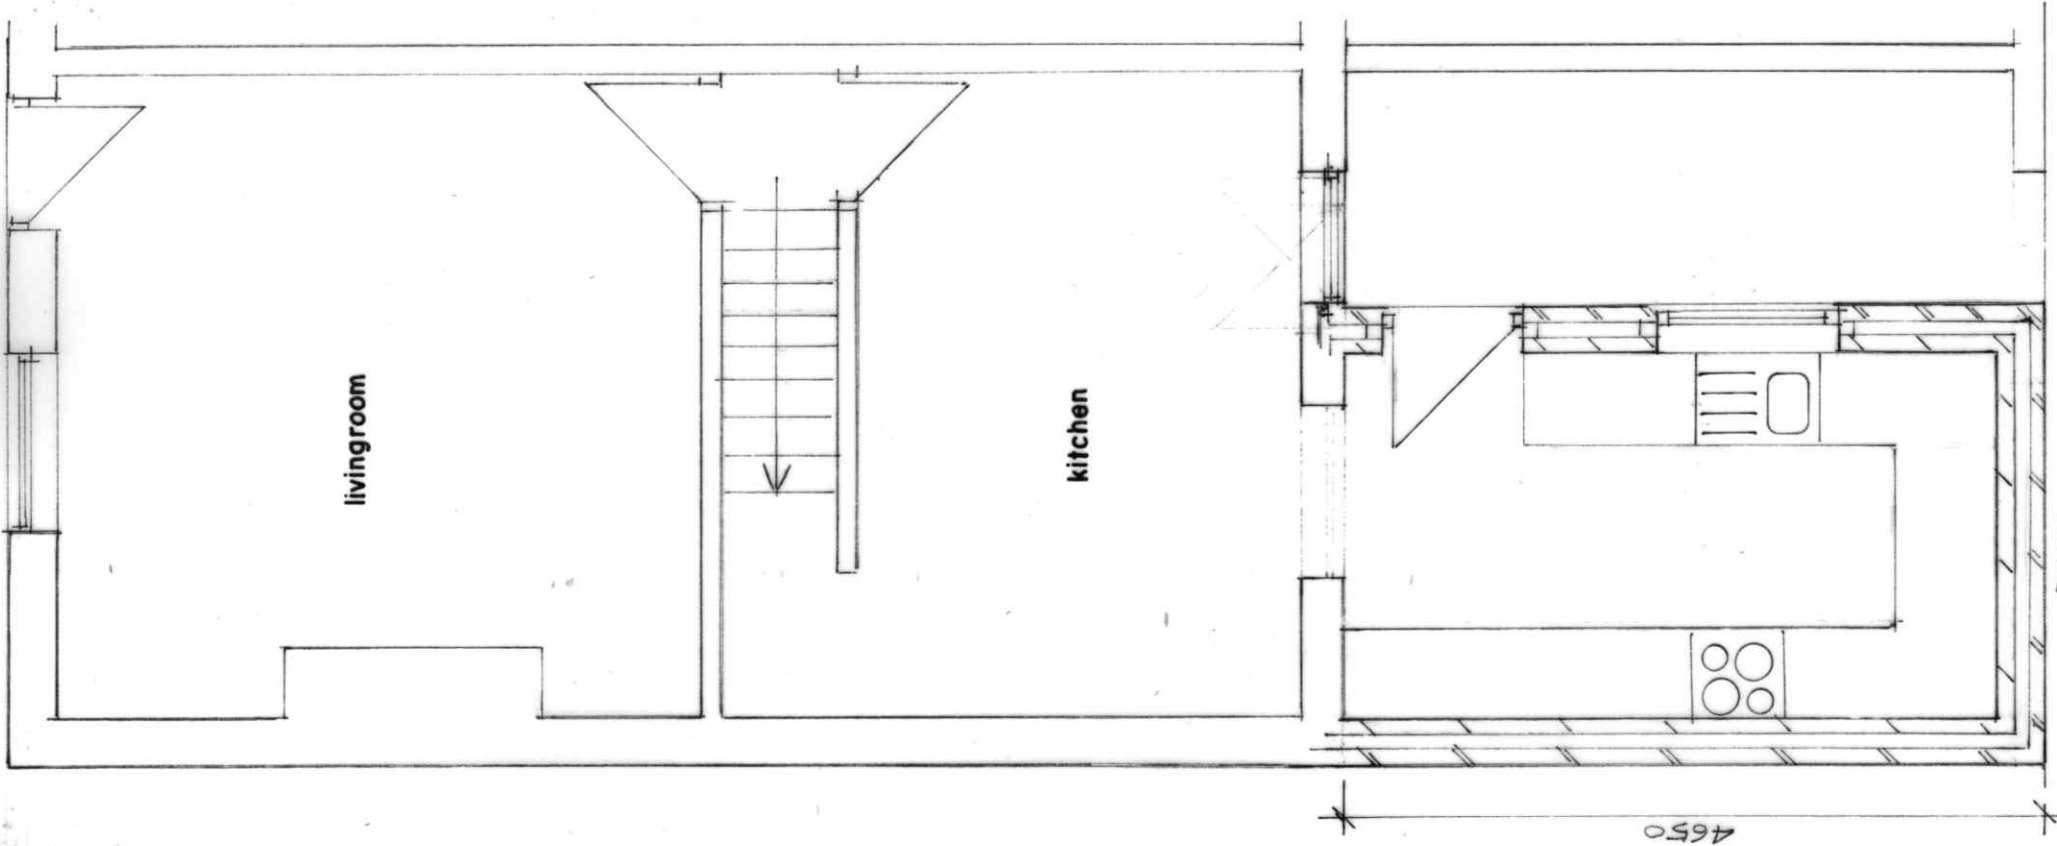


GROUND FLOOR PLAN
(PROPOSED)

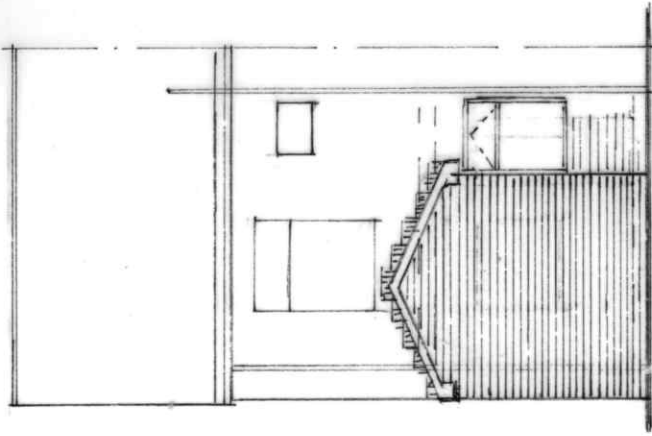

REAR ELEVATION
(PROPOSED)

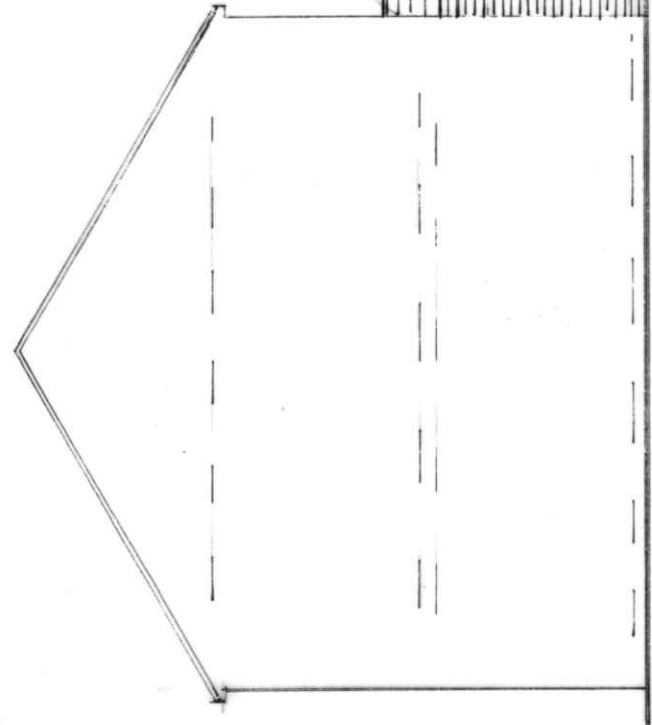

SIDE ELEVATION
(PROPOSED)

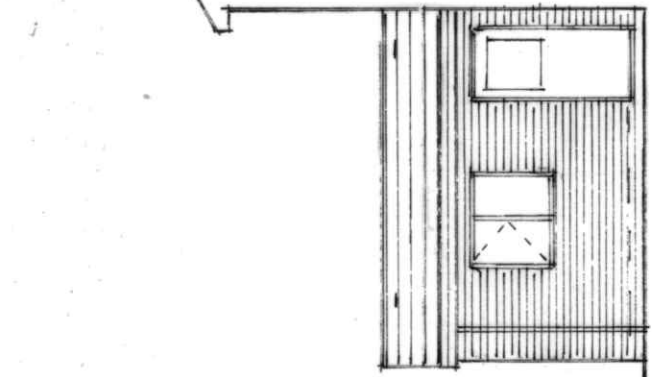

SIDE ELEVATION
(PROPOSED)



SITE PLAN SCALE 1:500
(PROPOSED)

BUILDING DESIGN SERVICES

M. FAROOQ

418 Bury Road Rochdale OL11 5EU.

Tel: 01706 712231 Mob: 07967605763

PROPOSED SINGLE STOREY REAR EXTENSION AT
2 MAPLE STREET ROCHDALE OL11 4HE

for: Mr MOHAMMED AFZAL

Plan & Section
Elevation

Scale 1:50
Scale 1:100

2353/2