




Site Location Plan

Scale: 1:1250

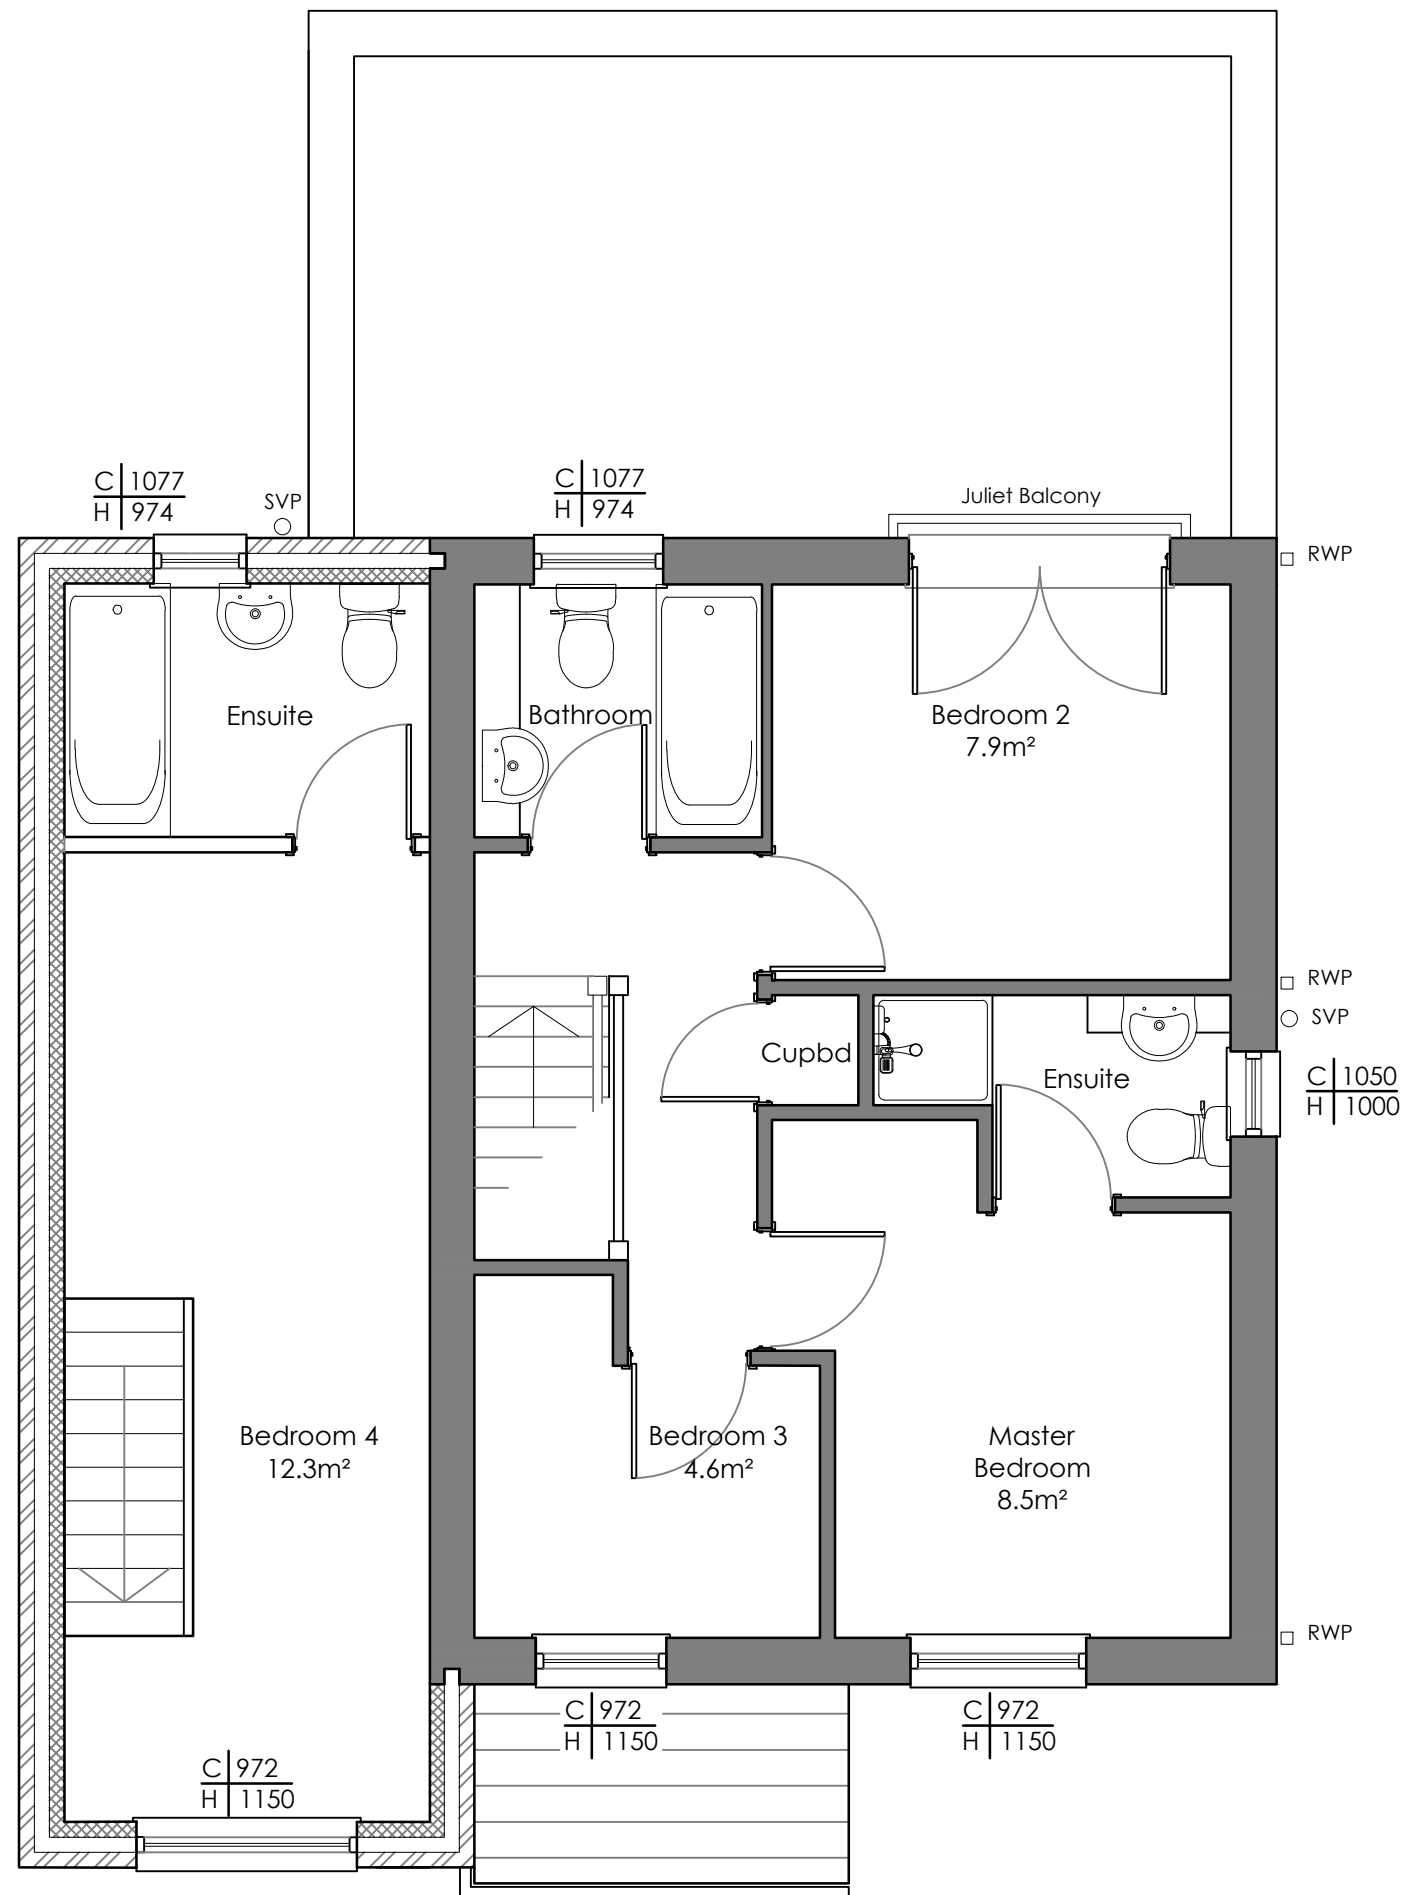

Key

Site Boundary

REV	Notes	Date	By
B	Juliet balcony added	02.10.23	smh
A	Balcony screens and door removed	27.09.23	smh

CRISP architecture Email: crisparchitecture@gmail.com Chartered Institute of Architectural Technologists Chartered Practice	
Project:	24 Juniper Drive, Firgrove Rochdale, OL16 3BG
Drawing Title: Proposed First Floor Plan	
Project No: 2304	File Identifier:2304_72_06
Drawing No: 72_06	Revision: B
Drawn By: SMH	Checked By:SMH
Scale: 1:50 @ A3	Date: 21/07/2023
Purpose of Issue: FEASIBILITY	
Drawing Status: PLANNING	