


Proposed Elevations




Front

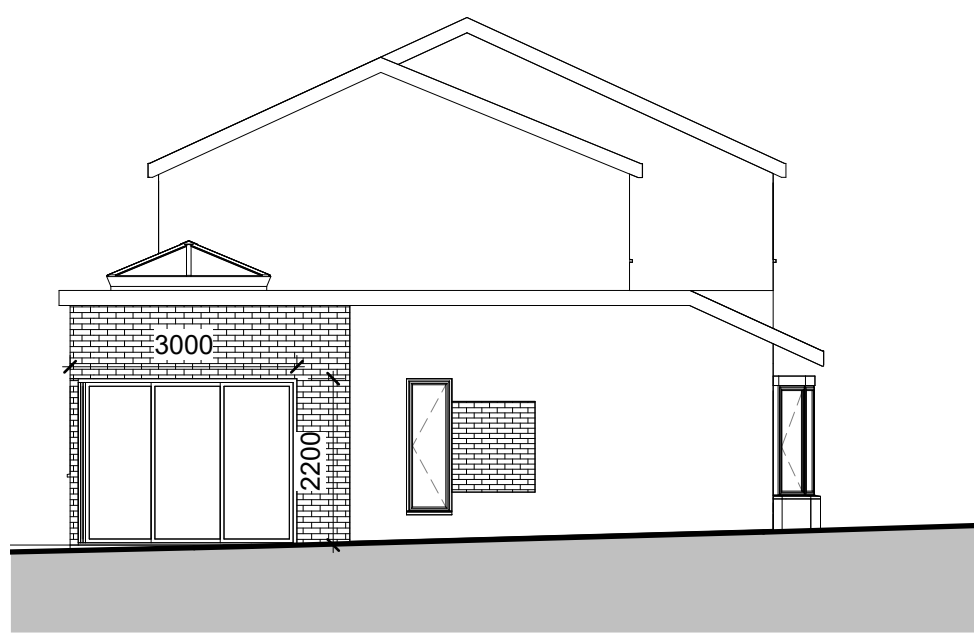


Side




Rear

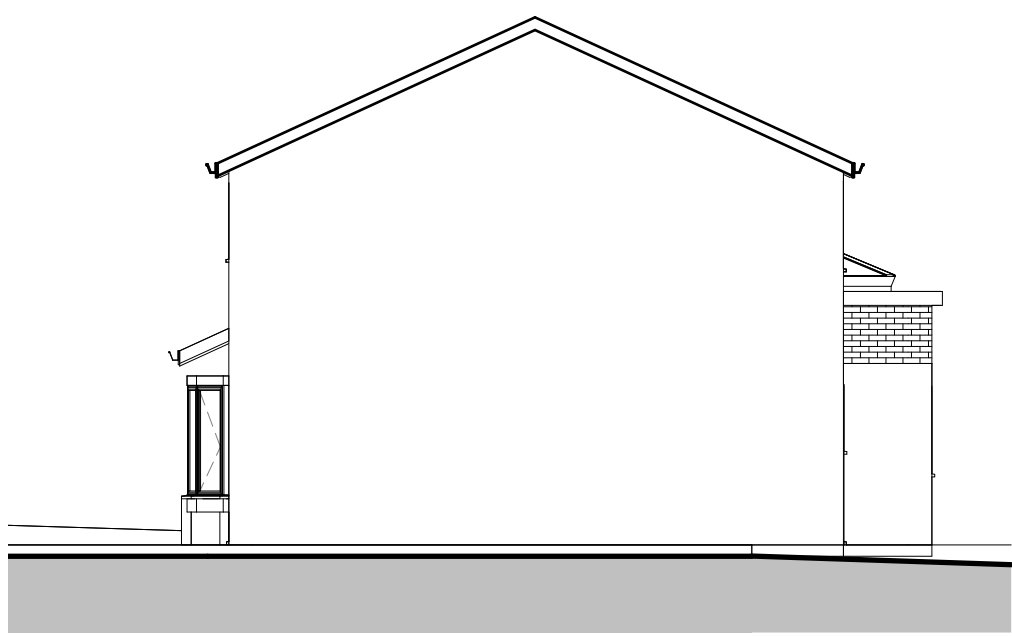

Side

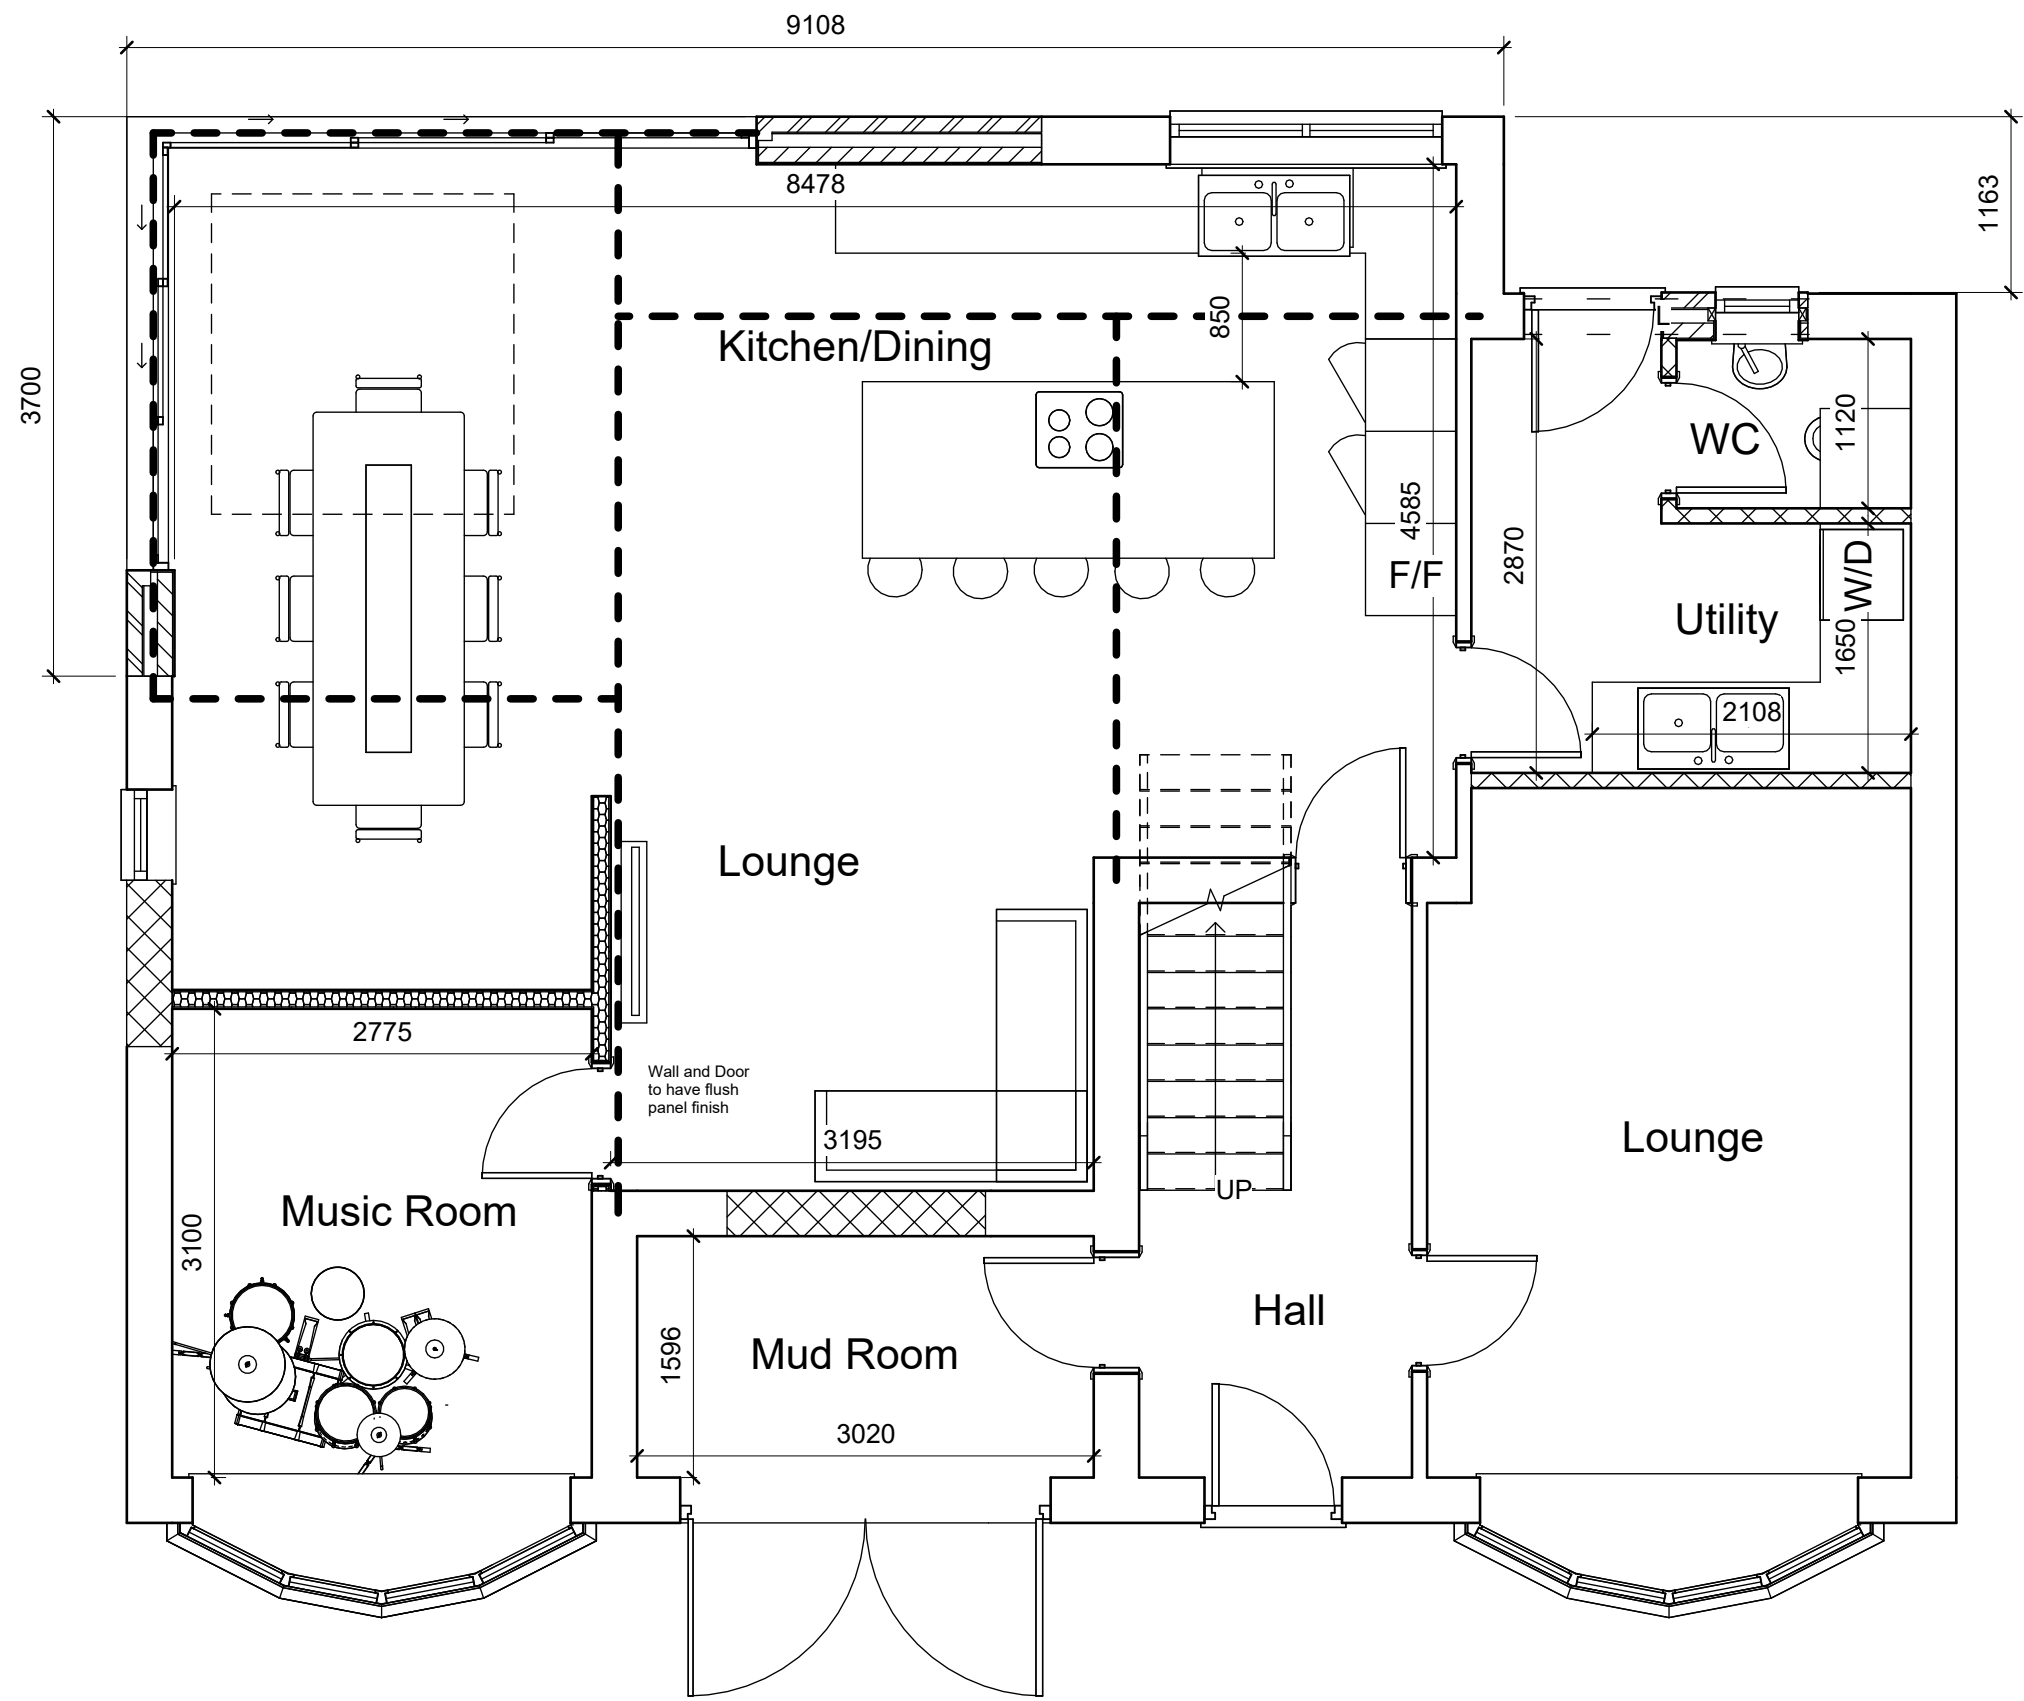

Ground Floor

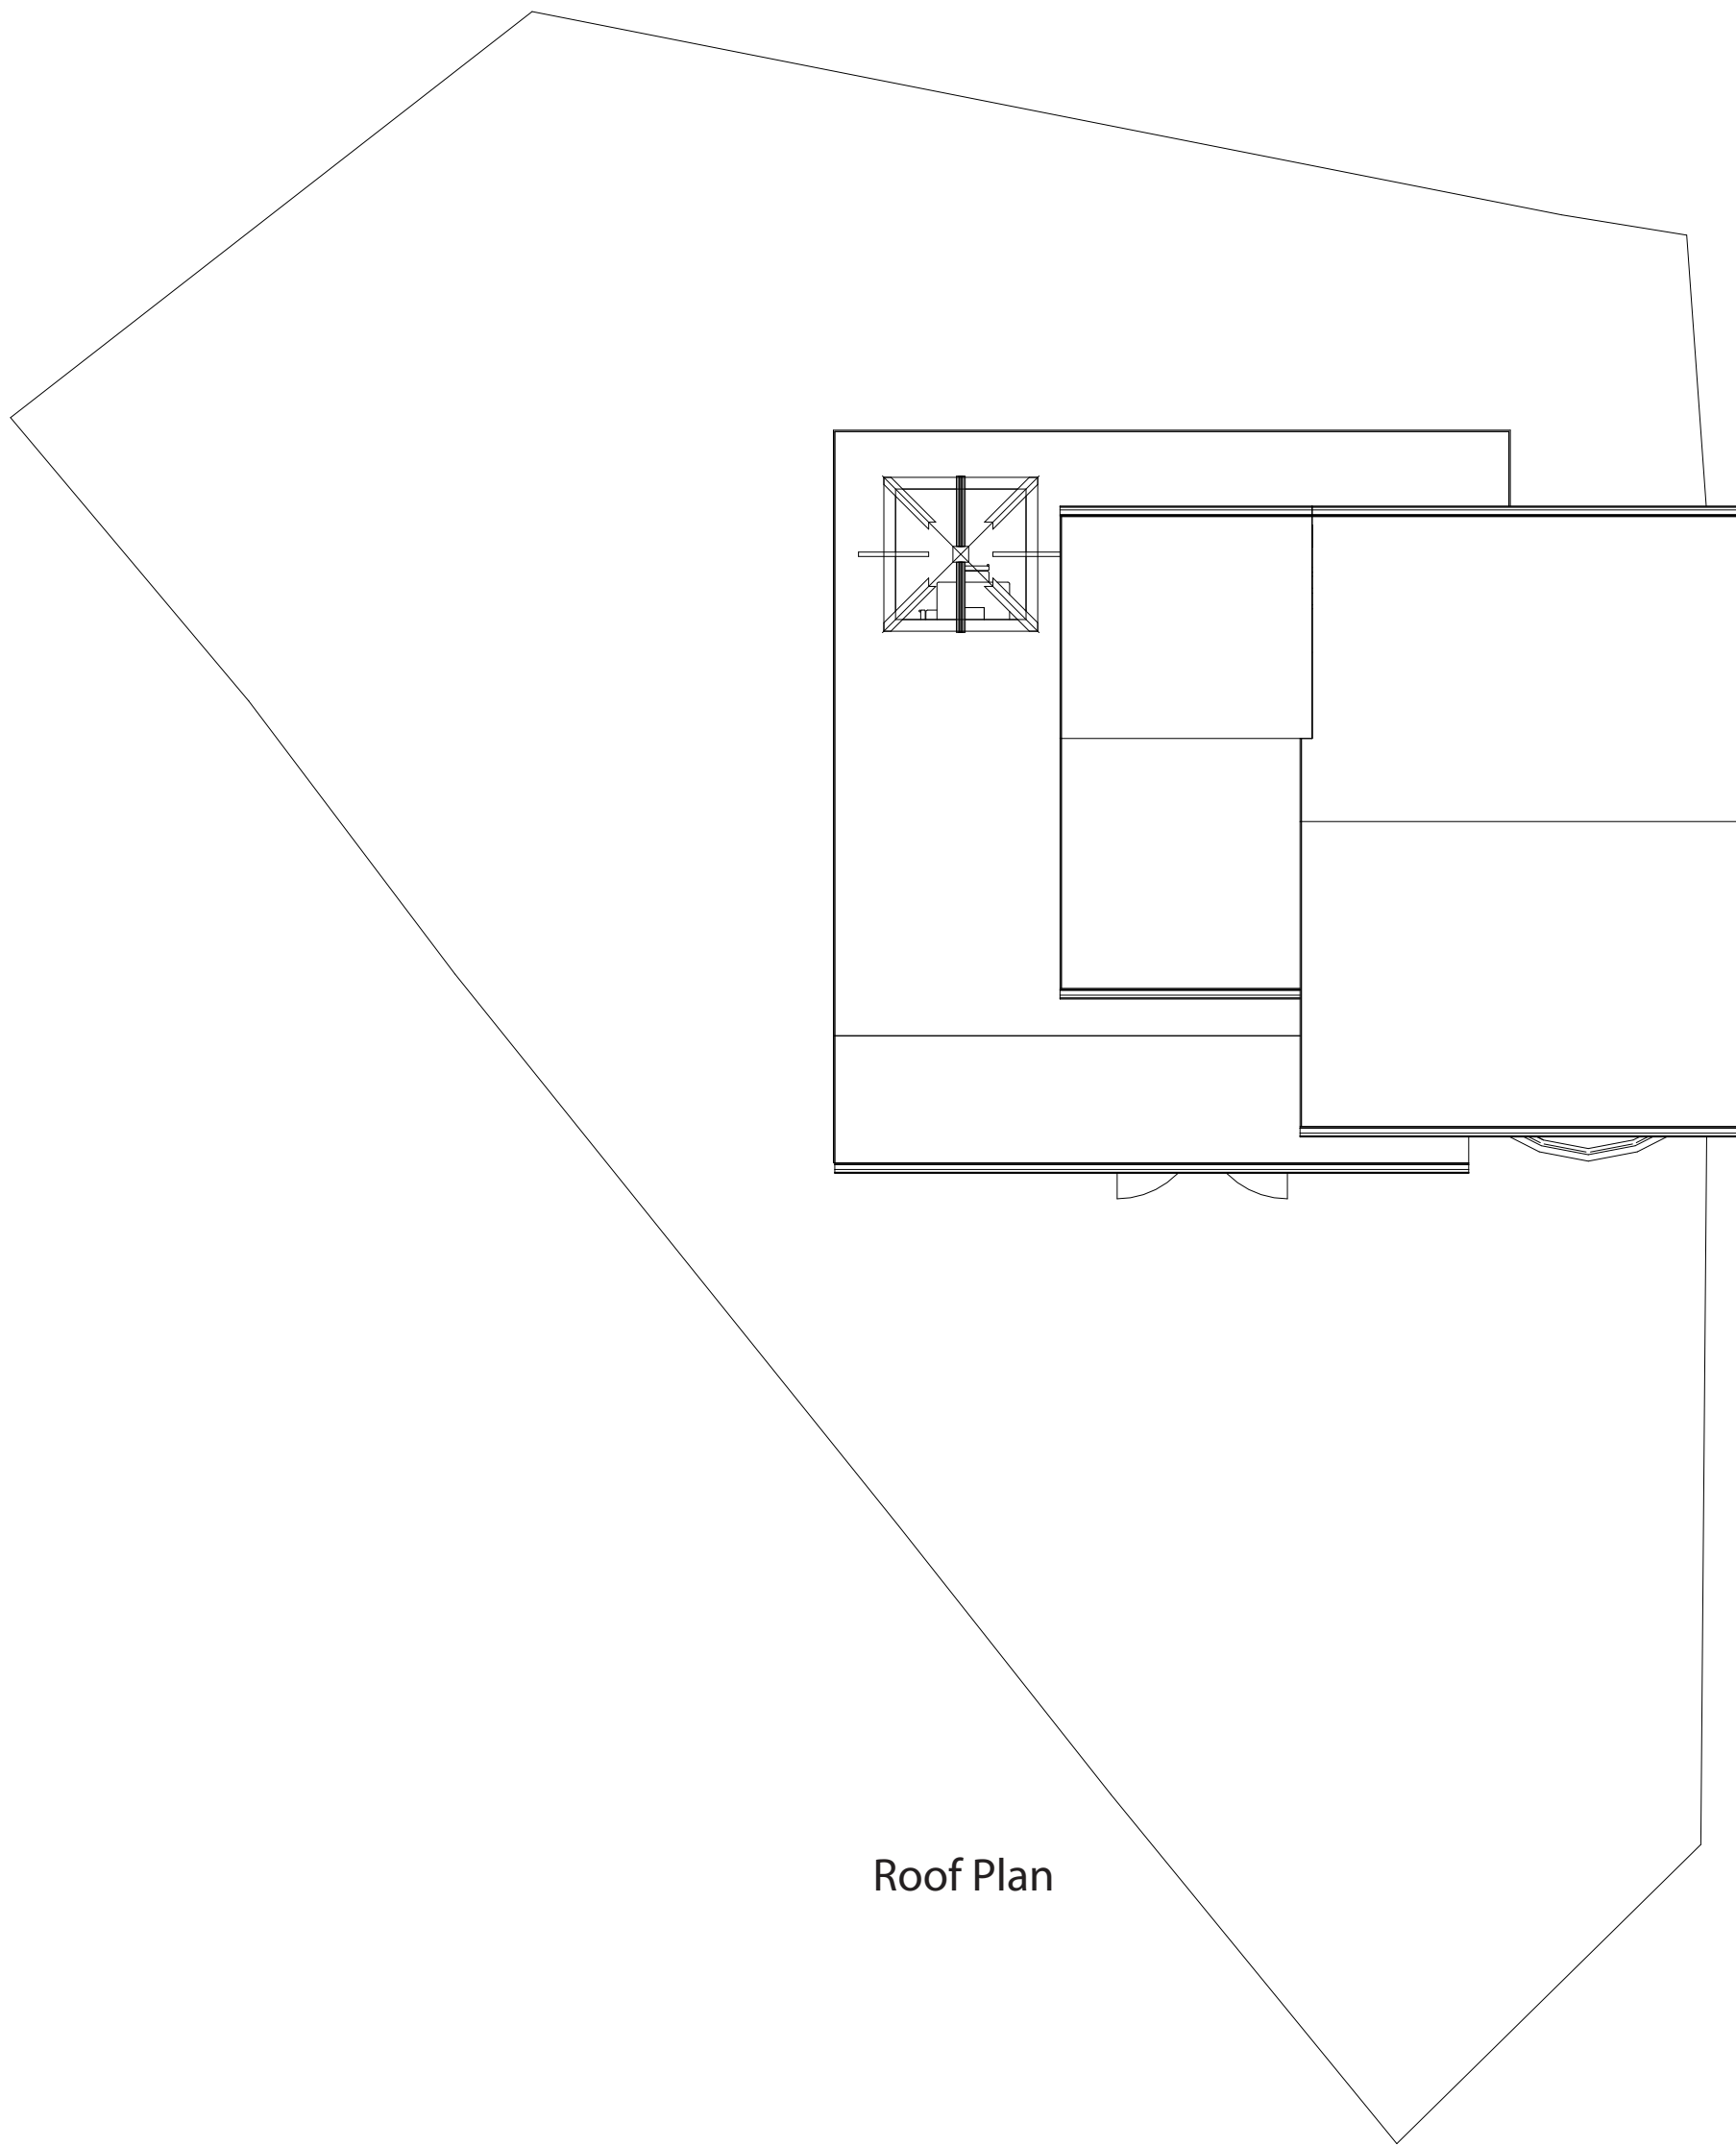

Roof Plan

| Rev | Description                 | Date     | <div><div><div><div>IMPORTANT NOTE:</div><div>1. ALL DIMENSIONS ARE IN MILLIMETRES.<br/>2. DO NOT SCALE FROM THIS DRAWING.<br/>3. ALL MEASUREMENTS ARE DEEMED TO BE FOR DESIGN PURPOSES ONLY. ANY ANOMOLIES MUST BE REPORTED TO ALL PARTIES PRIOR TO ANY CONSTRUCTION WORKS.<br/>4. THE CONTRACTOR IS TO CHECK AND VERIFY ALL DIMENSIONS ON SITE, PRIOR TO COMMENCEMENT OF CONSTRUCTION WORKS.<br/>5. ALL INFORMATION HEREON IN IS THE COPYRIGHT OF PROQUANT ESTIMATING LTD. COPYING IN FULL OR IN PART IS FORBIDDEN WITHOUT WRITTEN PERMISSION FROM PROQUANT ESTIMATING LTD.</div></div></div></div> | Notes:          | <div><div>PROQUANT</div><div>Tytherington Business Park, Beechwood Court, Alder Ct,<br/>Macclesfield SK10 2XG<br/>TEL: 01625 620821</div></div> | Project Address:                                                           | 16 Garden Way,<br>Littleborough,<br>OL15 0ED | Client: | S. Ingham |
|-----|-----------------------------|----------|---|-----------------|---|----------------------------------------------------------------------------|----------------------------------------------|---------|-----------|
| 1   | Rear Elevation Amendment    | 07-09-23 |   | Drawn by:       |   | B.Coates                                                                   |                                              |         |           |
| 2   | Front Elevation Alterations | 17-10-23 |   | Date:           |   | 16-08-23                                                                   |                                              |         |           |
| 3   | Front Elevation Alterations | 06-11-23 |   | Title:          |   | Single Storey Extensions &<br>Alterations - Proposed Plans &<br>Elevations |                                              |         |           |
|     |                             |          |   | Scale:          |   | 1:100 1:50 @A1                                                             |                                              |         |           |
|     |                             |          |   | Drawing Number: |   | 55823                                                                      |                                              |         |           |
|     |                             |          |   |                 |   |                                                                            |                                              |         |           |