




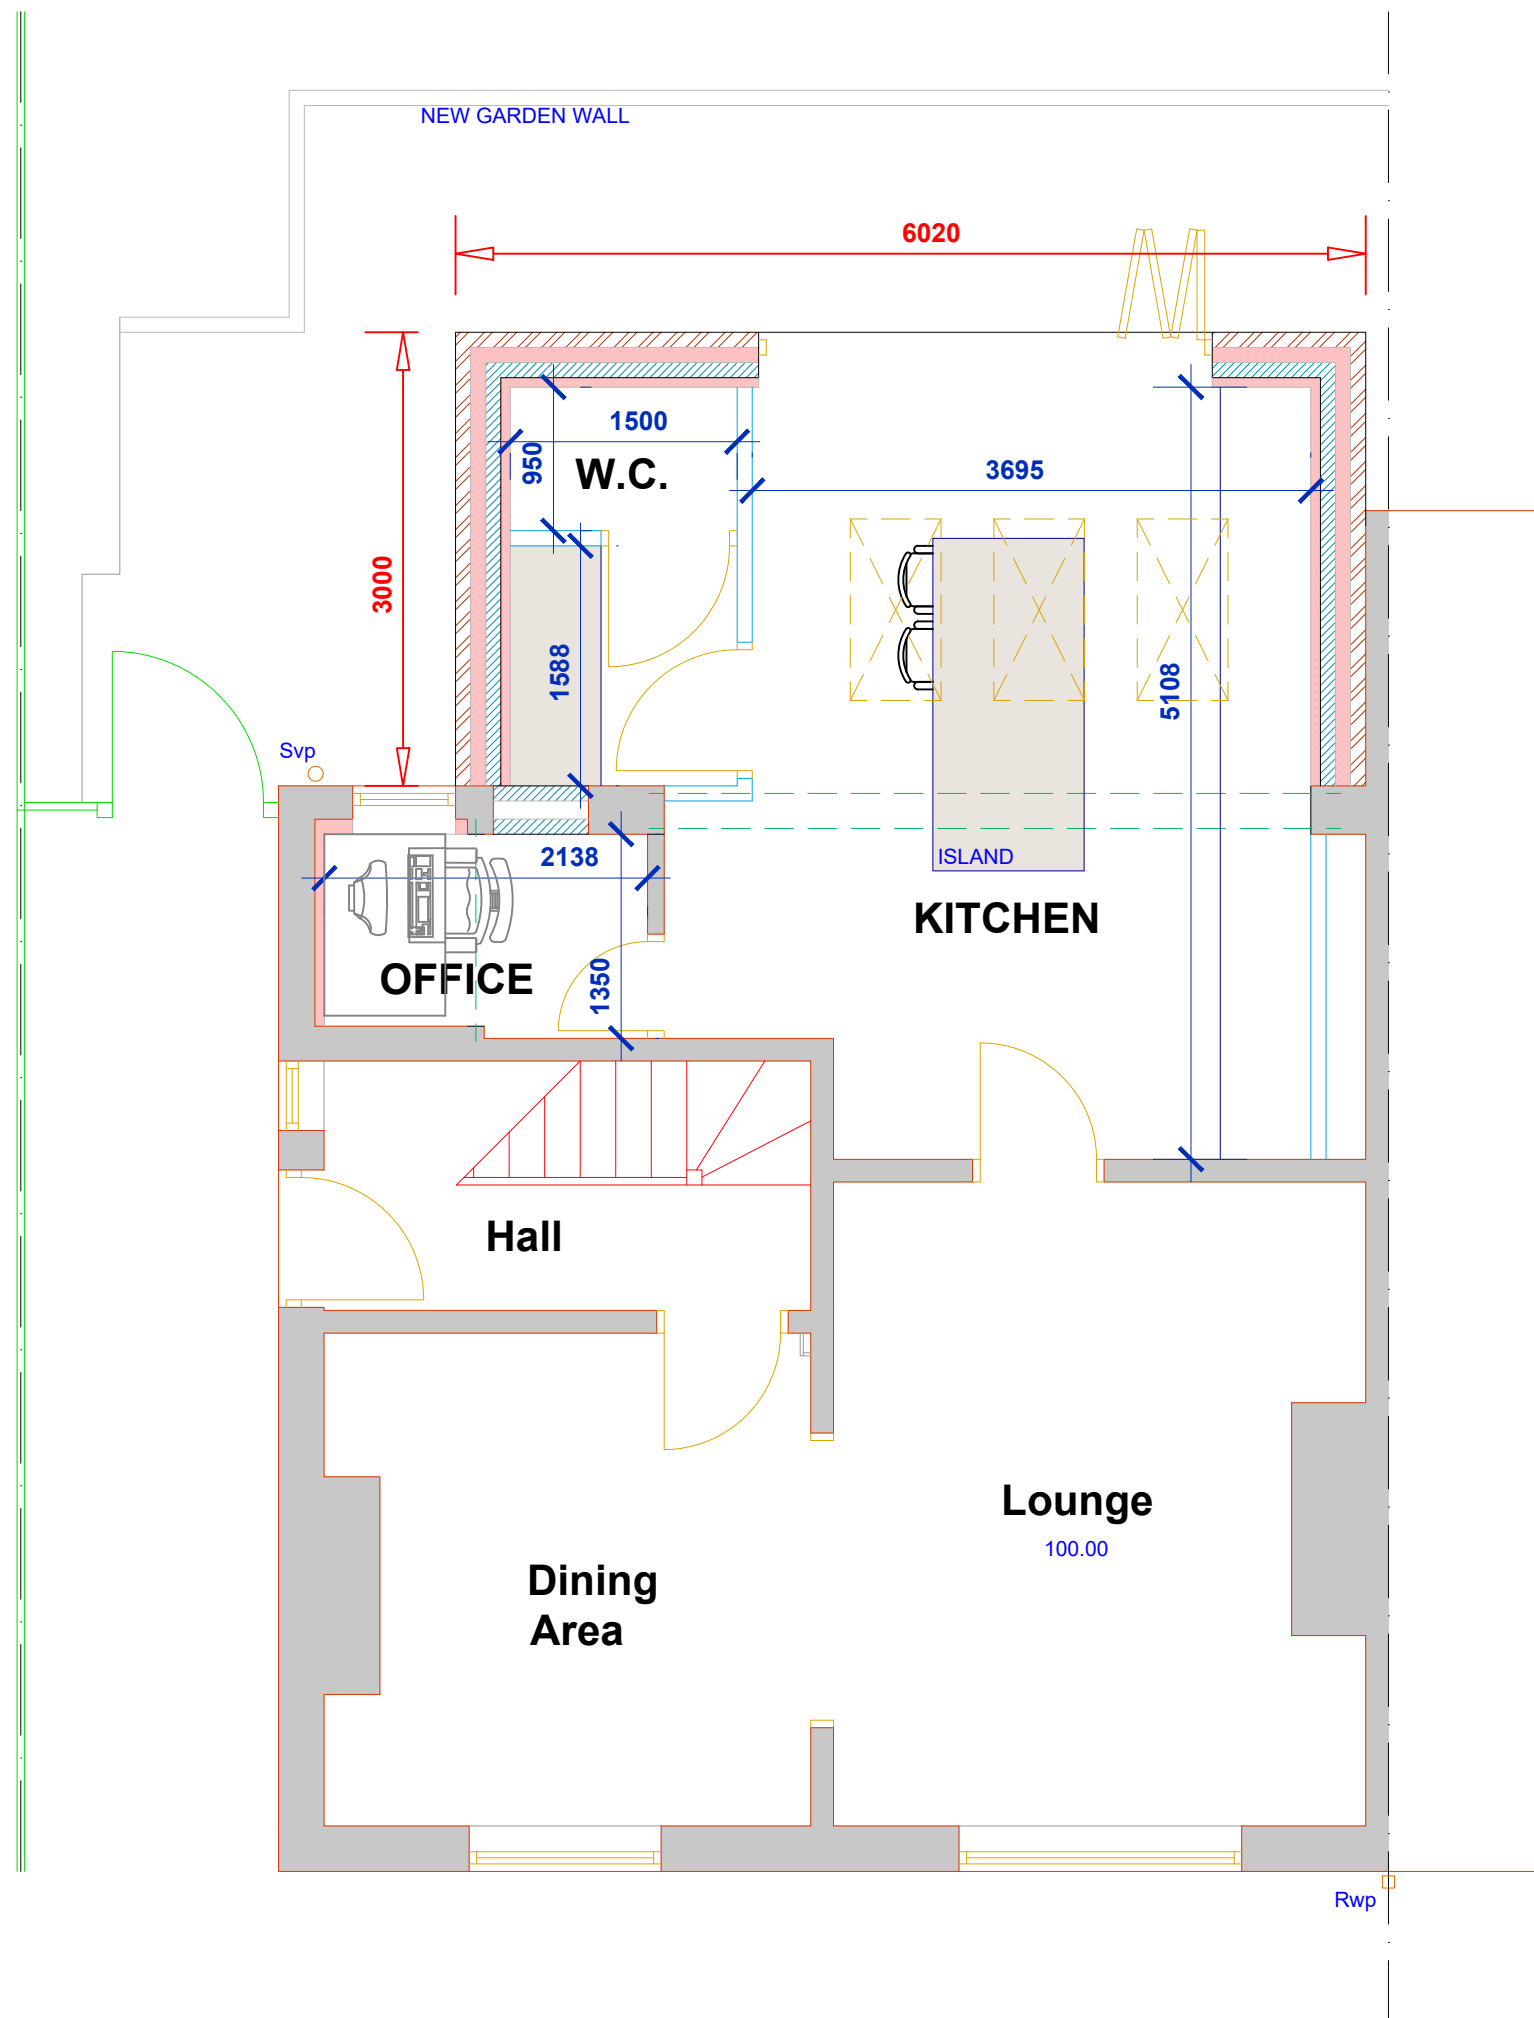

PROPOSED GROUND FLOOR PLAN

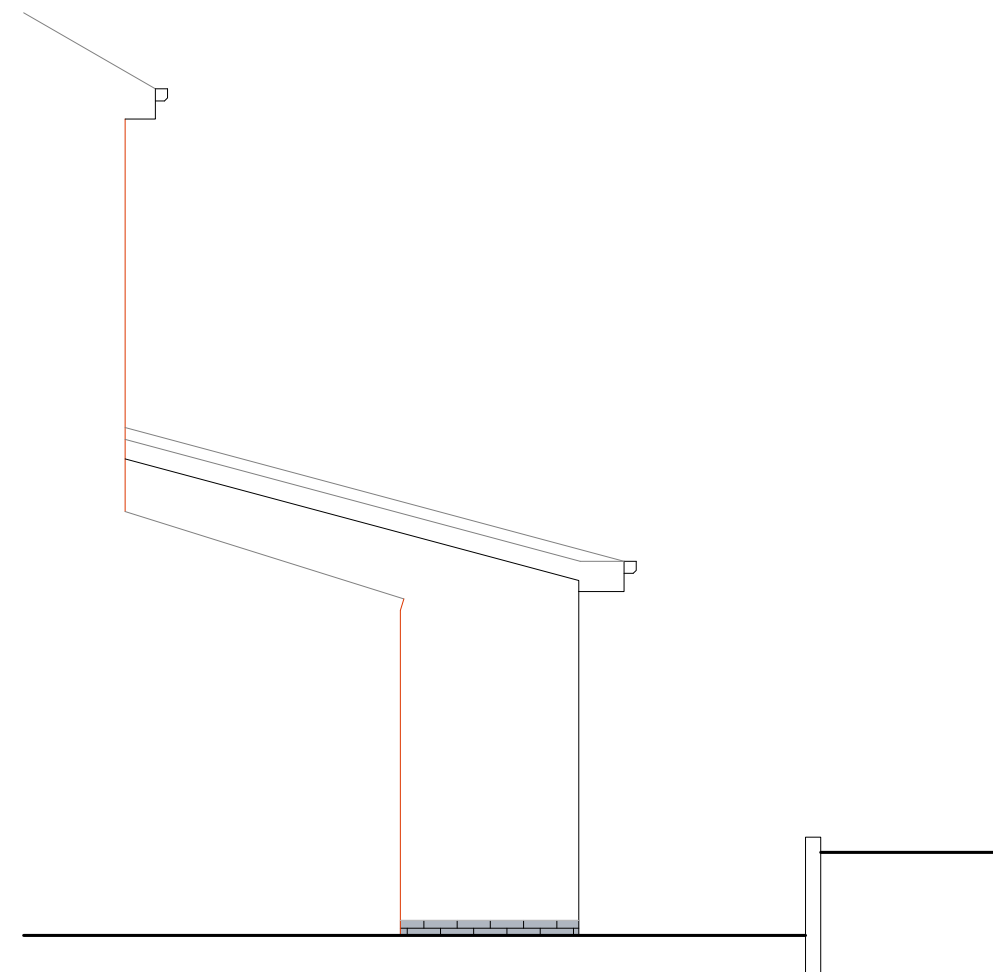

PROPOSED SIDE ELEVATION 1

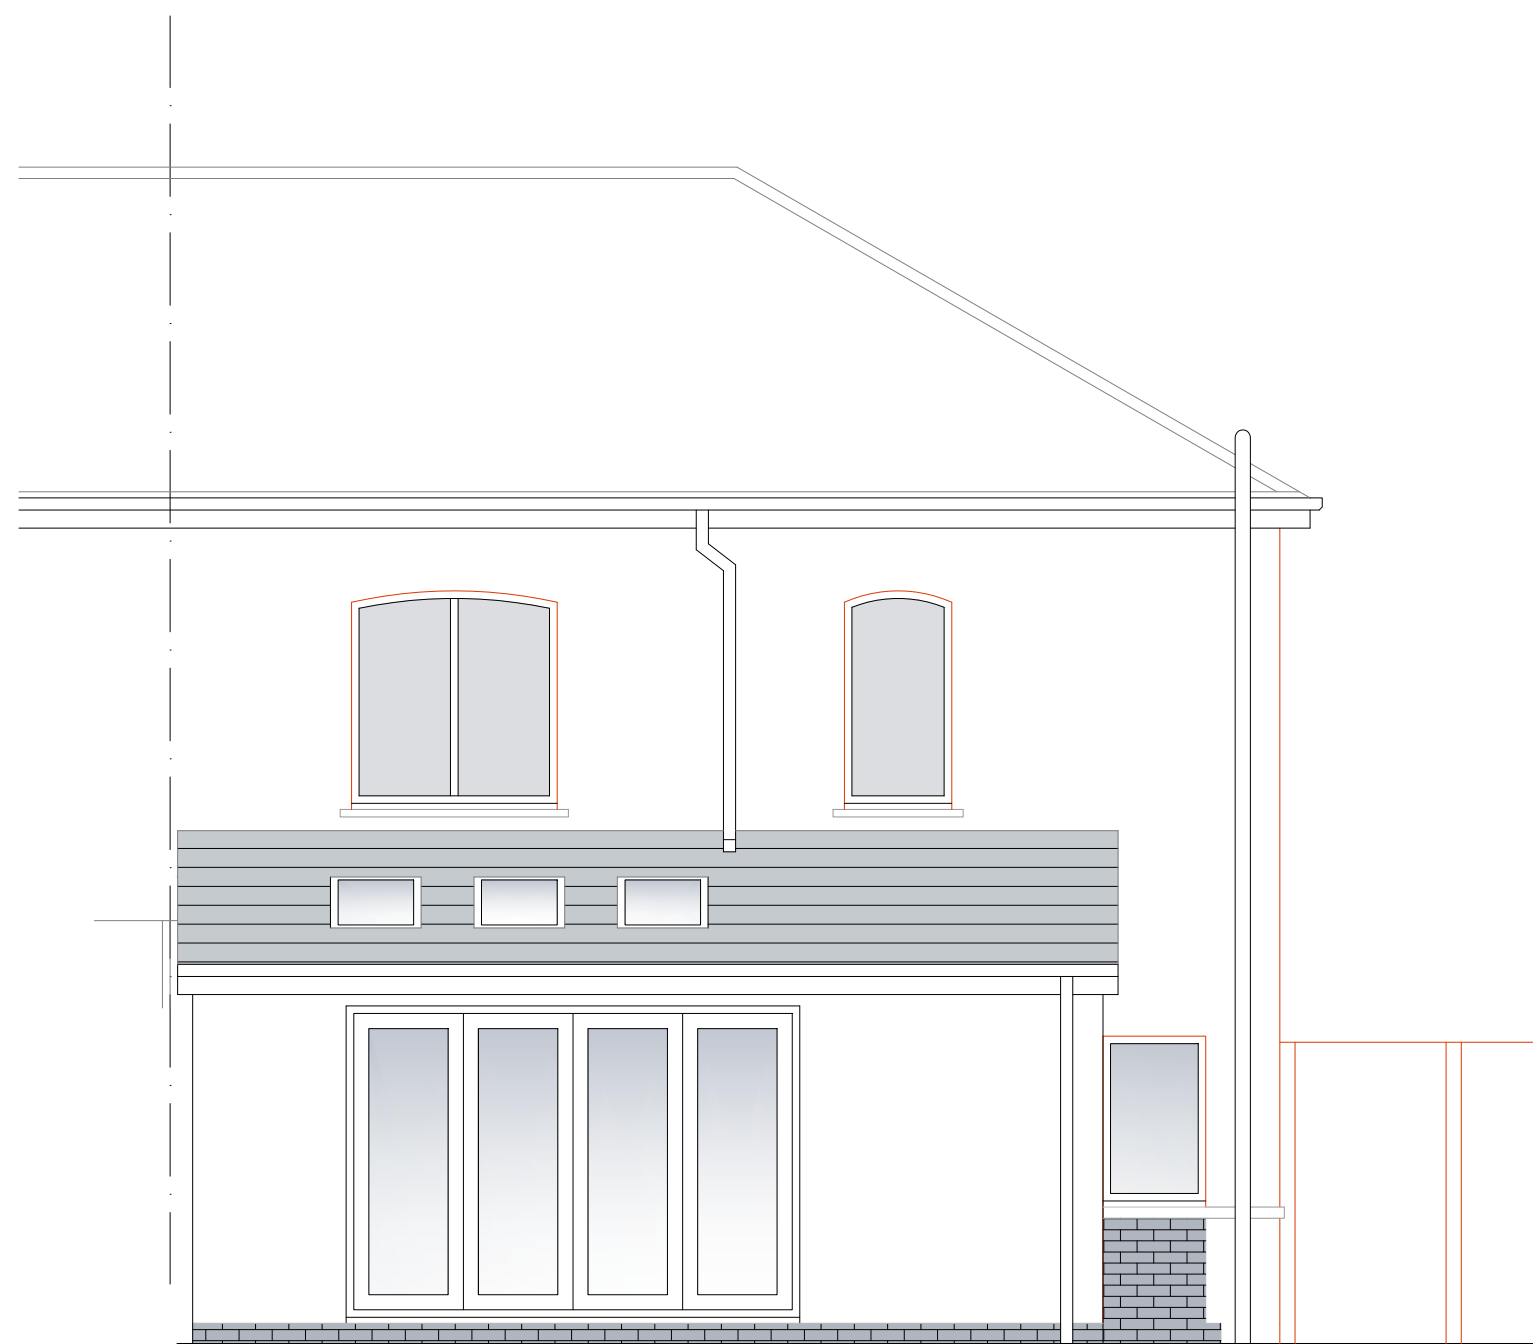

PROPOSED REAR ELEVATION



PROPOSED SIDE ELEVATION

ADDRESS	
89 Wardle Road Wardle Rochdale	
DRAWING NO.	23.1002.2B
DATE	25.09.2023
SCALE	1:50
ISSUE	

PROJECT DESCRIPTION	DRAWING DESCRIPTION
PROPOSED SINGLE STOREY REAR EXTENSION	PROPOSED DETAILS