

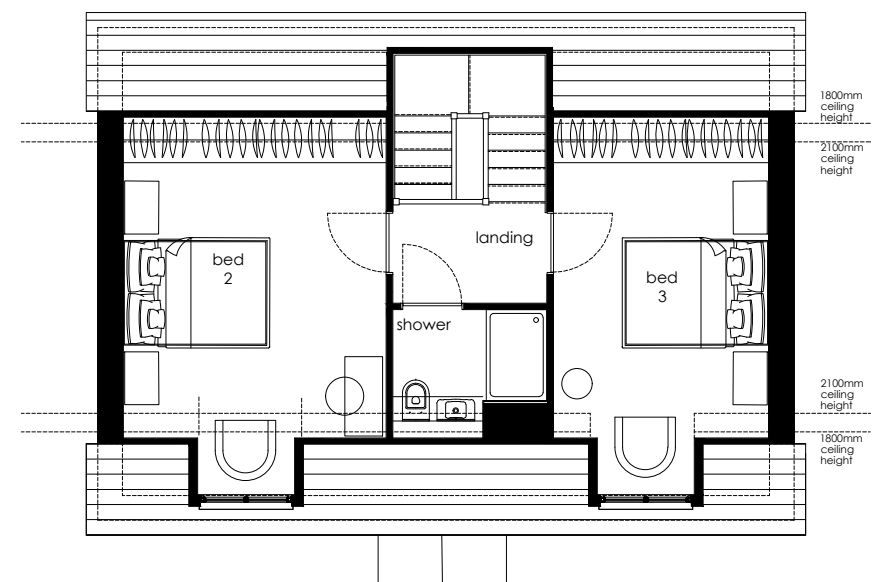
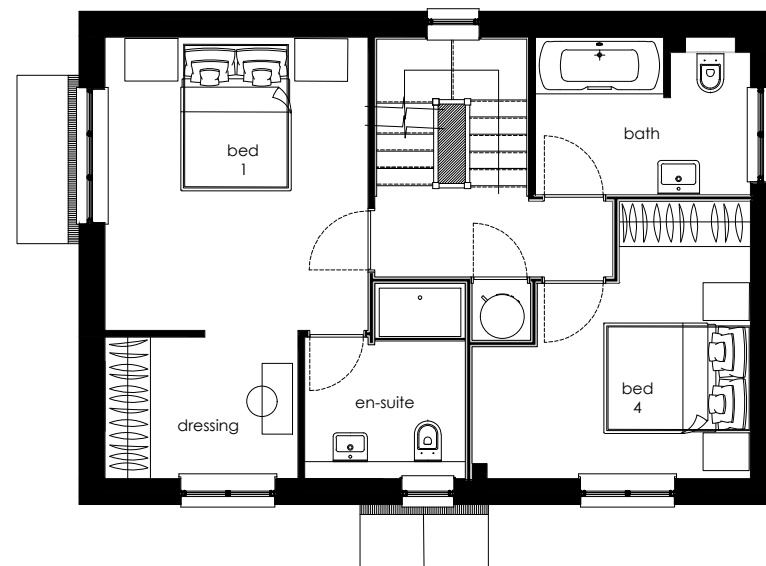


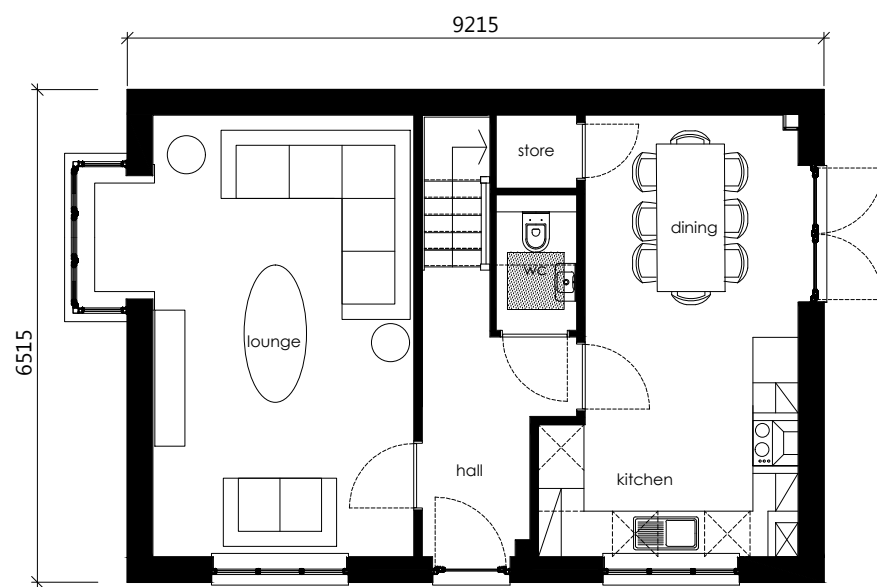

Note: Refer to materials layout for site specific materials and locations.

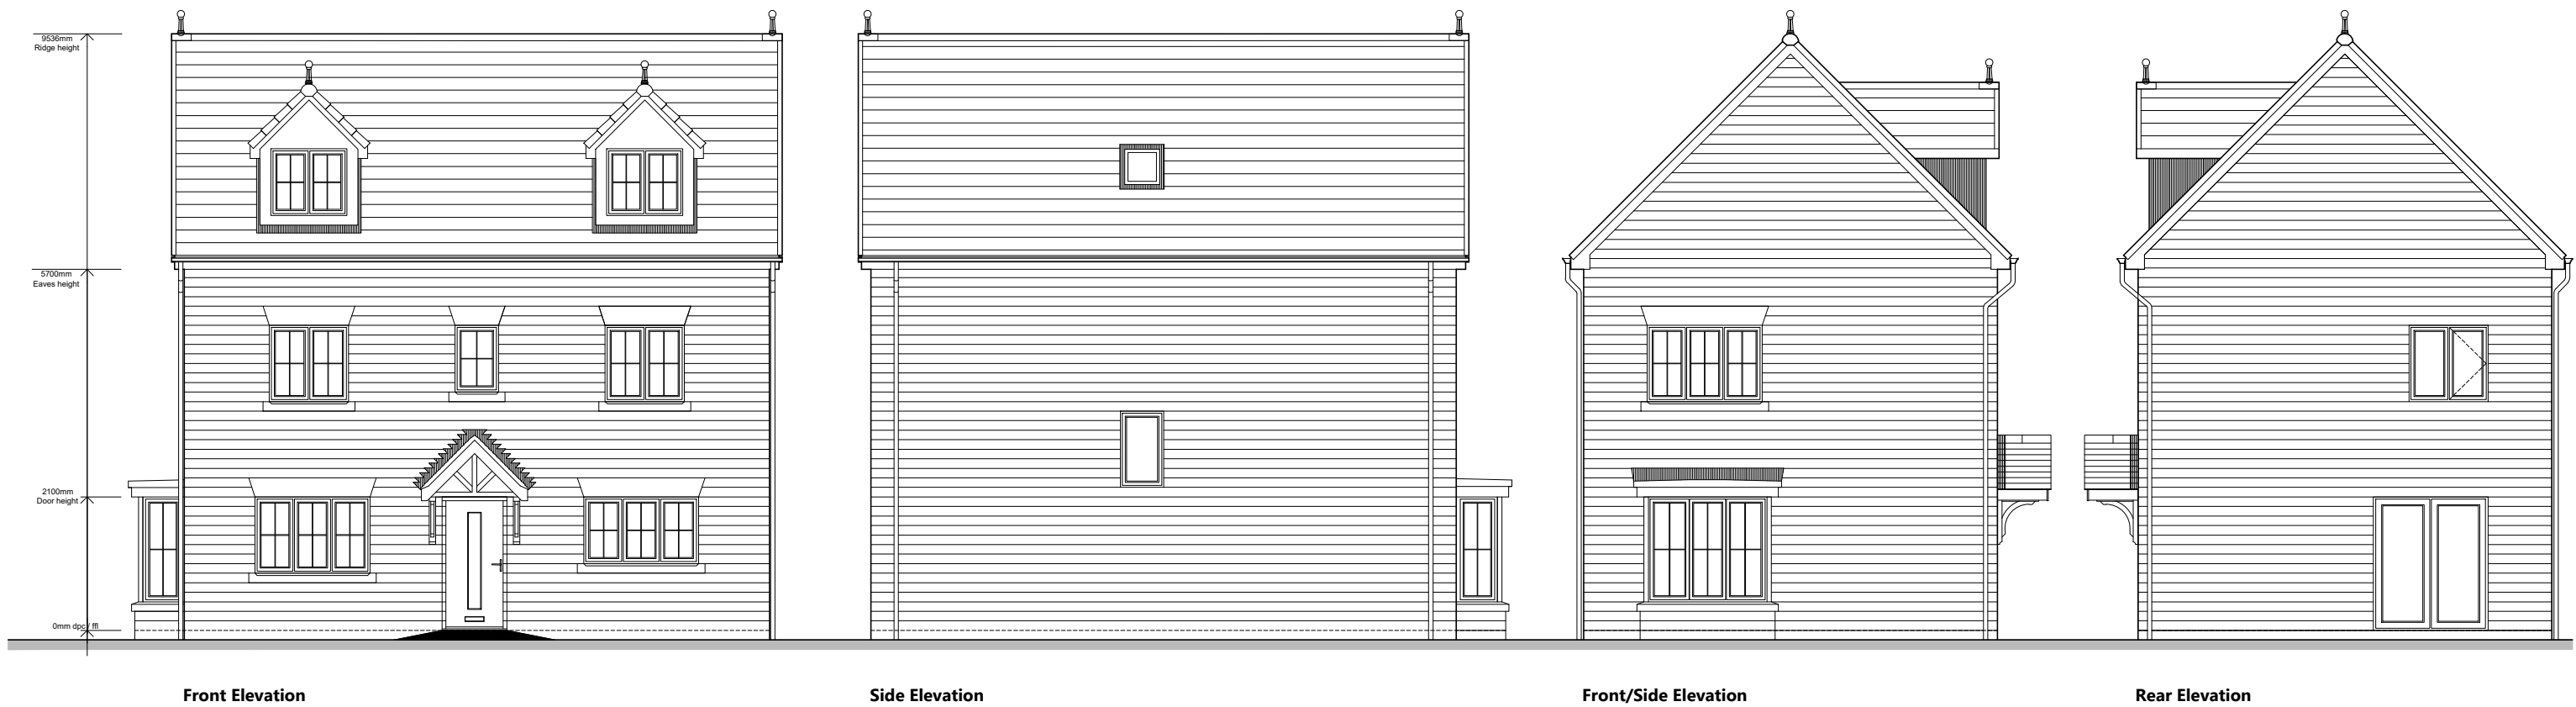

Renshaw 1 4B8P Detached (140.6 sqm / 1513 sqft)

Floor Plans & Elevations - DWG: 19060_HT_25 - Scale 1:100 @ A3, Date - Jan 2023