


09/03/2023 12:47:28 P:\000001100011200-11200-11200-11254-1-Site\11254-P-010 EX SITE PLAN-Scheme 2.dgn
Unit 11, Sandbrook Park
carman.flood

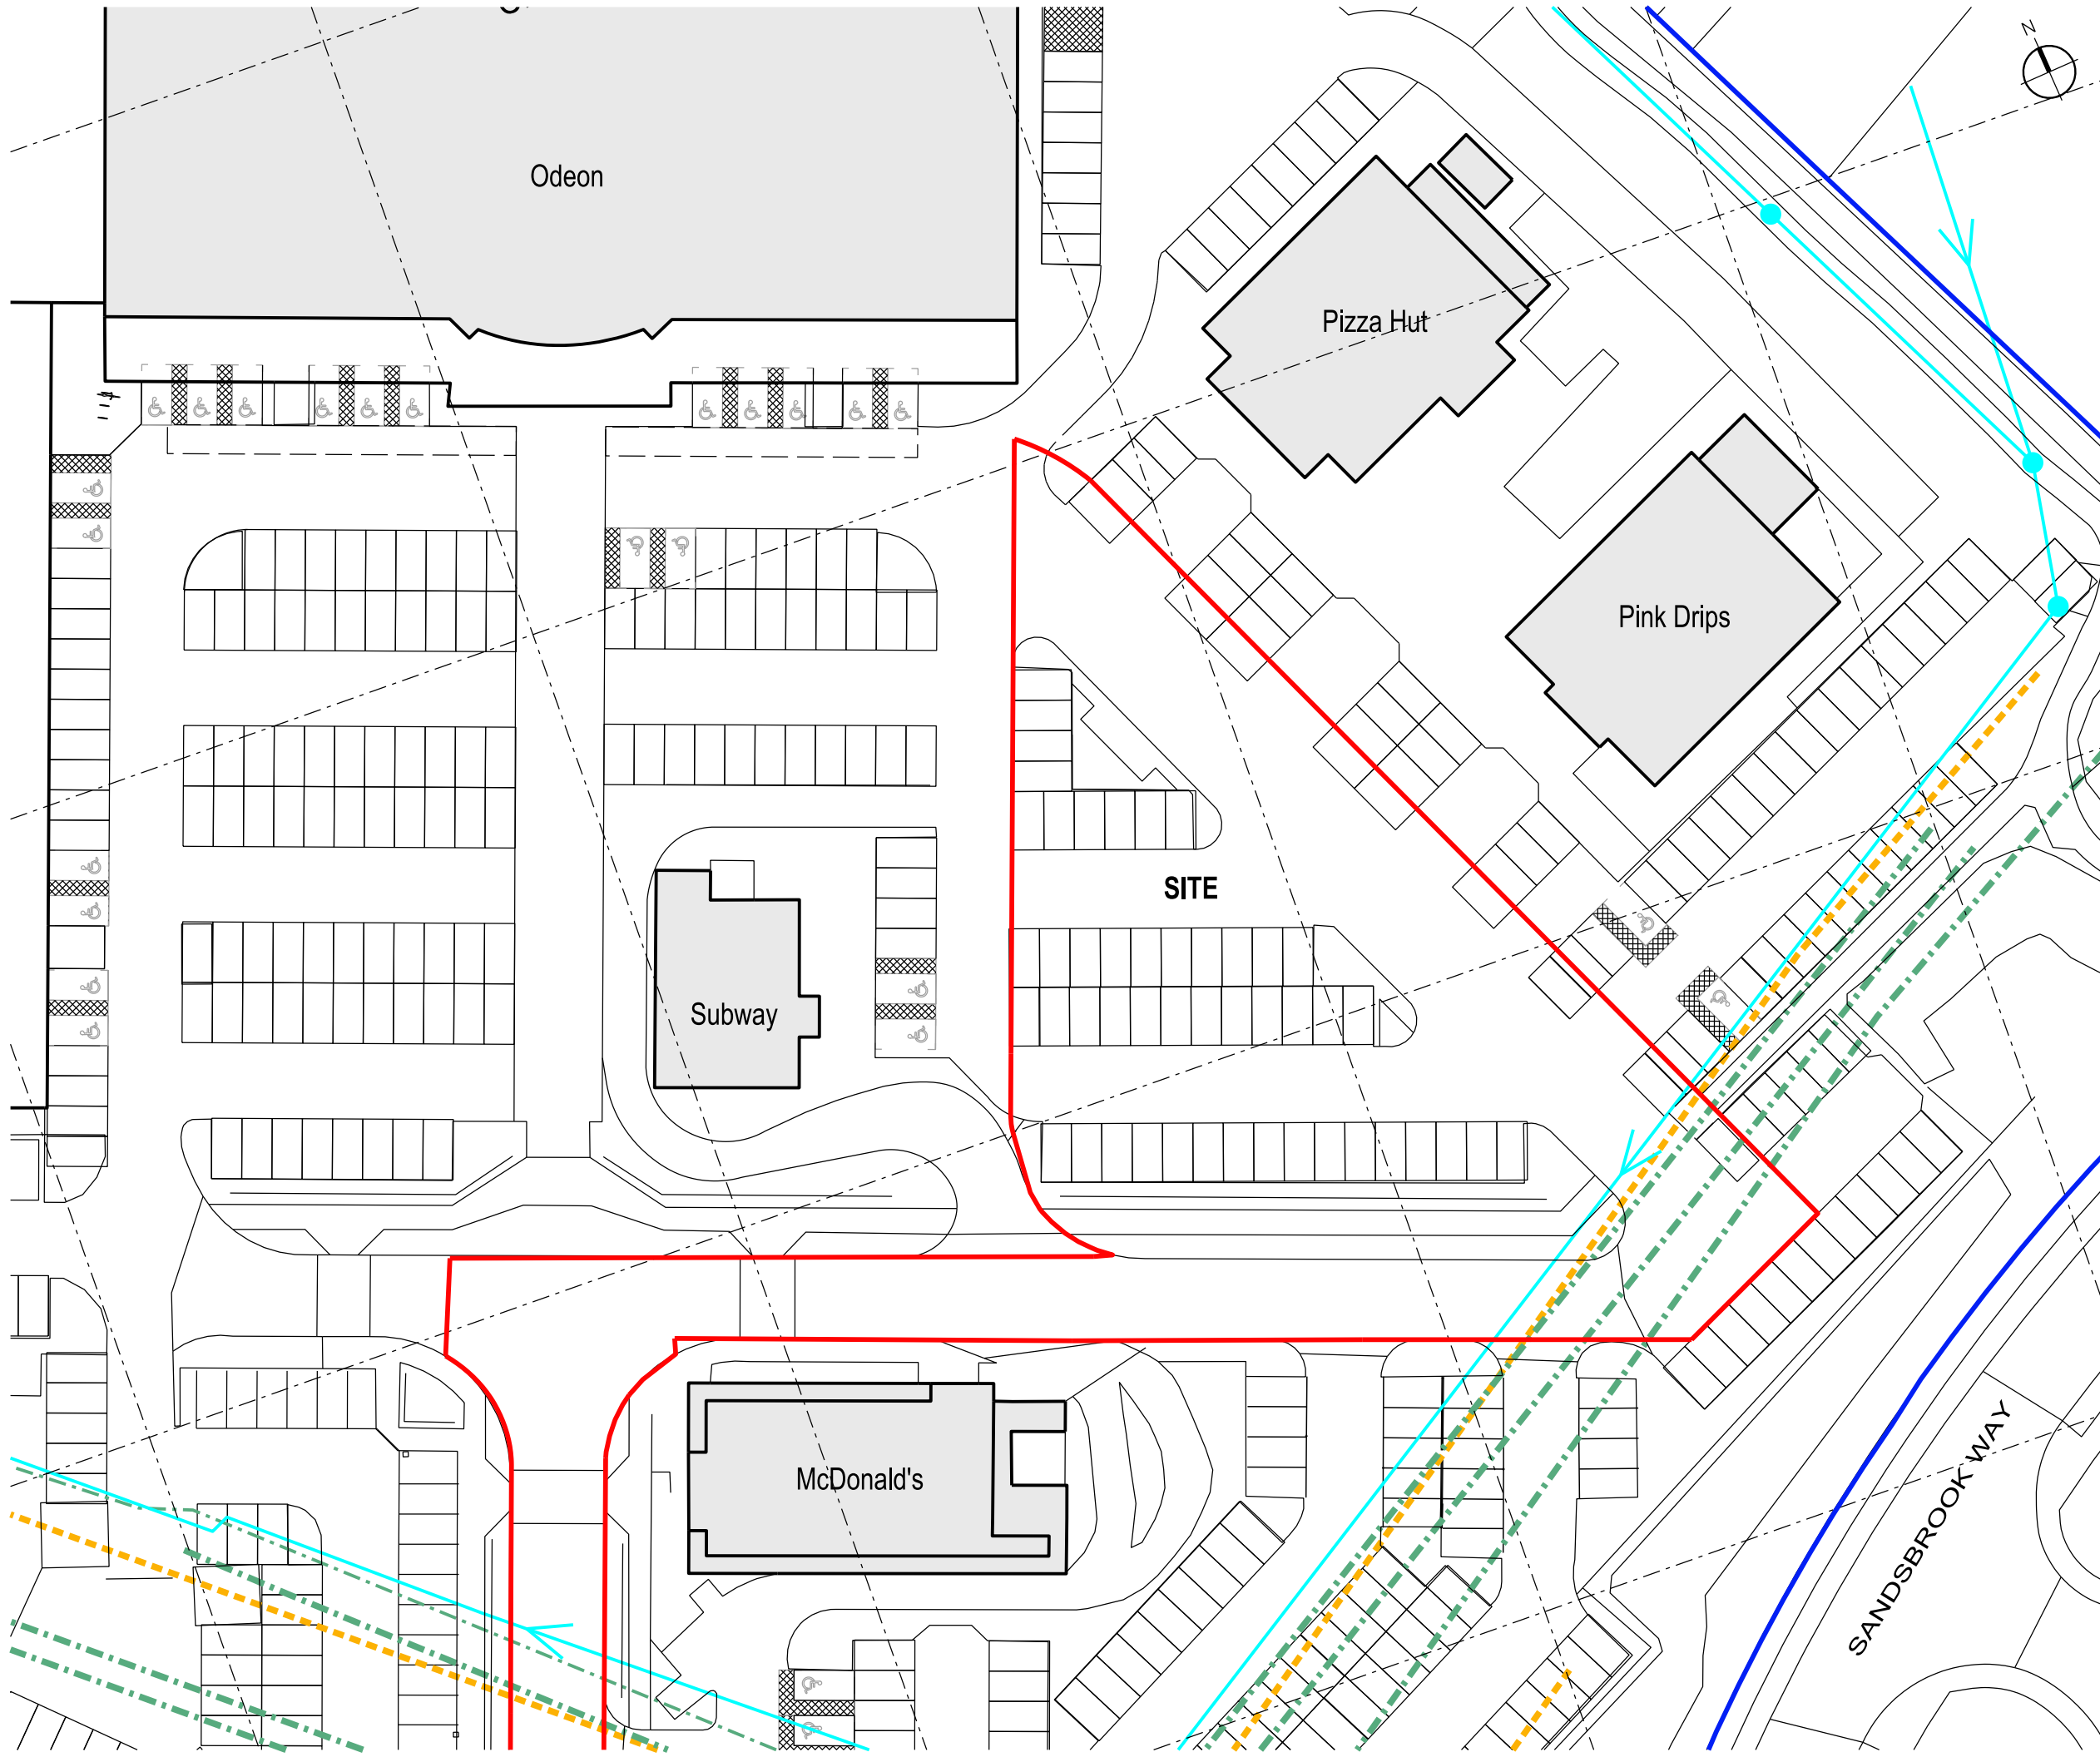

THIS DRAWING IS PROTECTED BY COPYRIGHT AND MUST NOT BE COPIED OR REPRODUCED WITHOUT THE WRITTEN CONSENT OF R.G PARTNERSHIP LIMITED.

0m 5m 10m 15m 20m 25m 30m
SCALE

All service locations subject to site investigation

- Existing building
- Site Ownership Boundary
- Application boundary
- Existing culvert
- Existing culvert 9m easement zone
- Drainage Line

C	09.03.23	APPLICATION BOUNDARY AMENDED	CF
B	02.08.22	APPLICATION BOUNDARY REVISED	JT
A	13.07.22	PLANNING ISSUE	CF
REV.	DATE	NOTES	INIT.

CLIENT / PROJECT
AIG HOLDINGS LTD
SANDBROOK PARK, ROCHDALE
OL11 1RY

DRAWING TITLE
EXISTING SITE PLAN
SCHEME 2

STATUS
PLANNING

DATE	DRAWN	SCALE @ A3
06.07.2022	CF	1:500

PROJECT NUMBER	UNIT / BLOCK	CI / SFB CODE	TYPE & NUMBER	REVISION LETTER
11254	P	010	C	

Site Location Plans	L	GA Plans	P	Elevations	E
Sections	S	Details	D	Prefix: Colour	C

THE RATCLIFFE GROVES PARTNERSHIP
LONDON
19 BEDFORD ROW
LONDON WC1R 4EB
T. 020 7600 6666 E. london@rgp.uk.com
www.rgp.uk.com

MANCHESTER
105 MANCHESTER ROAD
BURY LANCASHIRE BL9 0TD
T. 0161 797 6000 E. manchester@rgp.uk.com

RGF
architects