




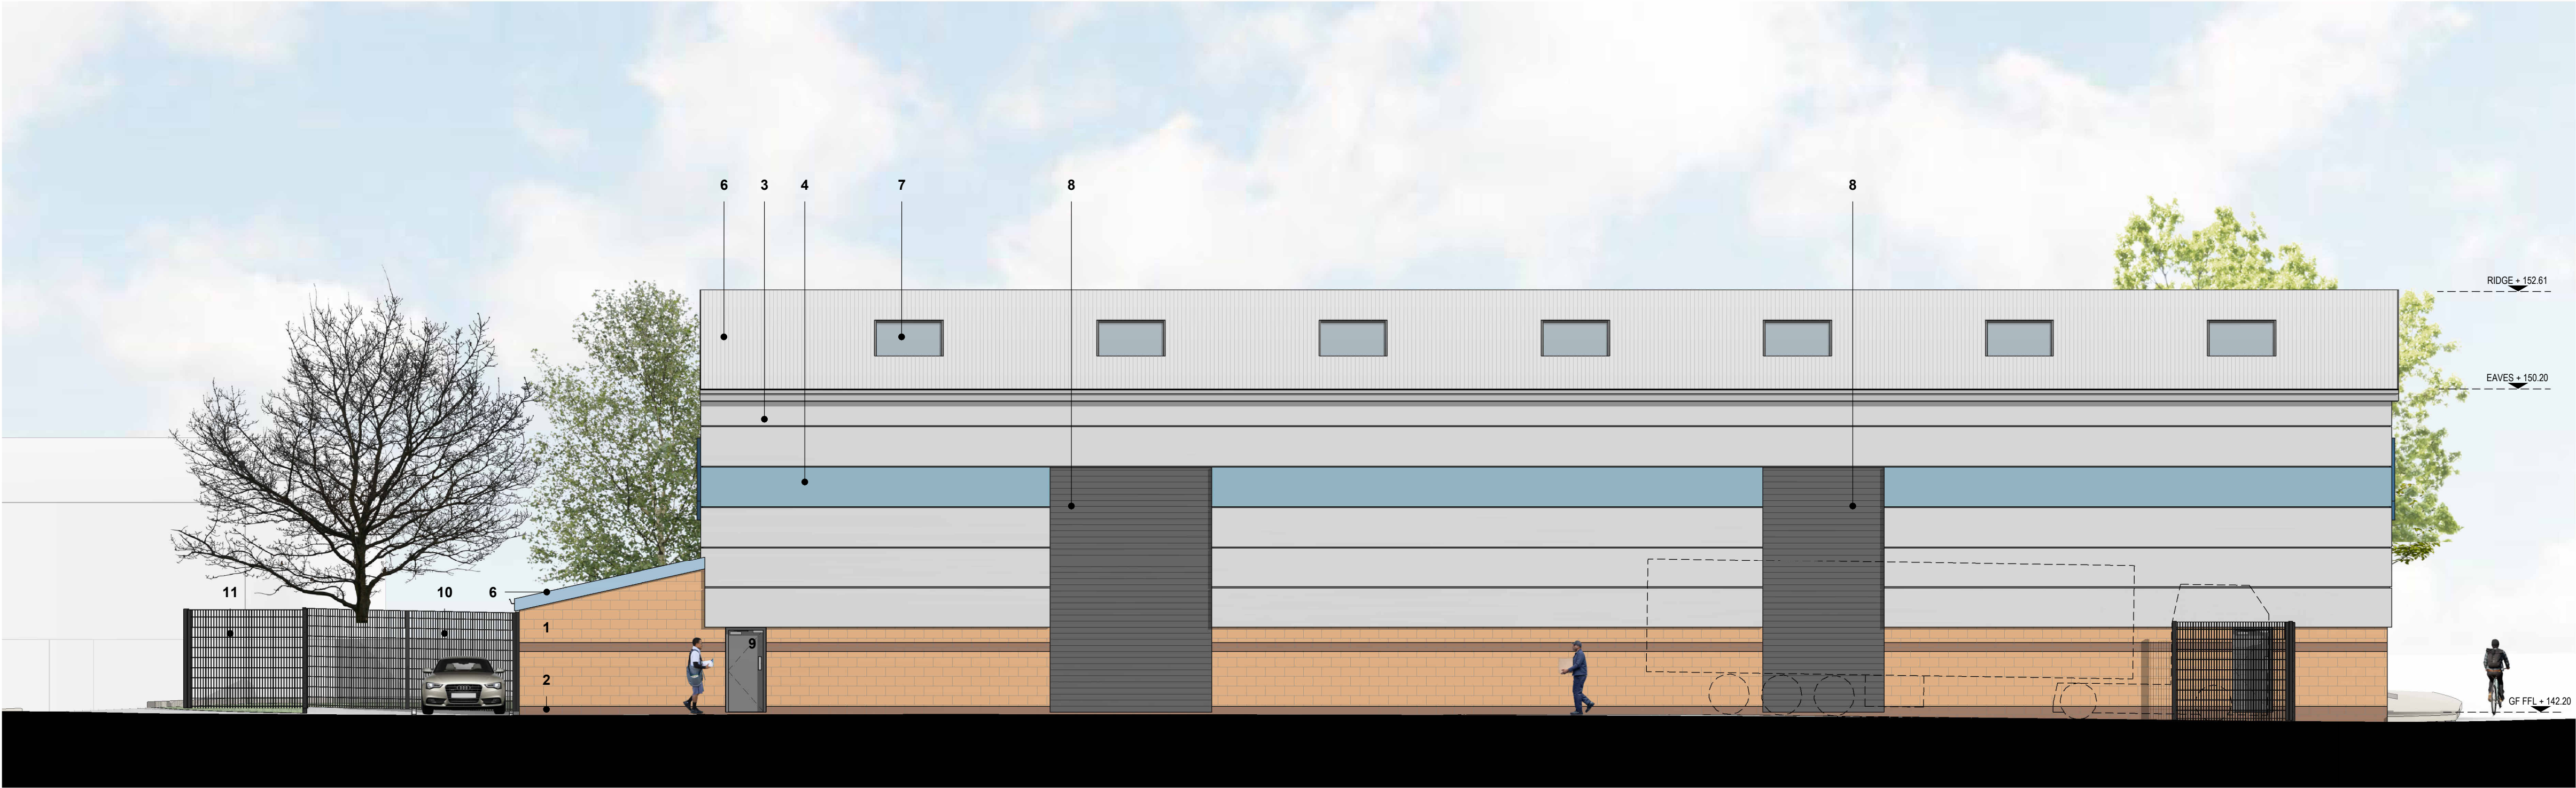

PROPOSED WEST ELEVATION
1:100

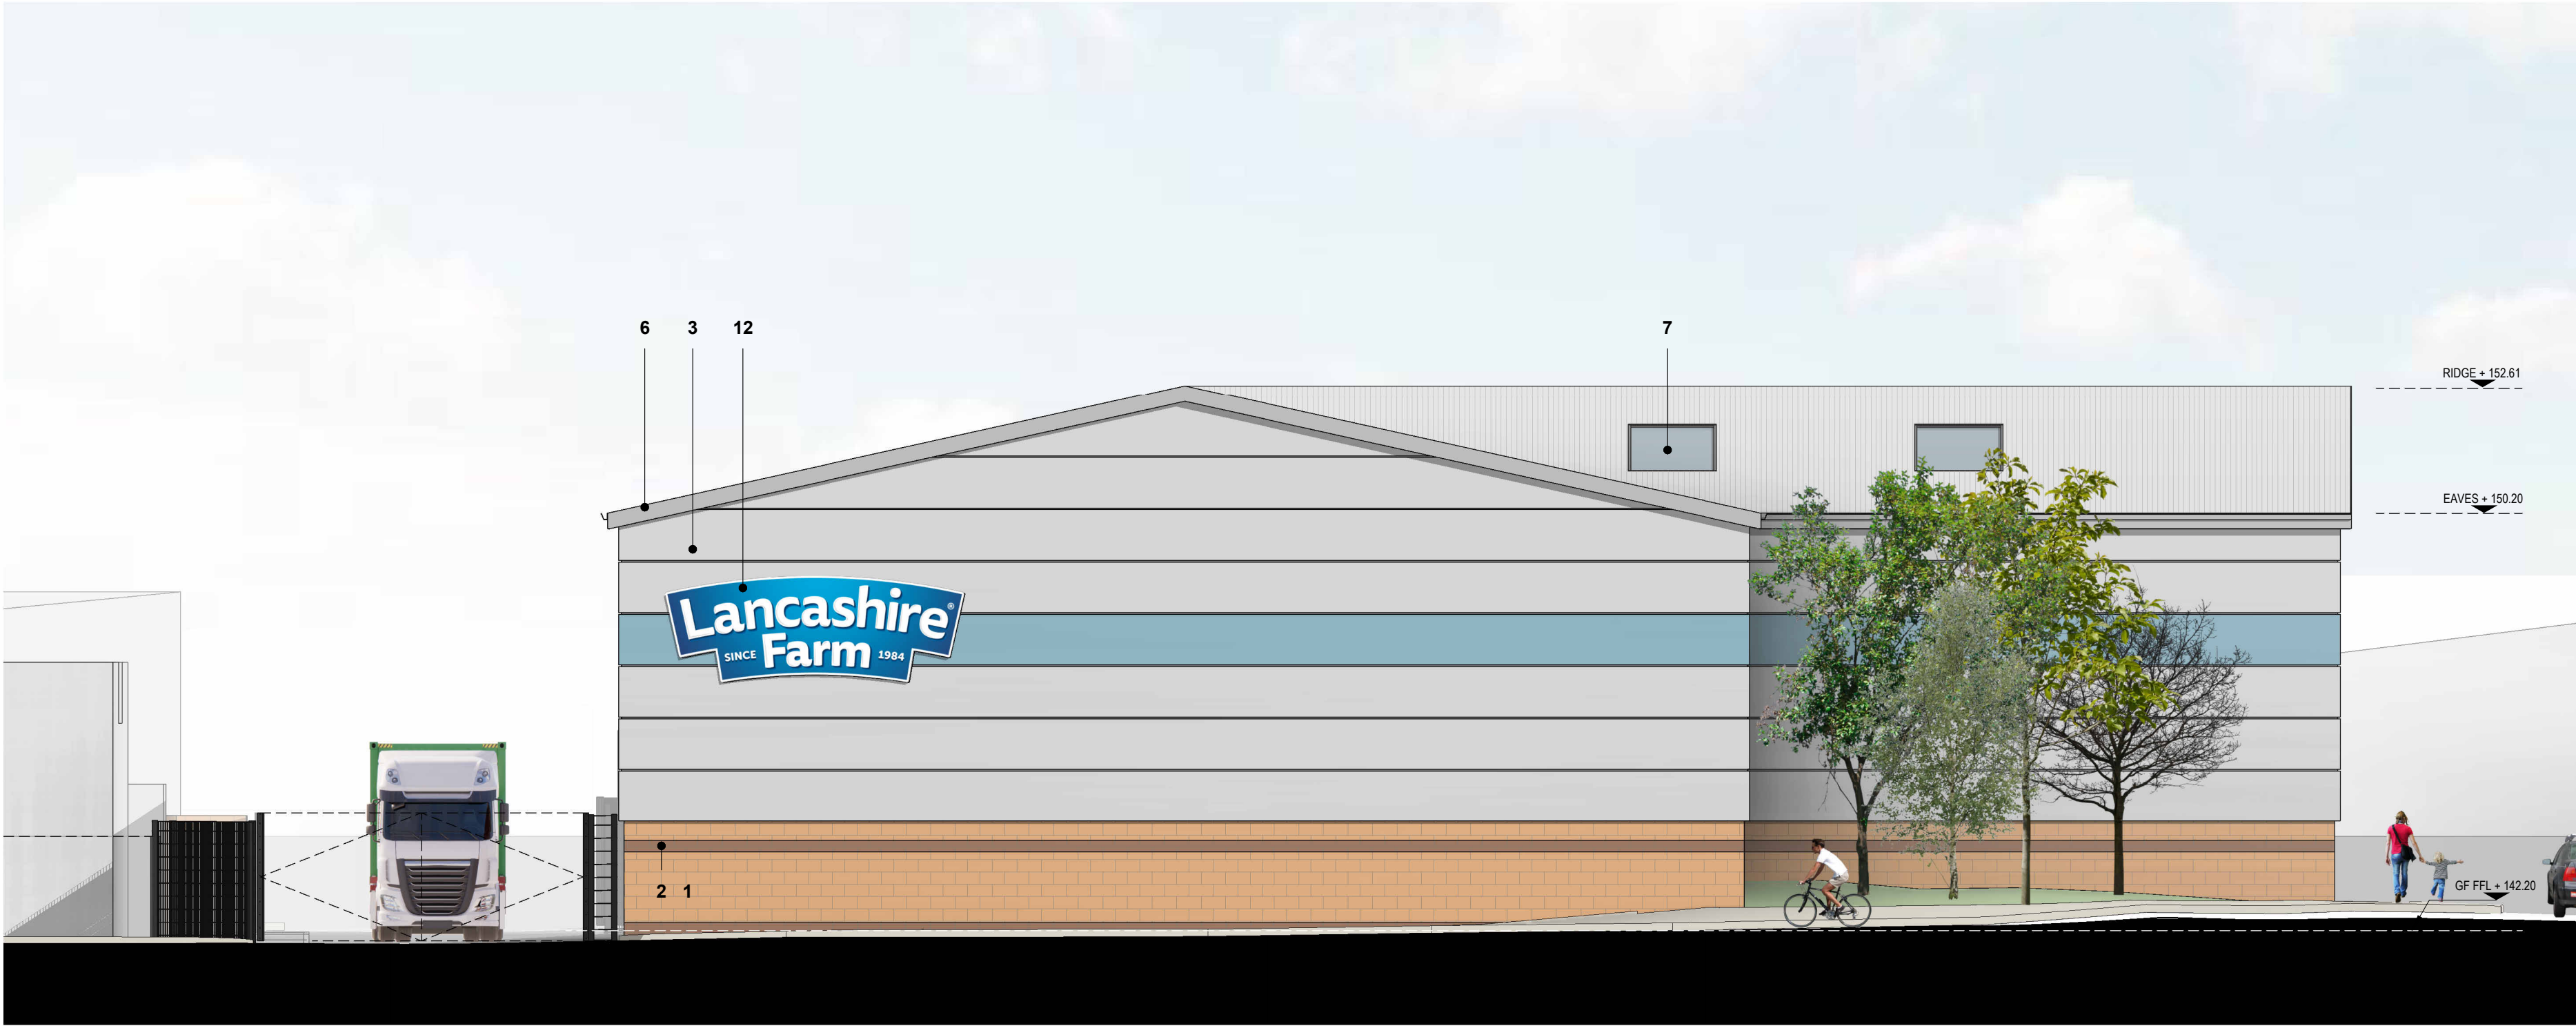

PROPOSED SOUTH ELEVATION
1:100

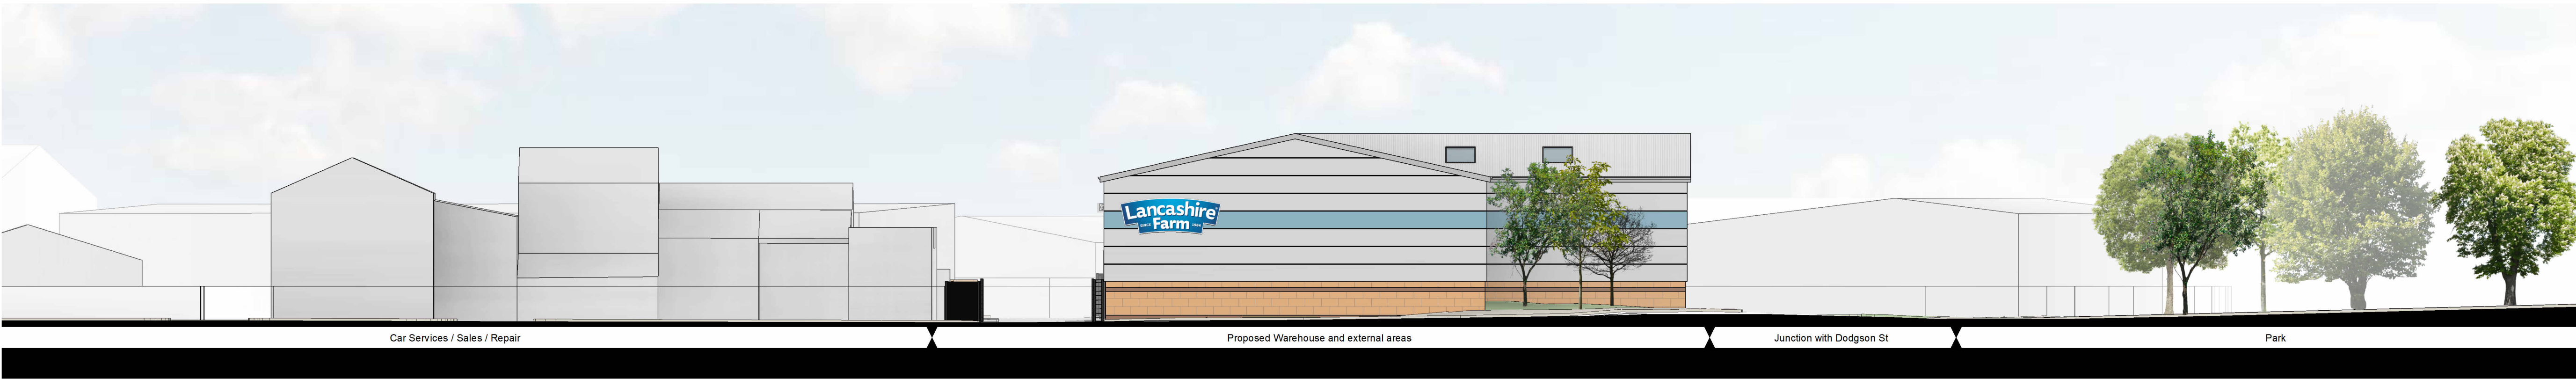

PROPOSED STREETSCENE - CRAWFORD ST
1:200

IMPORTANT	
© This drawings copyright remains the property of this practice	
All dimensions to be checked on site	
Positions of existing services to be confirmed prior to proceeding	
Do not scale of this drawing	
STATUS DESCRIPTION	
S0 - Work In Progress	A - For Construction
S1 - Co-Ordination	AB - As Built
S2 - Information	
S3 - Internal Review / Comment	
S4 - Construction Approval	
D - Costing / Tender	
NB: Only drawings with an 'A' Code' to be used for construction	
NOTES	

PROPOSED FINISHES

- 1 - Red brick
- 2 - Brick ornamental courses
- 3 - Composite panels – colour silver
- 4 - Composite panels – colour blue
- 5 - PPC aluminium - colour dark grey
- 6 - Roof in profiled metal cladding - colour silver
- 7 - Rooflights
- 8 - Roller shutter door - colour dark grey
- 9 - External door - colour dark grey
- 10 - 2.4m high paladin fencing - colour black
- 11 - 2.4m double leaf gate with mesh infill panels to match fencing – colour black
- 12 - Signage (Lancashire Farm logo)

REV.	DATE	DESCRIPTION
CLIENT		
LANCASHIRE FARM DAIRIES		
PROJECT		
NEW WAREHOUSE		
1 CRAWFORD STREET, ROCHDALE		
DRAWING TITLE		
PROPOSED ELEVATIONS - SHEET 01		
STATUS		CODE
INFORMATION		S2
SCALE	DATE	DRAWN
As indicated@A1	13/11/23	JO
DRG NO.	Page	Number
7436-FWP-L(05)01		

FWP Limited
6 & 7 RIBBLESDALE PLACE
PRESTON PR1 3NA
T (01772) 259824
E mail@fwp.uk.com
www.fwpgroup.co.uk

fwp