



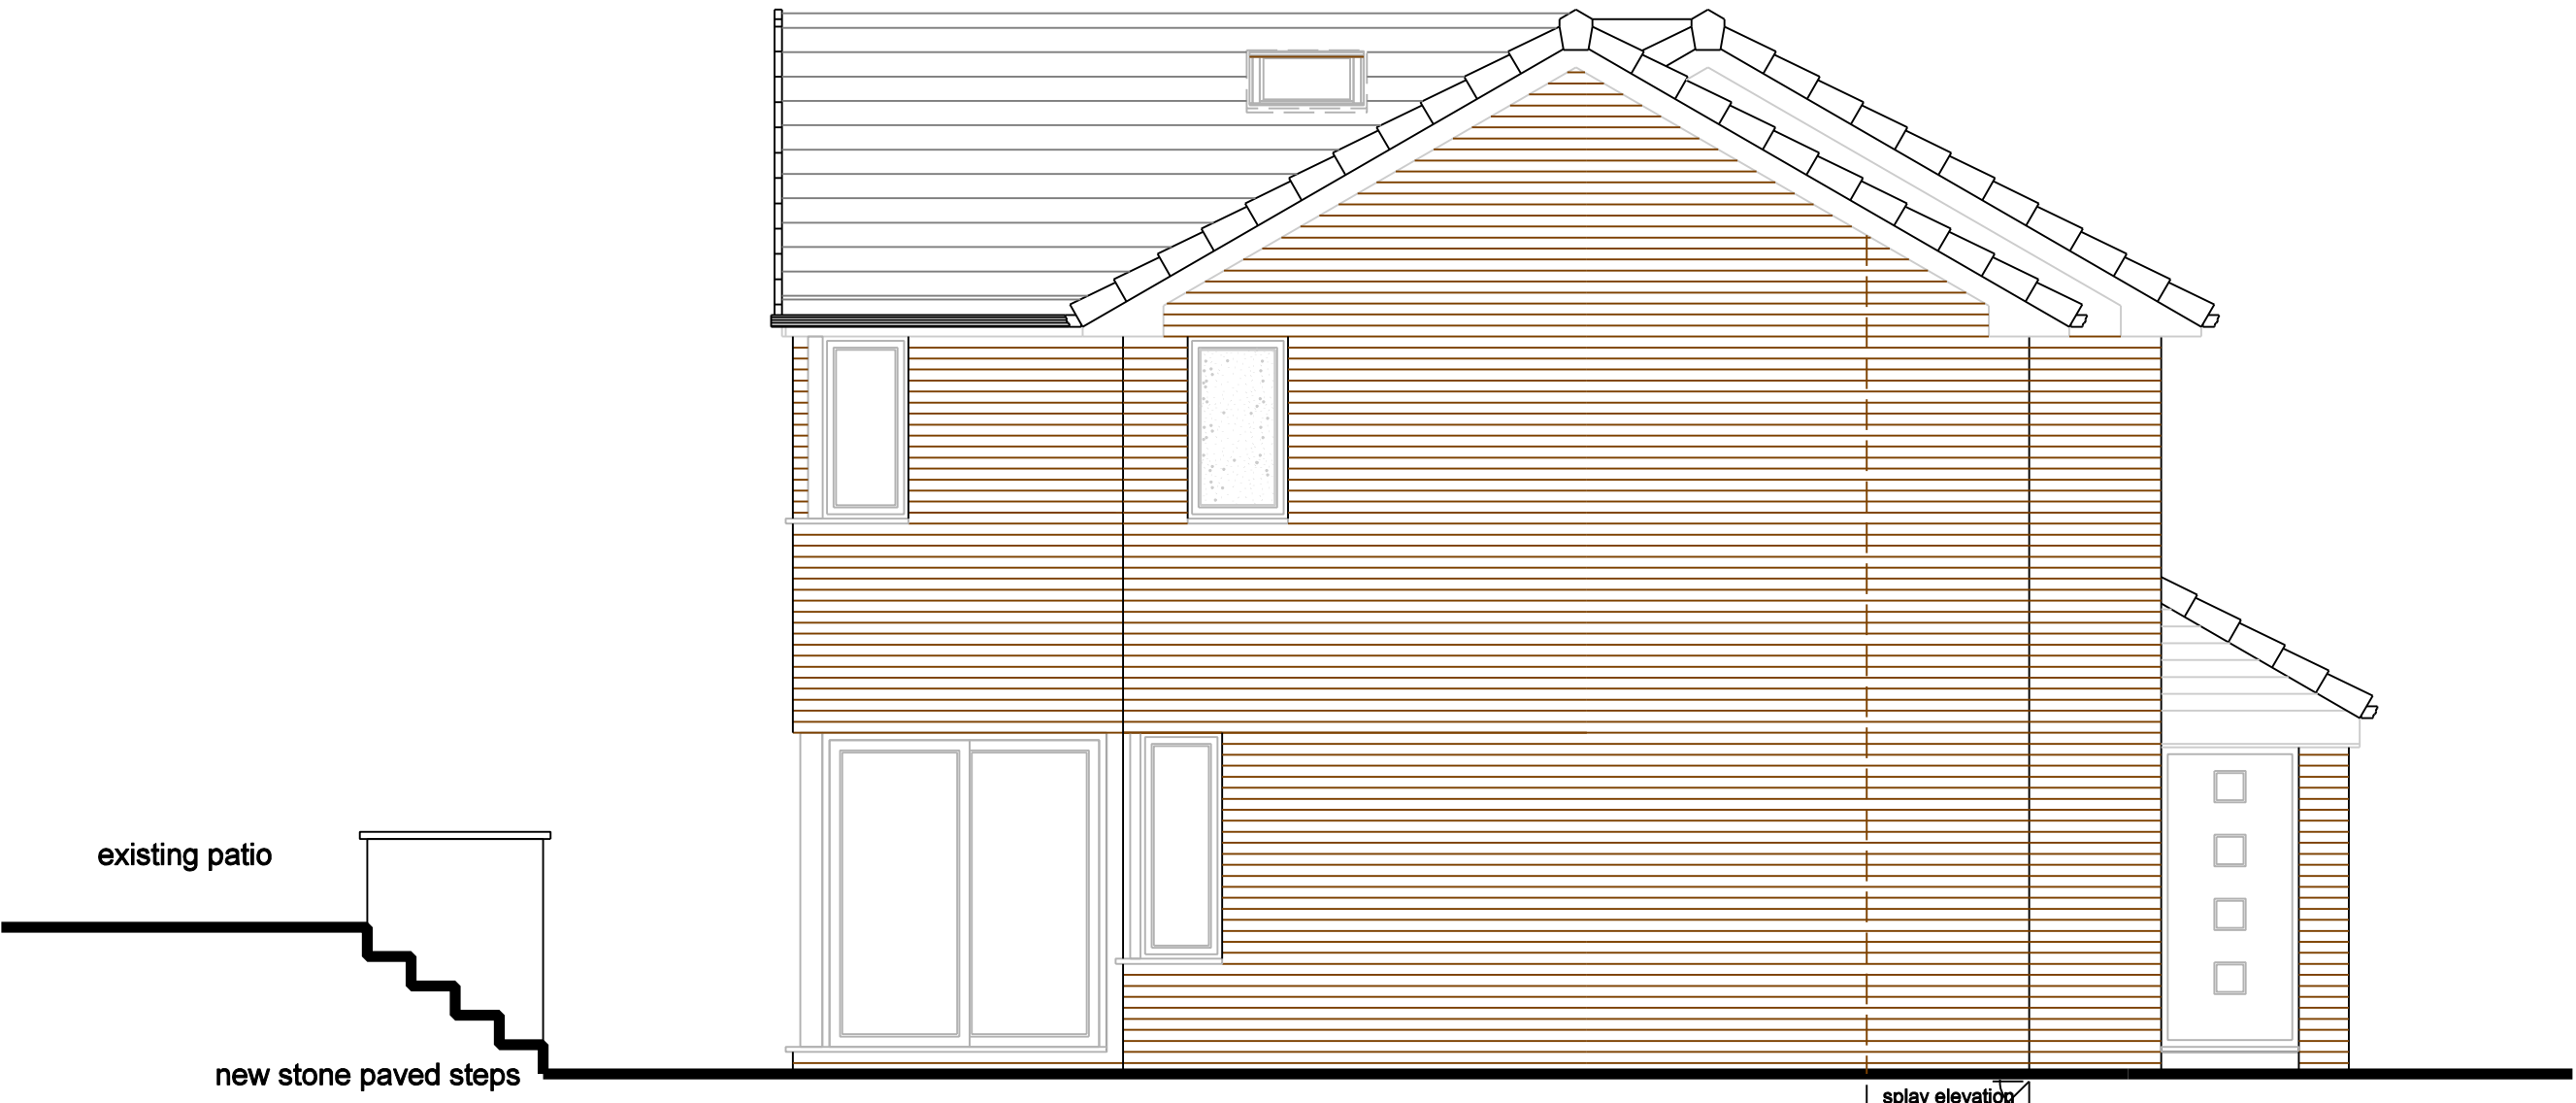


Side Elevation (East Facing)
as Proposed

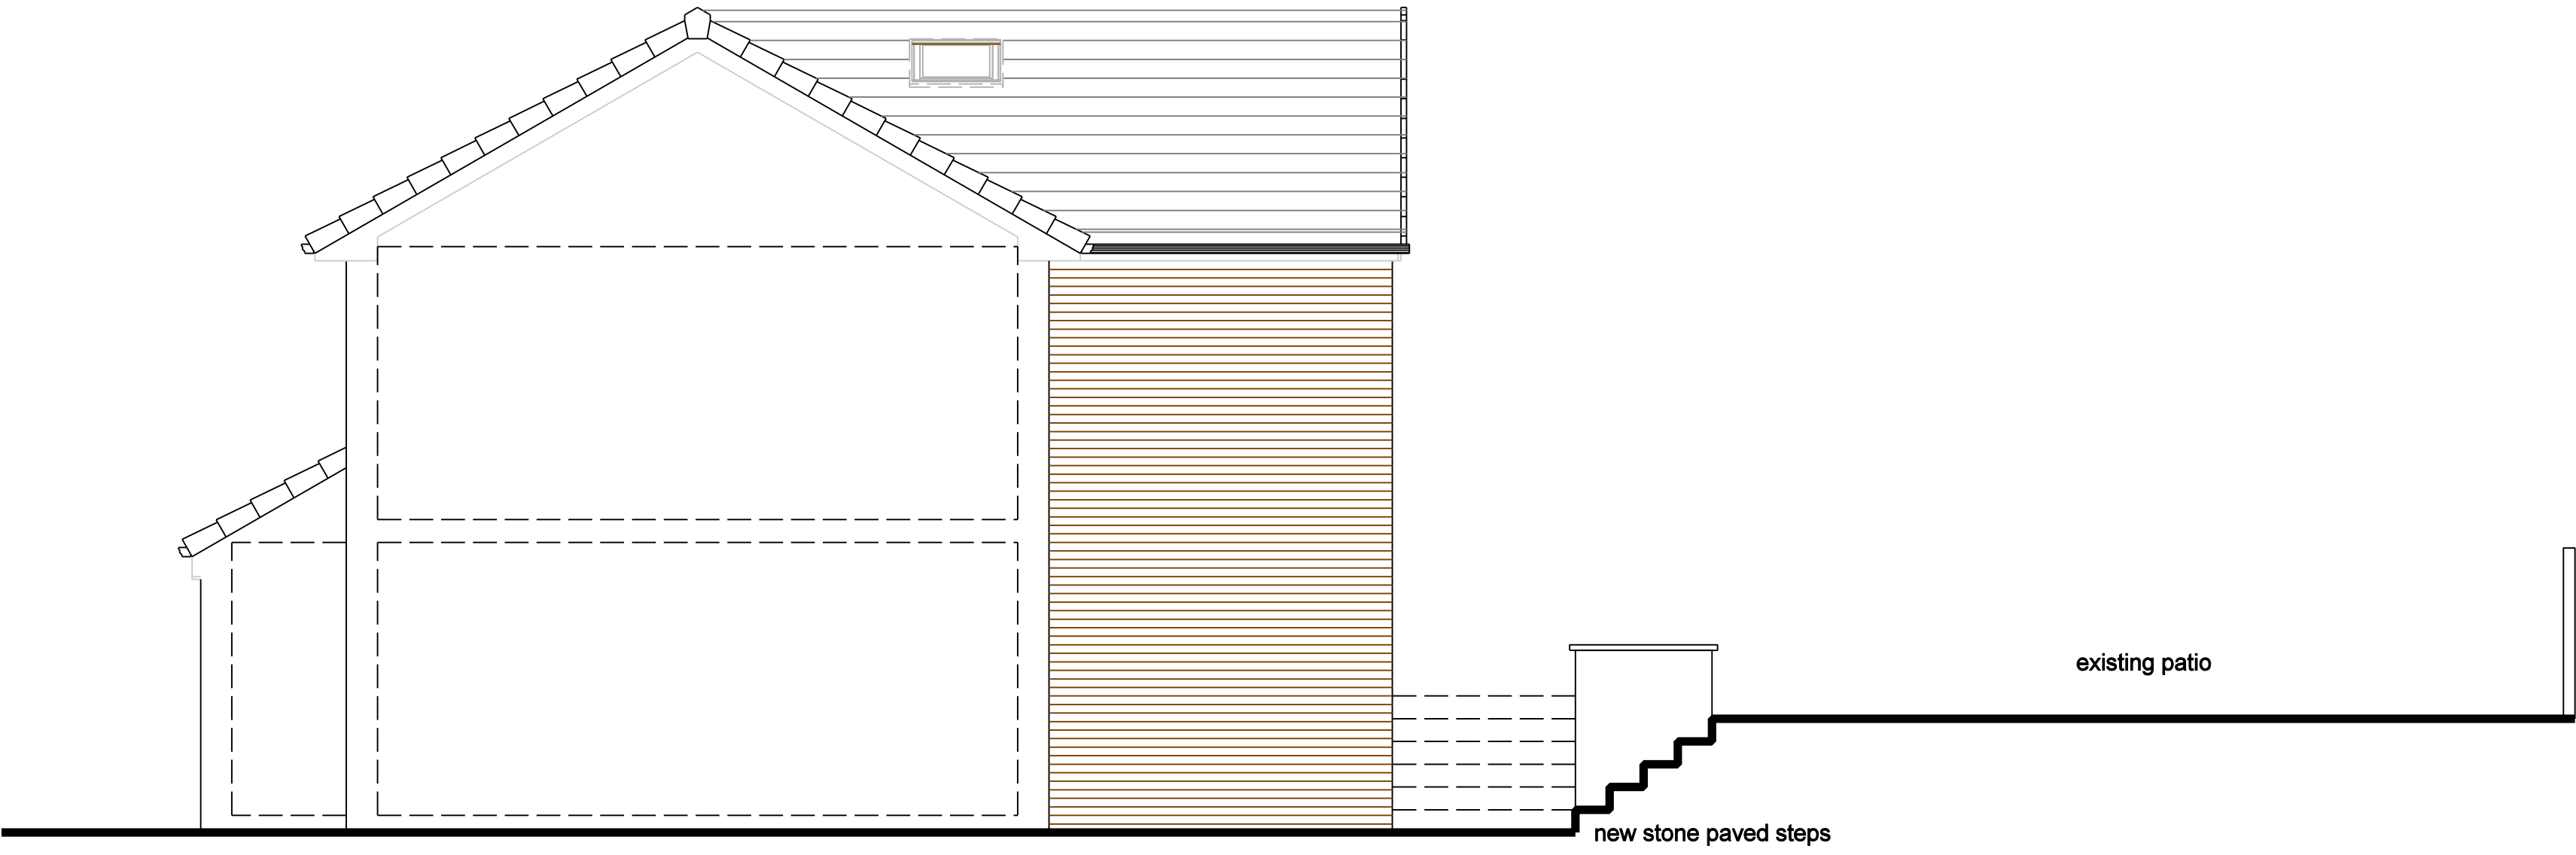

Side Elevation (West Facing)
as Proposed



Front Elevation (North Facing)
as Proposed

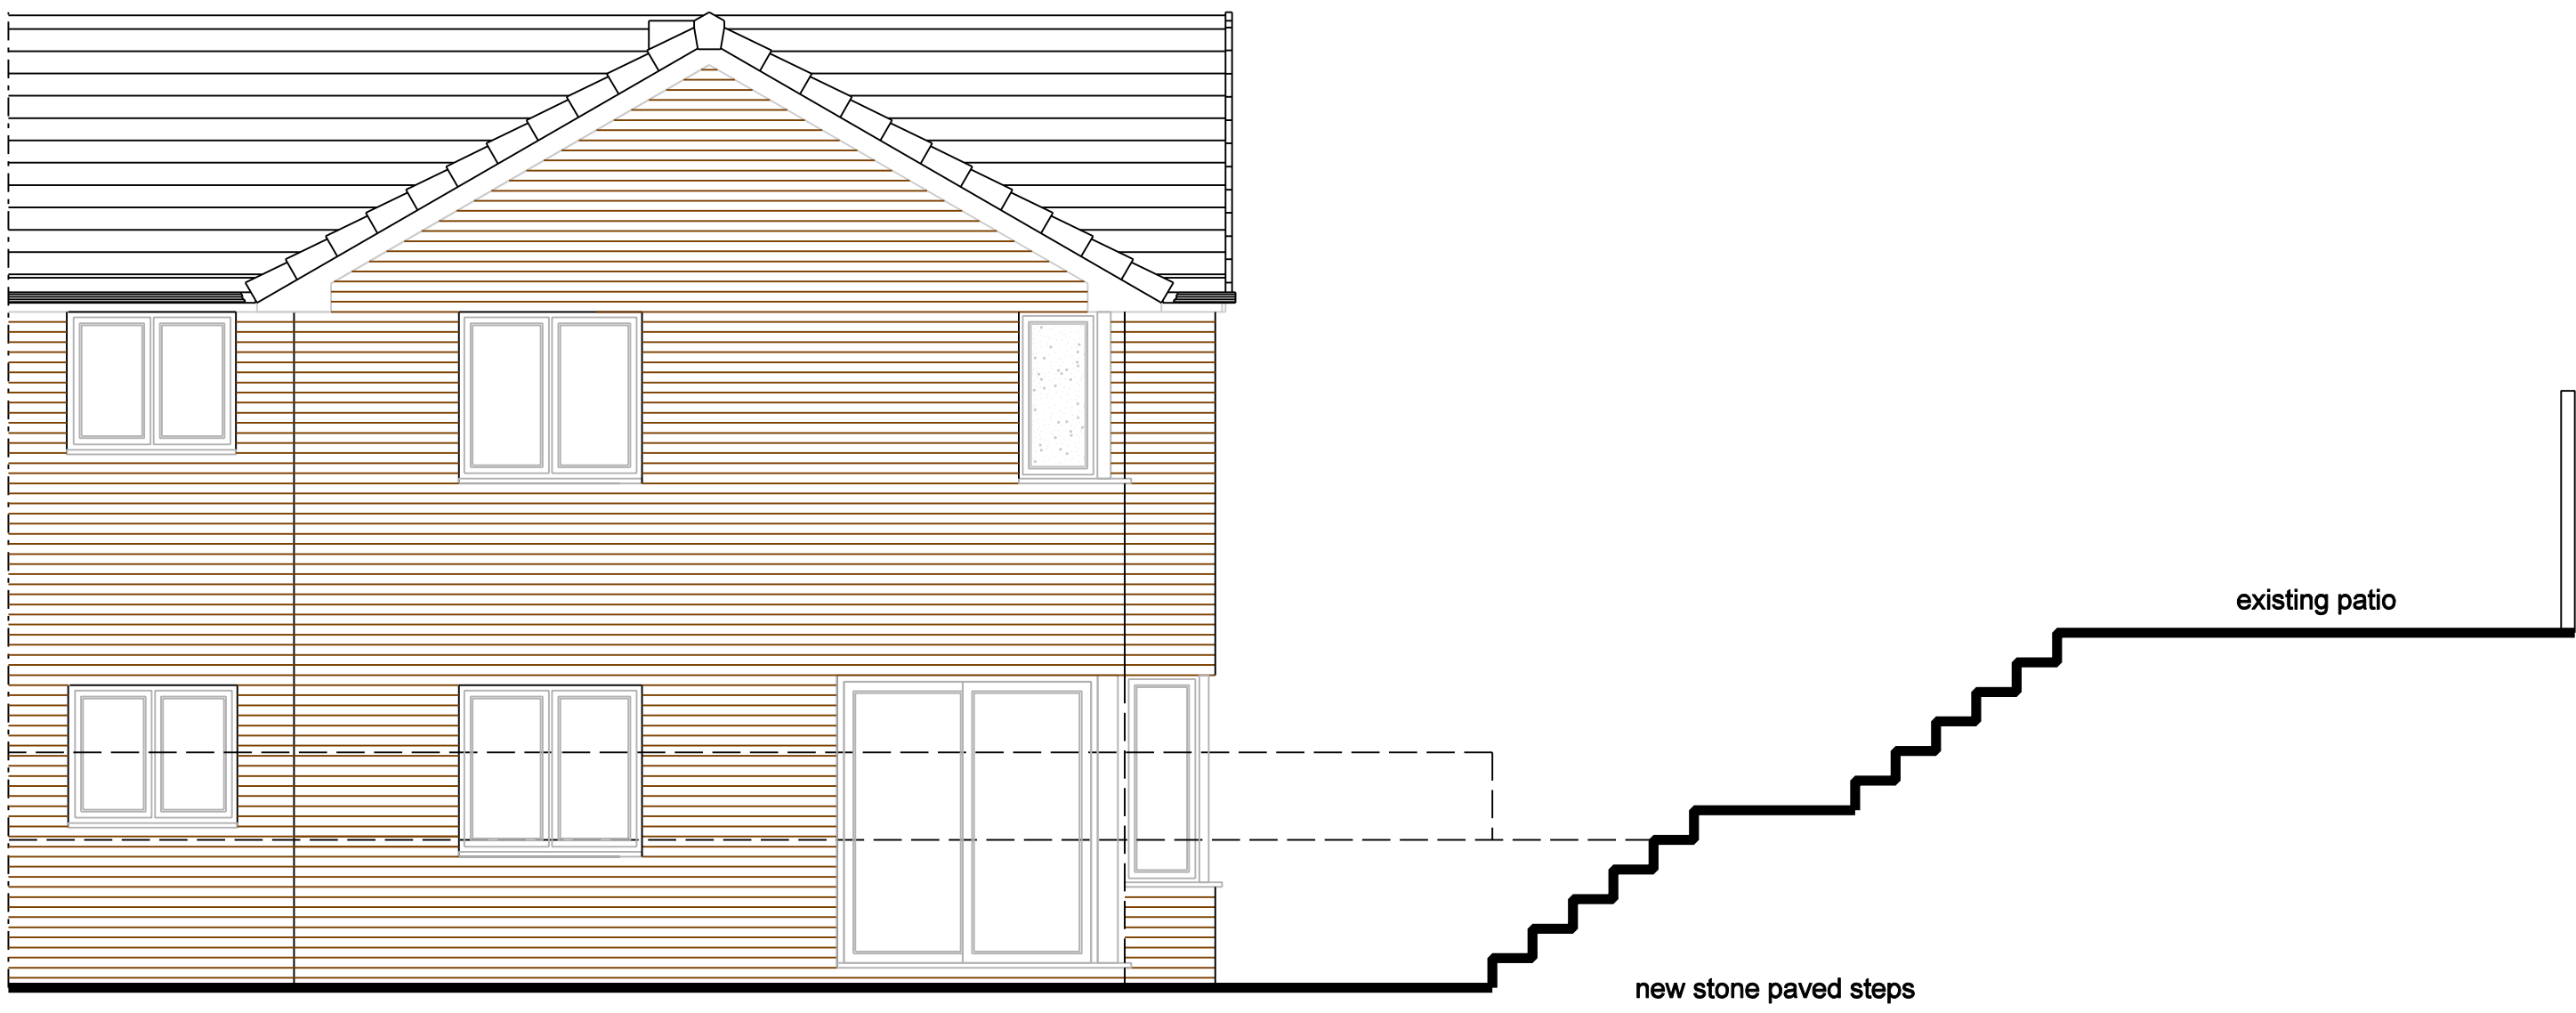

Rear Elevation (South Facing)
as Proposed

Rev. -	Description	By	Date
Project: 2-Storey Side & Rear Extensions with associated External Works			
51 Willow Avenue Middleton			
for Mr C Bowe			
Title: GA Elevations as Proposed			
Drawn: fmd		Date: March 2025	
Scale: 1:50 @ A1 (1:100 @ A3)		Project No: 0706	
Drawing No: 706-P-02-02c		Revision: C	

All dimensions to be as noted. Do not scale from this drawing. Report any discrepancies to the Architect / CA immediately.
This drawing is to be read in conjunction with all the drawings, specifications, reports, etc. prepared by AK/A3.
This drawing is the copyright and property of AK/A3 and must not be copied in any way without prior written permission.

AK/A3
ARCHITECTS
109 South Quay
Wapping Quay
Liverpool L3 4BW
Tel: 07951 725074
email: hui@ak3.co.uk