


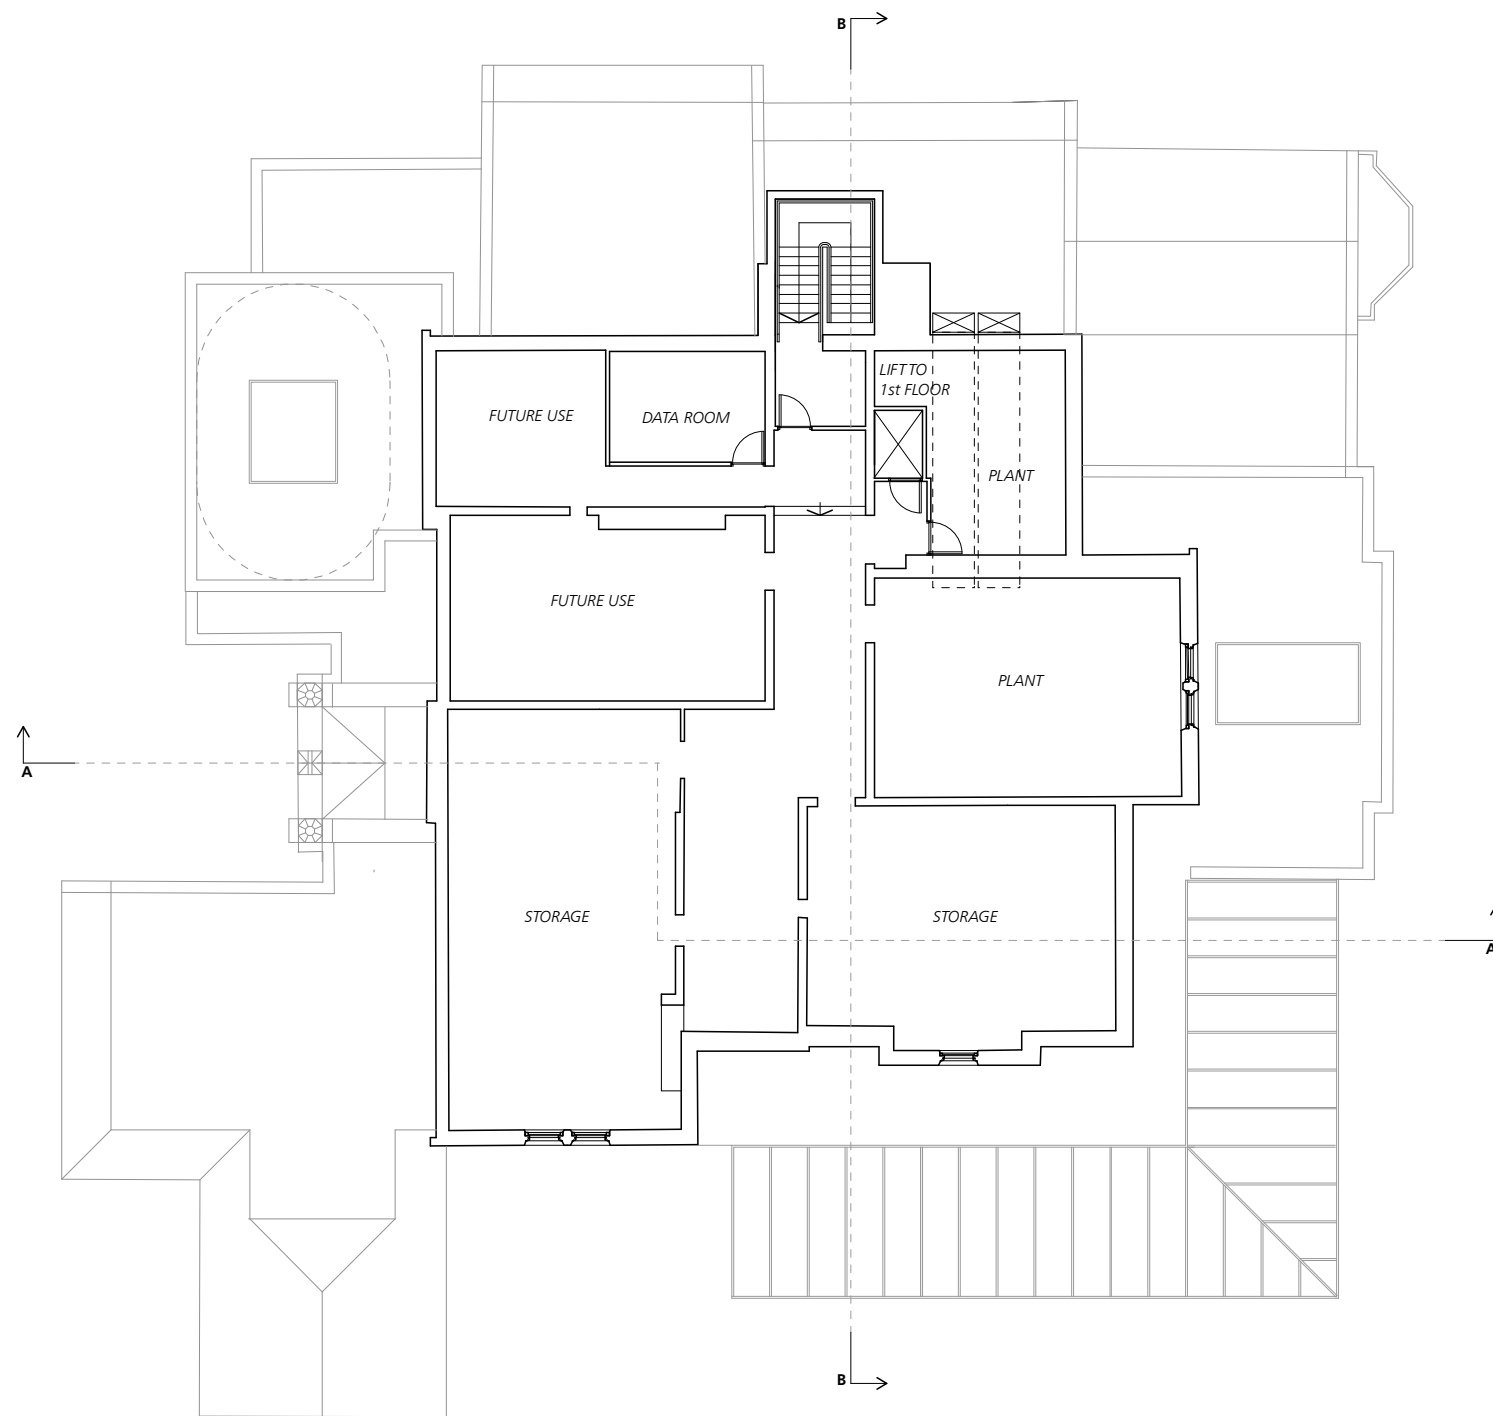

Rev A4 - 04/23 - Amended to new scheme
Rev A3 - 05/22 - Internal layout amended,
footprint amended to rear of restaurant,
windows updated, GF roof omitted



0 2 4 6 8 10
Metres

Jonathan Davidson Architects

Architecture & Industrial Design

47 Hilton Street
MANCHESTER
M1 2EF
t: 0161 711 0835
e: inbox@j davidsonarchitects.com
w: www.j davidsonarchitects.com

Client Elle R Leisure
Project **Proposed Albert's Restaurant**
Edenfield Rd, Norden
Scale 1:100 @ A1 / 1:200 @ A3
Date Feb 2022

Document **Planning Drawing**
Proposed 2nd Floor Plan
Status For information

Doc Ref	366	PD	2006	A4
---------	-----	----	------	----