


DRAWING TITLE

Site Plans

SCALE


as shown @ A3

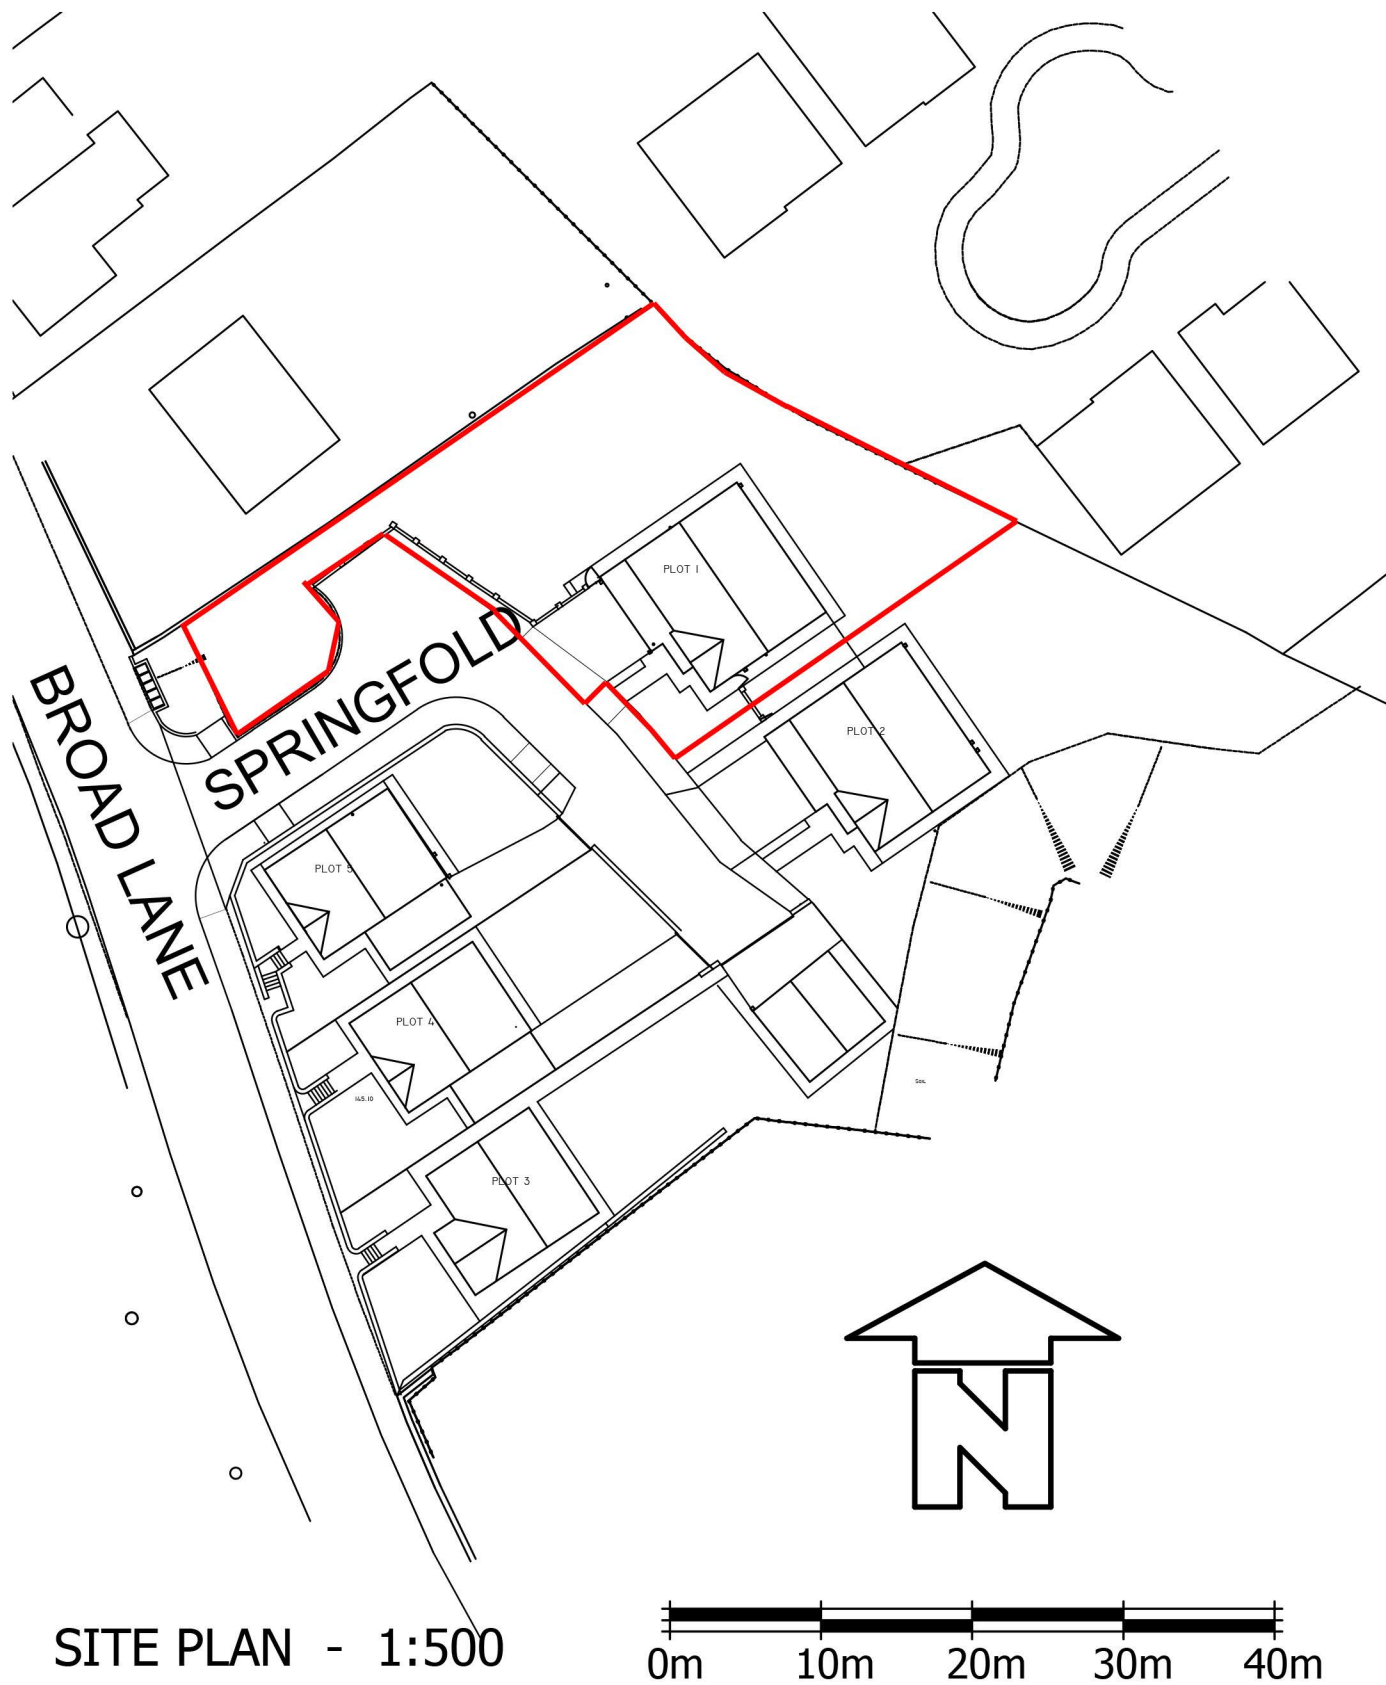

SITE PLAN - 1:500



LOCATION PLAN - 1:1250

 

Springfold
Broad Lane, Rochdale
OL16 4PR

DATE Jan 22
DRAWN AD
REVISION

NUMBER
3433