



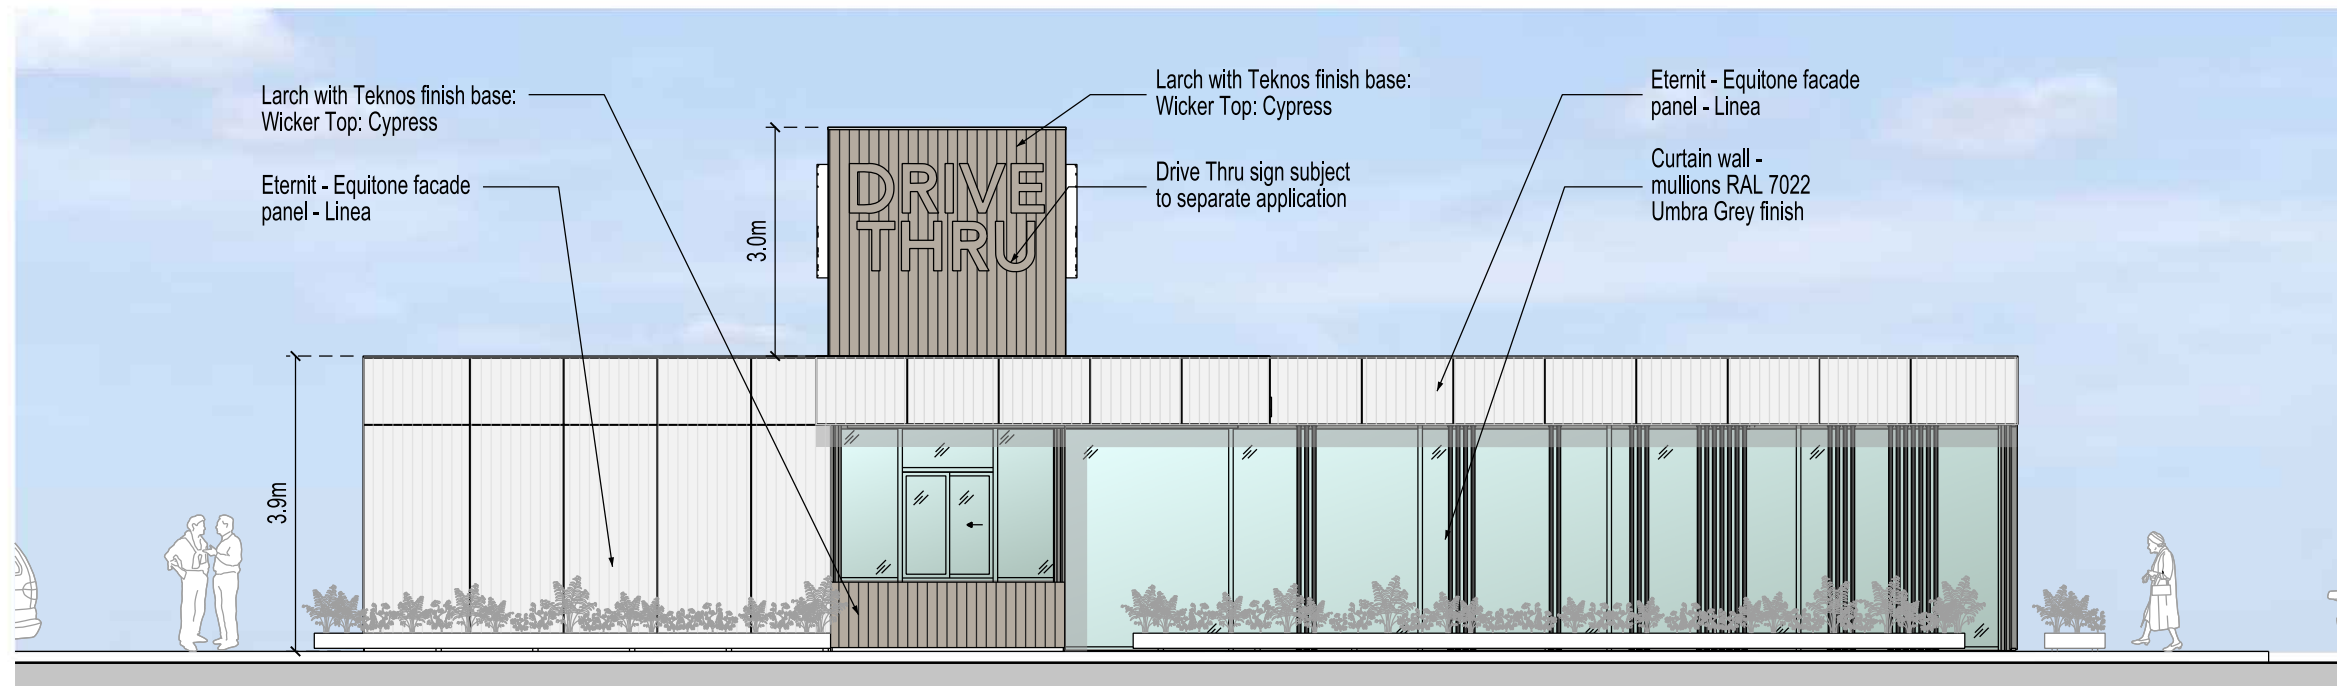

WEST ELEVATION - 3

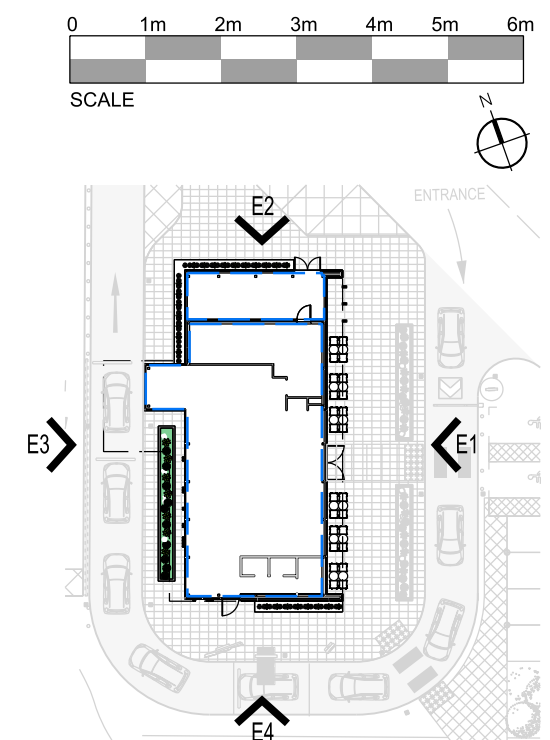

KEY PLAN - NTS



SOUTH ELEVATION - 4

B	17.08.22	KEY PLAN ADDED.	CF
A	13.07.22	PLANNING ISSUE	CF
REV.	DATE	NOTES	INIT.

CLIENT / PROJECT
AIG HOLDINGS LTD
SANDBROOK PARK, ROCHDALE
OL11 1RY

DRAWING TITLE
UNIT H
PROPOSED ELEVATIONS - SCHEME 2
SHEET 2 / 2

STATUS
PLANNING

DATE	DRAWN	SCALE @ A3
07.07.2022	CF	1:100

PROJECT NUMBER	UNIT / BLOCK	CI / SFB CODE	TYPE & NUMBER	REVISION LETTER
-------------------	-----------------	------------------	------------------	--------------------

DRAWING NO.	E	202	B
11254			

Site Location Plans	L	GA Plans	P	Elevations	E
Sections	S	Details	D	Prefix: Colour	C

THE RATCLIFFE GROVES PARTNERSHIP
LONDON
19 BEDFORD ROW
LONDON WC1R 4EB
T. 020 7600 6666 E. london@rgp.uk.com
www.rgp.uk.com

MANCHESTER
105 MANCHESTER ROAD
BURY LANCASHIRE BL9 0TD
T. 0161 797 6000 E. manchester@rgp.uk.com

RGF
architects