




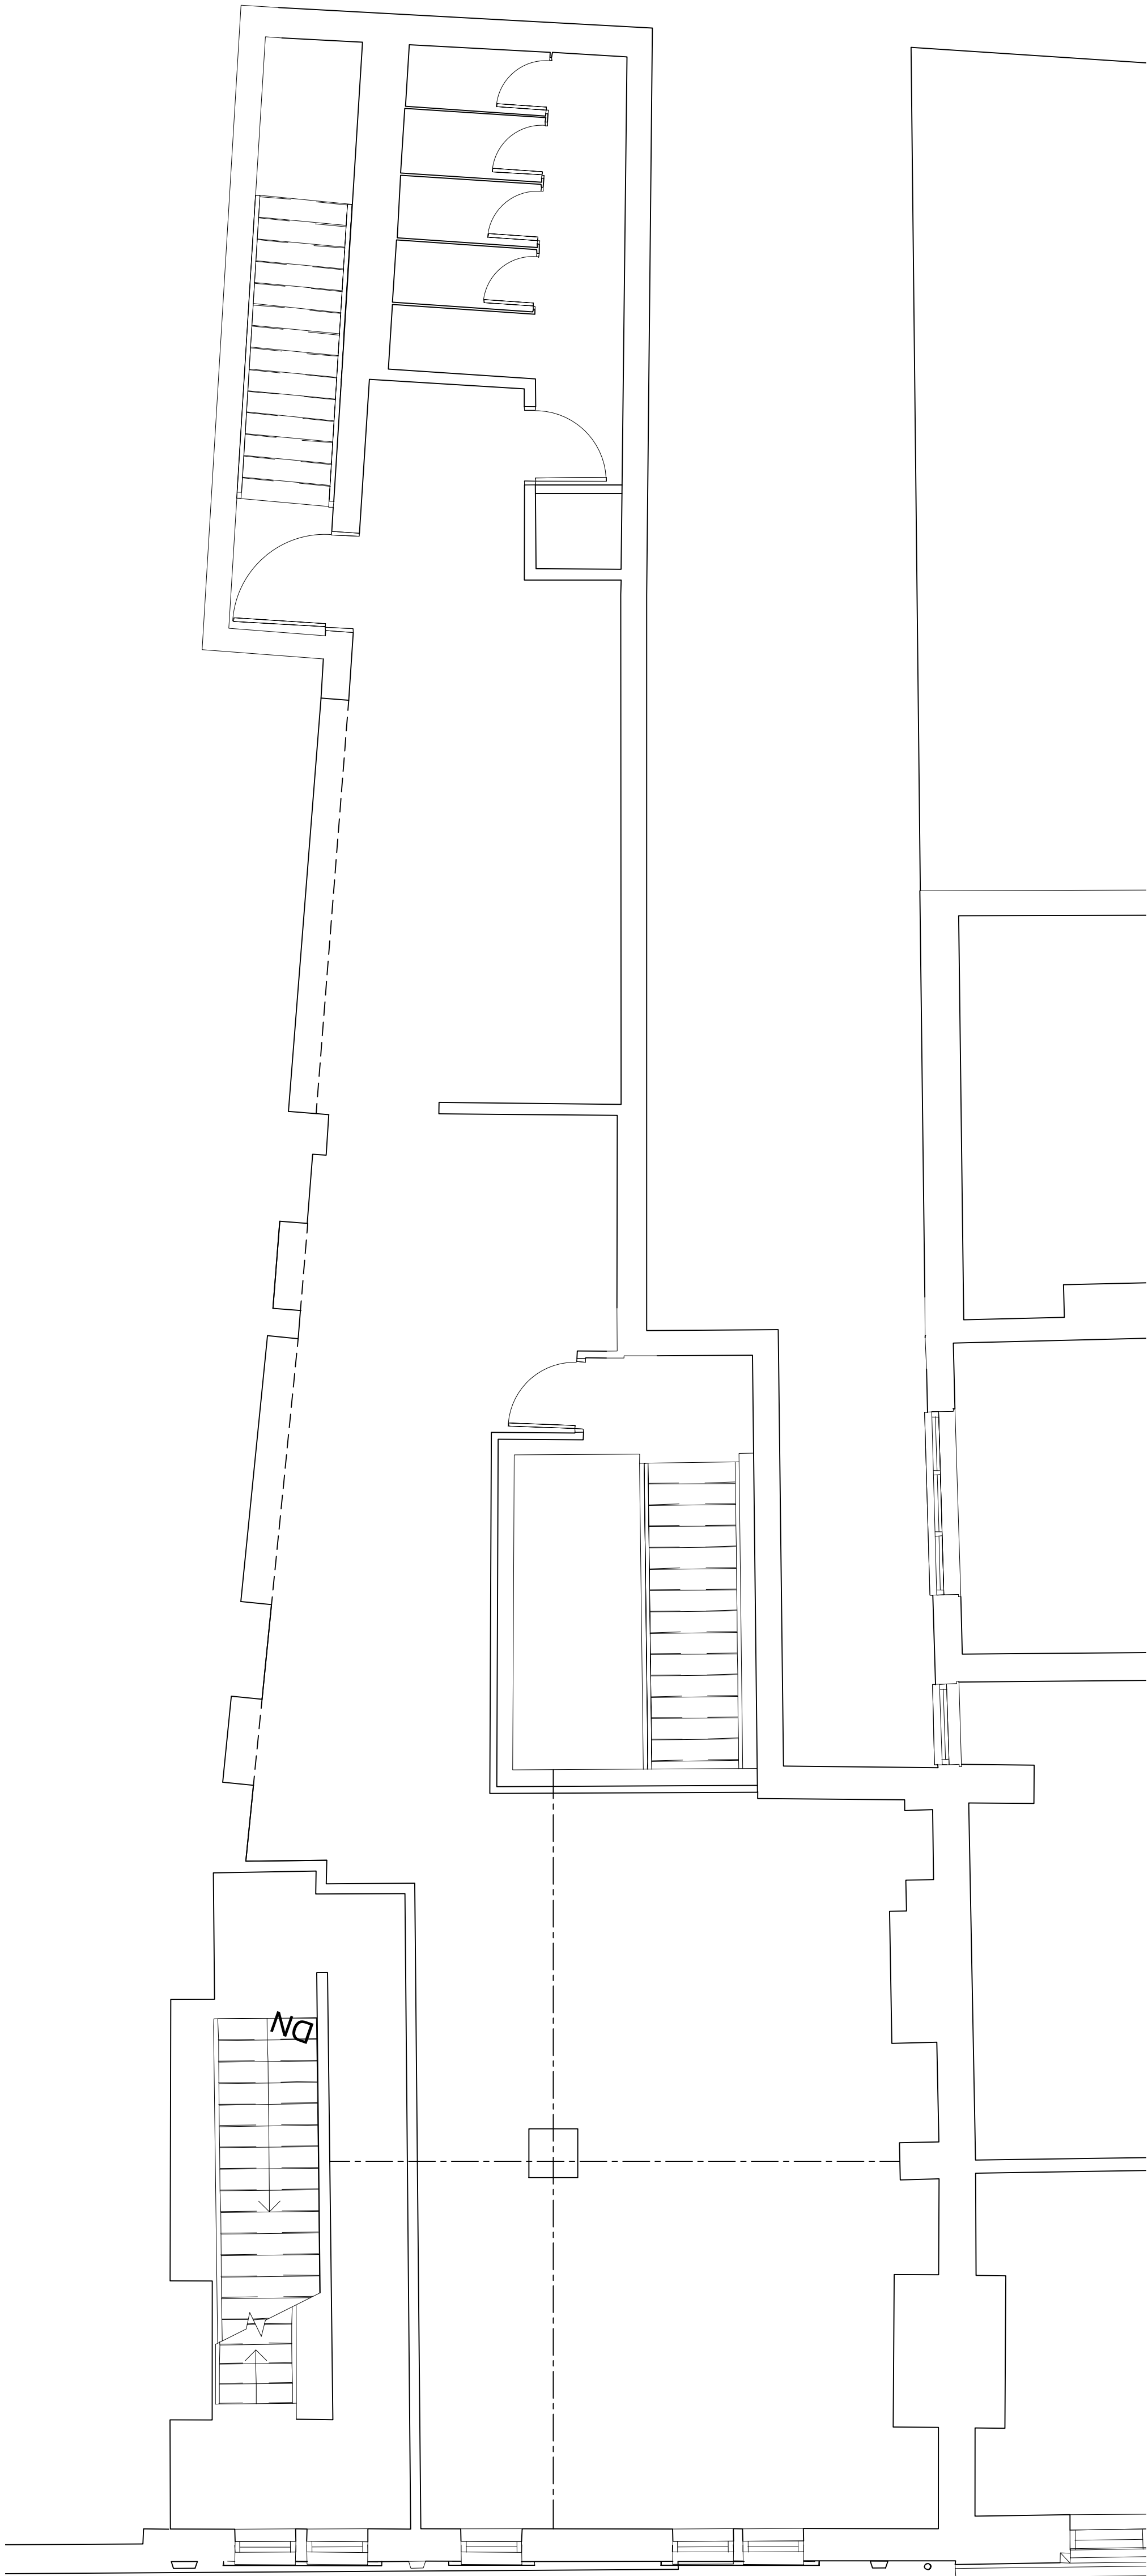


FIRST FLOOR PLAN
scale 1-50

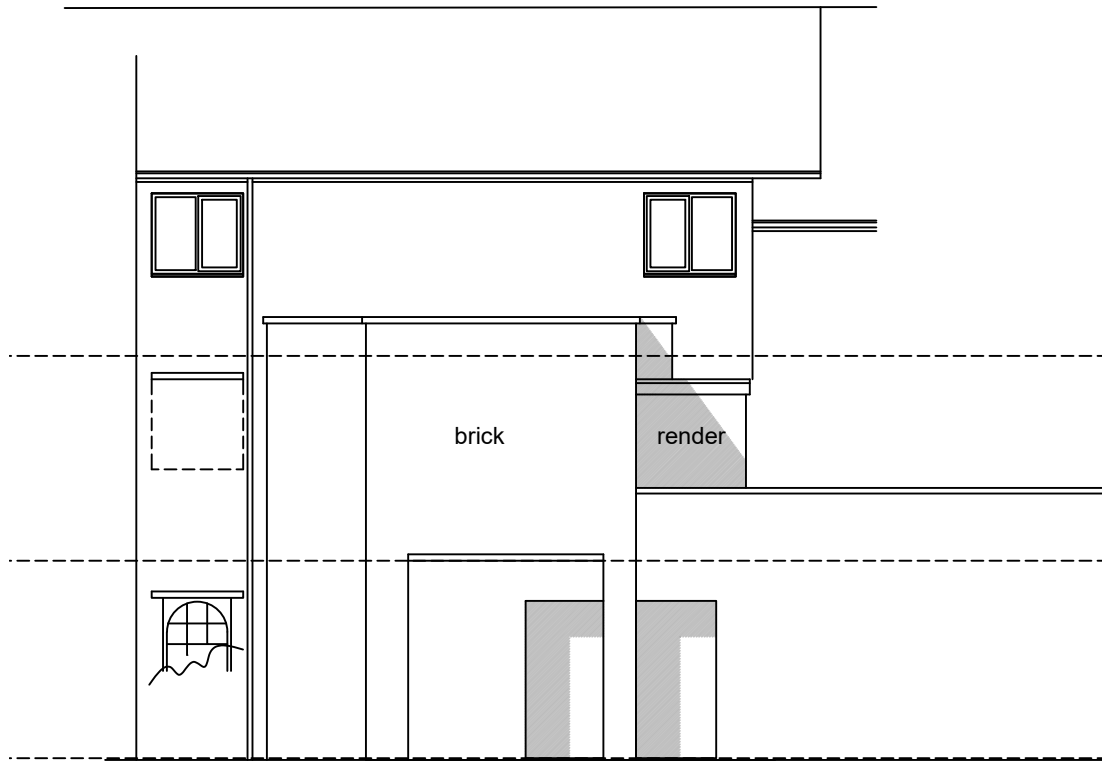


REAR ELEVATION
scale 1-100

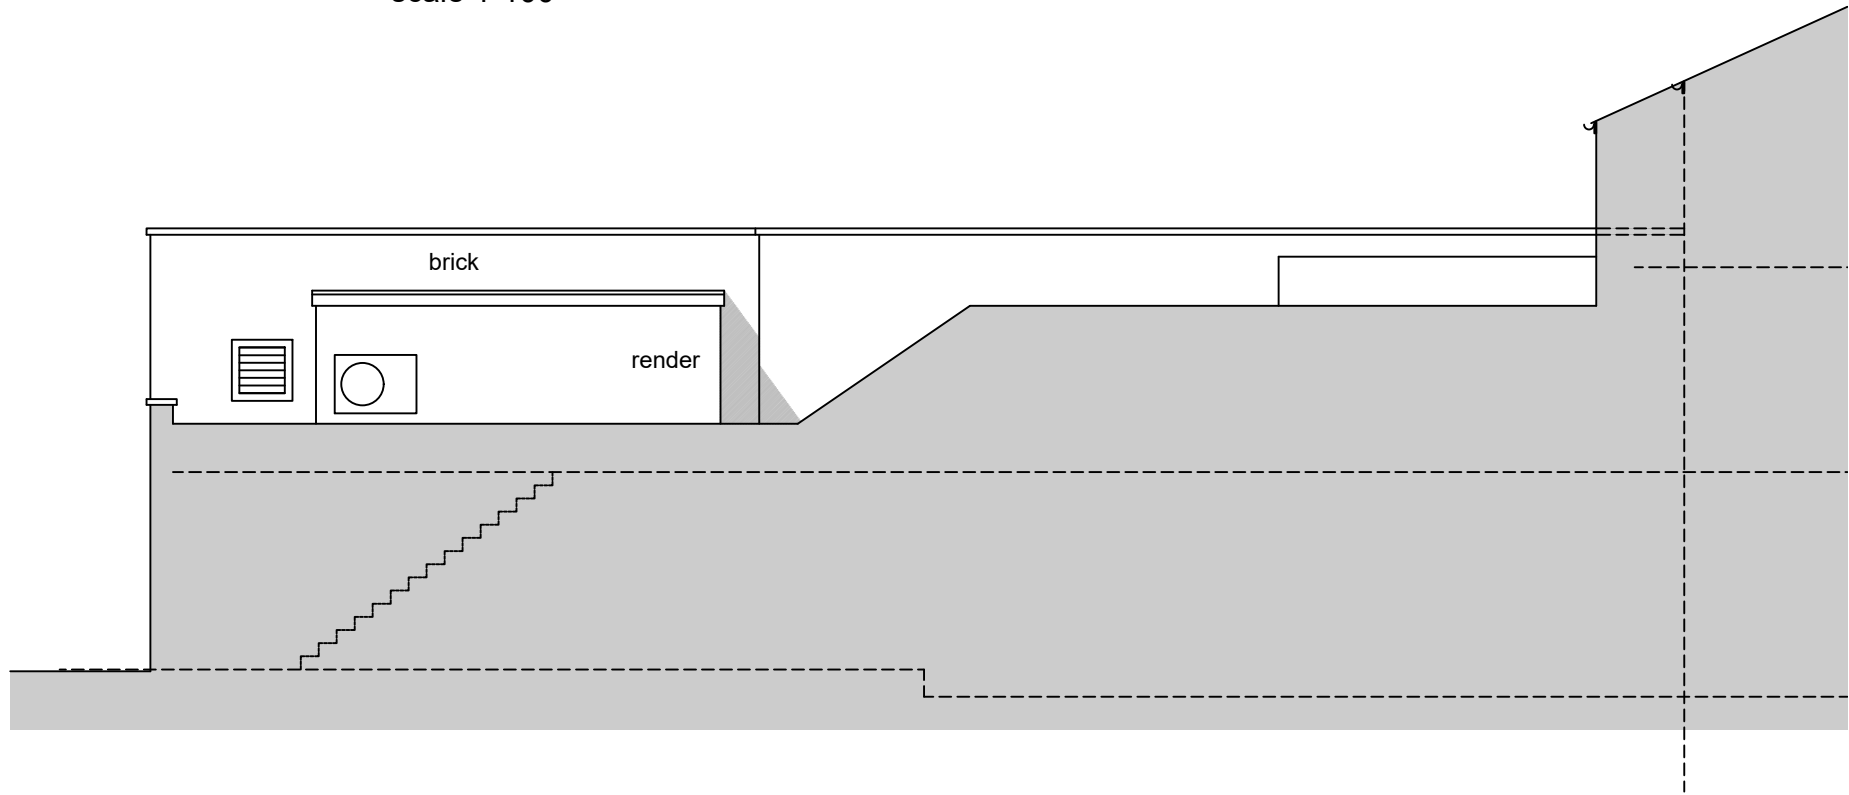

ELEVATION to 9-10 SOUTH PARADE
scale 1-100

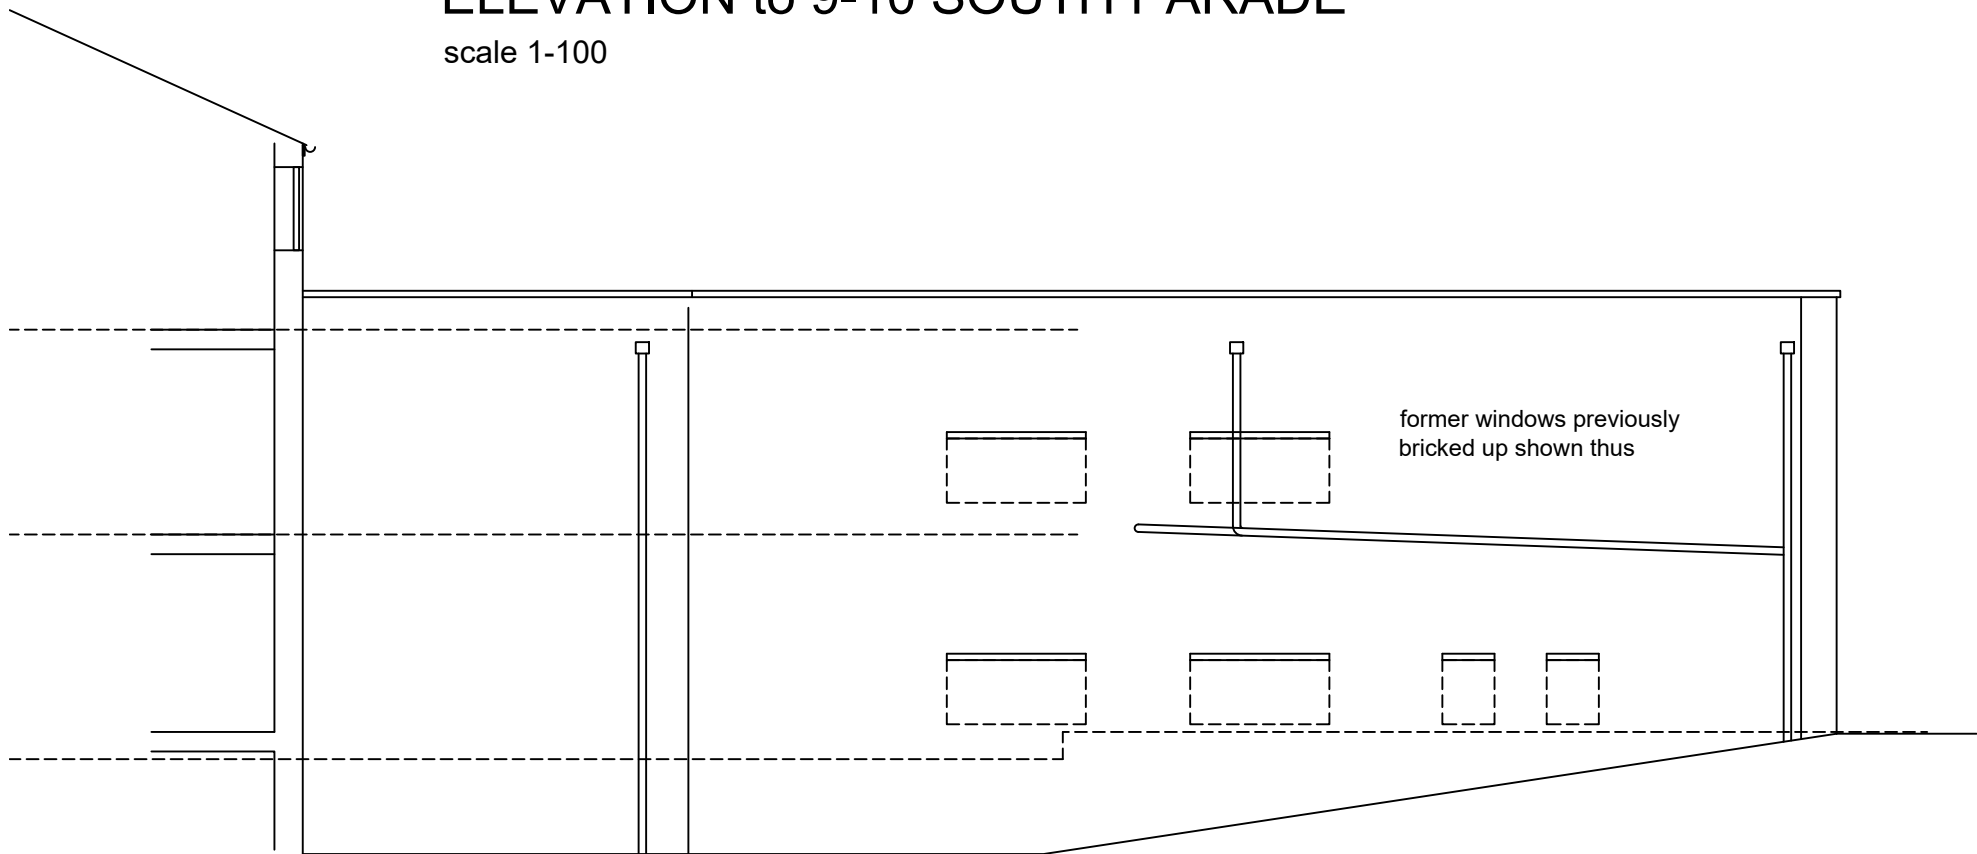

RETURN ELEVATION
scale 1-100

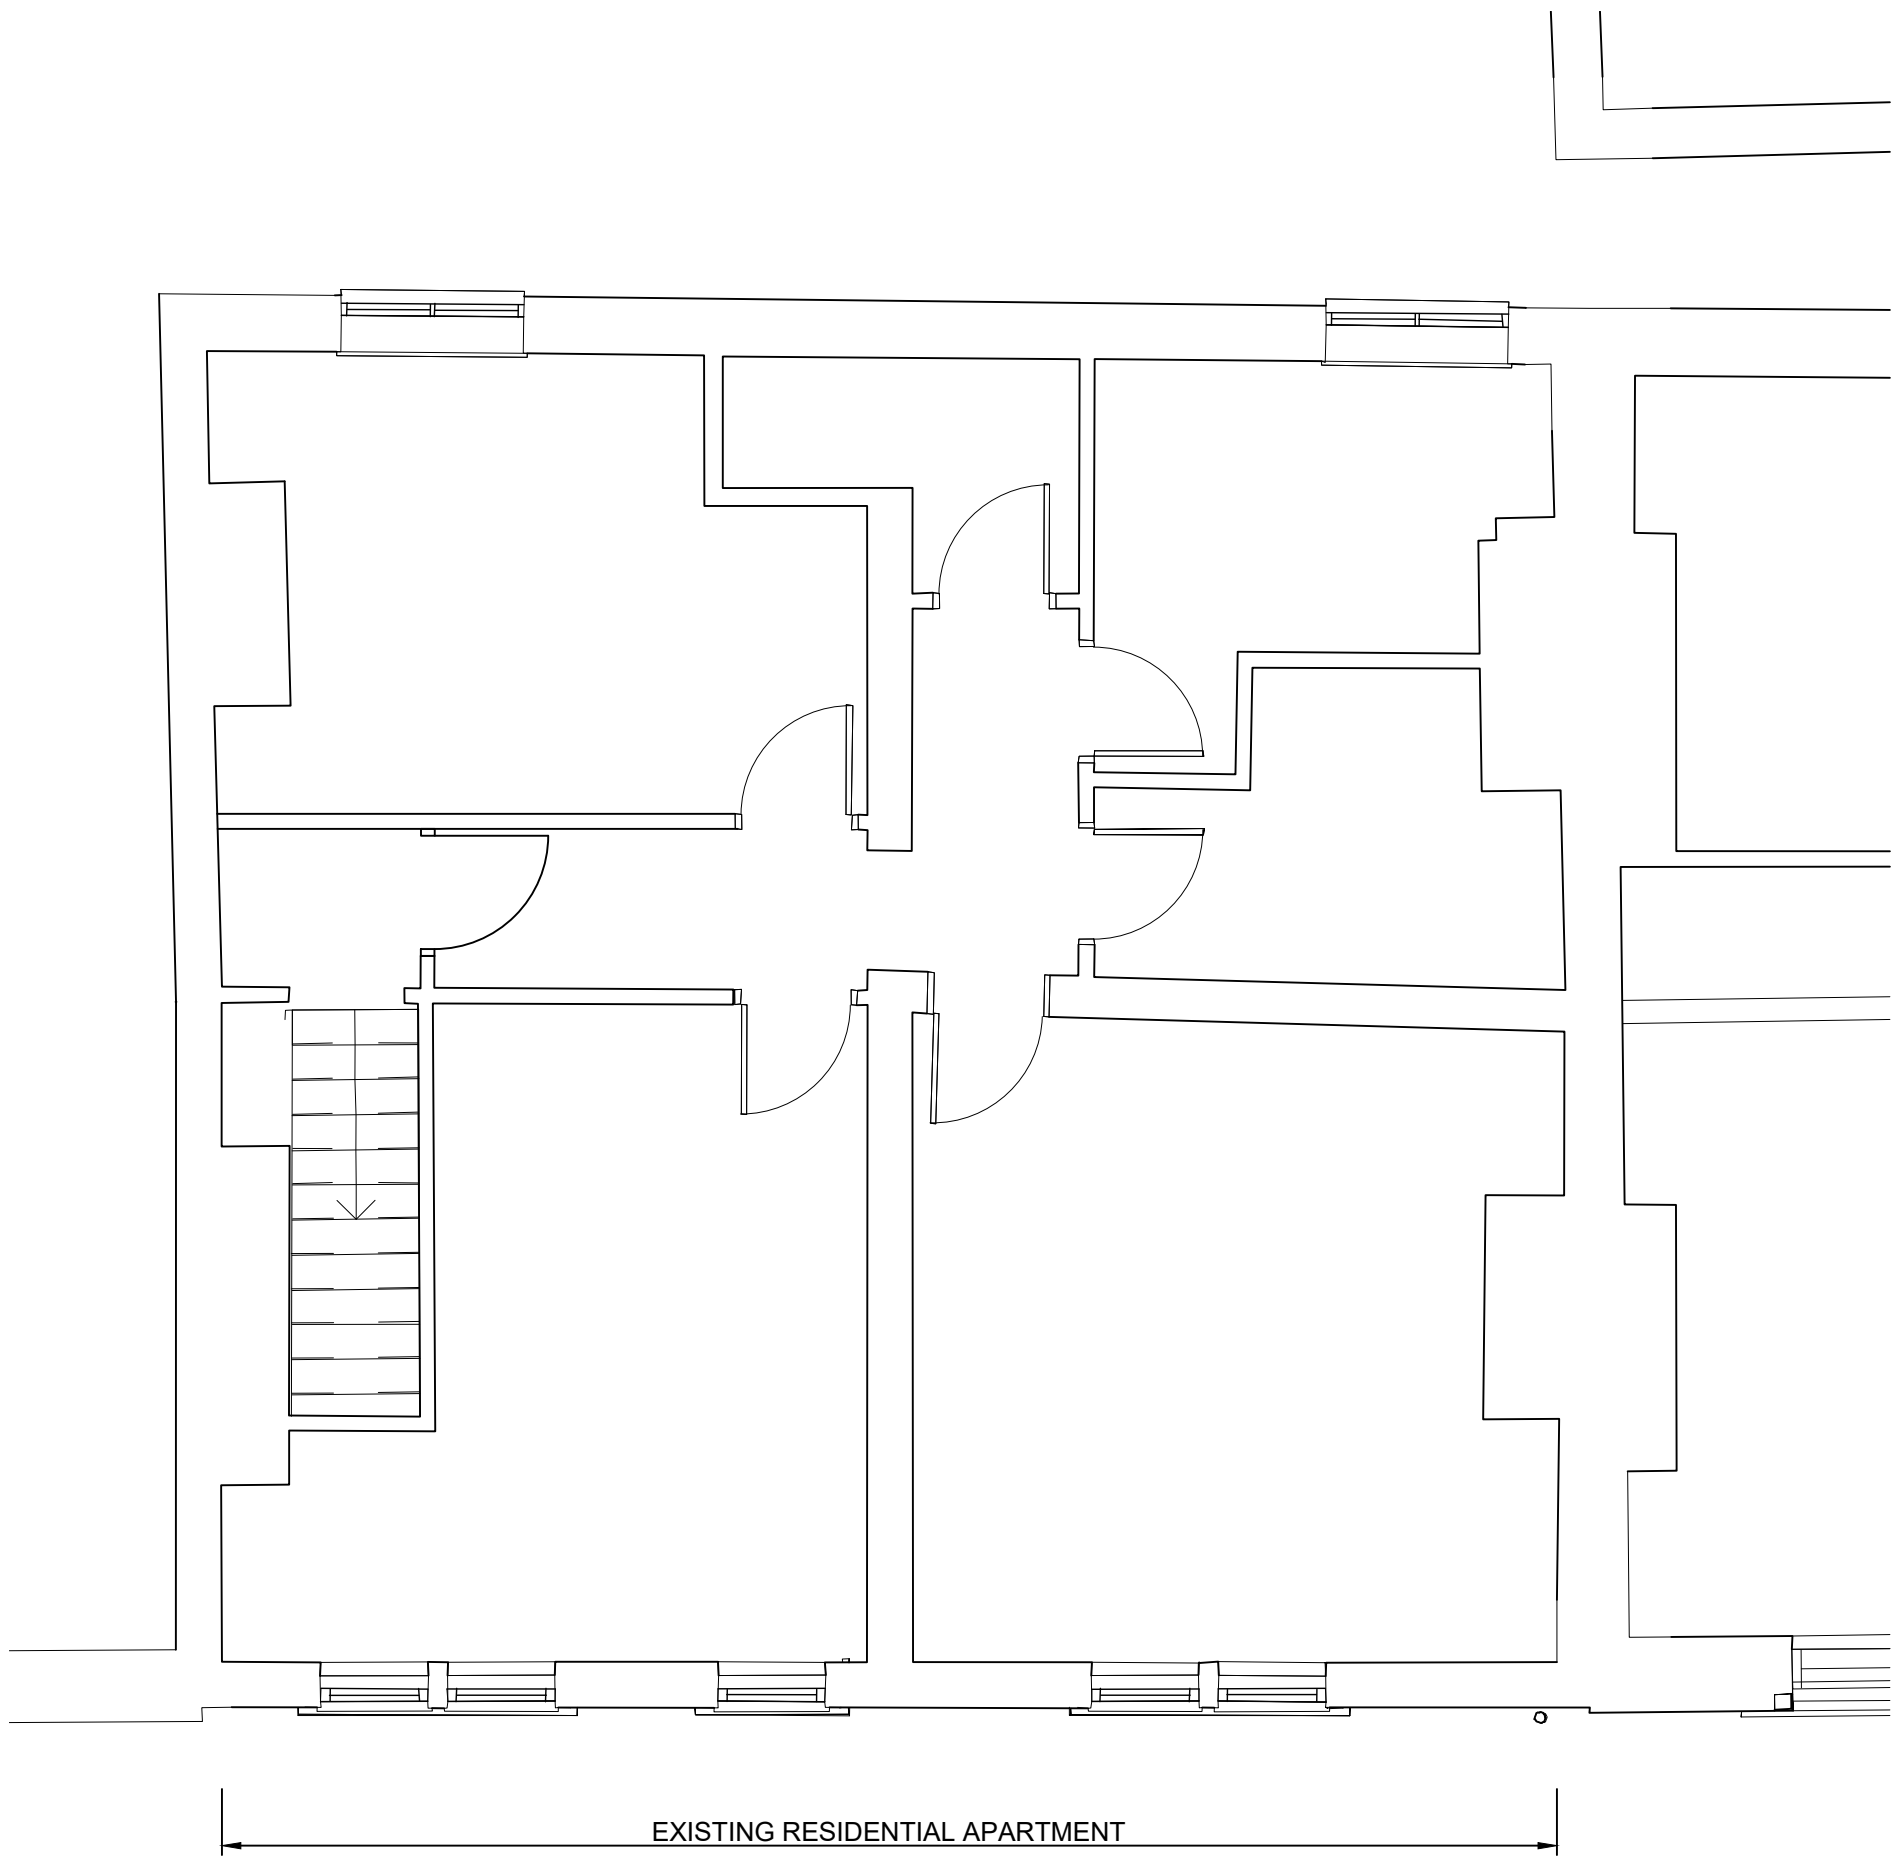

SECOND FLOOR PLAN
scale 1-50

A 16/11/23 rear elevation amended; elevation to 9 South Parade added rev: date: description			
 AJ COCKER ASSOCIATES CHARTERED BUILDING SURVEYORS		New Century House 176 Drake Street Rochdale OL16 1UP Tel: 01706 764880 Fax: 01706 764881 www.ajcockerassociates.co.uk mail@ajcockerassociates.co.uk	
 the mark of property professionalism worldwide			
Project: 8 South Parade Rochdale EXISTING LAYOUTS		scale: as noted @ A1 date: October 2023 drawn: IS	
Client: A ONE SECURITY & FM Ltd		Dwg. Nr. K234-02 /A	