



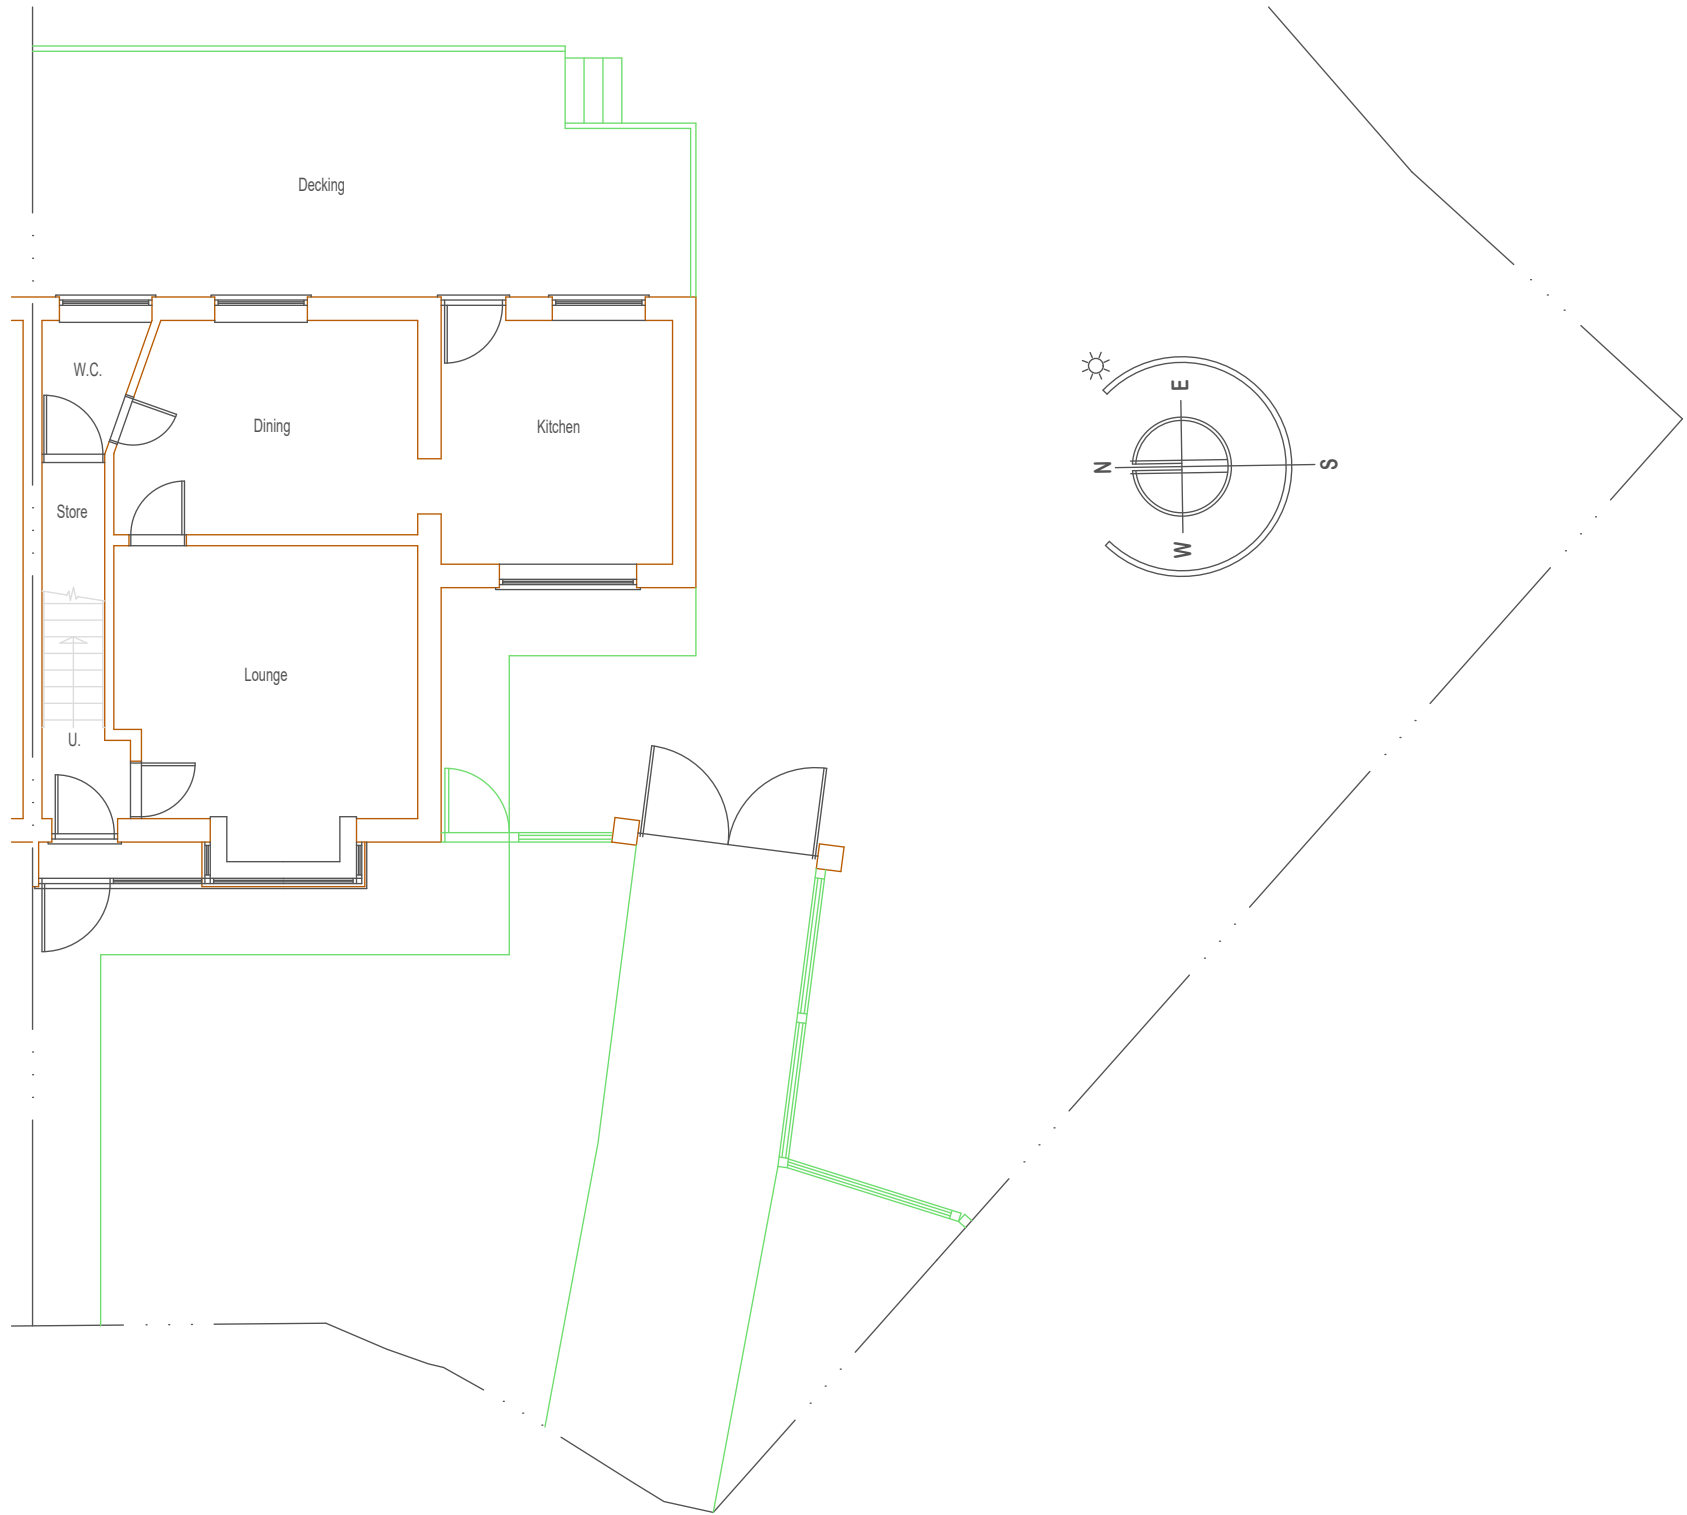


EXISTING GRD. FLOOR PLAN

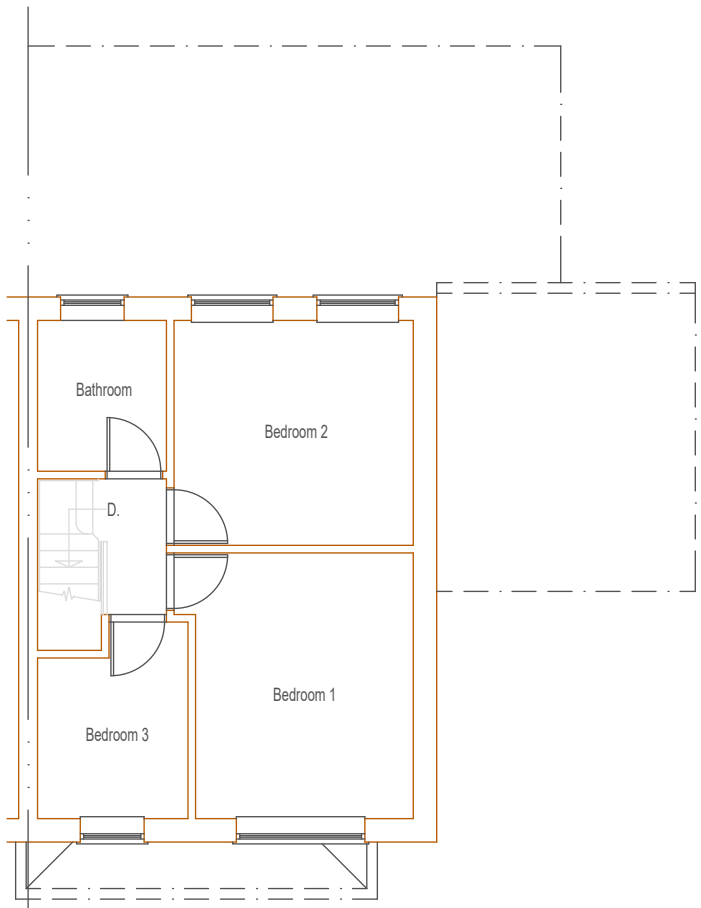

EXISTING 1st. FLOOR PLAN






EXISTING FRONT ELEVATION  
(Gates / fencing omitted for clarity)

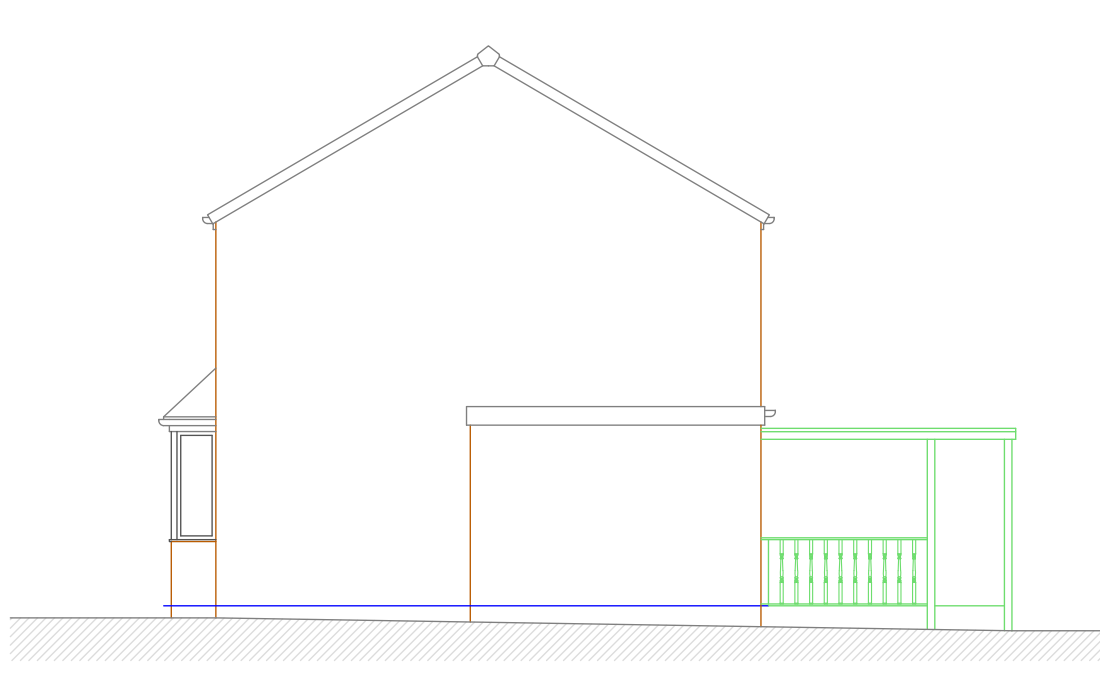

EXISTING SIDE ELEVATION



EXISTING REAR ELEVATION  
(Decking / roof omitted for clarity)

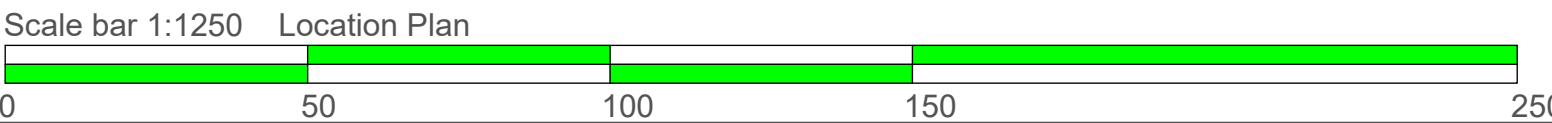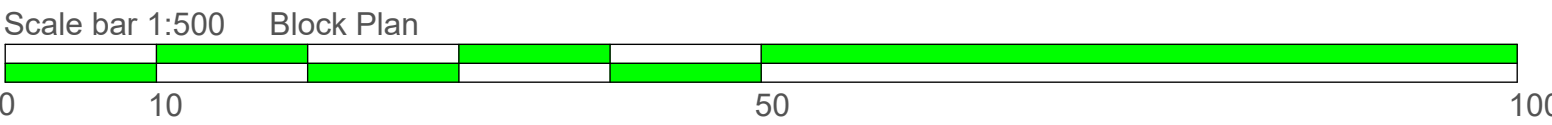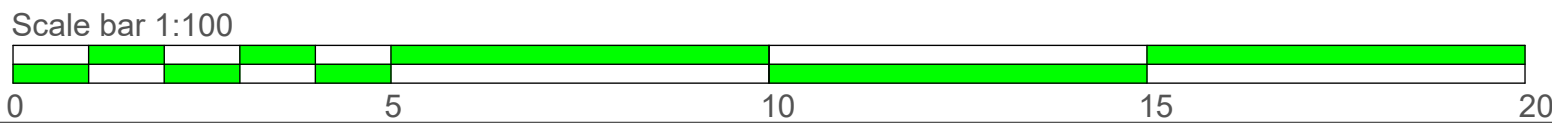

**NOTES**

For Planning purposes only.

All dimensions to be checked on site by user and any discrepancies, errors or omissions to be reported to the Client before or during the course of the works. In the absence of a full structural survey any structural issues and/or defects identified before or during the course of the works to be reported to the Client.

This drawing has been produced for Planning Approval only and does not constitute full working drawings for the building regulations approval.

| Rev. | Description | Date | By |
|------|-------------|------|----|
|      |             |      |    |
|      |             |      |    |
|      |             |      |    |
|      |             |      |    |

All drawings are the Copyright of JPL Design and Construct Ltd. This drawing may not be copied by any third party without prior permission.



**JPL Design and Construct Ltd.**

www.jpdesignandconstruct.co.uk  
E-mail jp@jpdesignandconstruct.co.uk  
12, Ormskirk Close, Seddons Farm,  
Bury, BL8 2JG  
Telephone 0161 272 0643

Client Mr. & Mrs. S. Lucas,  
2, Rectory St.,  
Middleton,  
M24 5TN

Site 2, Rectory St.,  
Middleton,  
M24 5TN

Project Side double storey extension

Title Existing Plans and Elevations

|                          |                     |               |                |
|--------------------------|---------------------|---------------|----------------|
| Scale at A1<br>As stated | Date<br>07.10.21.   | Drawn<br>JPL  | Checked<br>JPL |
| Project no.<br>LUC0002   | Drawing no.<br>LE01 | Revision<br>. |                |