



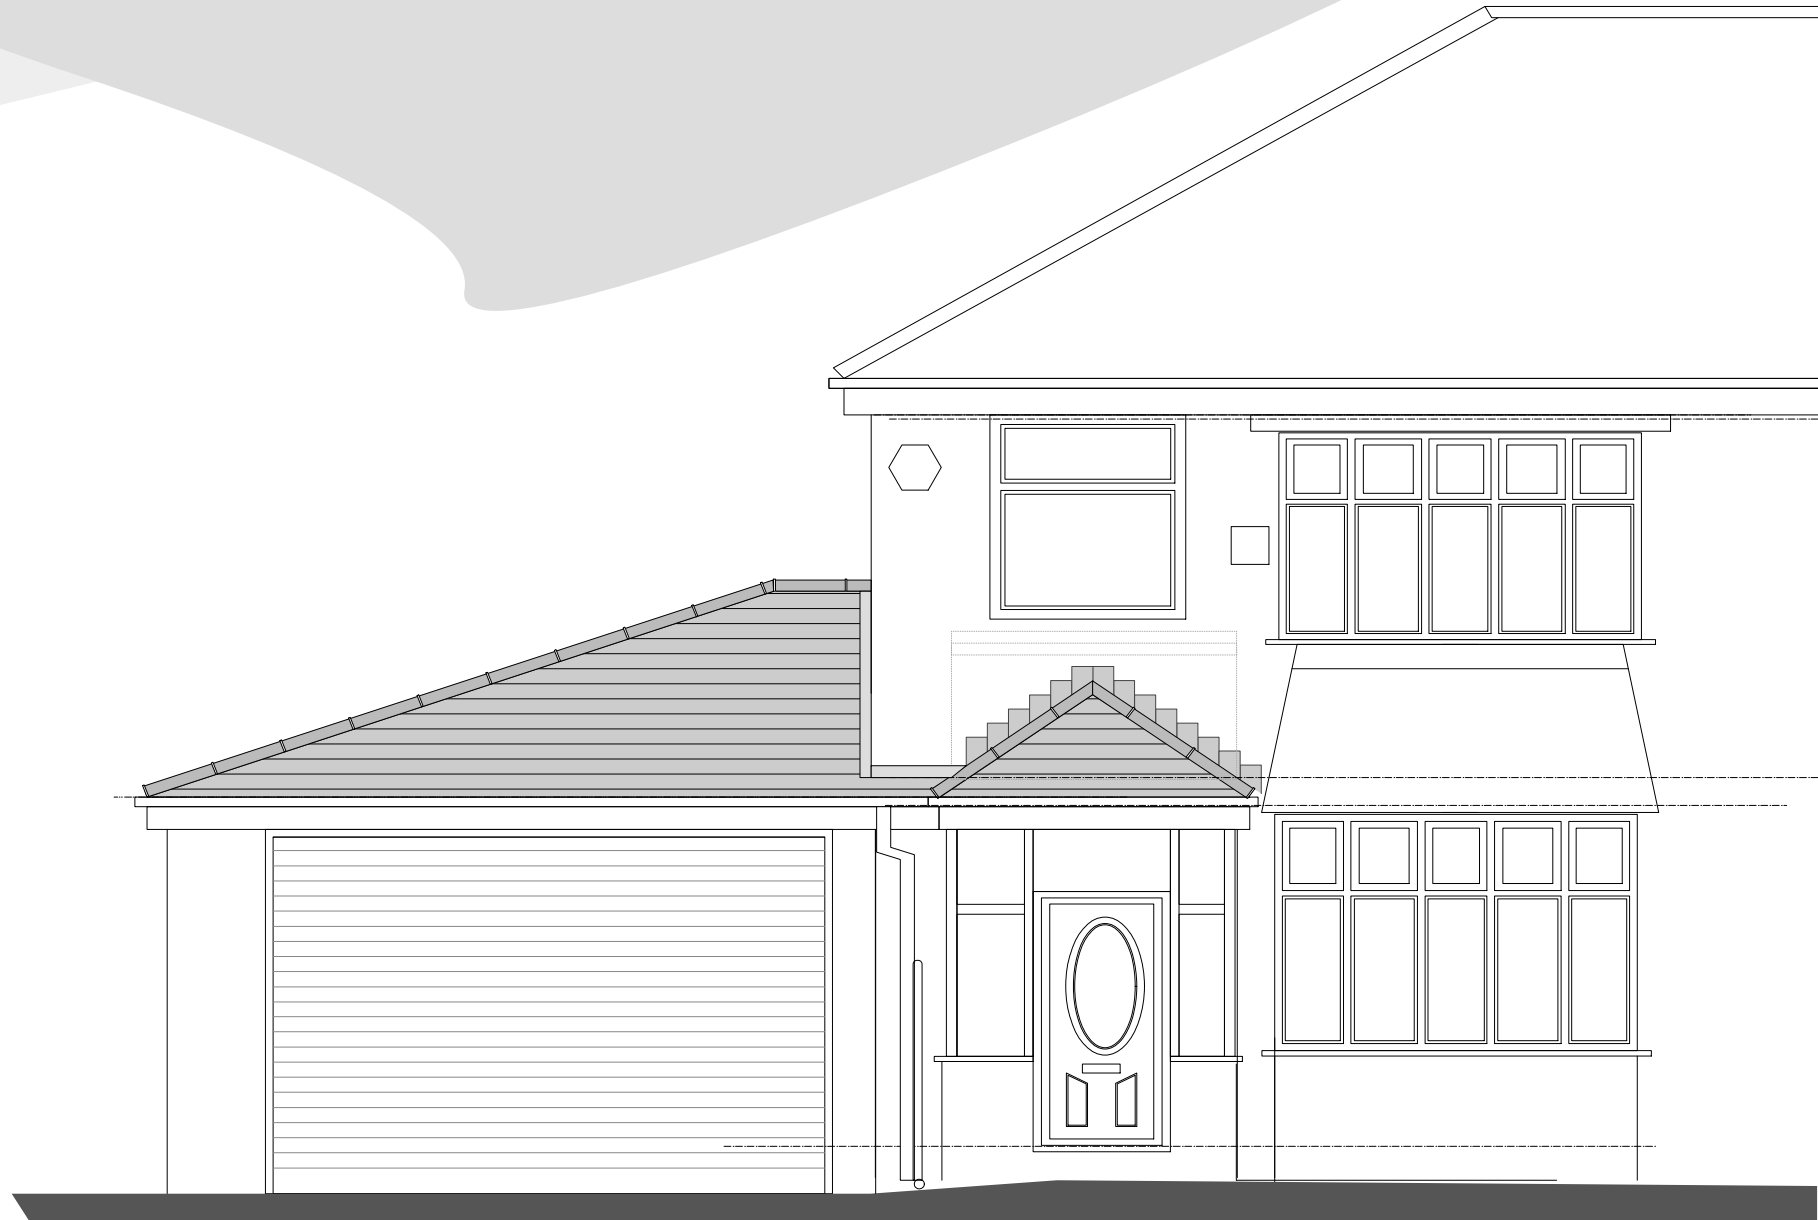


FRONT ELEVATIONS
as proposed
scale 1:50 @ A3

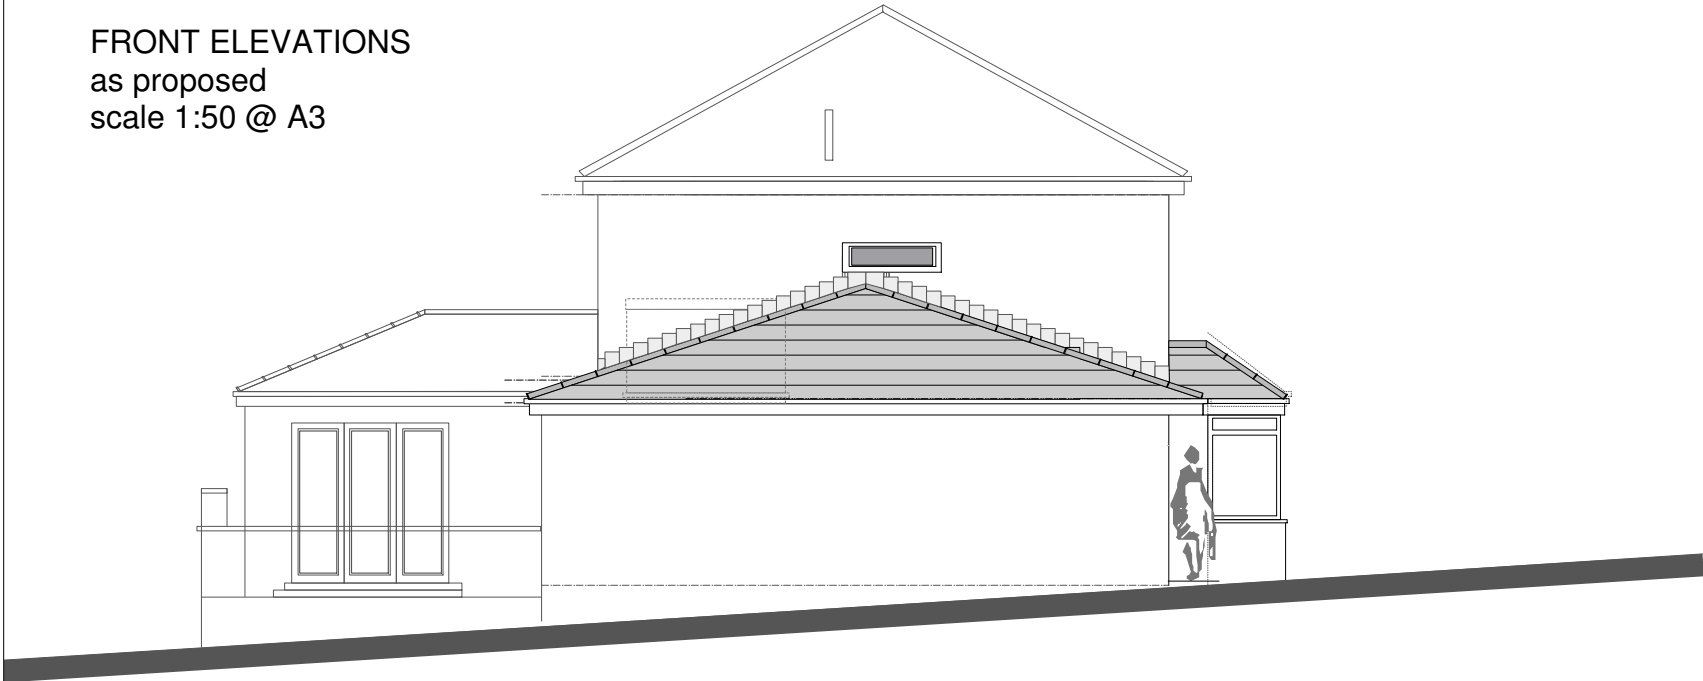

SIDE ELEVATIONS
as proposed
scale 1:100 @ A3



REAR ELEVATIONS
as proposed
scale 1:100 @ A3

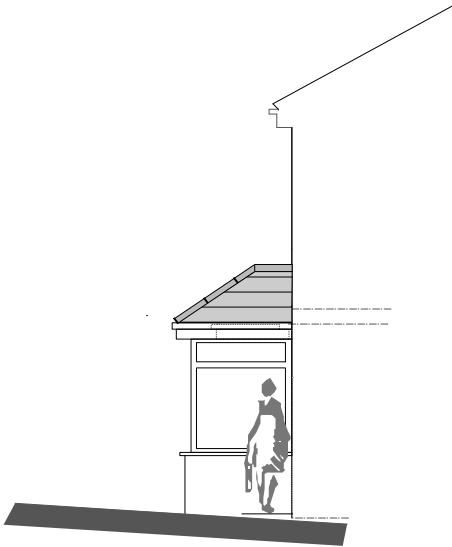

SIDE ELEVATIONS
as proposed
scale 1:100 @ A3

SUBJECT TO PLANNING AND
BUILDING REGULATION APPROVAL

Commencement on site before full
Building Regulation approval at own risk

revisions	C	Redesign	Jan 2024
	C	Redesign	Dec 2023
	B	Redesign	Nov 2023
	A	Redesign	Oct 2023

project
Proposed Flat Roof to Pitched Roof
Conversion
at
91 Hollin Lane, Middleton,
M24 5LA.
client
Mr & Mrs P. Crux

drawing ELEVATIONS as proposed	date July.2023	D rev.
	drawing	
	scale as indicated @ A3	
status Planning Submission	Provisional Copy	