


REFERENCE NUMBER: 89/D23393
Two Storey Side Extension To Existing Dwellinghouse



REFERENCE NUMBER: N/A
Single Storey Side Extension and Porch to Front of Existing Dwelling



REFERENCE NUMBER: 12/55630/HOUS
Two Storey Side Extension To Dwelling

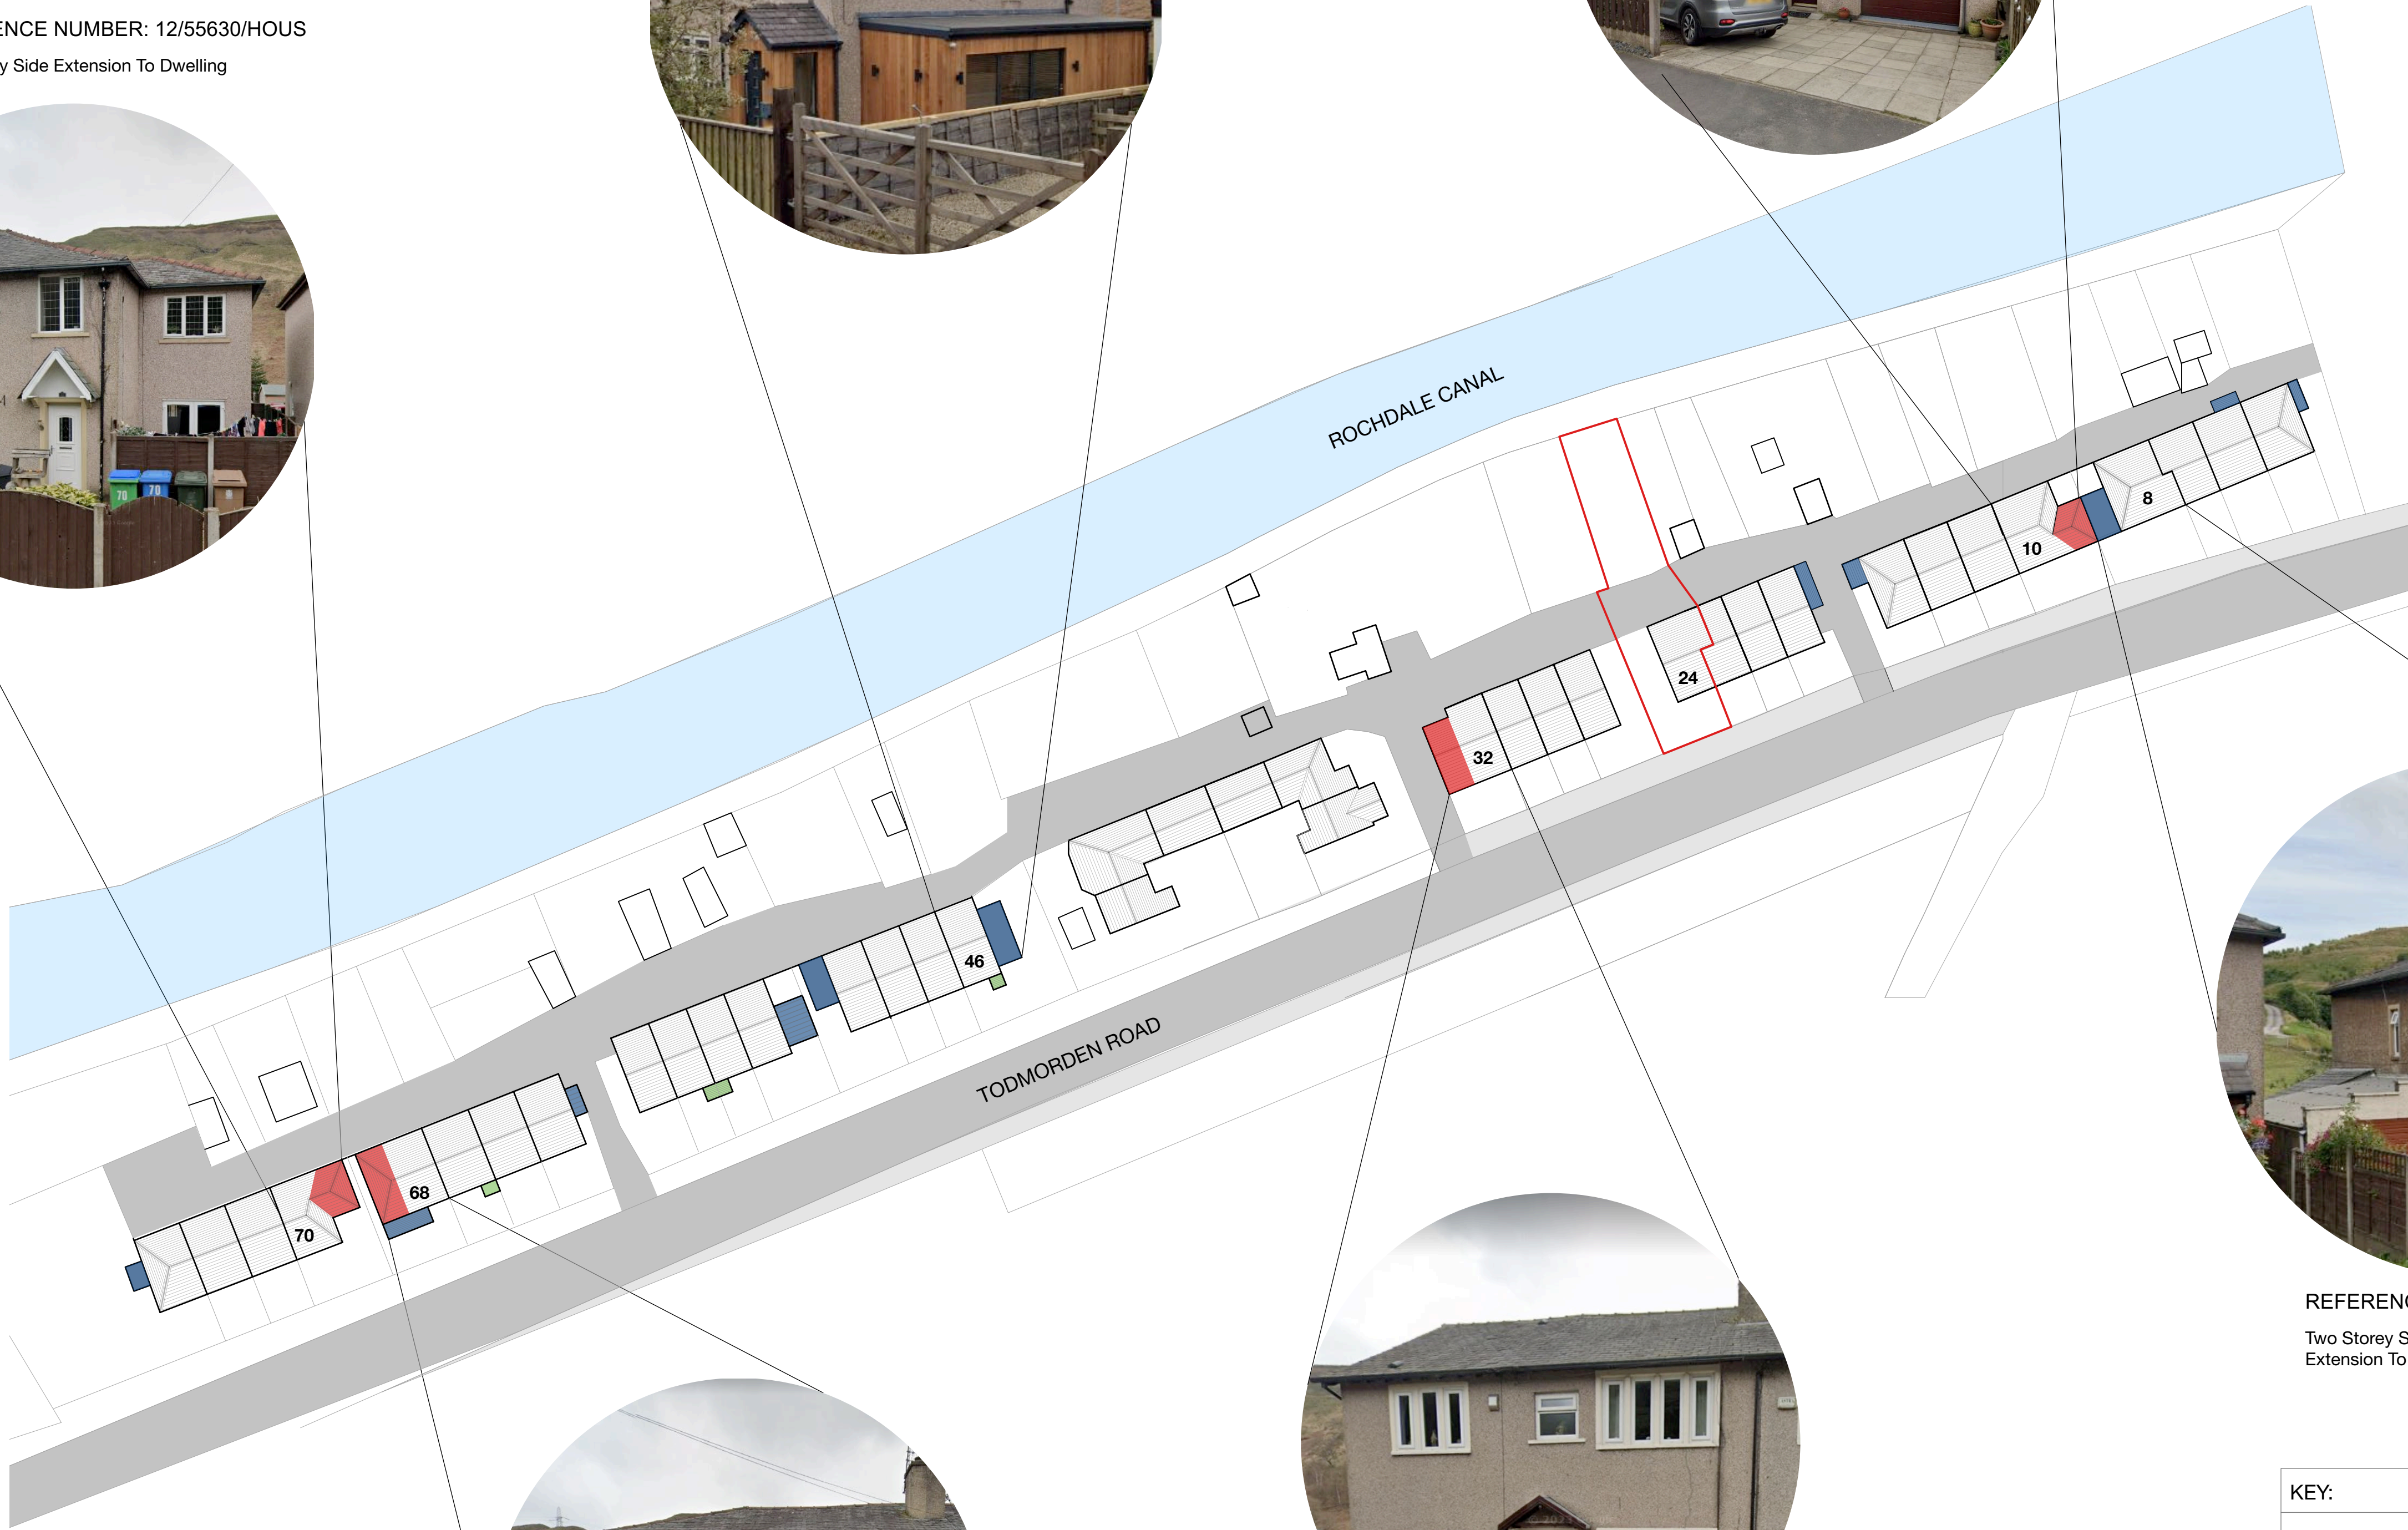

REFERENCE NUMBER: 96/D32824
Two Storey Side And Single Storey Front Extension To Dwelling



REFERENCE NUMBER: 88/D21570
Two Storey Extension To Side Of Dwellinghouse



REFERENCE NUMBER: 96/D32824
Two Storey Side And Single Storey Front Extension To Dwelling

SITE PLAN

KEY:

Previous Development:

Two-Storey

One-Storey

Porch

Revision
Project
Side and Rear Extension
Address
24 Dean Head, Todmorden Rd, Littleborough, OL15 9LZ
Client
Mr A Bassett
Drawing
Previous Development

storaharchitecture

Chartered Architects
RIBA Chartered Practice

www.storah.com	mail@storah.com	01706 813214	
Scale	Sheet Size	Date	Drawn
1:50	ISO A1	Feb 23	MB LA

Drawing Number
22-084 - 203
Revision

