



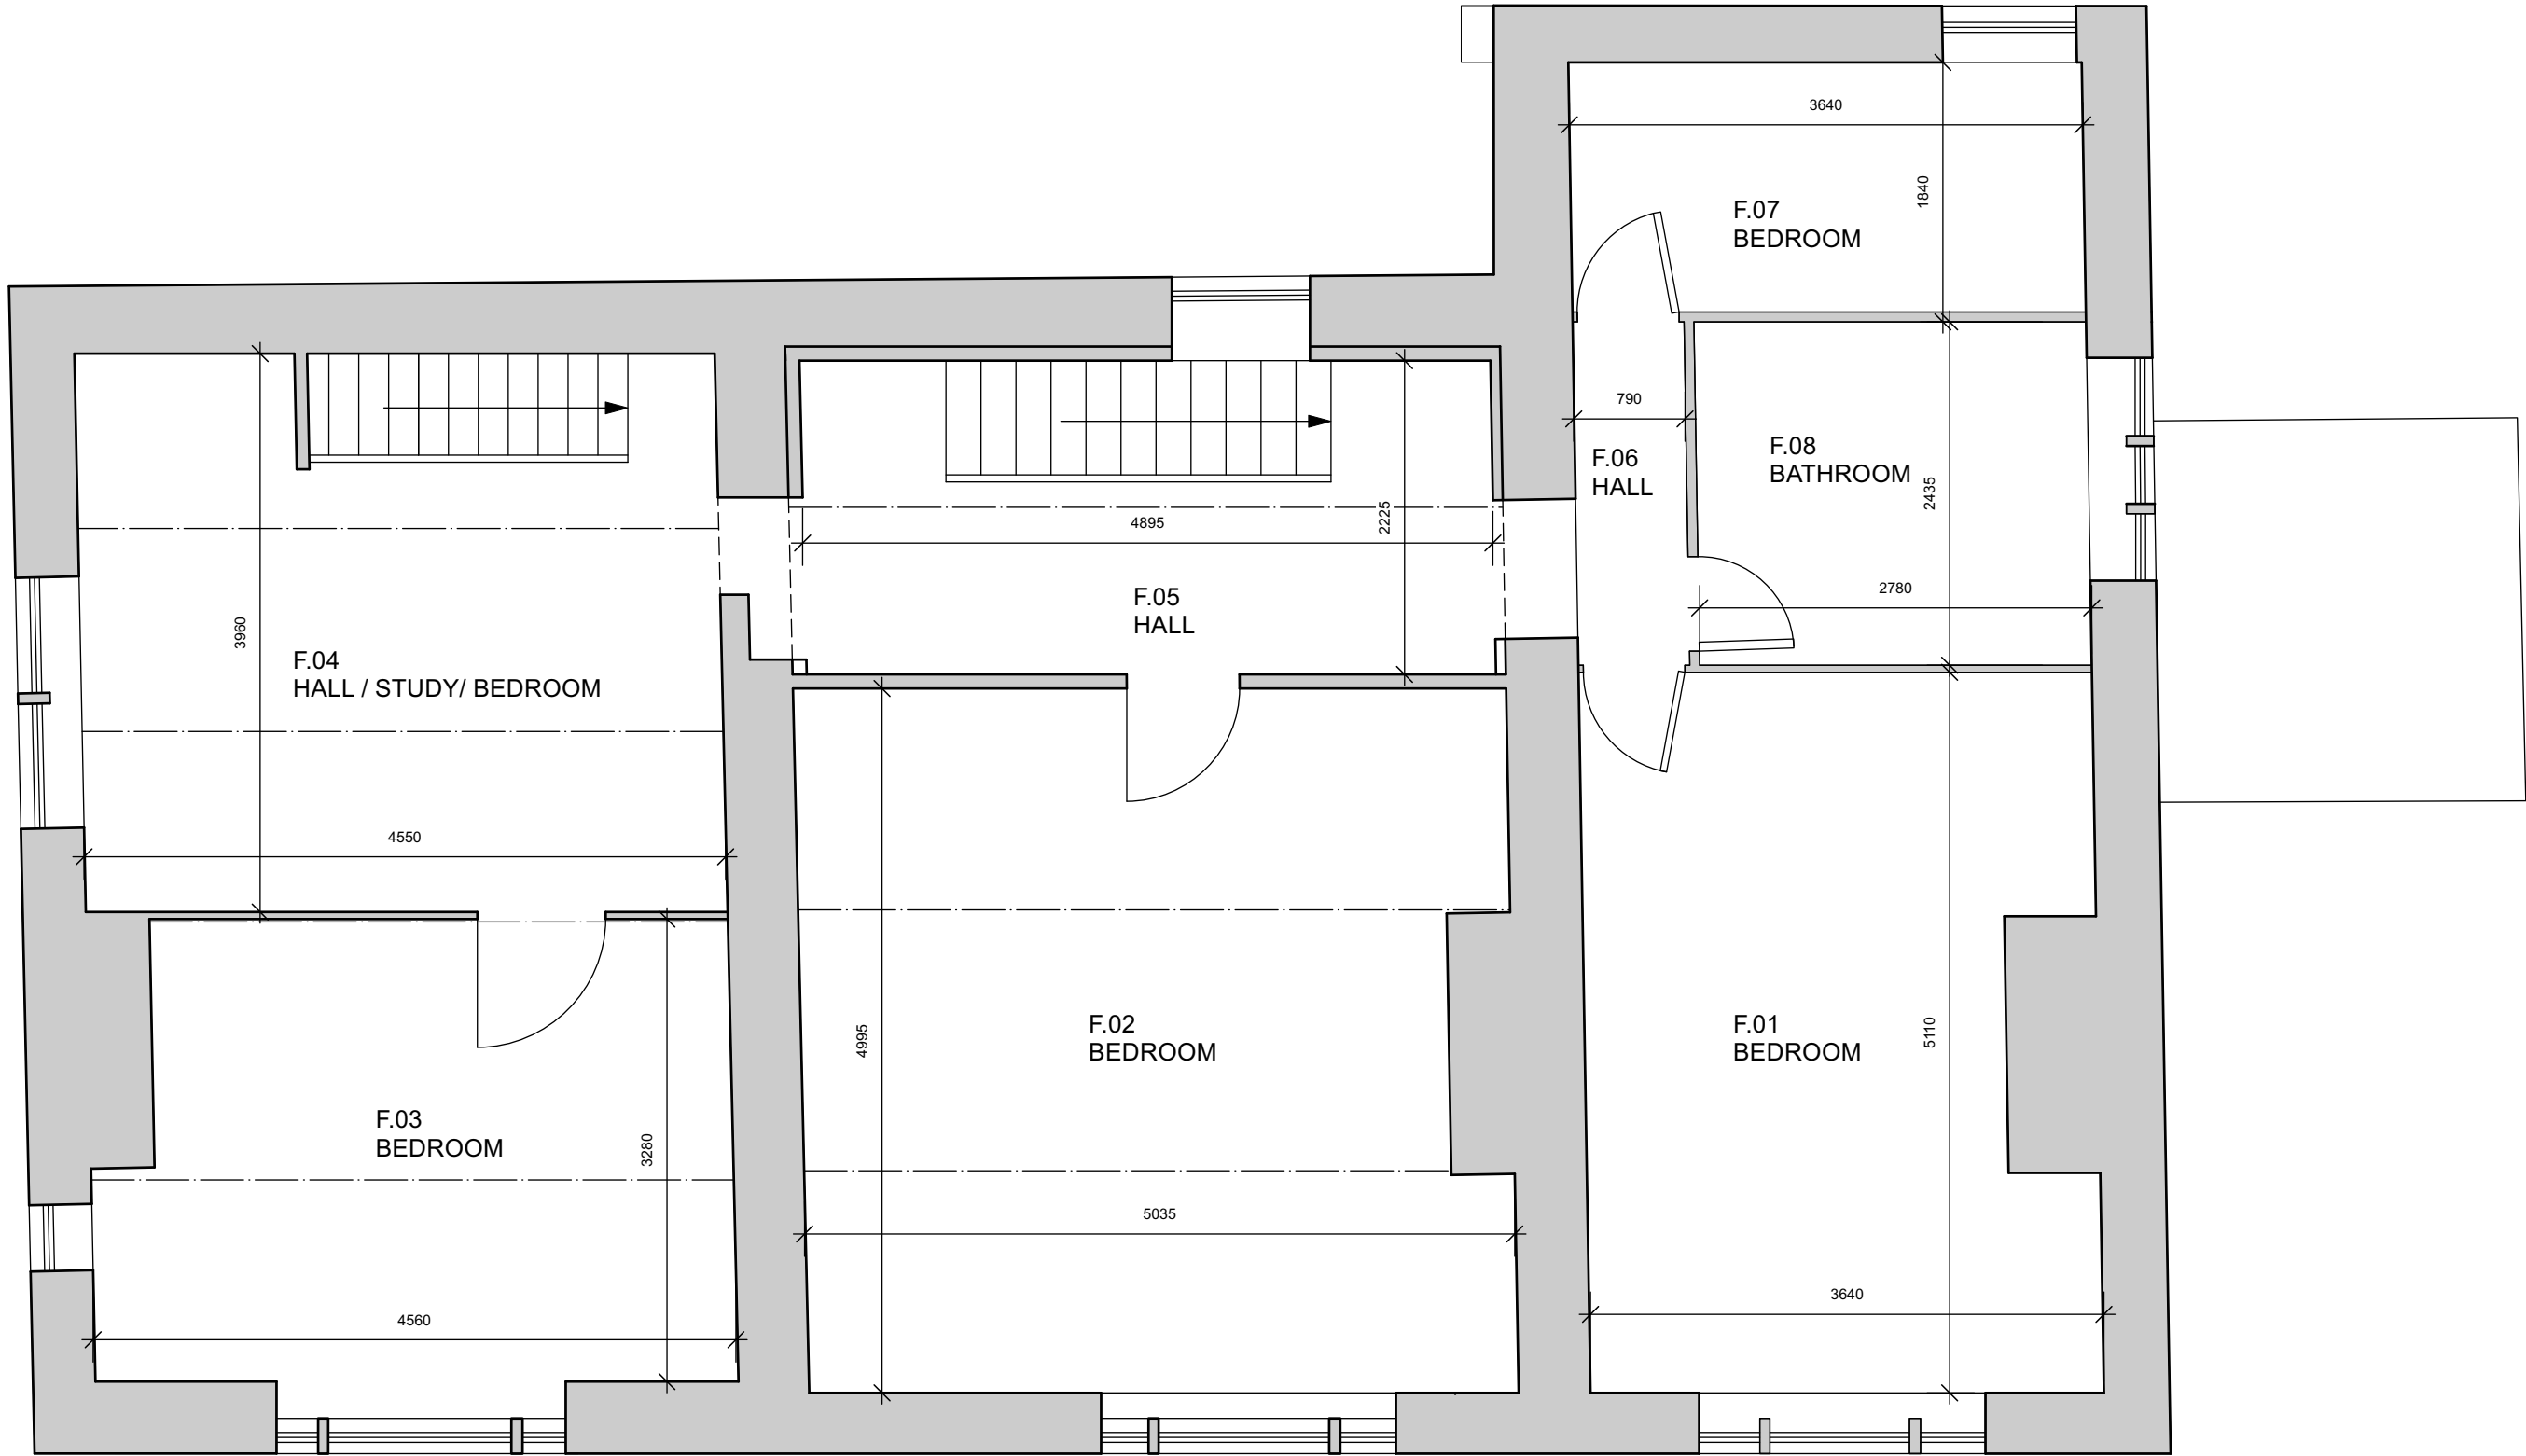


HOUSE FIRST FLOOR PLAN- EXISTING
1:50 SCALE
0 500 1,500 2,500mm
Scale 1:50

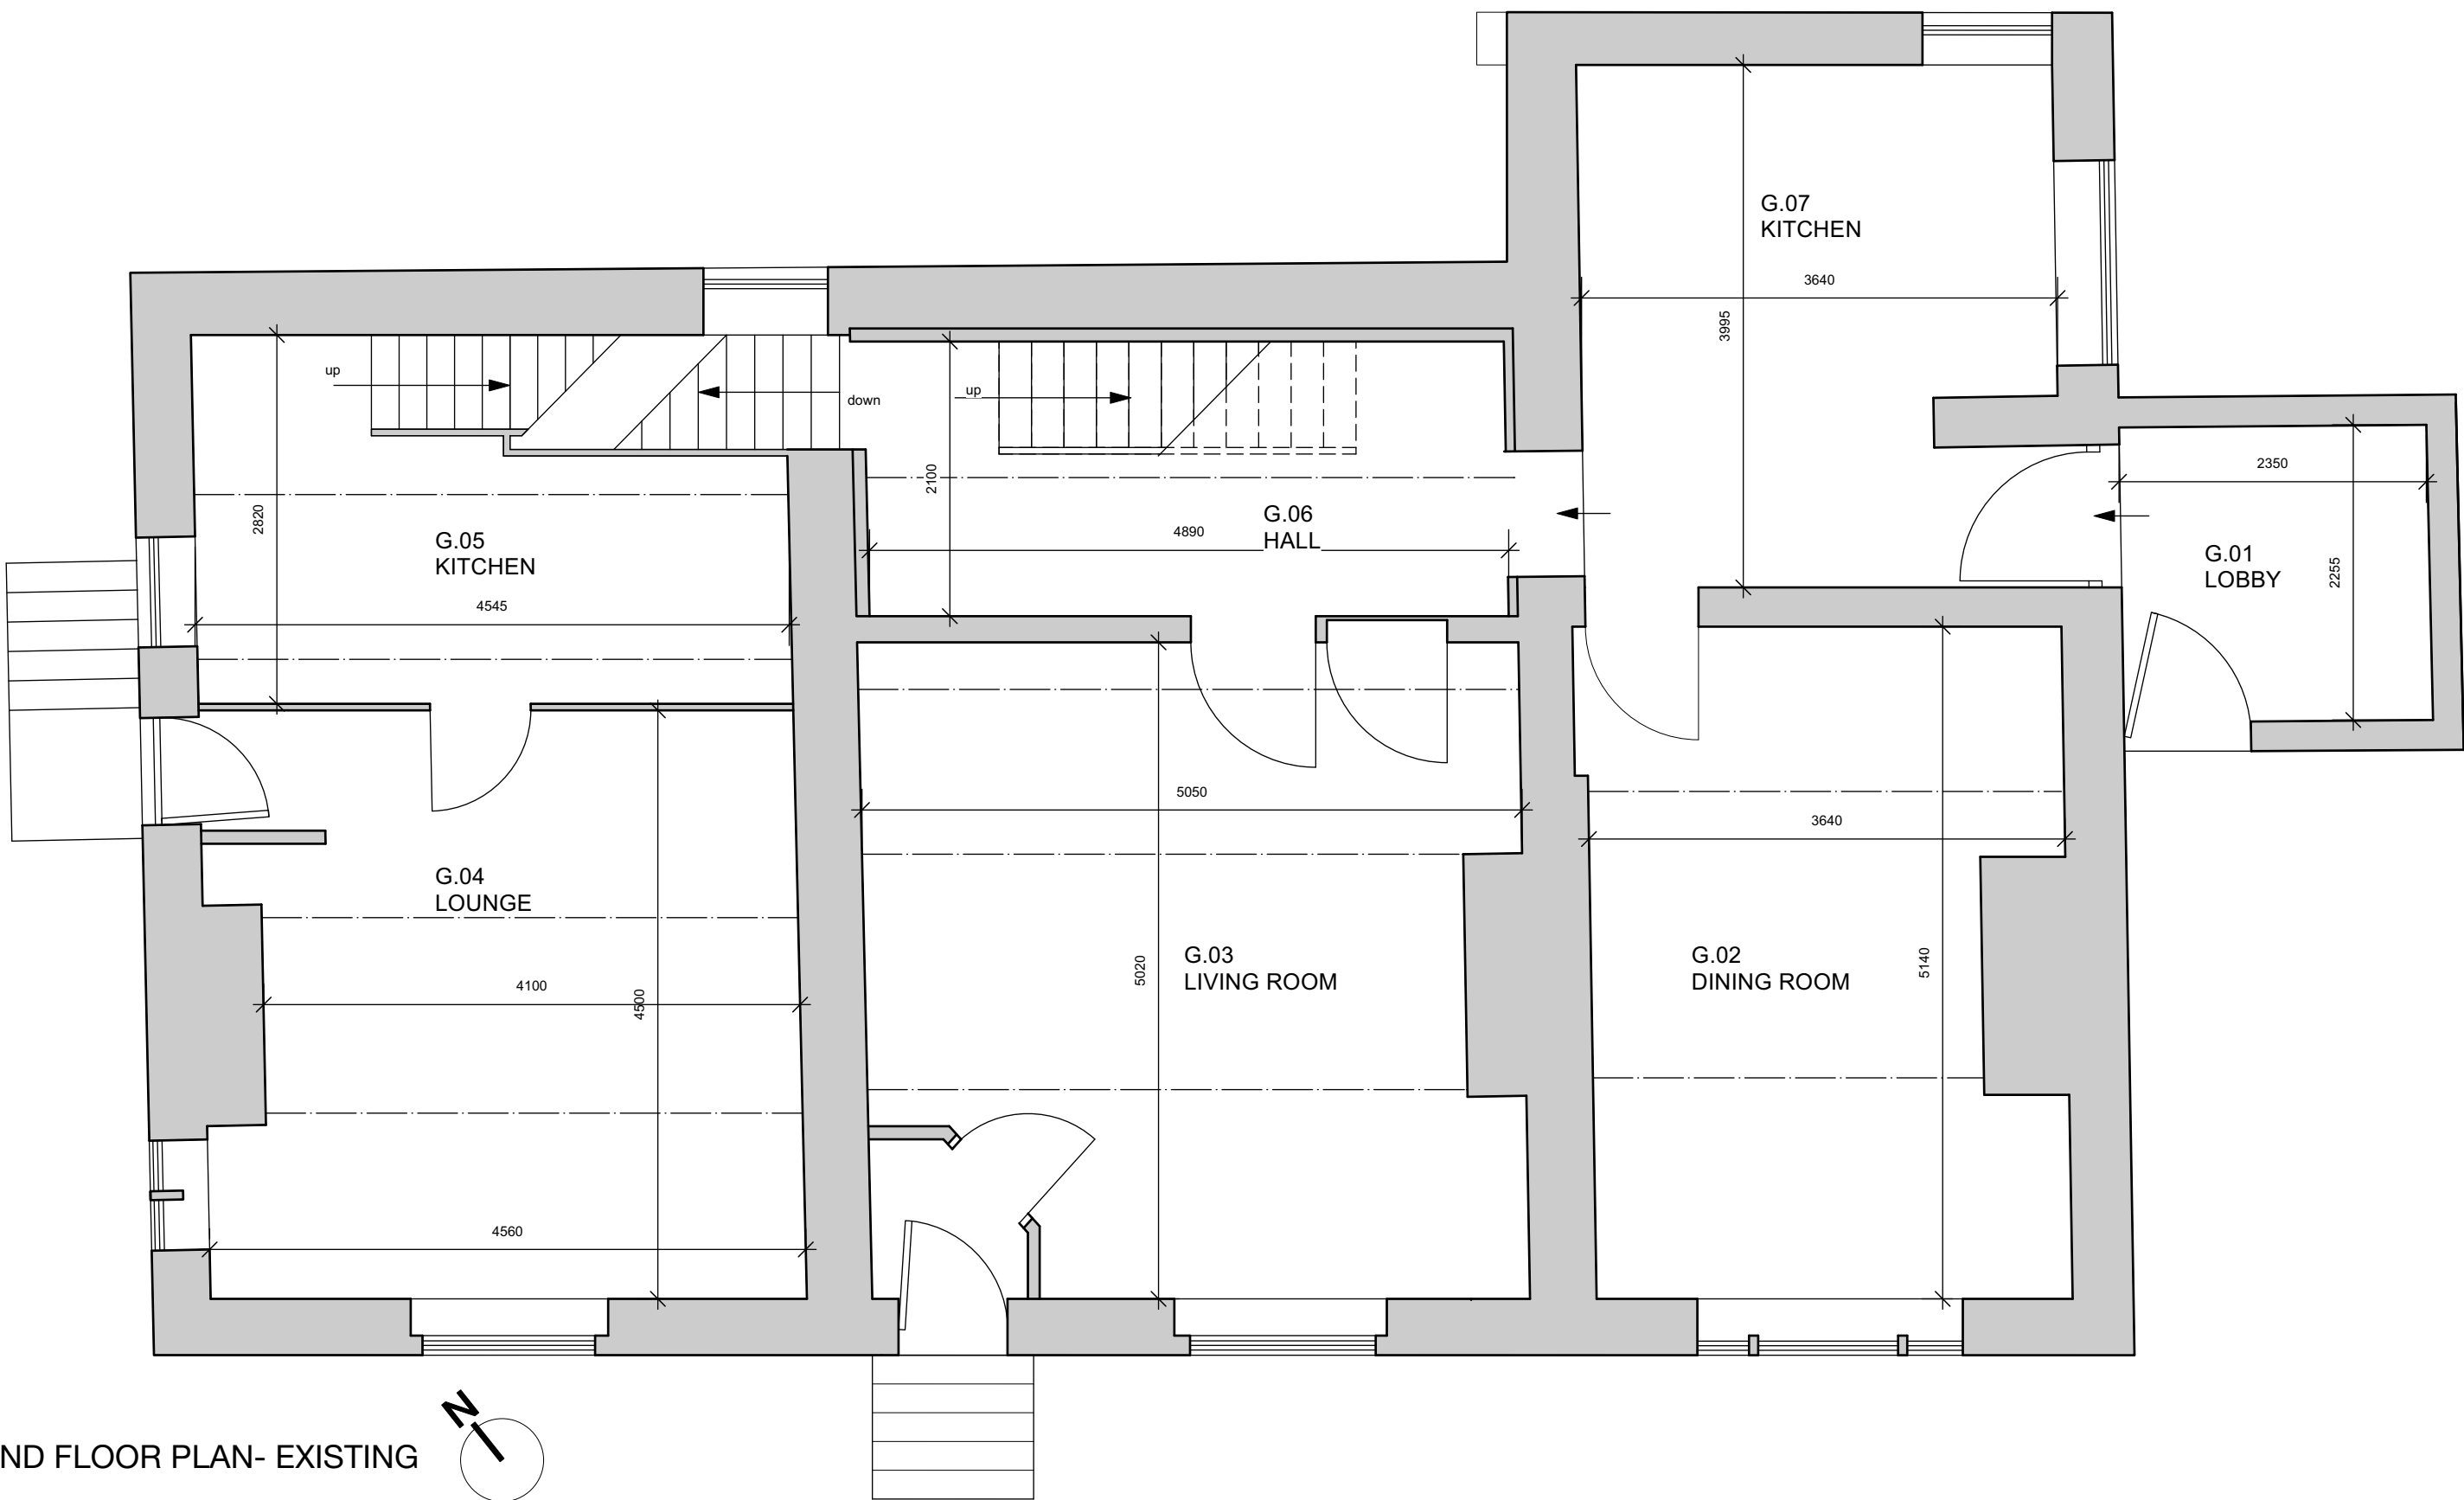


HOUSE GROUND FLOOR PLAN- EXISTING
1:50 SCALE
0 500 1,500 2,500mm
Scale 1:50



NORTH WEST GABLE

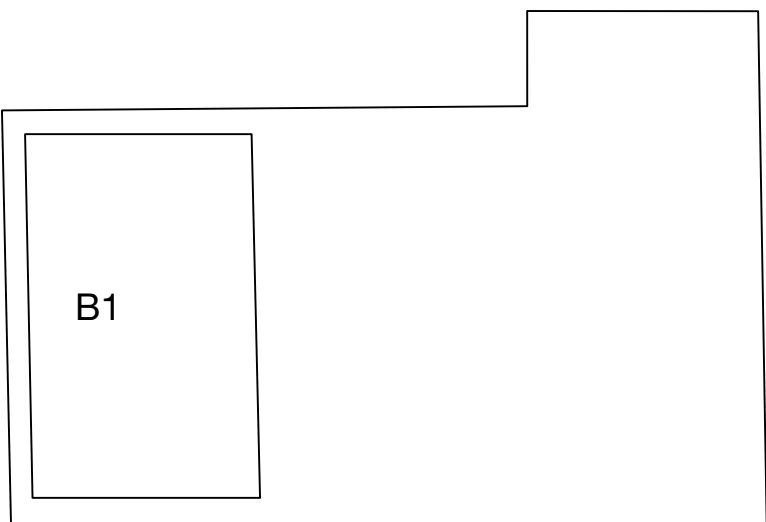

INDICATIVE BASEMENT
1:150 SCALE

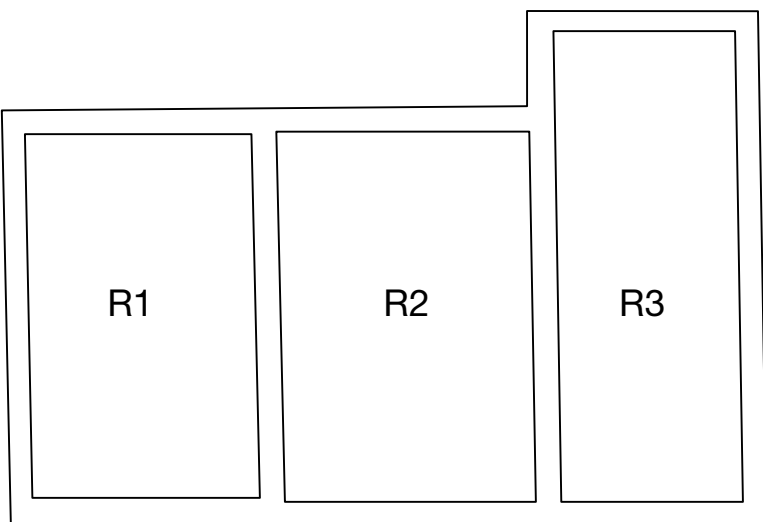

INDICATIVE ROOF SPACE
1:150 SCALE

Revision	A	30/11/21	MB	ROOM NUMBERS ADDED
Project	Proposed Redevelopment			
Address	Silver Hill Farm Rochdale			
Client	Barratt & David Wilson Homes North West			
Drawing	Existing House Plans			

storaharchitecture

Chartered Architects
RIBA Chartered Practice

www.storah.com	mail@storah.com	01706 813214
Scale	Sheet Size	Date
1:50	ISO A1	12/11/21
Drawing Number	Revision	
21-088- 011	A	

© Storah Architecture Ltd.