



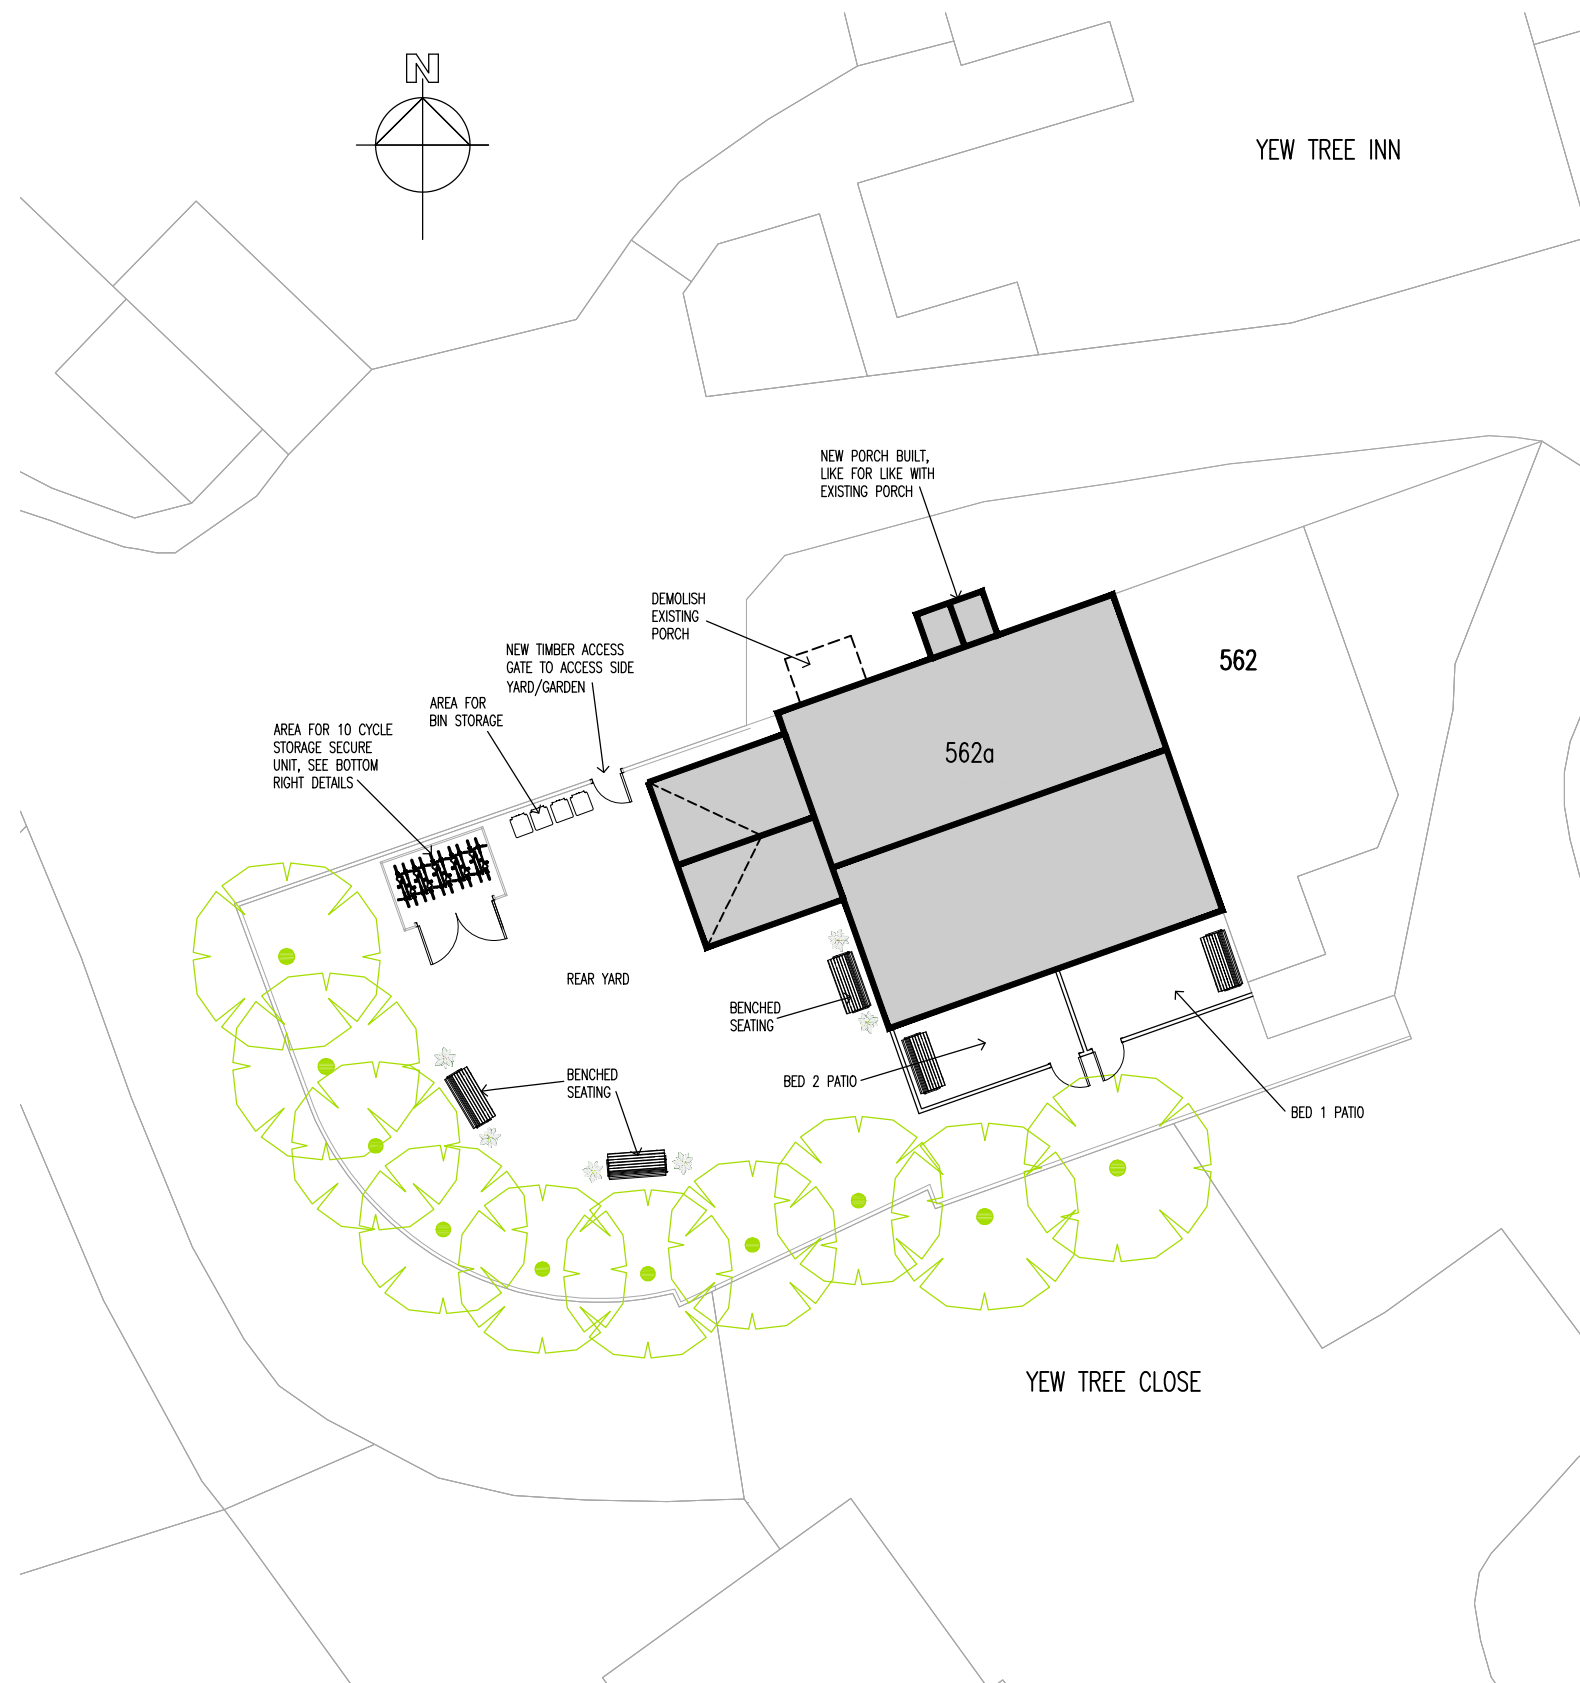

PROPOSED SITE PLAN
1:200@A3

 

GALVANISED STEEL FRAMED CYCLE STORAGE SHELTER, FOR 10 CYCLES, 2150mm WIDE x 2900mm LONG x 2200mm HIGH, GATED FRAMES TO RECEIVE PERFORATED INFILL PANELS. PROVIDE 5mm SHEET PILING STANDS, FIXED TO TO HARD STANDING.

Rev	Amendments	Date	Ints
Mark Gordon Design + Associates			
Project 562A OLDHAM ROAD, ROCHDALE, OL11 2AZ			
Drawing Title PROPOSED SITE PLAN			
Drawn	TW	Checked	—
Date	AUG 2024	Scale	1 : 100
Drawing No.	562AOR/200/PL	Rev.	