




EA

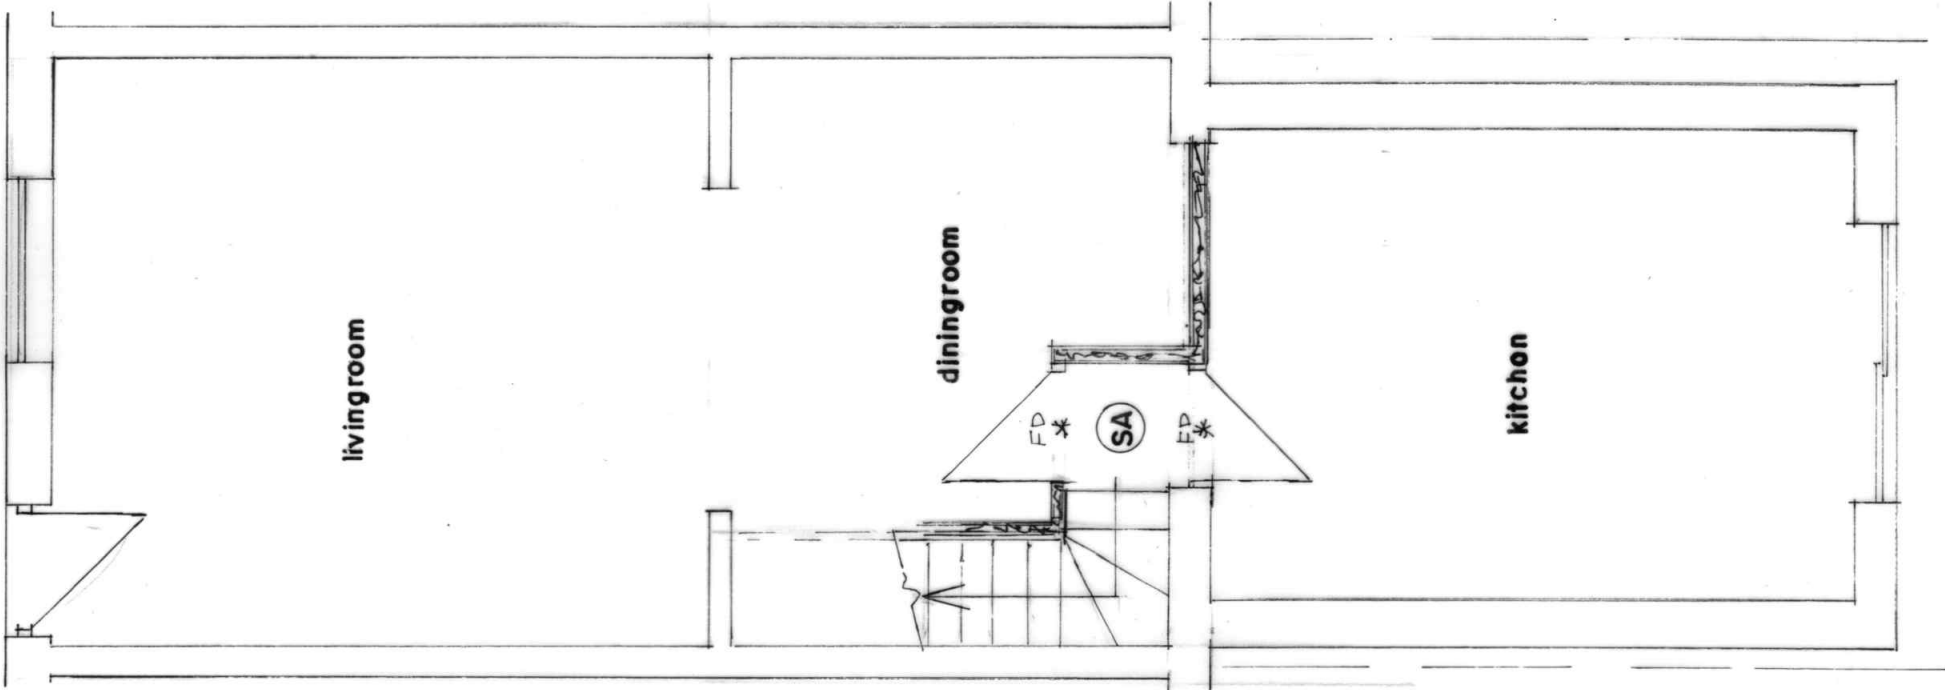

GROUND FLOOR PLAN
(PROPOSED)

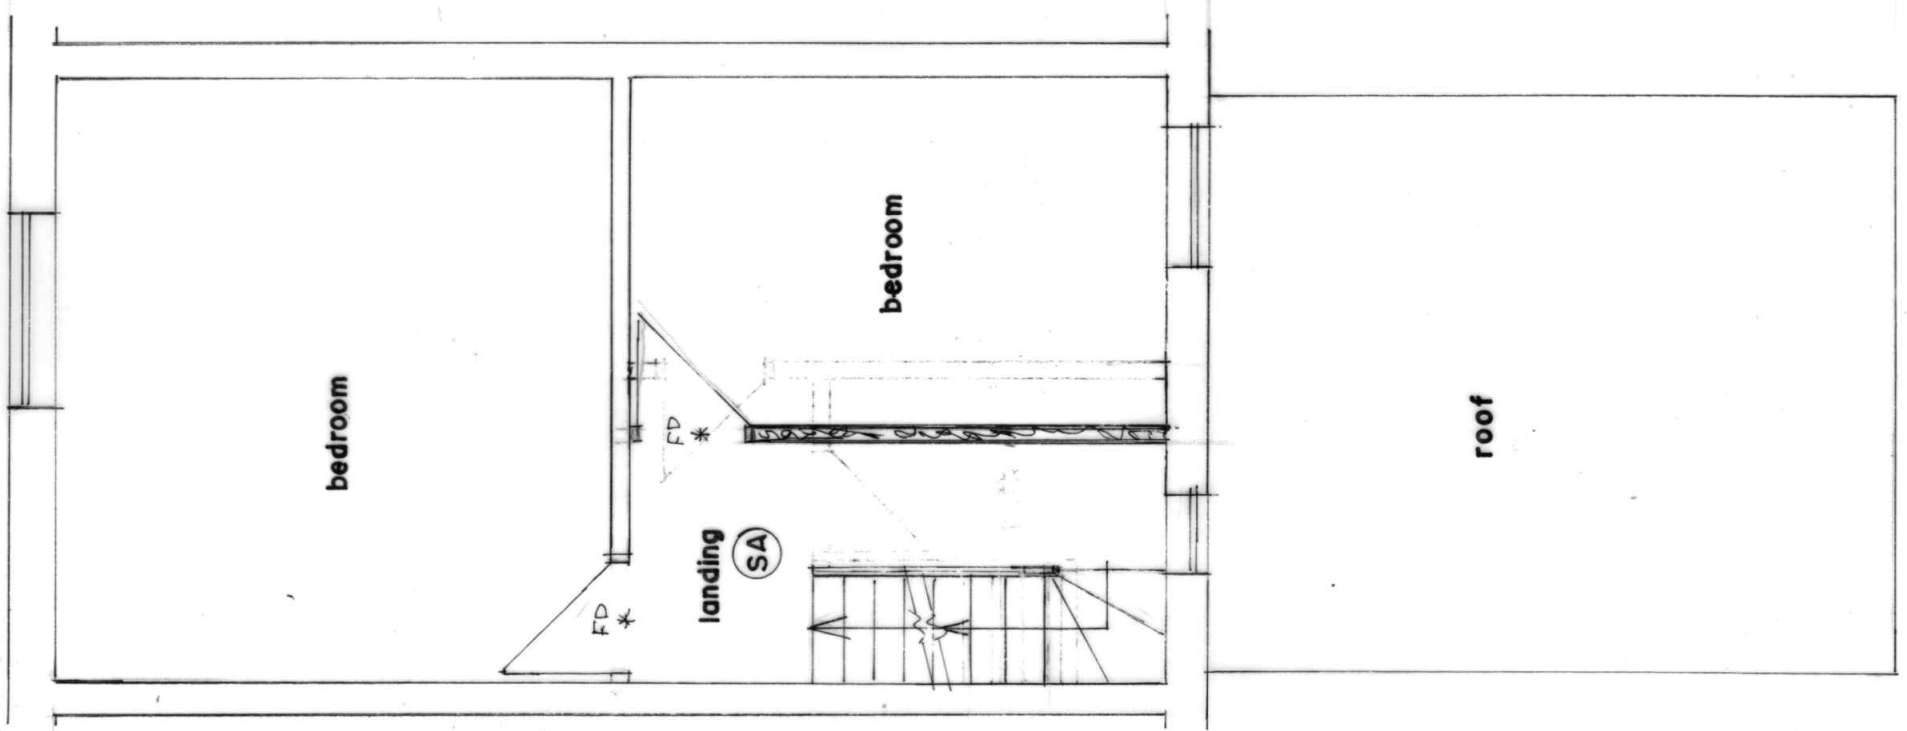


FIRST FLOOR PLAN
(PROPOSED)

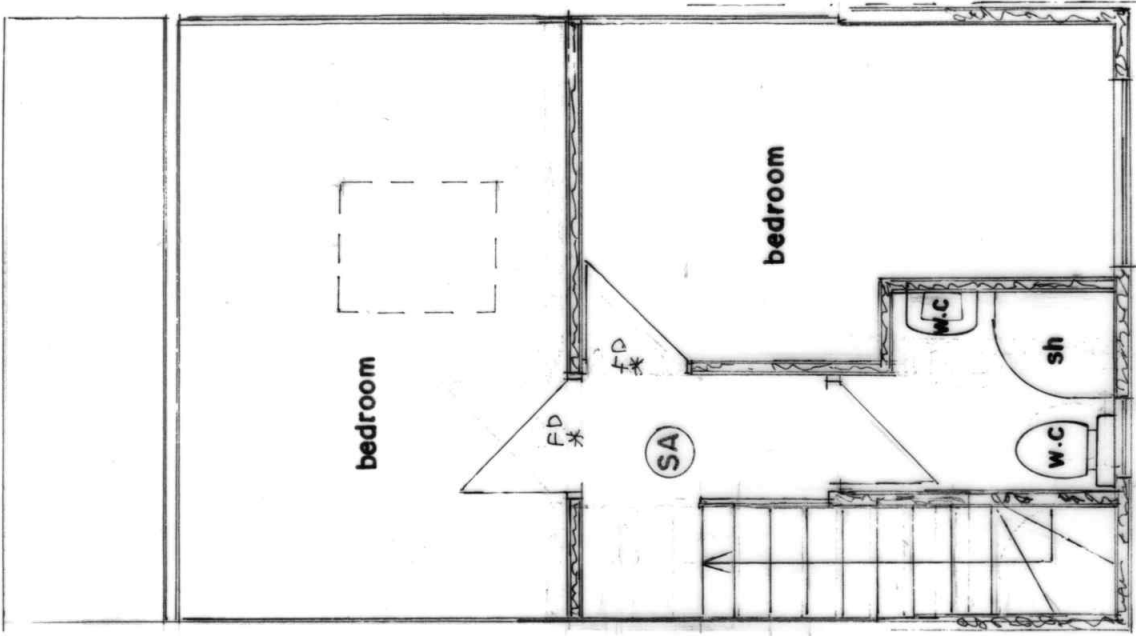

EA

SECOND FLOOR PLAN
(PROPOSED)

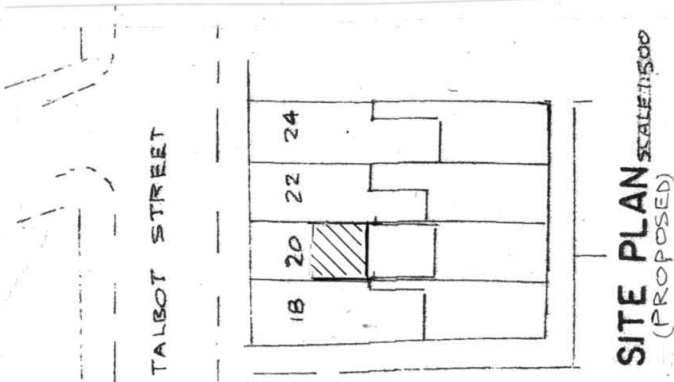

SITE PLAN SCALE 1:500
(PROPOSED)

BUILDING DESIGN SERVICES
M. FAROOQ
418 Bury Road Rochdale OL11 5EU.
Tel: 01706 712231 Mob: 07967605763

PROPOSED REAR DORMER EXTENSION AT
20 TALBOT STREET ROCHDALE OL11 3SY

for: MRS SADIA MALIK

Plan

Scale 1:50

A 2279/2