






rear elevation
Scale: 1:100

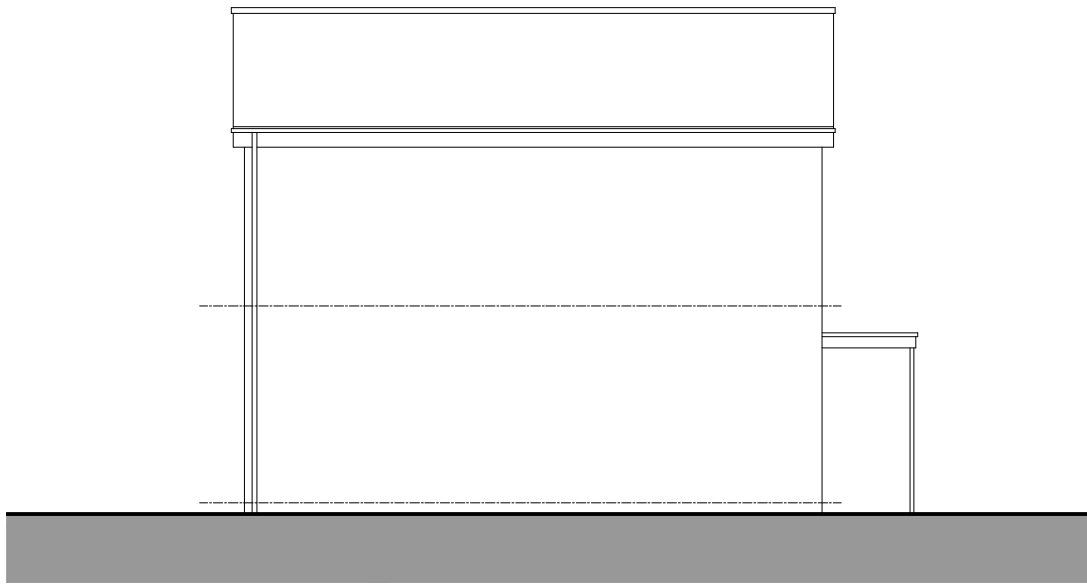

side elevation
Scale: 1:100

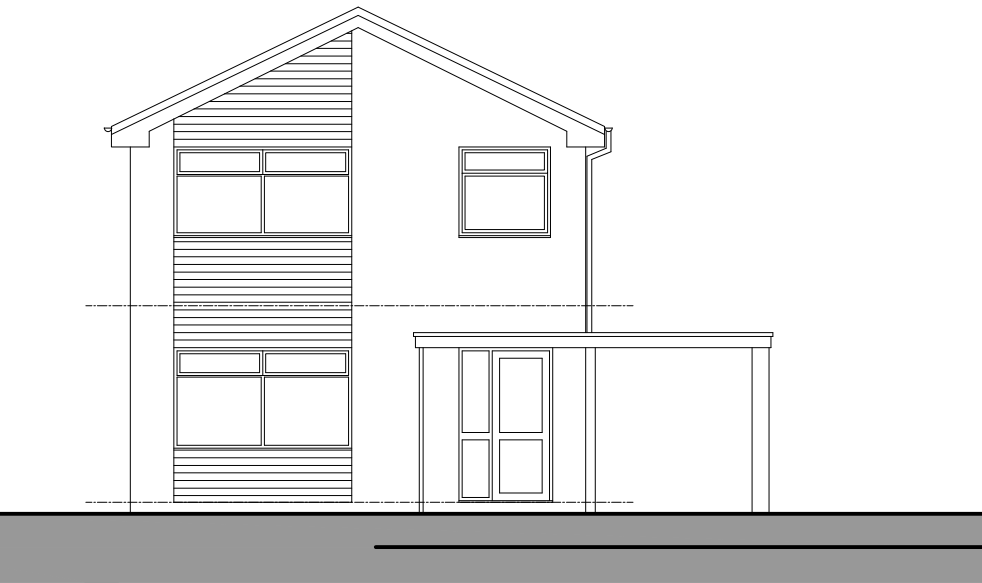

front elevation
Scale: 1:100

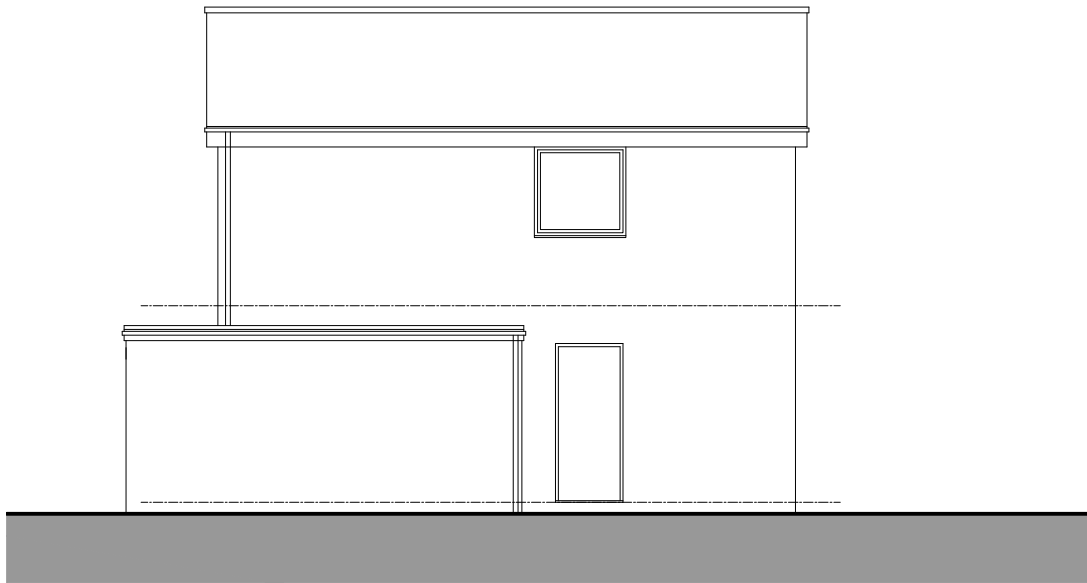

side elevation
Scale: 1:100

status
PLANNING
job no

drawing number
04

title
existing elevations

scale
1:100 @ A3
date
february 2025

project
5 sycamore close
littleborough
proposed extensions

client
mr & mrs g quinn

do not scale this drawing
all dimensions to be verified on site
this drawing is copyright and is not to be copied
or disclosed to any unauthorized person without
express and prior written consent