



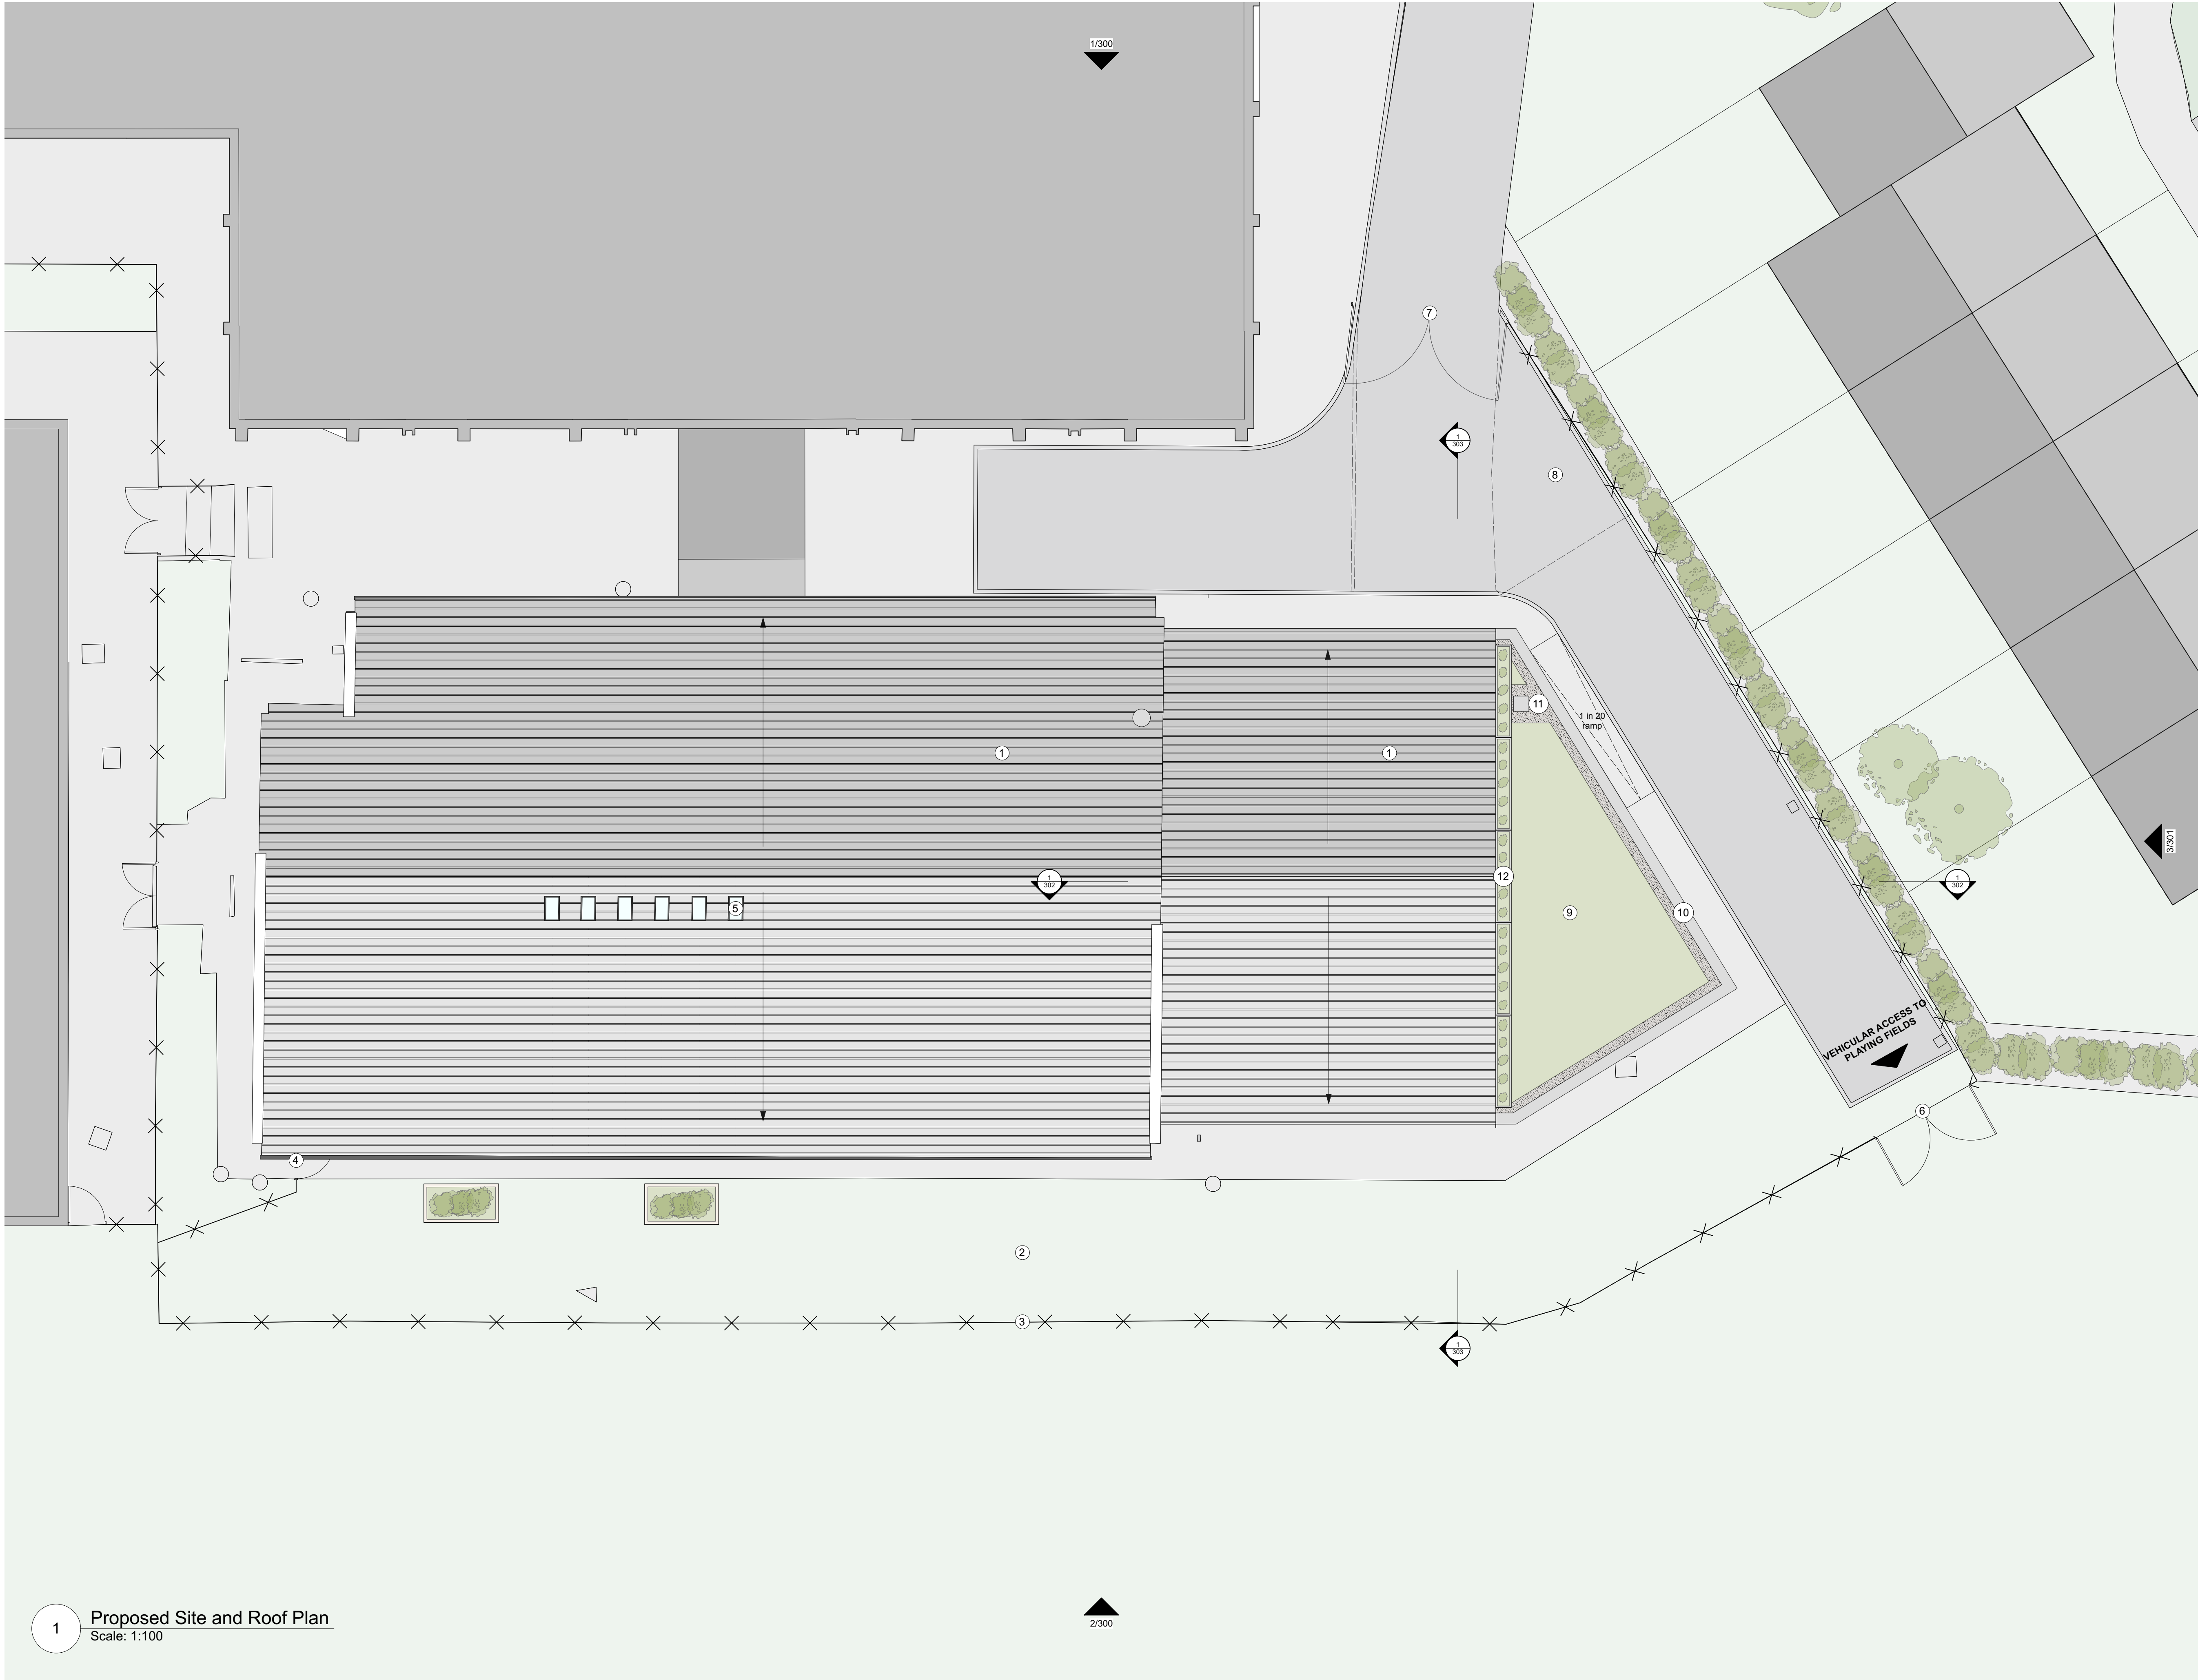


1 Proposed Site and Roof Plan
Scale: 1:100

© Copyright
Define Architects Ltd

 

1:100 @ A1

A1

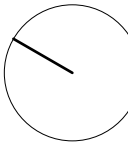

NOTES:

All dimensions to be checked on site.
Drawing to be read with all relevant Architectural, Interiors, Structural, M&E, Drainage, Public Health, Landscape, Civils and Interiors drawings and specifications. Any discrepancies between consultant's drawings to be reported to the Architect before any work commences.
The Contractor's attention is drawn to the Health & Safety matters identified in the Health & Safety plan as being potentially hazardous.
These items should not be considered as a full and final list.
The Work Package Contractor's normal Health & Safety obligations still apply when undertaking constructional operations both on and off site.
Define Architects take no responsibility for the location of legal boundaries indicated on this drawing and advise a separate drawing be completed by a specialist surveyor in order to establish exact boundaries.
DWG files provided for information only. Refer to PDF record.
The copyright of this drawing is held by Define Architects Ltd.
Not to be used for any purpose without consent.

Key

1. Concrete Roof Tiles
2. Lawn
3. 2.4m High Mesh Security Fencing
4. Pedestrian Gate
5. Rooflight
6. Relocated Vehicular Gates
7. Vehicular Gates
8. Tarmac
9. Green Roof With 300mm Gravel Maintenance Strip
10. PPC Aluminium Parapet Coping
11. Roof Cowl For Attenuated Extraction Fan
12. Planters for Climbing Plants to Gable Wall

DEFINEARCHITECTS.CO.UK

Unit 2E
Beehive Mill
Jersey Street
Manchester
M4 6JG

+44 (0)161 528 9492
mail@definearchitects.co.uk

define /

PROJECT

Wardle Academy - Anderson Suite Extension

DRAWING TITLE

Proposed Site and Roof Plan

REV	DATE	NOTES
P01	12/12/2022	ISSUED FOR PLANNING
P02	06/01/2023	BOUNDARY REMOVED. STORAGE CONTAINER REMOVED.
P03	15/03/2023	PLANTERS ADDED TO 1F GABLE FOLLOWING LBC COMMENTS

DRAWN BY	CHECKED BY
AM	GW

JOB NO.	STATUS
052	PLANNING

DRAWING NO.	REV
052_PLN_200	P03