





BAMFORD ROAD ELEVATION



MINE STREET ELEVATION

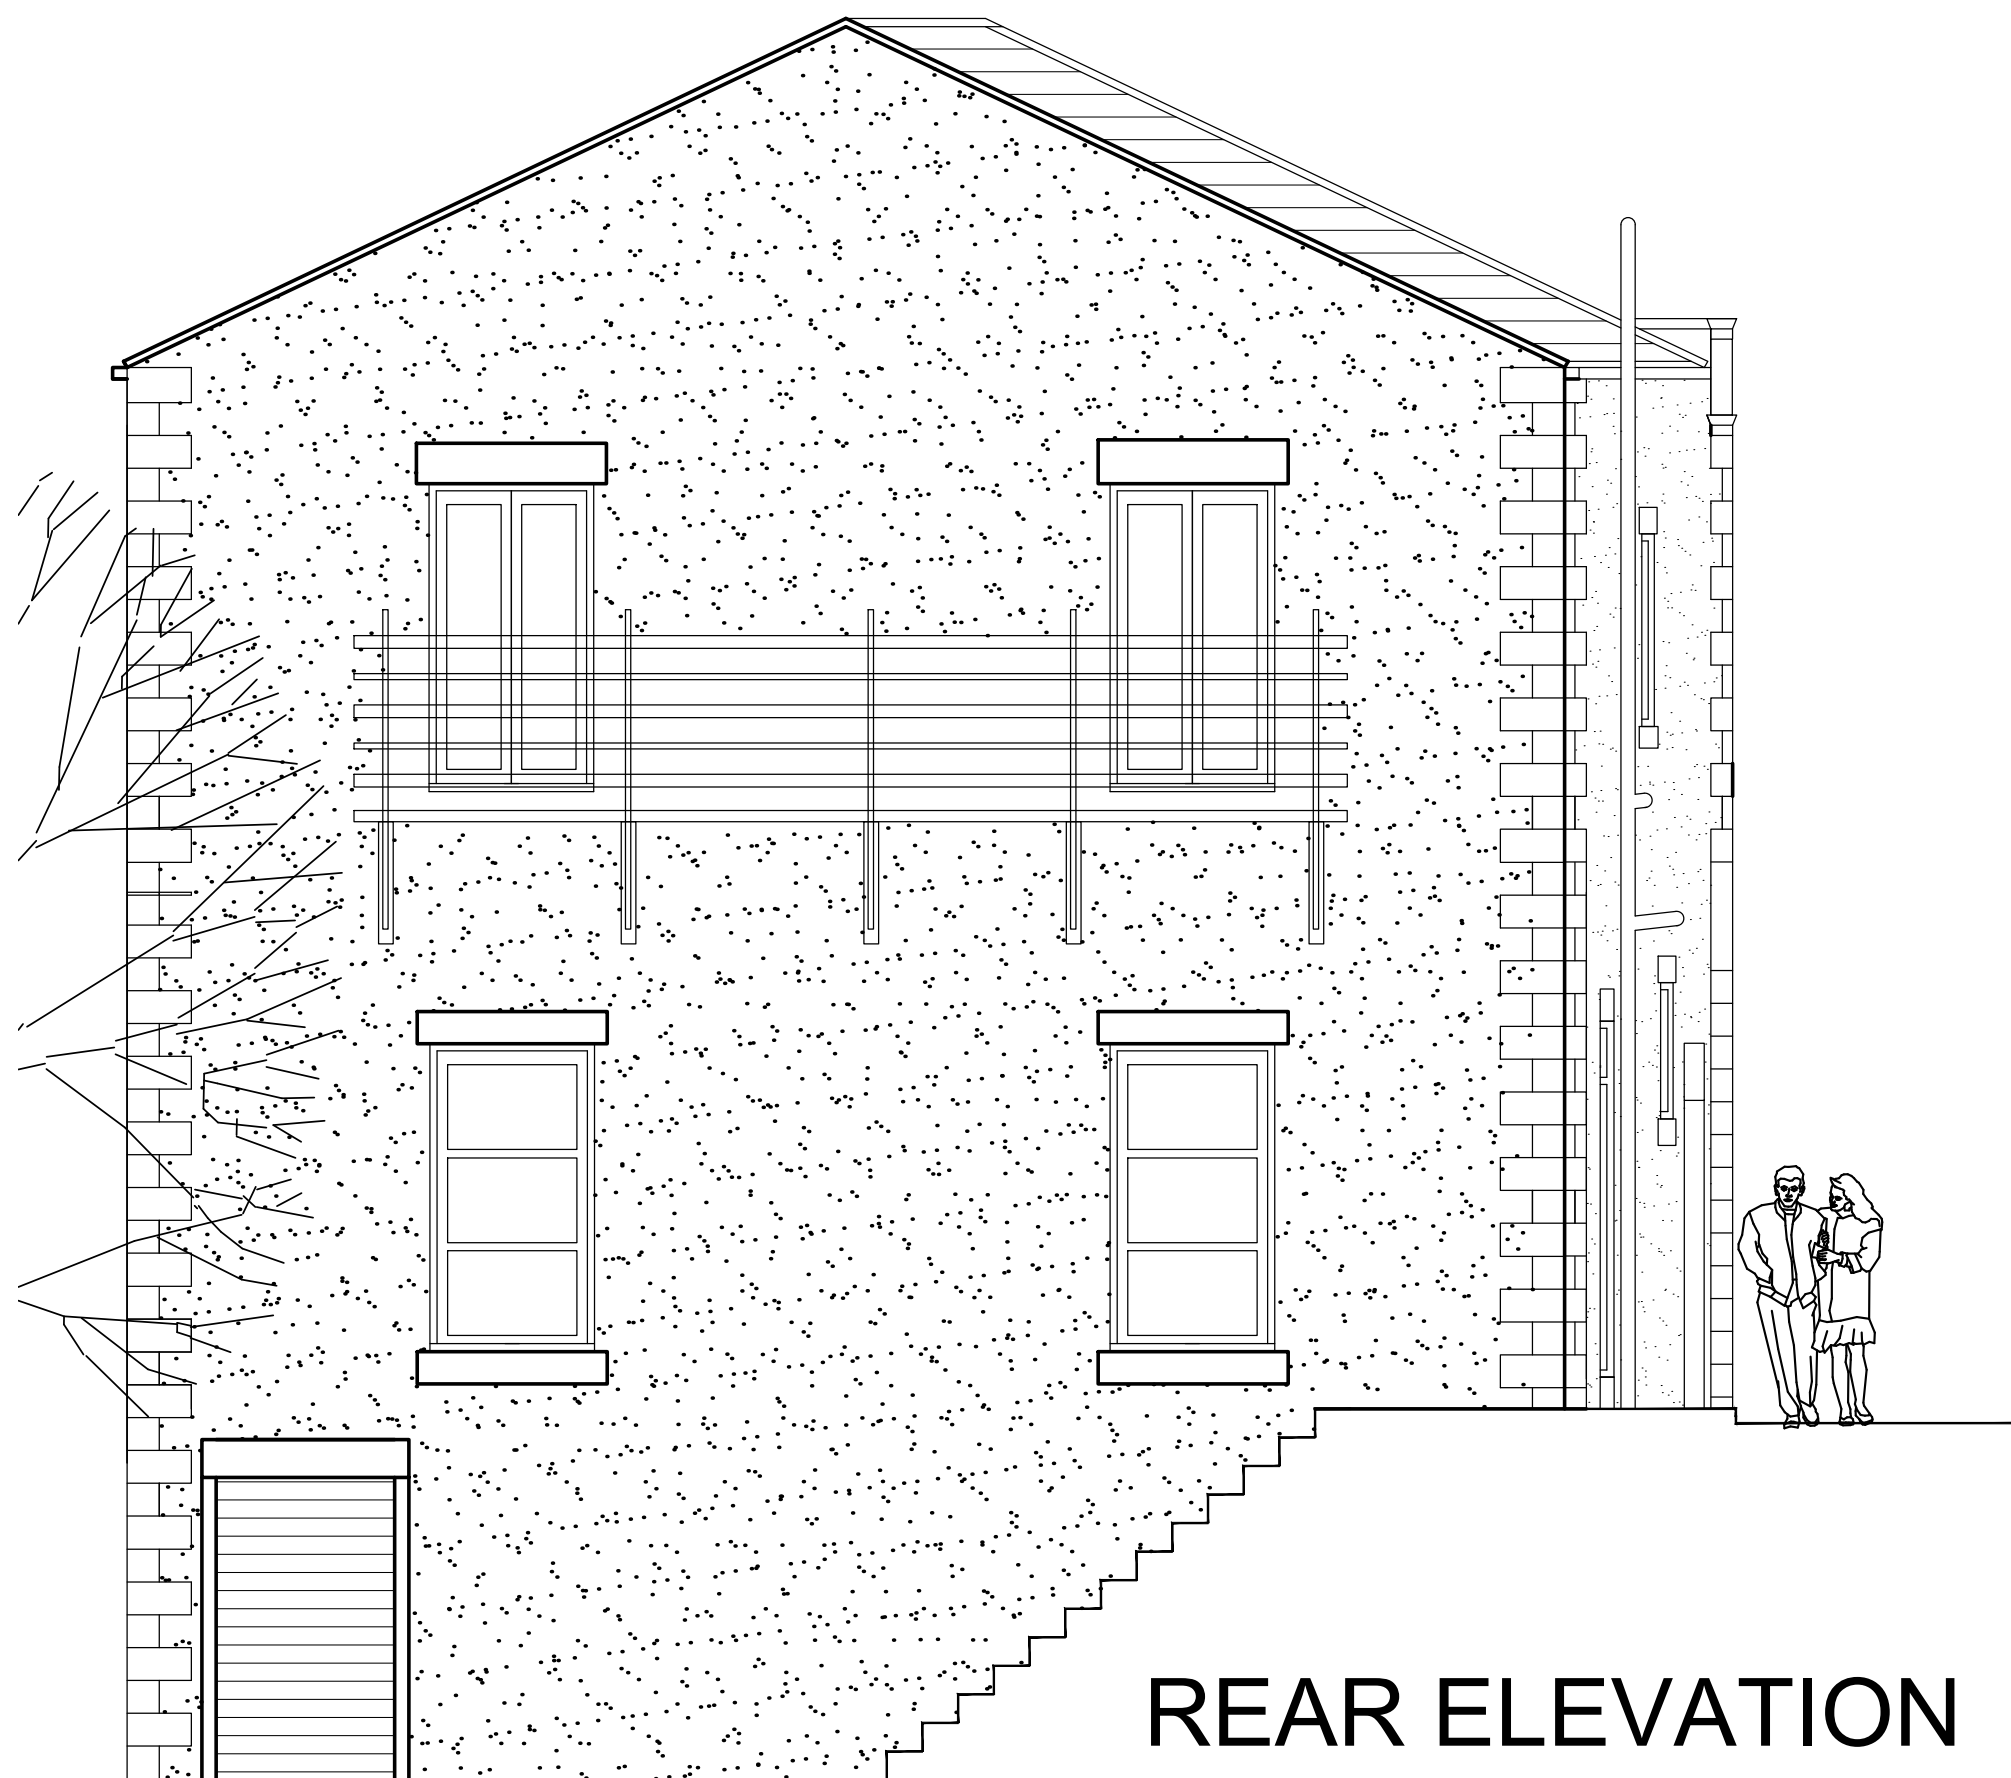

REAR ELEVATION

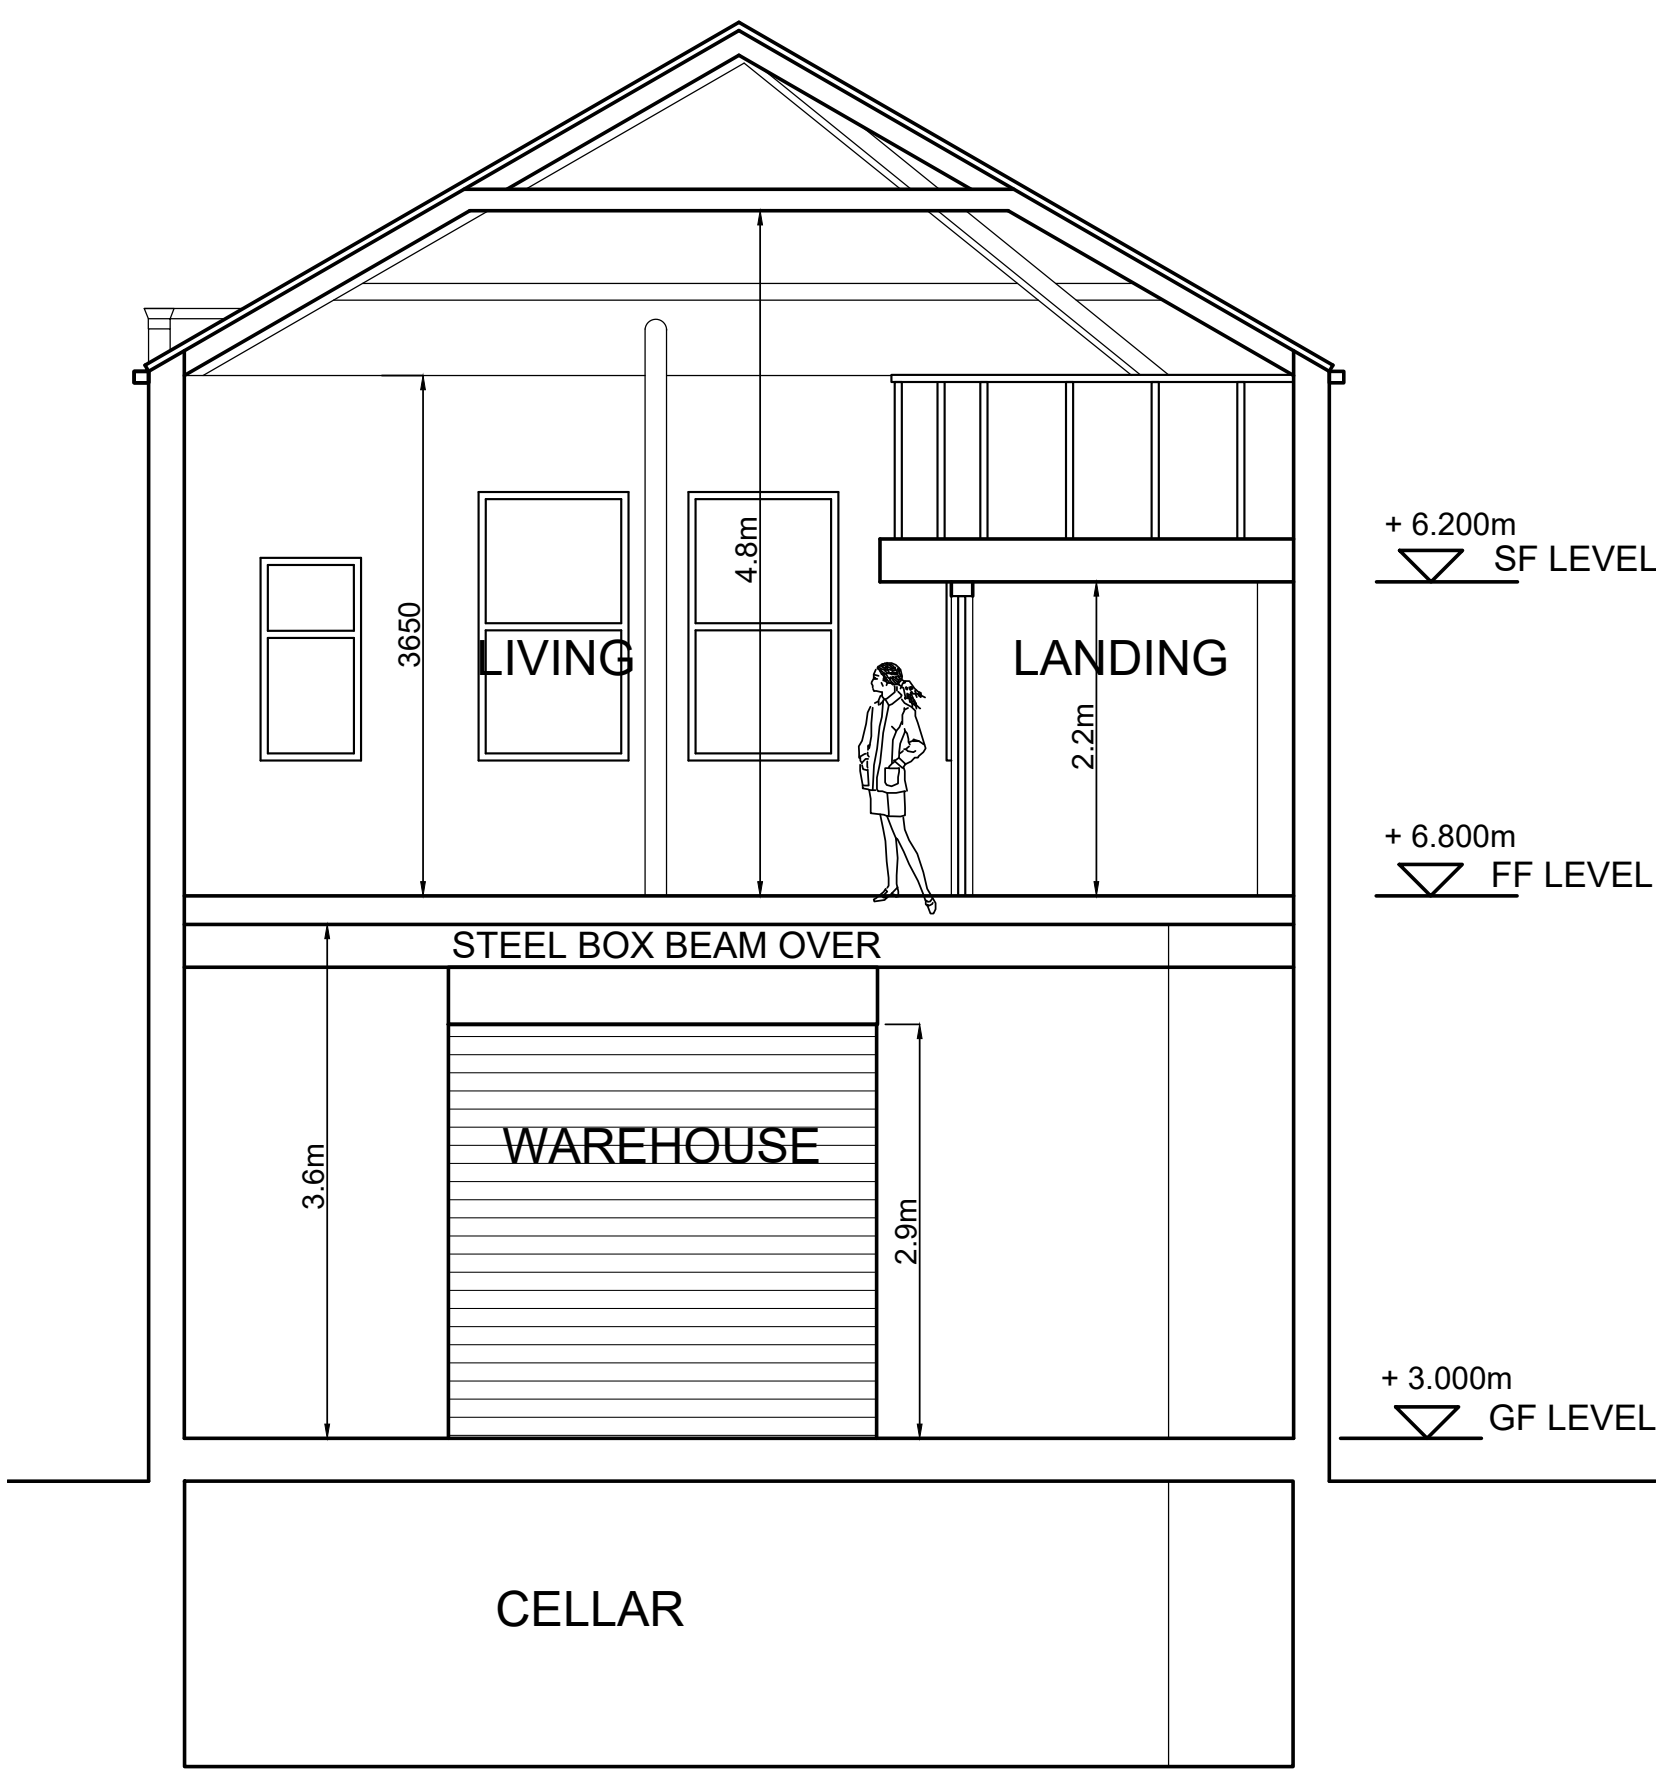

CROSS SECTION XX'

Copyright of this drawing is vested in BPM Architectural and it must not be copied or reproduced without written consent. Figures dimensions only are to be taken from this drawing. DO NOT SCALE OFF THIS DRAWING. IF IN DOUBT ASK.
All contractors must visit the site and be responsible for taking and checking all dimensions relative to their work. BPM architectural are to be advised of any variation between drawings and site conditions.
Electronic data drawings issued as 'read only' and should not be interrogated for measurement.
All dimensions and levels should be 'read only' from those values stated in text on the drawings.
KEY PLAN:

REV: DATE: DETAILS:

BM ARCHITECTURAL DESIGNS
APARTMENT 8
224 GREAT CLOWES STREET
SALFORD M7 2ZS

PROJECT: FORMER CO-OP BUILDING,
266 BAMFORD ROAD,
HOOLEY BRIDGE, HEYWOOD,
ROCHDALE OL10 4AA

CLIENT: MR. PETER WRIGHT

TITLE: PROPOSED ELEVATIONS AND SECTION

SCALE: 1:50@A1 DATE: JULY 2022 DRAWN: BM

STATUS: PLANNING

DRAWING: BM/0722/BAM/PL4 REV: