


SITE LOCATION




Reproduced by permission of Ordnance Survey on behalf of the Controller of Her Majesty's Stationary Office
All rights reserved. © Crown Copyright licence no. 100062043

SITE AREA PLAN

 


SITE PHOTOGRAPH

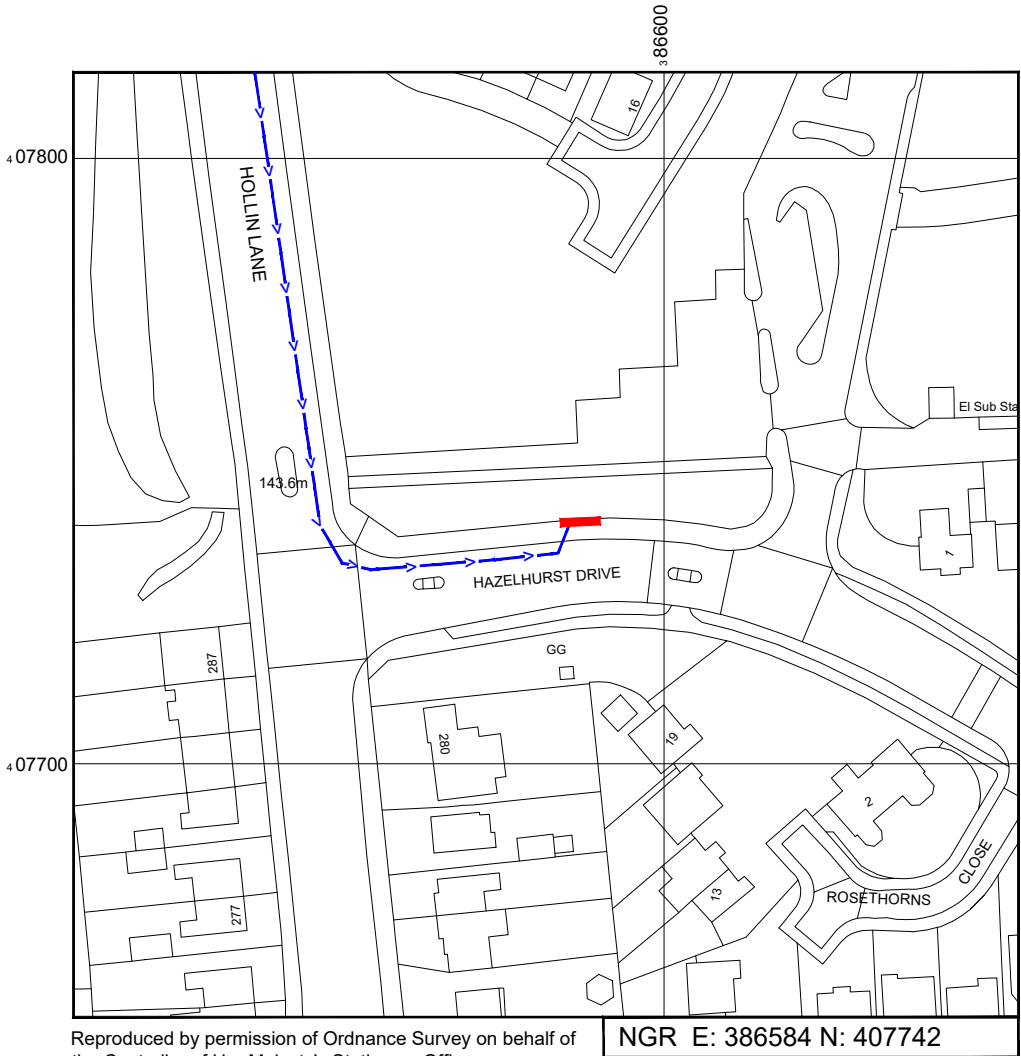

Reproduced by permission of Ordnance Survey on behalf of
the Controller of Her Majesty's Stationary Office
All rights reserved. © Crown Copyright licence no. 100062043

NGR E: 386584 N: 407742

SITE LOCATION PLAN

 

GOOGLE MAPS QR CODE

GOOGLE MAPS - <https://goo.gl/maps/RBYX7zCUPzWuiRU59>

GOOGLE STREETVIEW - <https://goo.gl/maps/3FZrgK92XvYRe5t47>

NOTES:

1. ALL DIMENSIONS IN MM UNLESS OTHERWISE NOTED.

DIRECTIONS TO SITE:

Head north-east on M62. At junction 19, take the A6046 exit to Middleton/Heywood. At the roundabout, take the 3rd exit onto Middleton Rd/A6046. Turn left onto Hazelhurst Dr. Follow Hazelhurst Dr and site location is on the left hand side.

Site Provider's
Property Boundary:



Access Route To Site:



Access Route:



Master:	MBNL / EE:	Project:	Purpose of Issue:	Issue:
M005	MBNL	3UK DNSW	Planning	E
Date:	23/10/2022	Revision / Upgrade Description:		
Drawn:	CDN	Pole type changed to Phase 9		
Checked:	DH			
Approved:	SD			
Master:	MBNL / EE:	Project:	Purpose of Issue:	Issue:
M004	MBNL	3UK DNSW	Planning	D
Date:	26/10/2021	Revision / Upgrade Description:		
Drawn:	CDN	Pole Height reduced to 16m		
Checked:	DH			
Approved:	SD			
Master:	MBNL / EE:	Project:	Purpose of Issue:	Issue:
M003	MBNL	3UK DNSW	Planning	C
Date:	23/09/2021	Revision / Upgrade Description:		
Drawn:	CDN	Pole location amended		
Checked:	DH			
Approved:	SD			
Master:	MBNL / EE:	Project:	Purpose of Issue:	Issue:
M002	MBNL	3UK DNSW	Planning	B
Date:	29/06/2021	Revision / Upgrade Description:		
Drawn:	CDN	Pole Height reduced to 15m		
Checked:	DH			
Approved:	SD			

CK Hutchison
Networks (UK)
Limited

Great Brighams Mead,
Vastern Road, Reading,
Berkshire, England,
RG1 8DJ

Design Consultant & Principal Contractor:




WHP Telecoms

Unit 1 Maple Park,
Low Fields Avenue, Leeds
LS12 6HH

Tel: 01133023550
e-mail: info@whptelecoms.com

Site Name:		
HAZELHURST DRIVE STREETWORKS		
Site ID:		
ROD16582		
Address:		
HAZELHURST DRIVE, MIDDLETON, ROCHDALE, M24 6TP		
Title:		
002 SITE LOCATION PLAN		
Project:		
3UK DNSW		
Purpose of Issue:		
PLANNING		
EE Cell ID:	MBNL Cell ID:	Cell ID:
82165	ROD175	M0998
Master Drawing No:		Issue:
ROD16582_M005		E

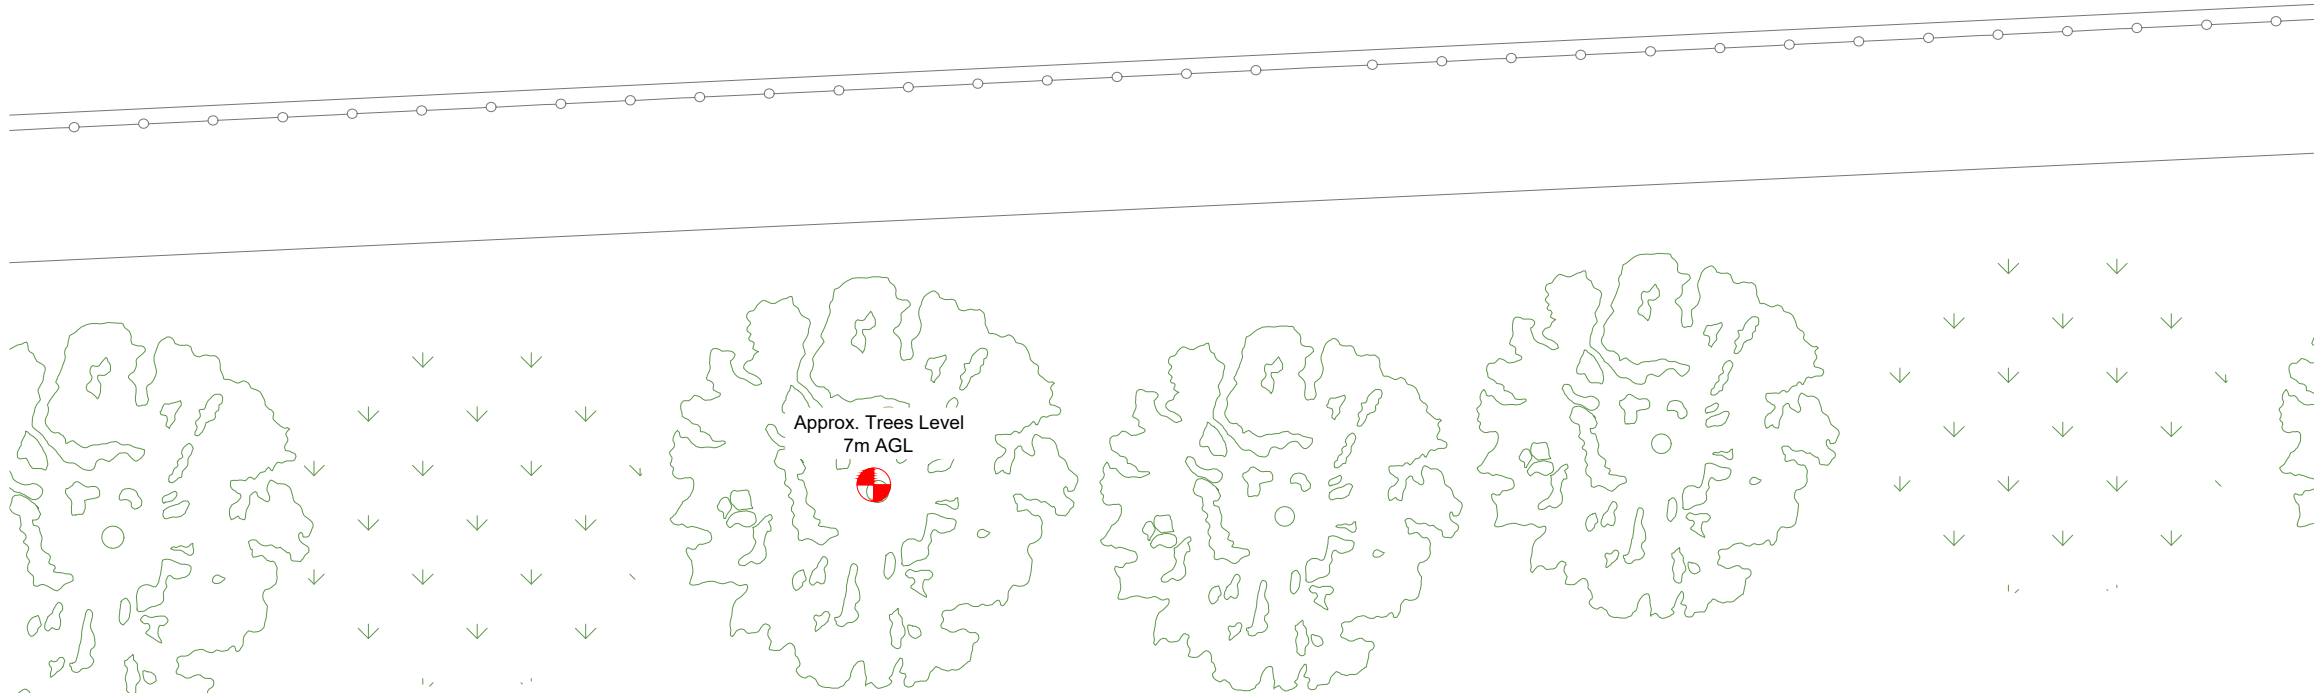


Existing approx. 10.2m high streetlight

Footpath

Hazelhurst Drive
(20mph)



EXISTING SITE PLAN

 

- NOTES:
- ALL DIMENSIONS IN MM UNLESS OTHERWISE NOTED.

Master:	MBNL / EE:	Project:	Purpose of Issue:	Issue:
M005	MBNL	3UK DNSW	Planning	E
Date:	23/10/2022	Revision / Upgrade Description:		
Drawn:	CDN	Pole type changed to Phase 9		
Checked:	DH			
Approved:	SD			
Master:	MBNL / EE:	Project:	Purpose of Issue:	Issue:
M004	MBNL	3UK DNSW	Planning	D
Date:	26/10/2021	Revision / Upgrade Description:		
Drawn:	CDN	Pole Height reduced to 16m		
Checked:	DH			
Approved:	SD			
Master:	MBNL / EE:	Project:	Purpose of Issue:	Issue:
M003	MBNL	3UK DNSW	Planning	C
Date:	23/09/2021	Revision / Upgrade Description:		
Drawn:	CDN	Pole location amended		
Checked:	DH			
Approved:	SD			
Master:	MBNL / EE:	Project:	Purpose of Issue:	Issue:
M002	MBNL	3UK DNSW	Planning	B
Date:	29/06/2021	Revision / Upgrade Description:		
Drawn:	CDN	Pole Height reduced to 15m		
Checked:	DH			
Approved:	SD			

CK Hutchison
Networks (UK)
Limited
Great Brighams Mead,
Vastern Road, Reading,
Berkshire, England,
RG1 8DJ



Design Consultant & Principal Contractor:

WHP Telecoms
Unit 1 Maple Park,
Low Fields Avenue, Leeds
LS12 6HH

Tel: 01133023550
e-mail: info@whptelecoms.com

Site Name:
HAZELHURST DRIVE STREETWORKS

Site ID:
ROD16582

Address:
HAZELHURST DRIVE,
MIDDLETON,
ROCHDALE,
M24 6TP

Title:
100 EXISTING SITE PLAN

Project:
3UK DNSW

Purpose of Issue:
PLANNING

EE Cell ID: 82165	MBNL Cell ID: ROD175	Cell ID: M0998
----------------------	-------------------------	-------------------

Master Drawing No: ROD16582_M005	Issue: E
-------------------------------------	-------------


100mm

50mm

10mm



EXISTING ELEVATION A

 

- NOTES:
1. ALL DIMENSIONS IN MM UNLESS OTHERWISE NOTED.

Master:	MBNL / EE:	Project:	Purpose of Issue:	Issue:
M005	MBNL	3UK DNSW	Planning	E
Date:	23/10/2022	Revision / Upgrade Description:		
Drawn:	CDN	Pole type changed to Phase 9		
Checked:	DH			
Approved:	SD			
Master:	MBNL / EE:	Project:	Purpose of Issue:	Issue:
M004	MBNL	3UK DNSW	Planning	D
Date:	26/10/2021	Revision / Upgrade Description:		
Drawn:	CDN	Pole Height reduced to 16m		
Checked:	DH			
Approved:	SD			
Master:	MBNL / EE:	Project:	Purpose of Issue:	Issue:
M003	MBNL	3UK DNSW	Planning	C
Date:	23/09/2021	Revision / Upgrade Description:		
Drawn:	CDN	Pole location amended		
Checked:	DH			
Approved:	SD			
Master:	MBNL / EE:	Project:	Purpose of Issue:	Issue:
M002	MBNL	3UK DNSW	Planning	B
Date:	29/06/2021	Revision / Upgrade Description:		
Drawn:	CDN	Pole Height reduced to 15m		
Checked:	DH			
Approved:	SD			

CK Hutchison
Networks (UK)
Limited
Great Brighams Mead,
Vastern Road, Reading,
Berkshire, England,
RG1 8DJ



WHP Telecoms
Unit 1 Maple Park,
Low Fields Avenue, Leeds
LS12 6HH
Tel: 01133023550
e-mail: info@whptelecoms.com

Site Name:
HAZELHURST DRIVE STREETWORKS

Site ID:
ROD16582

Address:
HAZELHURST DRIVE,
MIDDLETON,
ROCHDALE,
M24 6TP

Title:
150 EXISTING ELEVATION A

Project:
3UK DNSW

Purpose of Issue:
PLANNING

EE Cell ID: 82165	MBNL Cell ID: ROD175	Cell ID: M0998
----------------------	-------------------------	-------------------


Master Drawing No: ROD16582_M005	Issue: E
-------------------------------------	-------------



Antenna Aperture ID	Proposed 4G/5G Bearing
A1	350°
B1	110°
C1	230°
A2	350°
B2	110°
C2	230°

NOTES:

1. ALL DIMENSIONS IN MM UNLESS OTHERWISE NOTED.

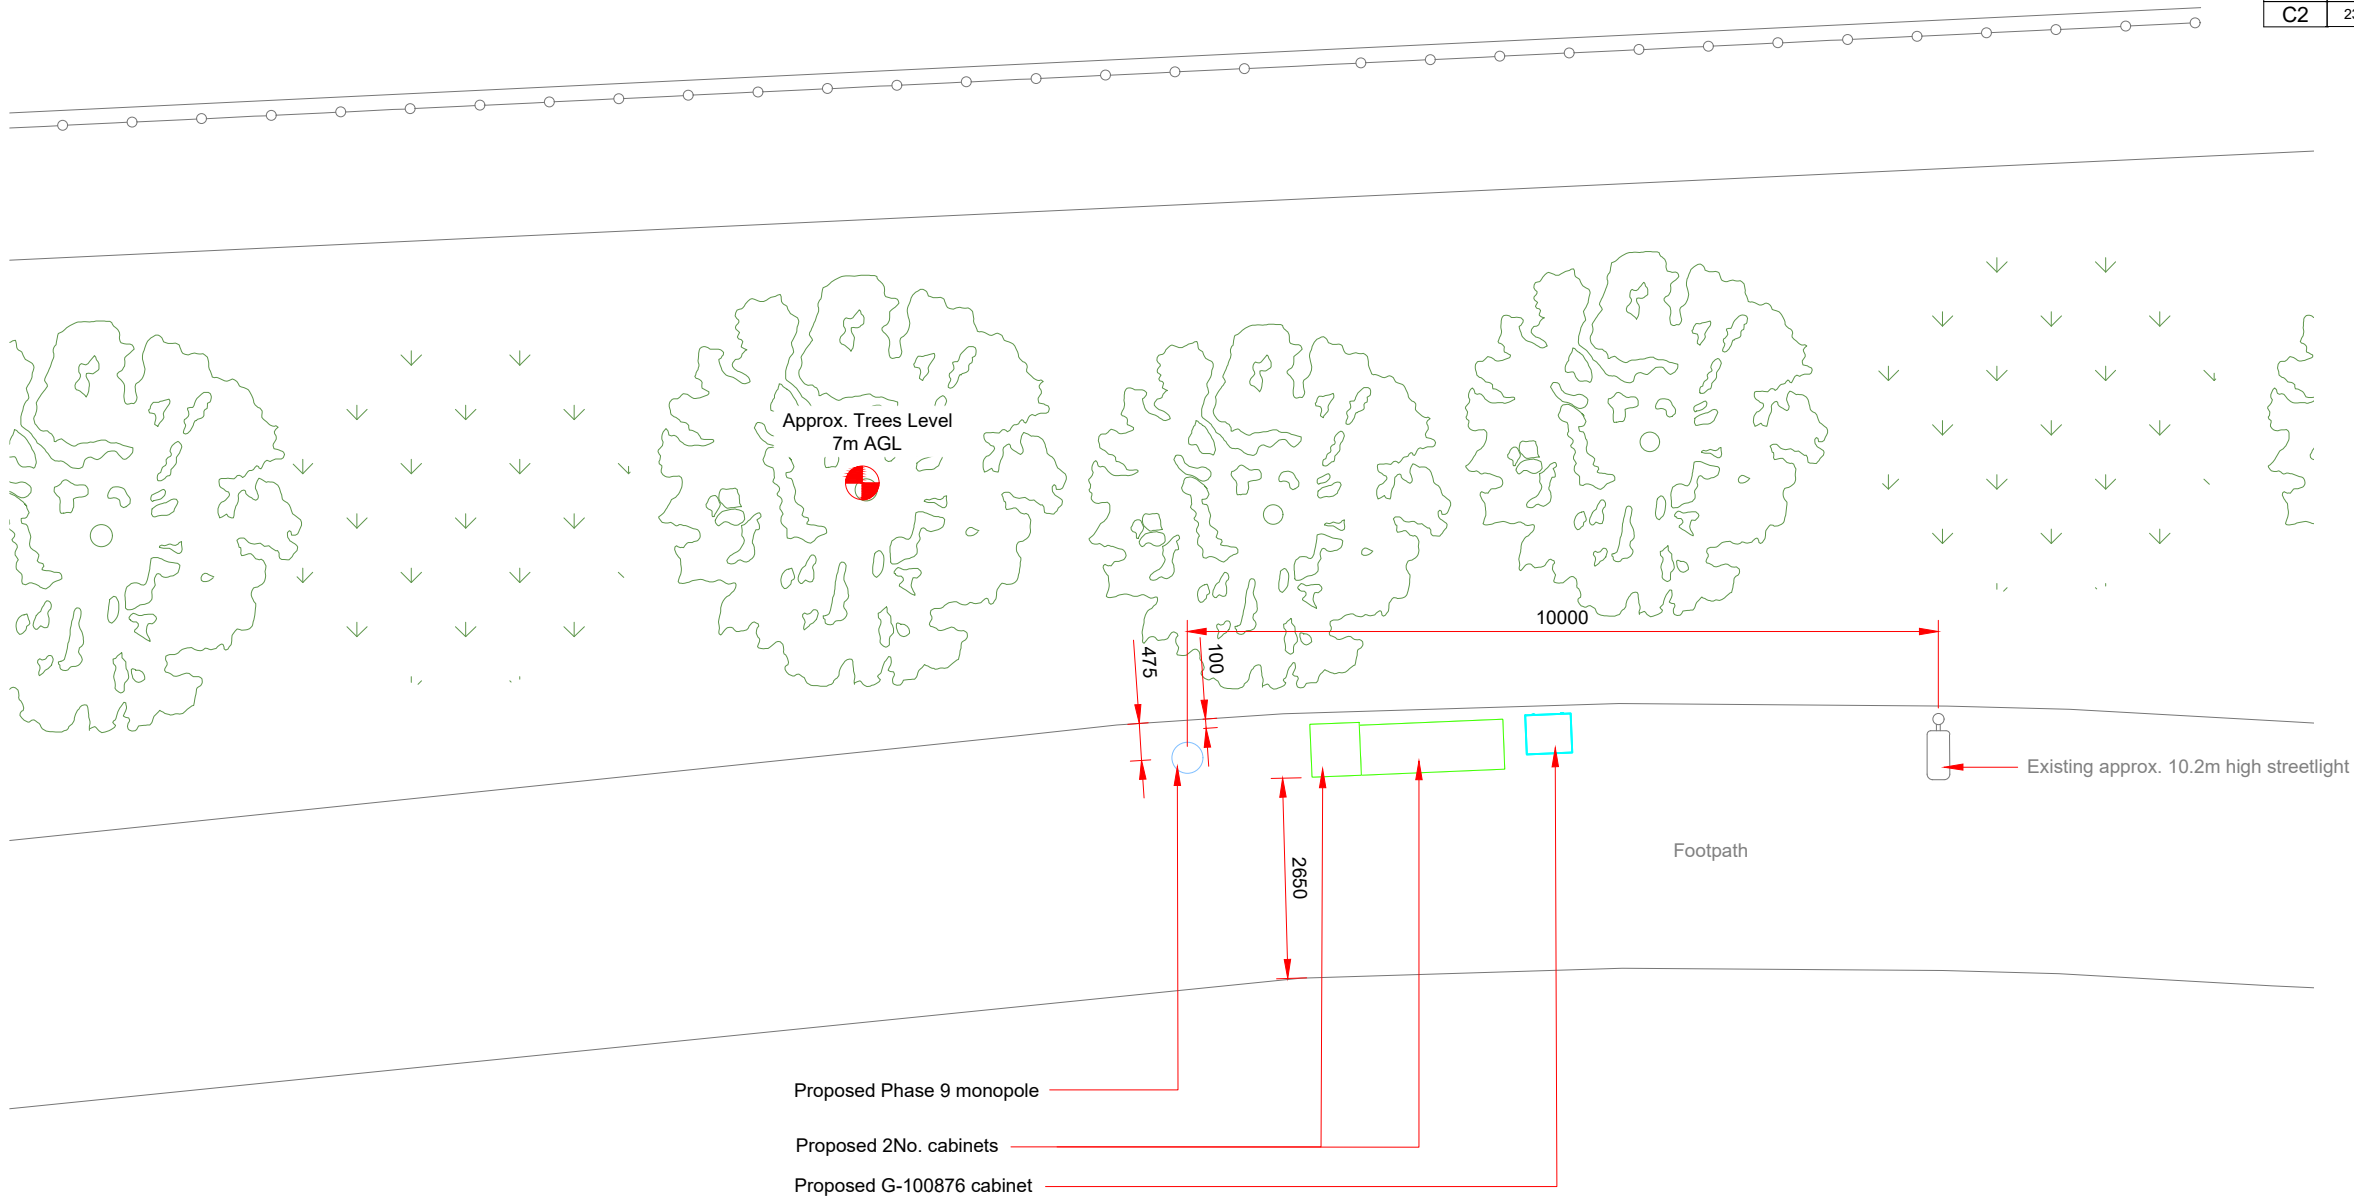

Master:	MBNL / EE:	Project:	Purpose of Issue:	Issue:
M005	MBNL	3UK DNSW	Planning	E
Date:	23/10/2022	Revision / Upgrade Description:		
Drawn:	CDN	Pole type changed to Phase 9		
Checked:	DH			
Approved:	SD			
Master:	MBNL / EE:	Project:	Purpose of Issue:	Issue:
M004	MBNL	3UK DNSW	Planning	D
Date:	26/10/2021	Revision / Upgrade Description:		
Drawn:	CDN	Pole Height reduced to 16m		
Checked:	DH			
Approved:	SD			
Master:	MBNL / EE:	Project:	Purpose of Issue:	Issue:
M003	MBNL	3UK DNSW	Planning	C
Date:	23/09/2021	Revision / Upgrade Description:		
Drawn:	CDN	Pole location amended		
Checked:	DH			
Approved:	SD			
Master:	MBNL / EE:	Project:	Purpose of Issue:	Issue:
M002	MBNL	3UK DNSW	Planning	B
Date:	29/06/2021	Revision / Upgrade Description:		
Drawn:	CDN	Pole Height reduced to 15m		
Checked:	DH			
Approved:	SD			

CK Hutchison
Networks (UK)
Limited

Great Brighams Mead,
Vastern Road, Reading,
Berkshire, England,
RG1 8DJ

Design Consultant & Principal Contractor:



WHP Telecoms

Unit 1 Maple Park,
Low Fields Avenue, Leeds
LS12 6HH

Tel: 01133023550
e-mail: info@whptelecoms.com

Site Name:
HAZELHURST DRIVE STREETWORKS

Site ID:
ROD16582

Address:
HAZELHURST DRIVE,
MIDDLETON,
ROCHDALE,
M24 6TP


Title:
210 PROPOSED SITE PLAN

Project:
3UK DNSW

Purpose of Issue:
PLANNING

EE Cell ID: 82165	MBNL Cell ID: ROD175	Cell ID: M0998
----------------------	-------------------------	-------------------

Master Drawing No: ROD16582_M005	Issue: E
-------------------------------------	-------------

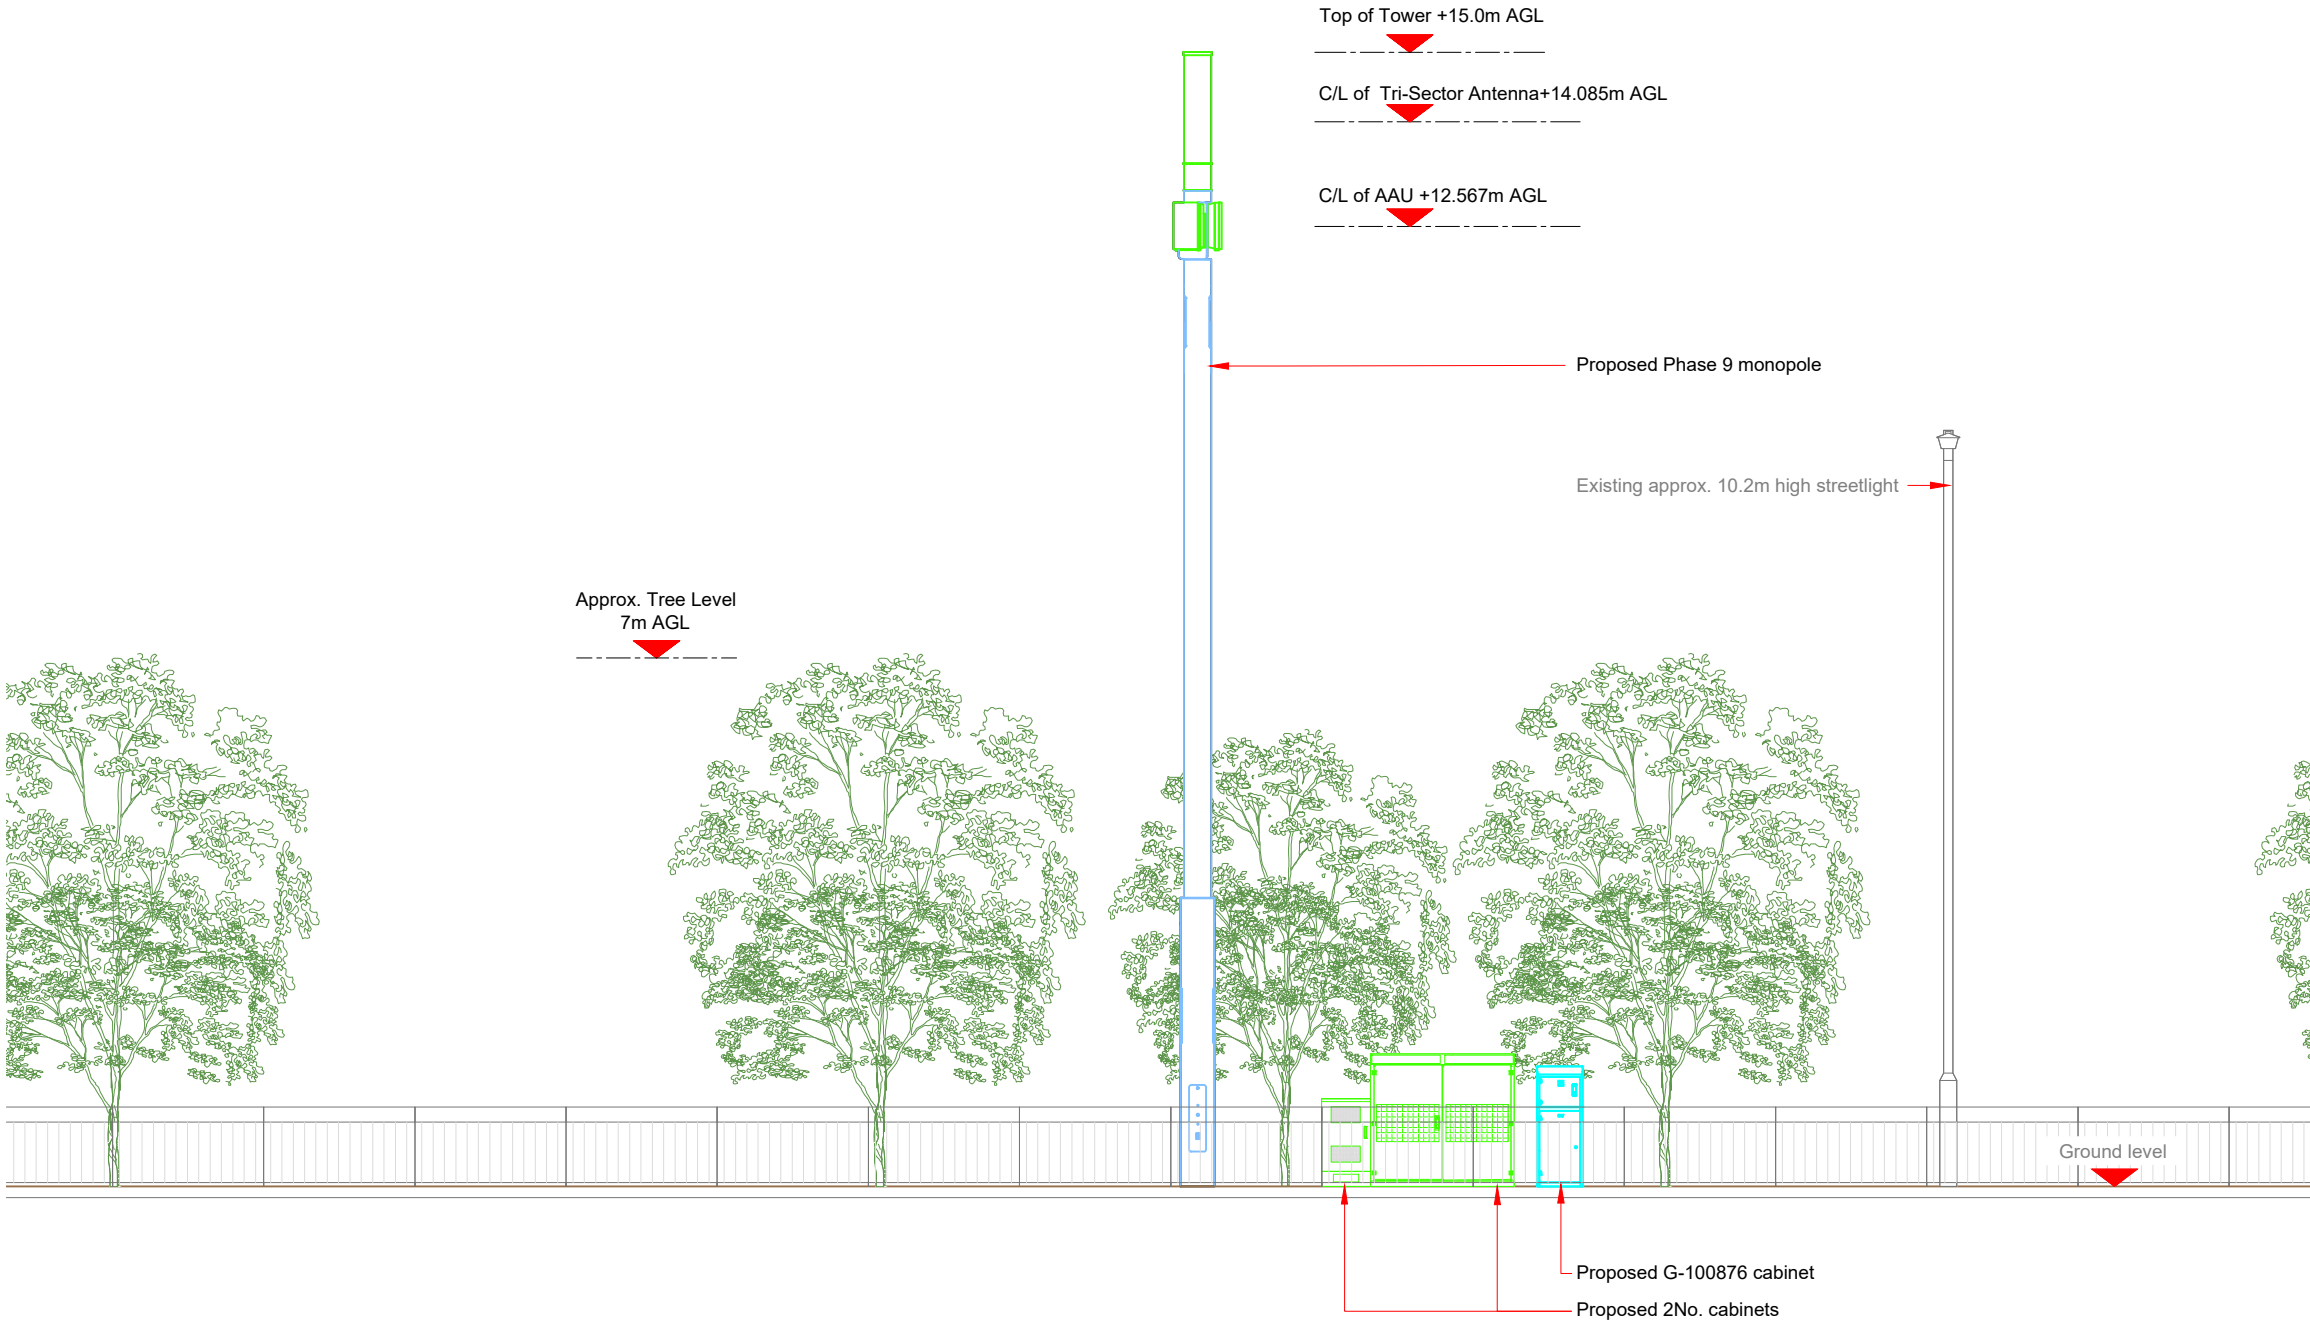

Antenna Aperture ID	Proposed 4G/5G Bearing
A1	350°
B1	110°
C1	230°
A2	350°
B2	110°
C2	230°

NOTES:

1. ALL DIMENSIONS IN MM UNLESS OTHERWISE NOTED.

Master:	MBNL / EE:	Project:	Purpose of Issue:	Issue:
M005	MBNL	3UK DNSW	Planning	E
Date:	23/10/2022	Revision / Upgrade Description:		
Drawn:	CDN	Pole type changed to Phase 9		
Checked:	DH			
Approved:	SD			
Master:	MBNL / EE:	Project:	Purpose of Issue:	Issue:
M004	MBNL	3UK DNSW	Planning	D
Date:	26/10/2021	Revision / Upgrade Description:		
Drawn:	CDN	Pole Height reduced to 16m		
Checked:	DH			
Approved:	SD			
Master:	MBNL / EE:	Project:	Purpose of Issue:	Issue:
M003	MBNL	3UK DNSW	Planning	C
Date:	23/09/2021	Revision / Upgrade Description:		
Drawn:	CDN	Pole location amended		
Checked:	DH			
Approved:	SD			
Master:	MBNL / EE:	Project:	Purpose of Issue:	Issue:
M002	MBNL	3UK DNSW	Planning	B
Date:	29/06/2021	Revision / Upgrade Description:		
Drawn:	CDN	Pole Height reduced to 15m		
Checked:	DH			
Approved:	SD			
CK Hutchison Networks (UK) Limited Great Brighams Mead, Vastern Road, Reading, Berkshire, England, RG1 8DJ Design Consultant & Principal Contractor: WHP WHP Telecoms Unit 1 Maple Park, Low Fields Avenue, Leeds LS12 6HH Tel: 01133023550 e-mail: info@whptelecoms.com Site Name: HAZELHURST DRIVE STREETWORKS Site ID: ROD16582 Address: HAZELHURST DRIVE, MIDDLETON, ROCHDALE, M24 6TP Title: 260 PROPOSED ELEVATION Project: 3UK DNSW Purpose of Issue: PLANNING EE Cell ID: 82165 MBNL Cell ID: ROD175 Cell ID: M0998 Master Drawing No: ROD16582_M005 Issue: E				