


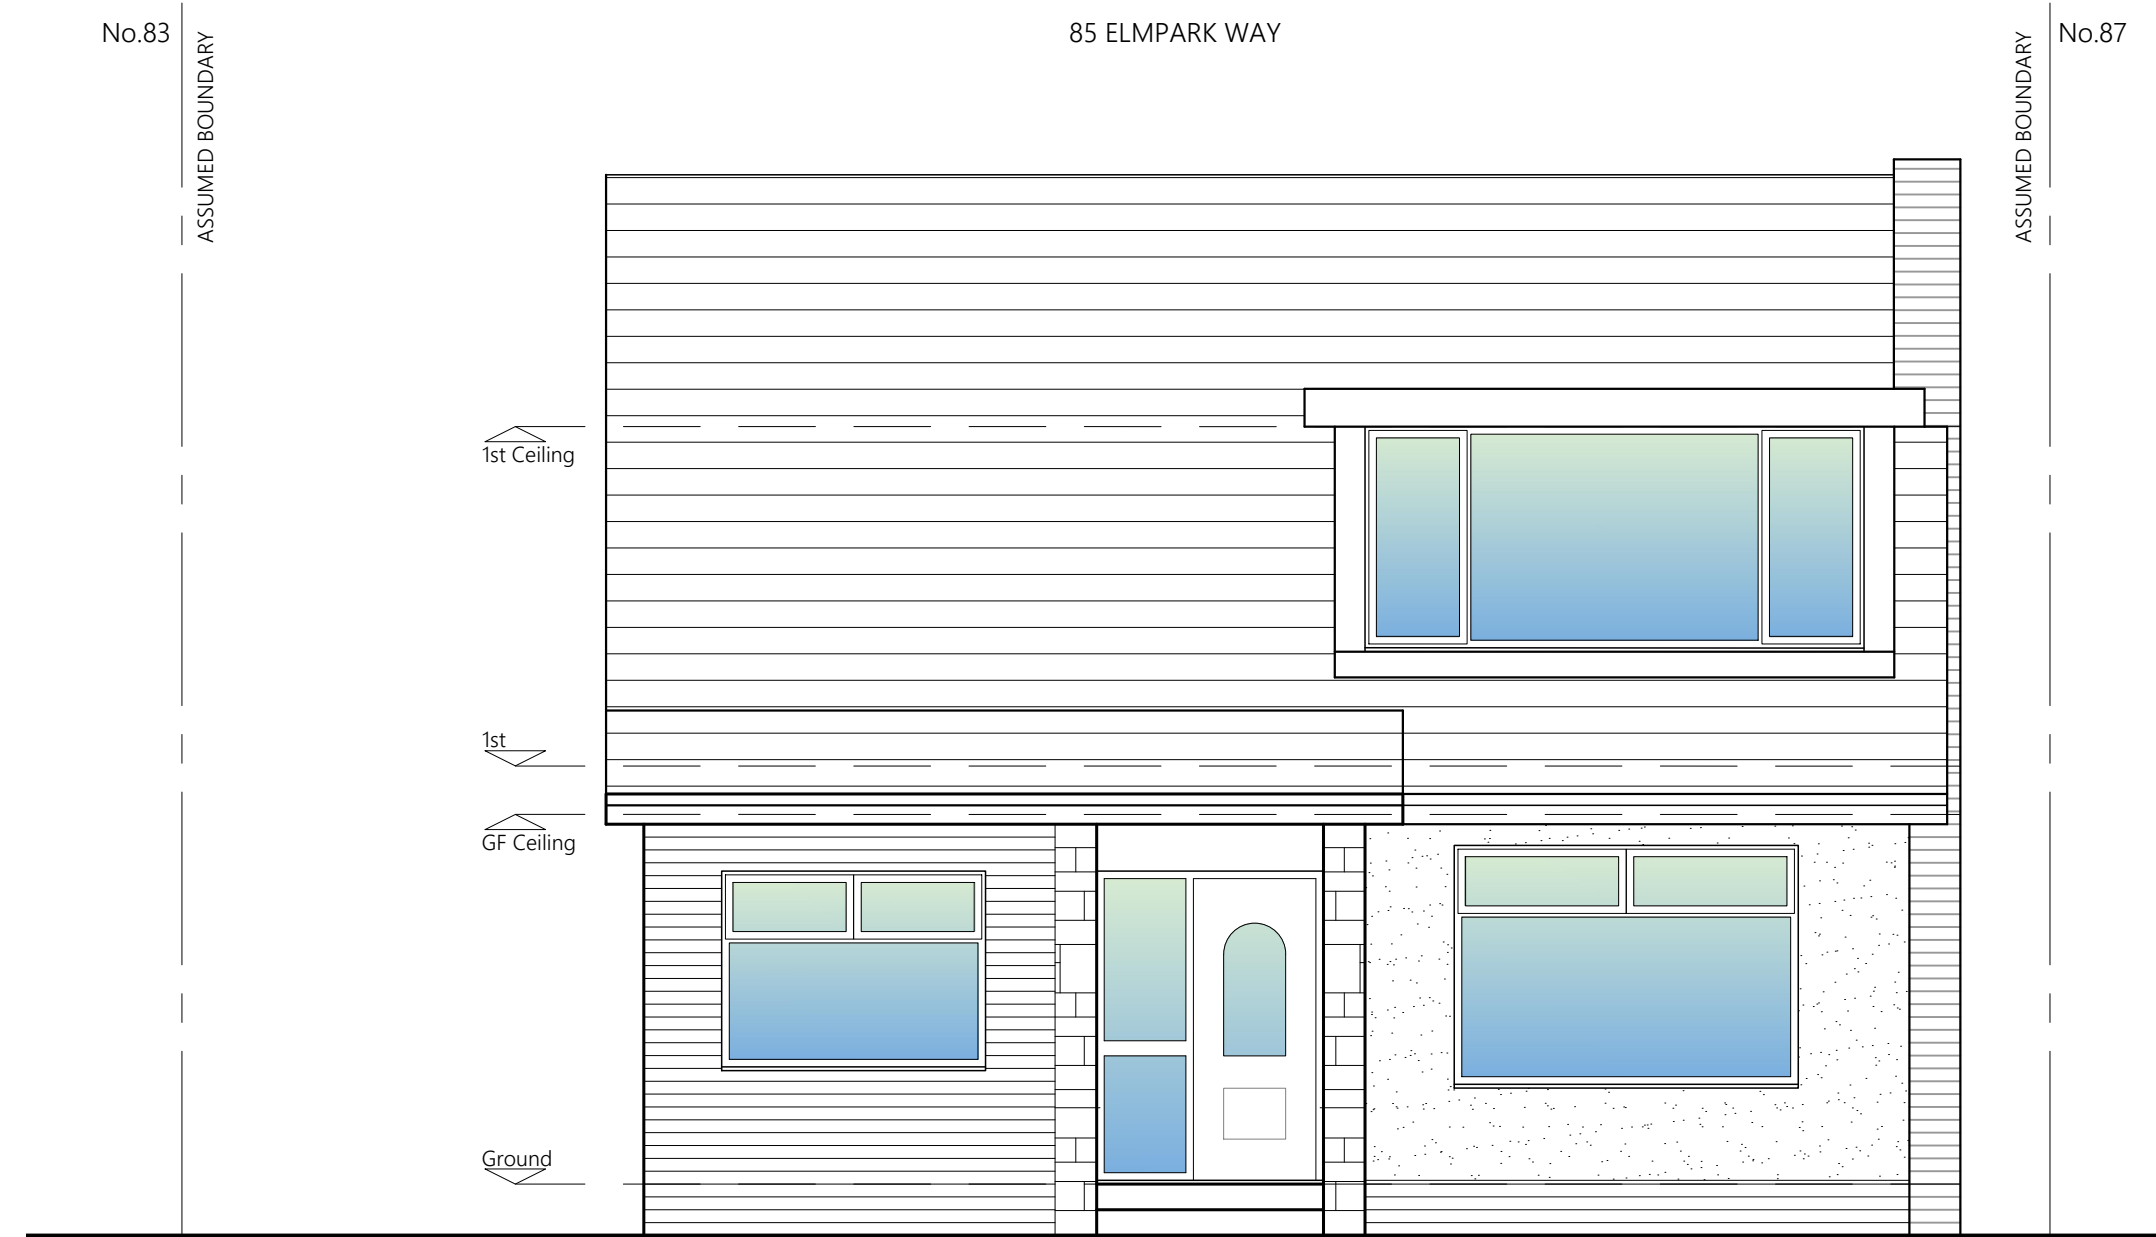

EXISTING FRONT ELEVATION




EXISTING SIDE ELEVATION



EXISTING REAR ELEVATION



EXISTING SIDE ELEVATION

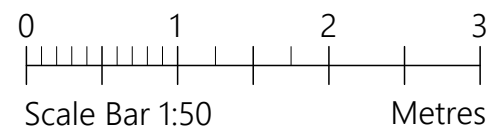

PROJECT	85 Elmpark Way Rochdale OL12 7JQ		
CLIENT	S Nisar		
STATUS	Information		
DRAWING	Existing Elevations		
DWG No.	2466-02	REV	
SCALE	1:50@A1	DATE	Dec '24
AGB CAD SERVICES website: www.agbcad.co.uk email: info@agbcad.co.uk telephone: 07912 090 125 DO NOT SCALE FROM THIS DRAWING			