


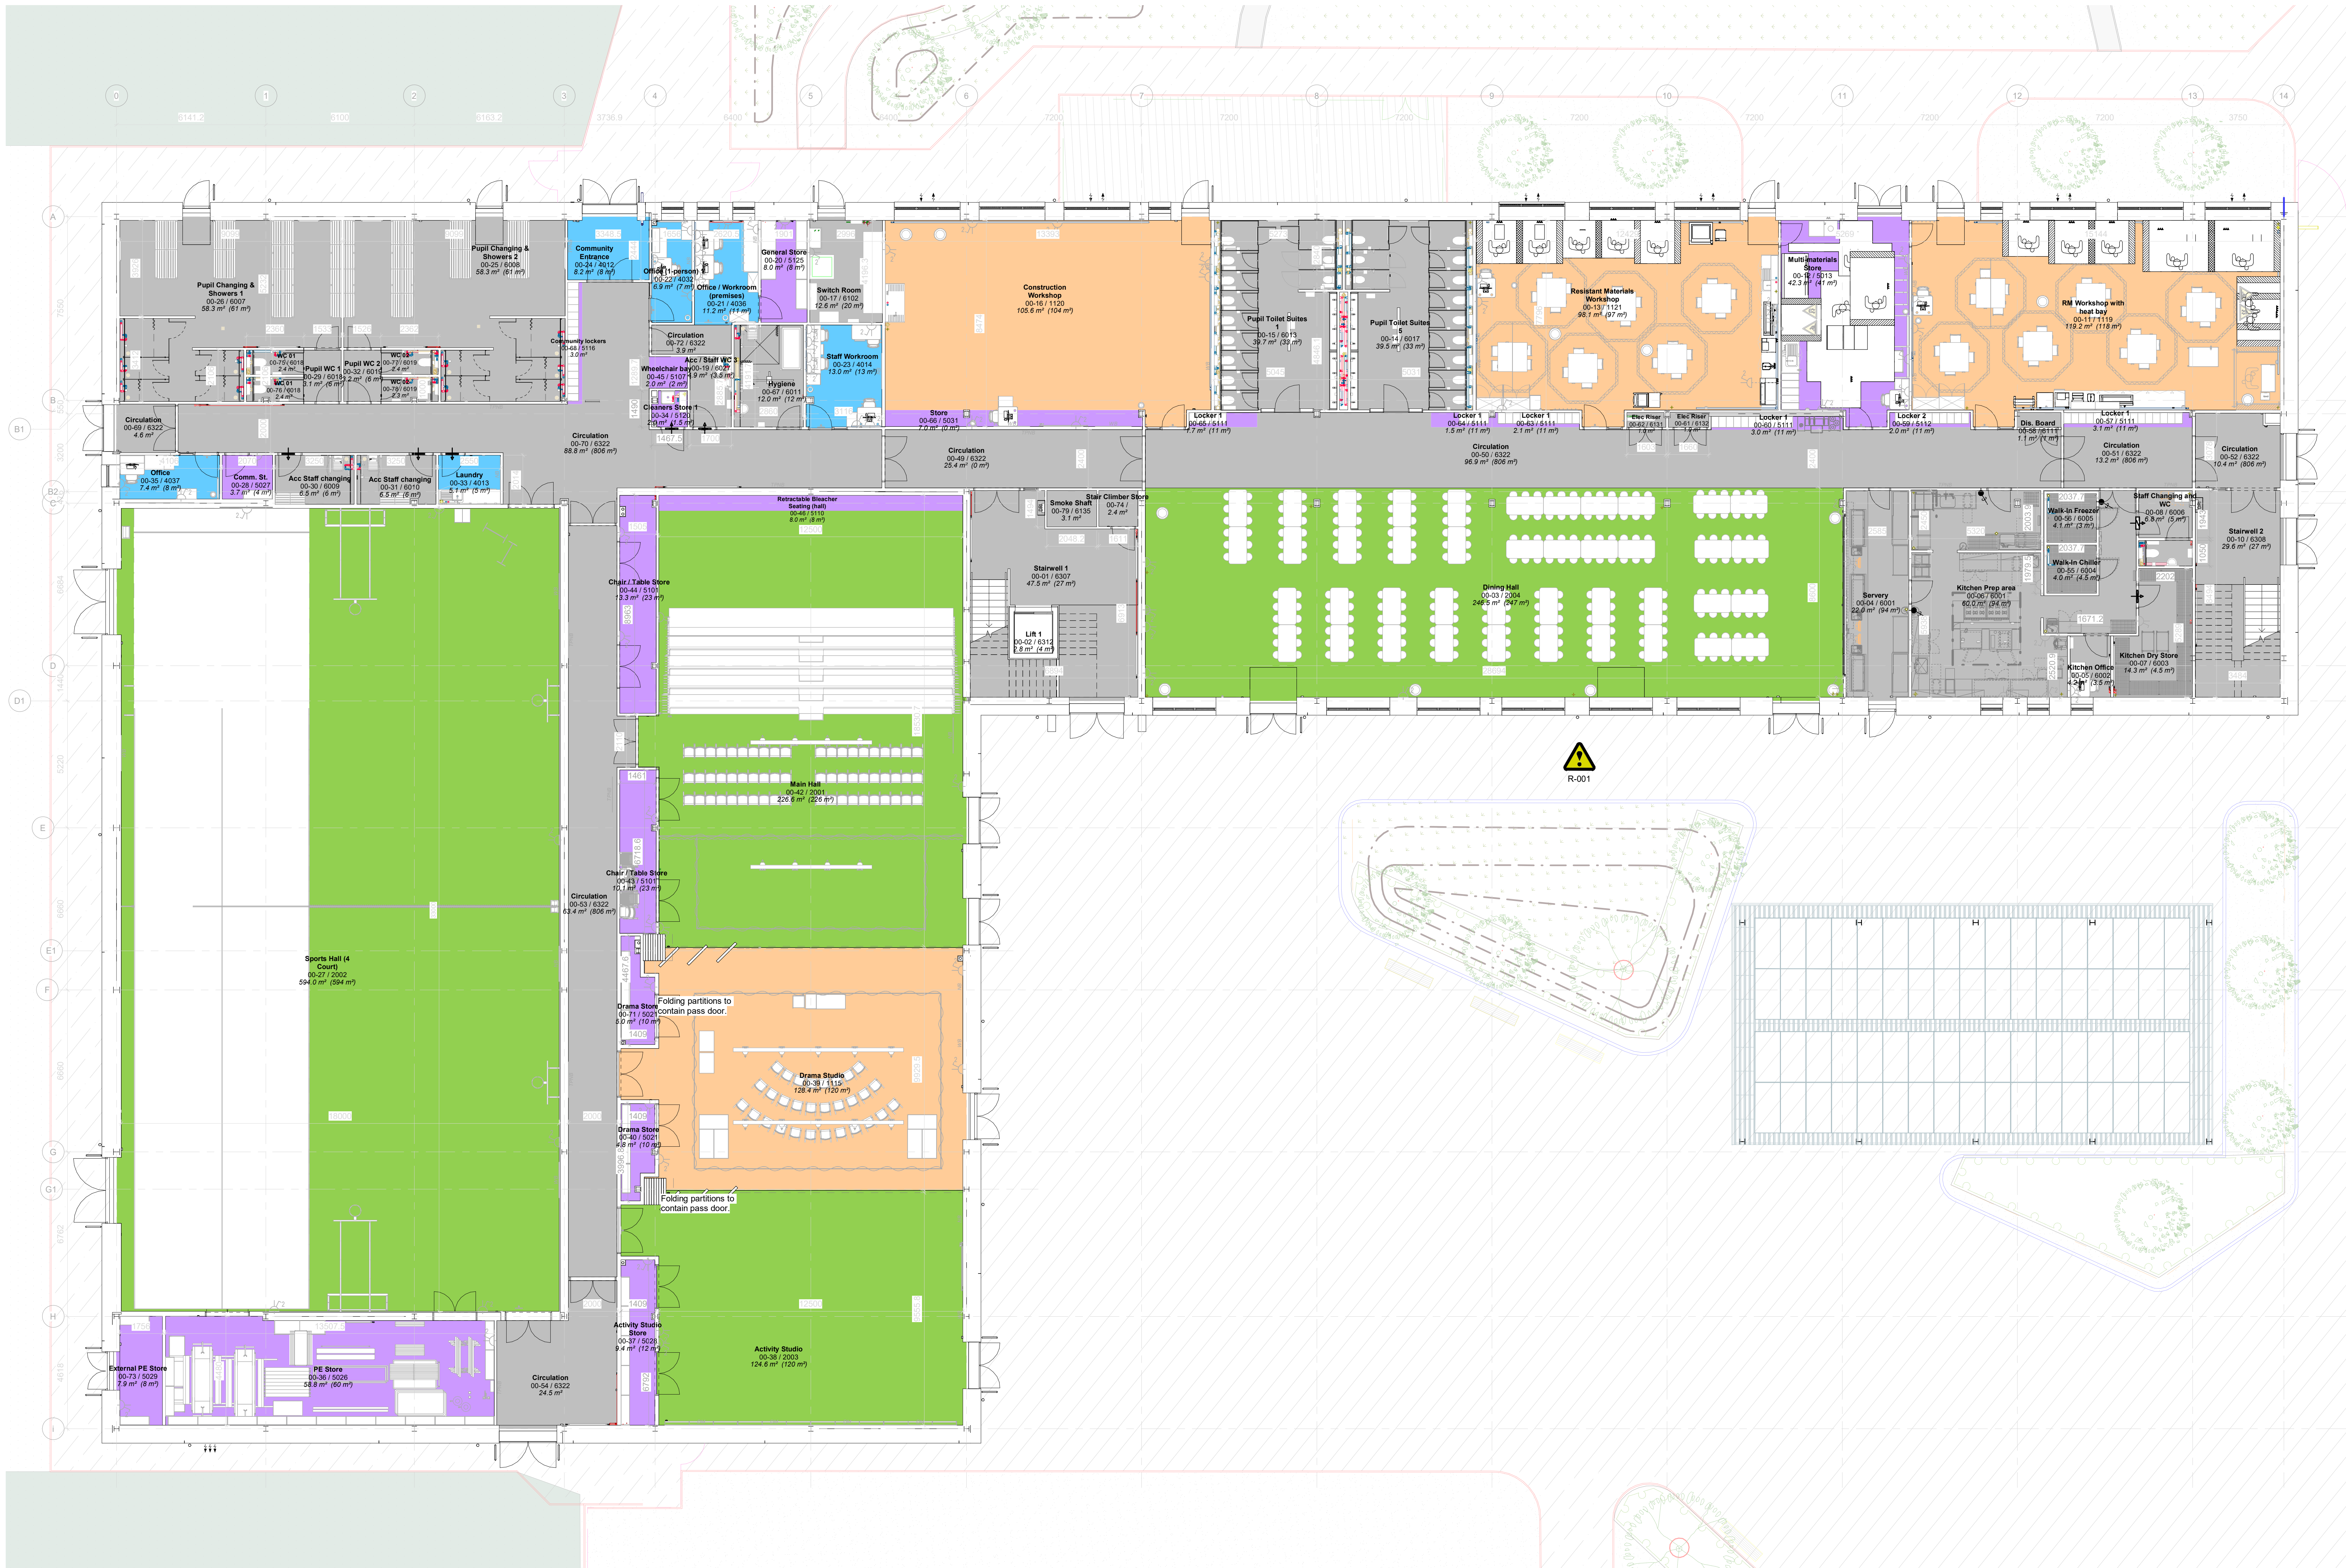

1 00-General Arrangement - Ground Level Plan
1:100

P01	Site plan updated	16.12.2022	NAR	PM
P02	Site drawings reviewed from each charging room as per School's request	14.11.2022	NAR	PM
P03	Issued for Planning	26.08.2022	NAR	PM
P04	Issued for Contractor Proposals	15.08.2022	NAR	PM
P05	Revised for Contractor Proposals	09.08.2022	NAR	PM
P06	Revised for Contractor Proposals	09.08.2022	NAR	PM
Project	Newhouse Academy	3A/54 Princess St Manchester M1 6HS
Title	Proposed Ground Level Plan	T : 0161 200 6300
Client	Morgan Sindall	man@jmachitects.net www.jmachitects.net
Contractor's Proposals	Scale: 1:100@ A0	
Drawing Number	SRP1019-JMA-01-00-DR-A-0001	Sheet: Revision: D2 P21 6945

Note: For risks marked with yellow triangles refer to drawing SRP1019-JMA-01-ZZ-DR-A-0001 & SRP1019-JMA-01-ZZ-DR-A-0002.