



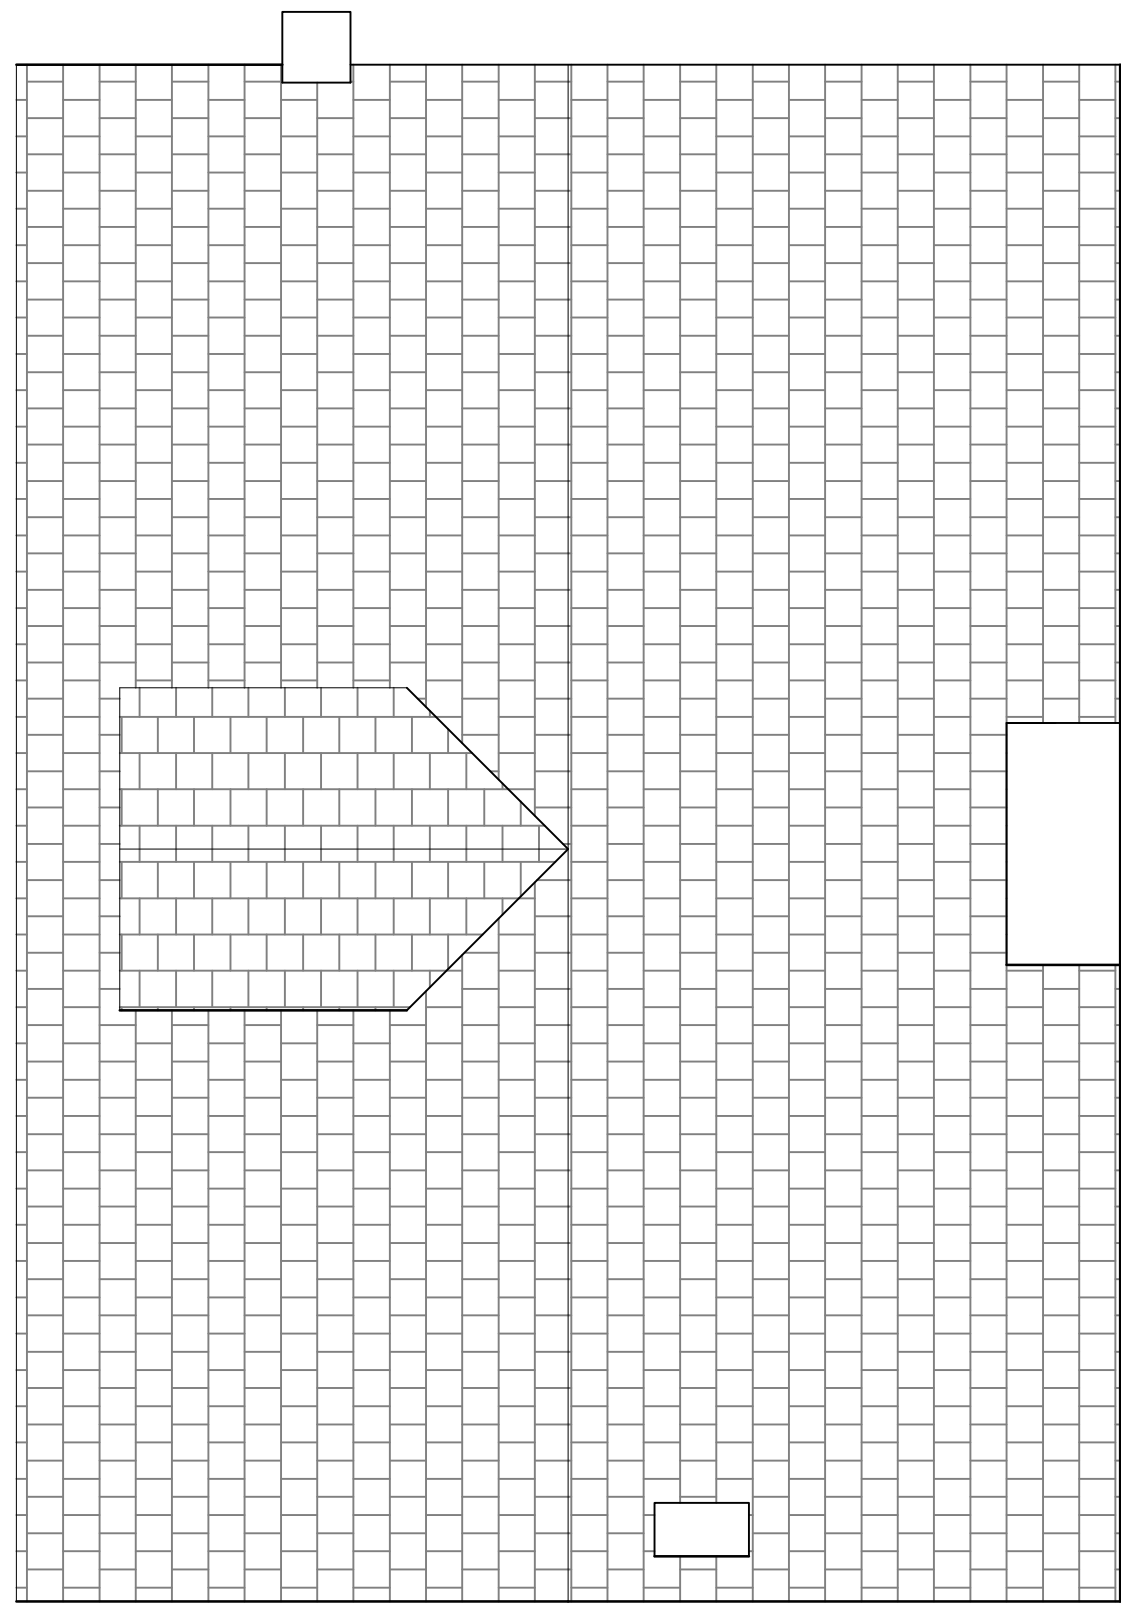


Existing Roof Plan (1:50)



Existing Site Plan (1:200)

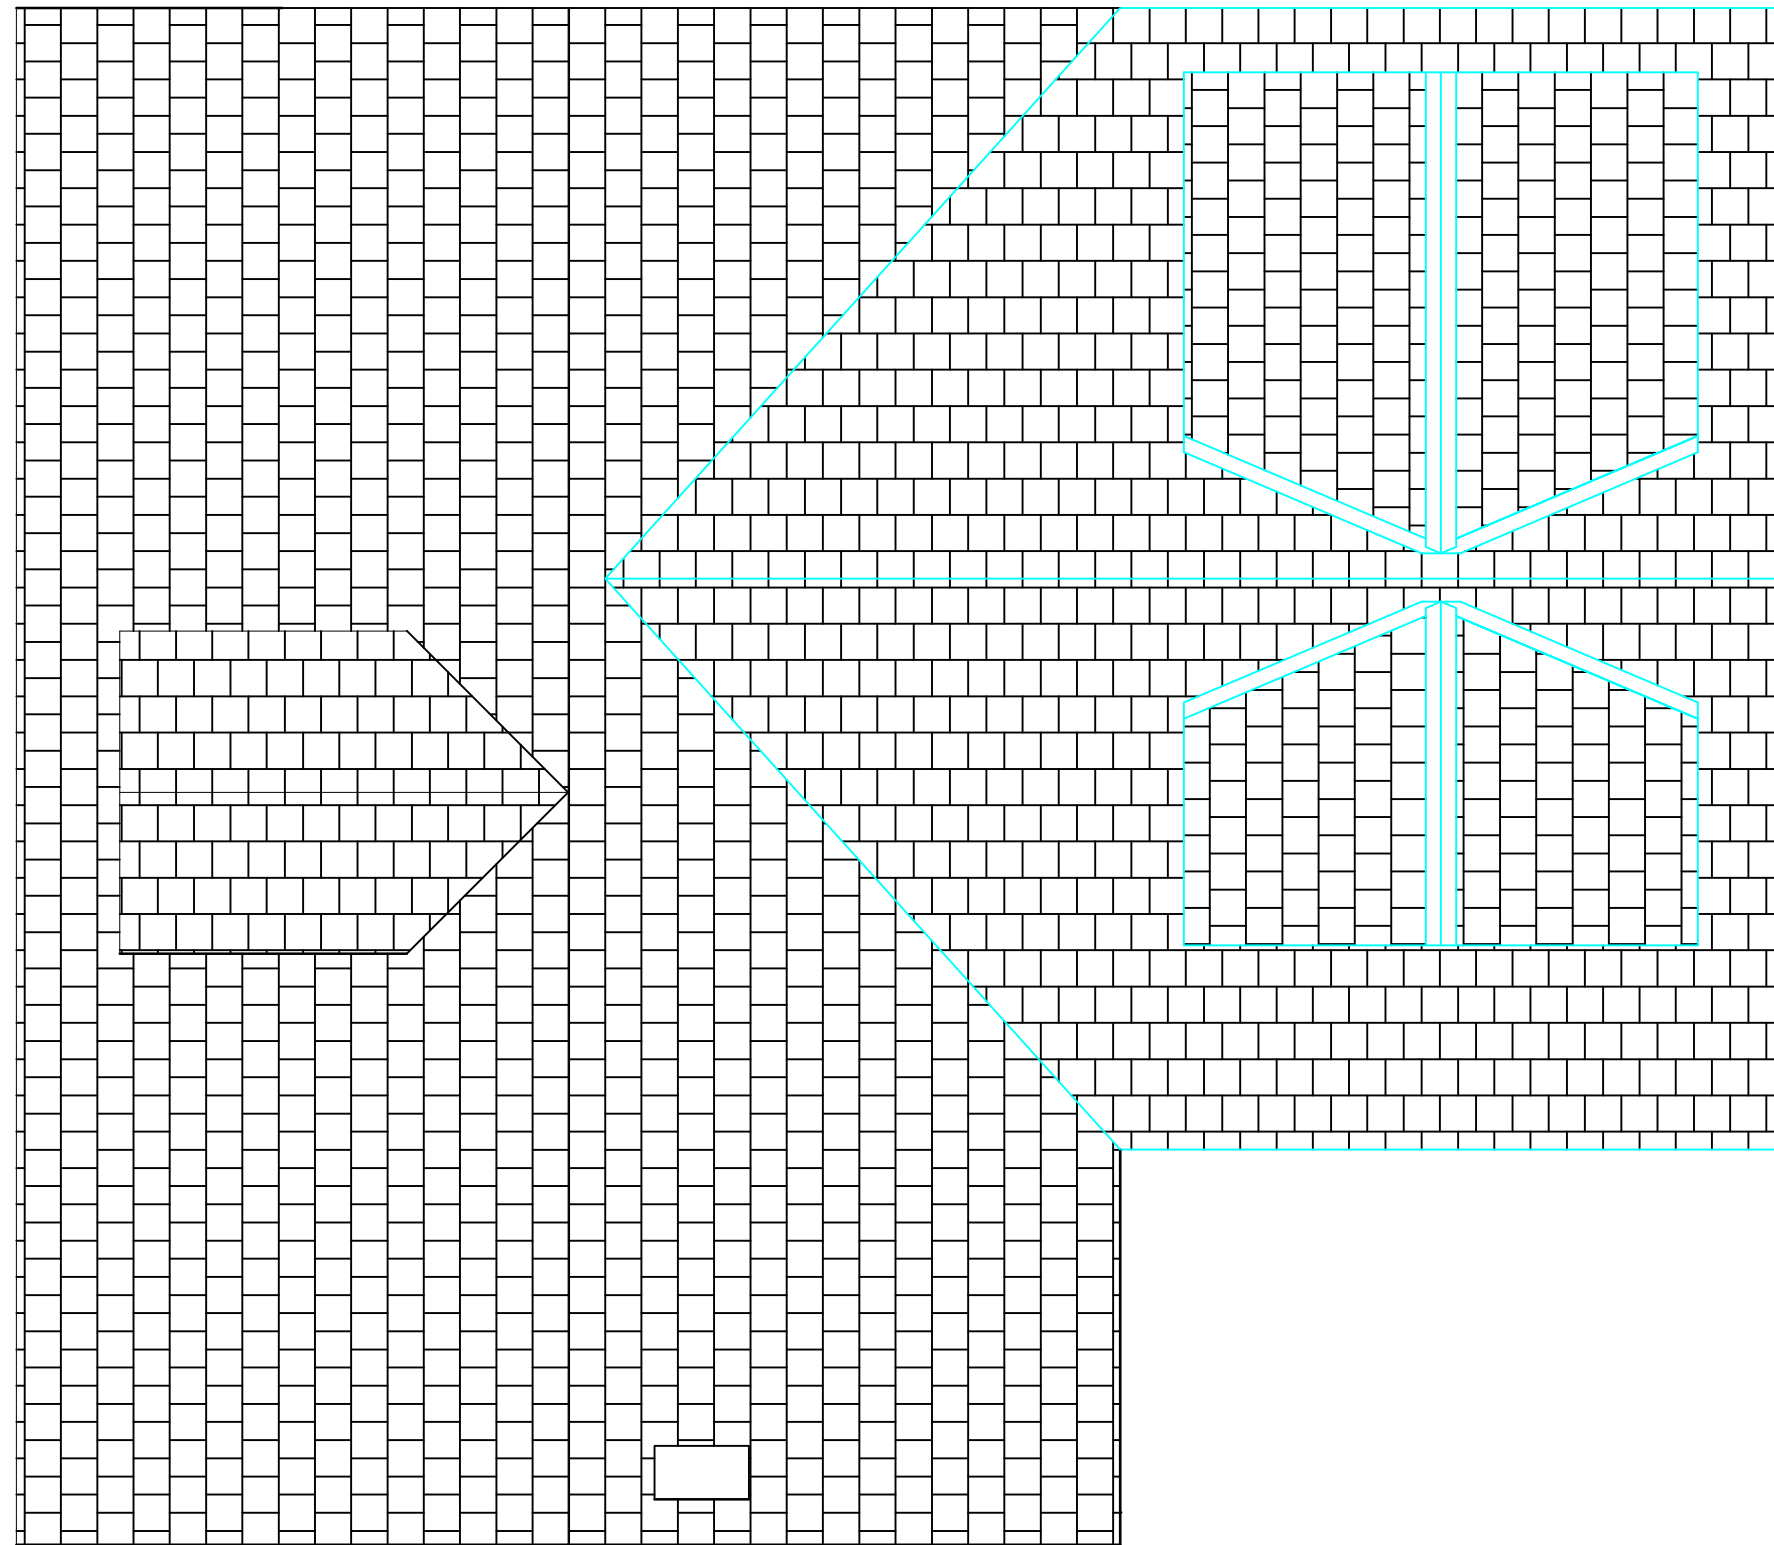

Proposed Roof Plan (1:50)

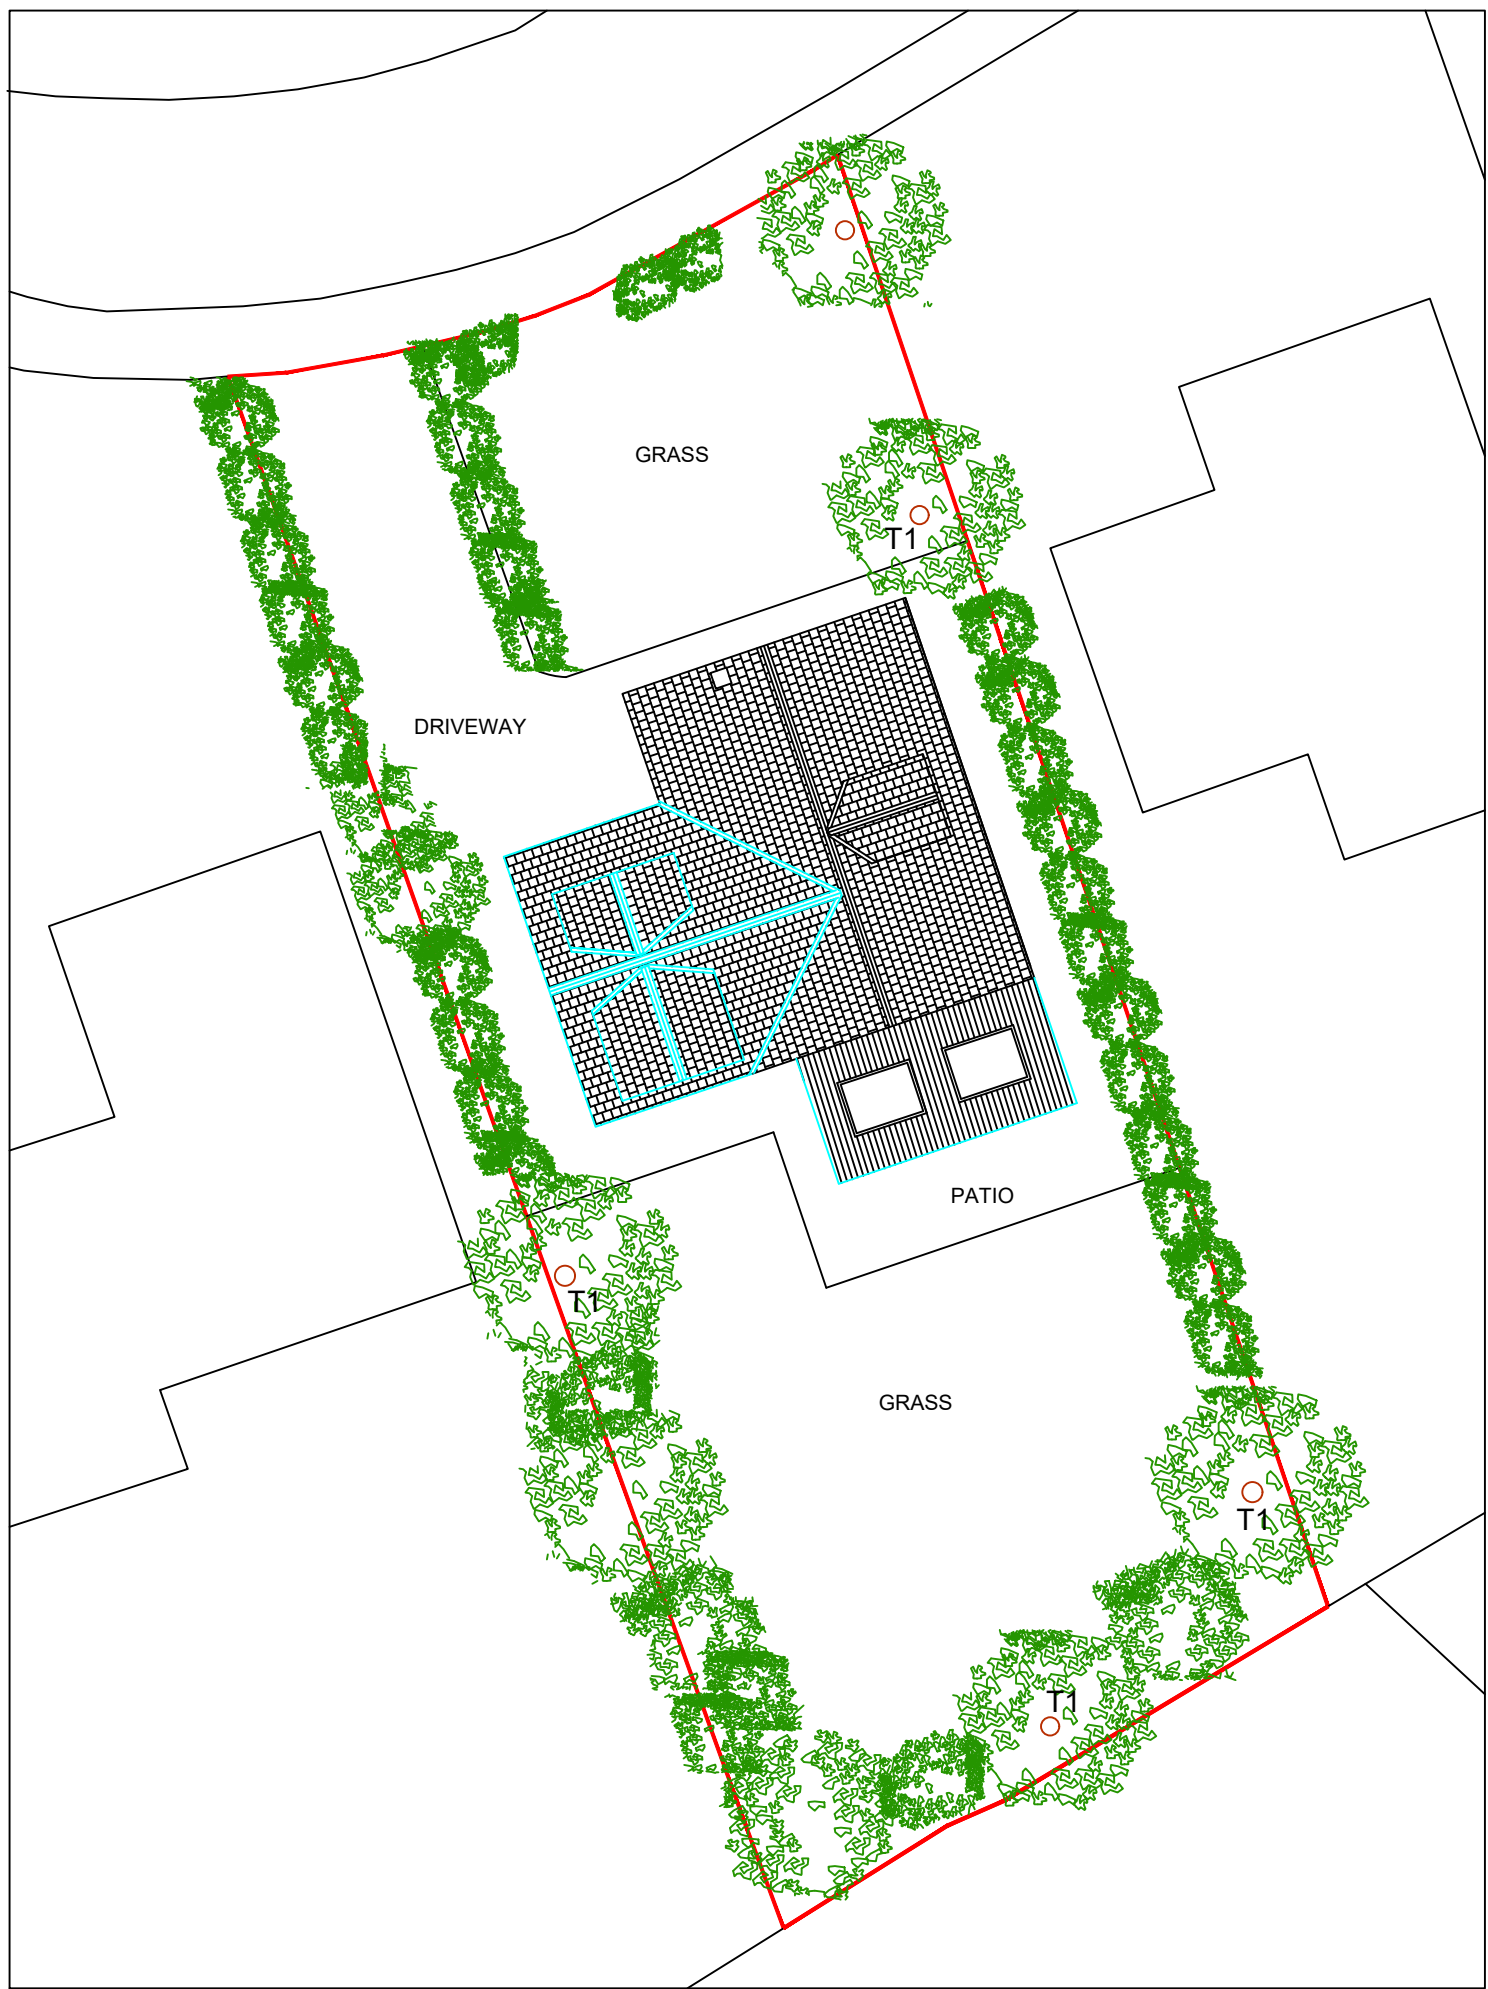


Proposed Site Plan (1:200)




Location Plan (1:1250)

- GENERAL NOTES**
1. All dimensions are in millimetres unless otherwise noted.
 2. This drawing is not to be copied or disclosed by or forwarded on to any unauthorised persons without prior written consent of Gamble King and Noone Limited.
 3. Do not scale from this drawing and is only to be used for Local Authority Approval purposes only.

SCALE 1:200

 

SCALE 1:50

 

Client		Mrs. C. Wilk	
Job		41 Camberley Drive Rochdale OL11 4BA	
Drg		Existing/Proposed Roof & Site Plans with Location Plan	
Drawn	Date	Scale	
S.King	March 2024	As Shown	
Job No.	Drg No.		
D23.12.06	P03		
Gamble King and Noone Ltd			
Consulting Structural Engineers & Building Surveyors			
5 Queen Street Oldham OL1 1RD Tel: 0161 652 1183 Mobile: 07756 902 604 07725 145 369			

SCALE AS SHOWN AT A1