



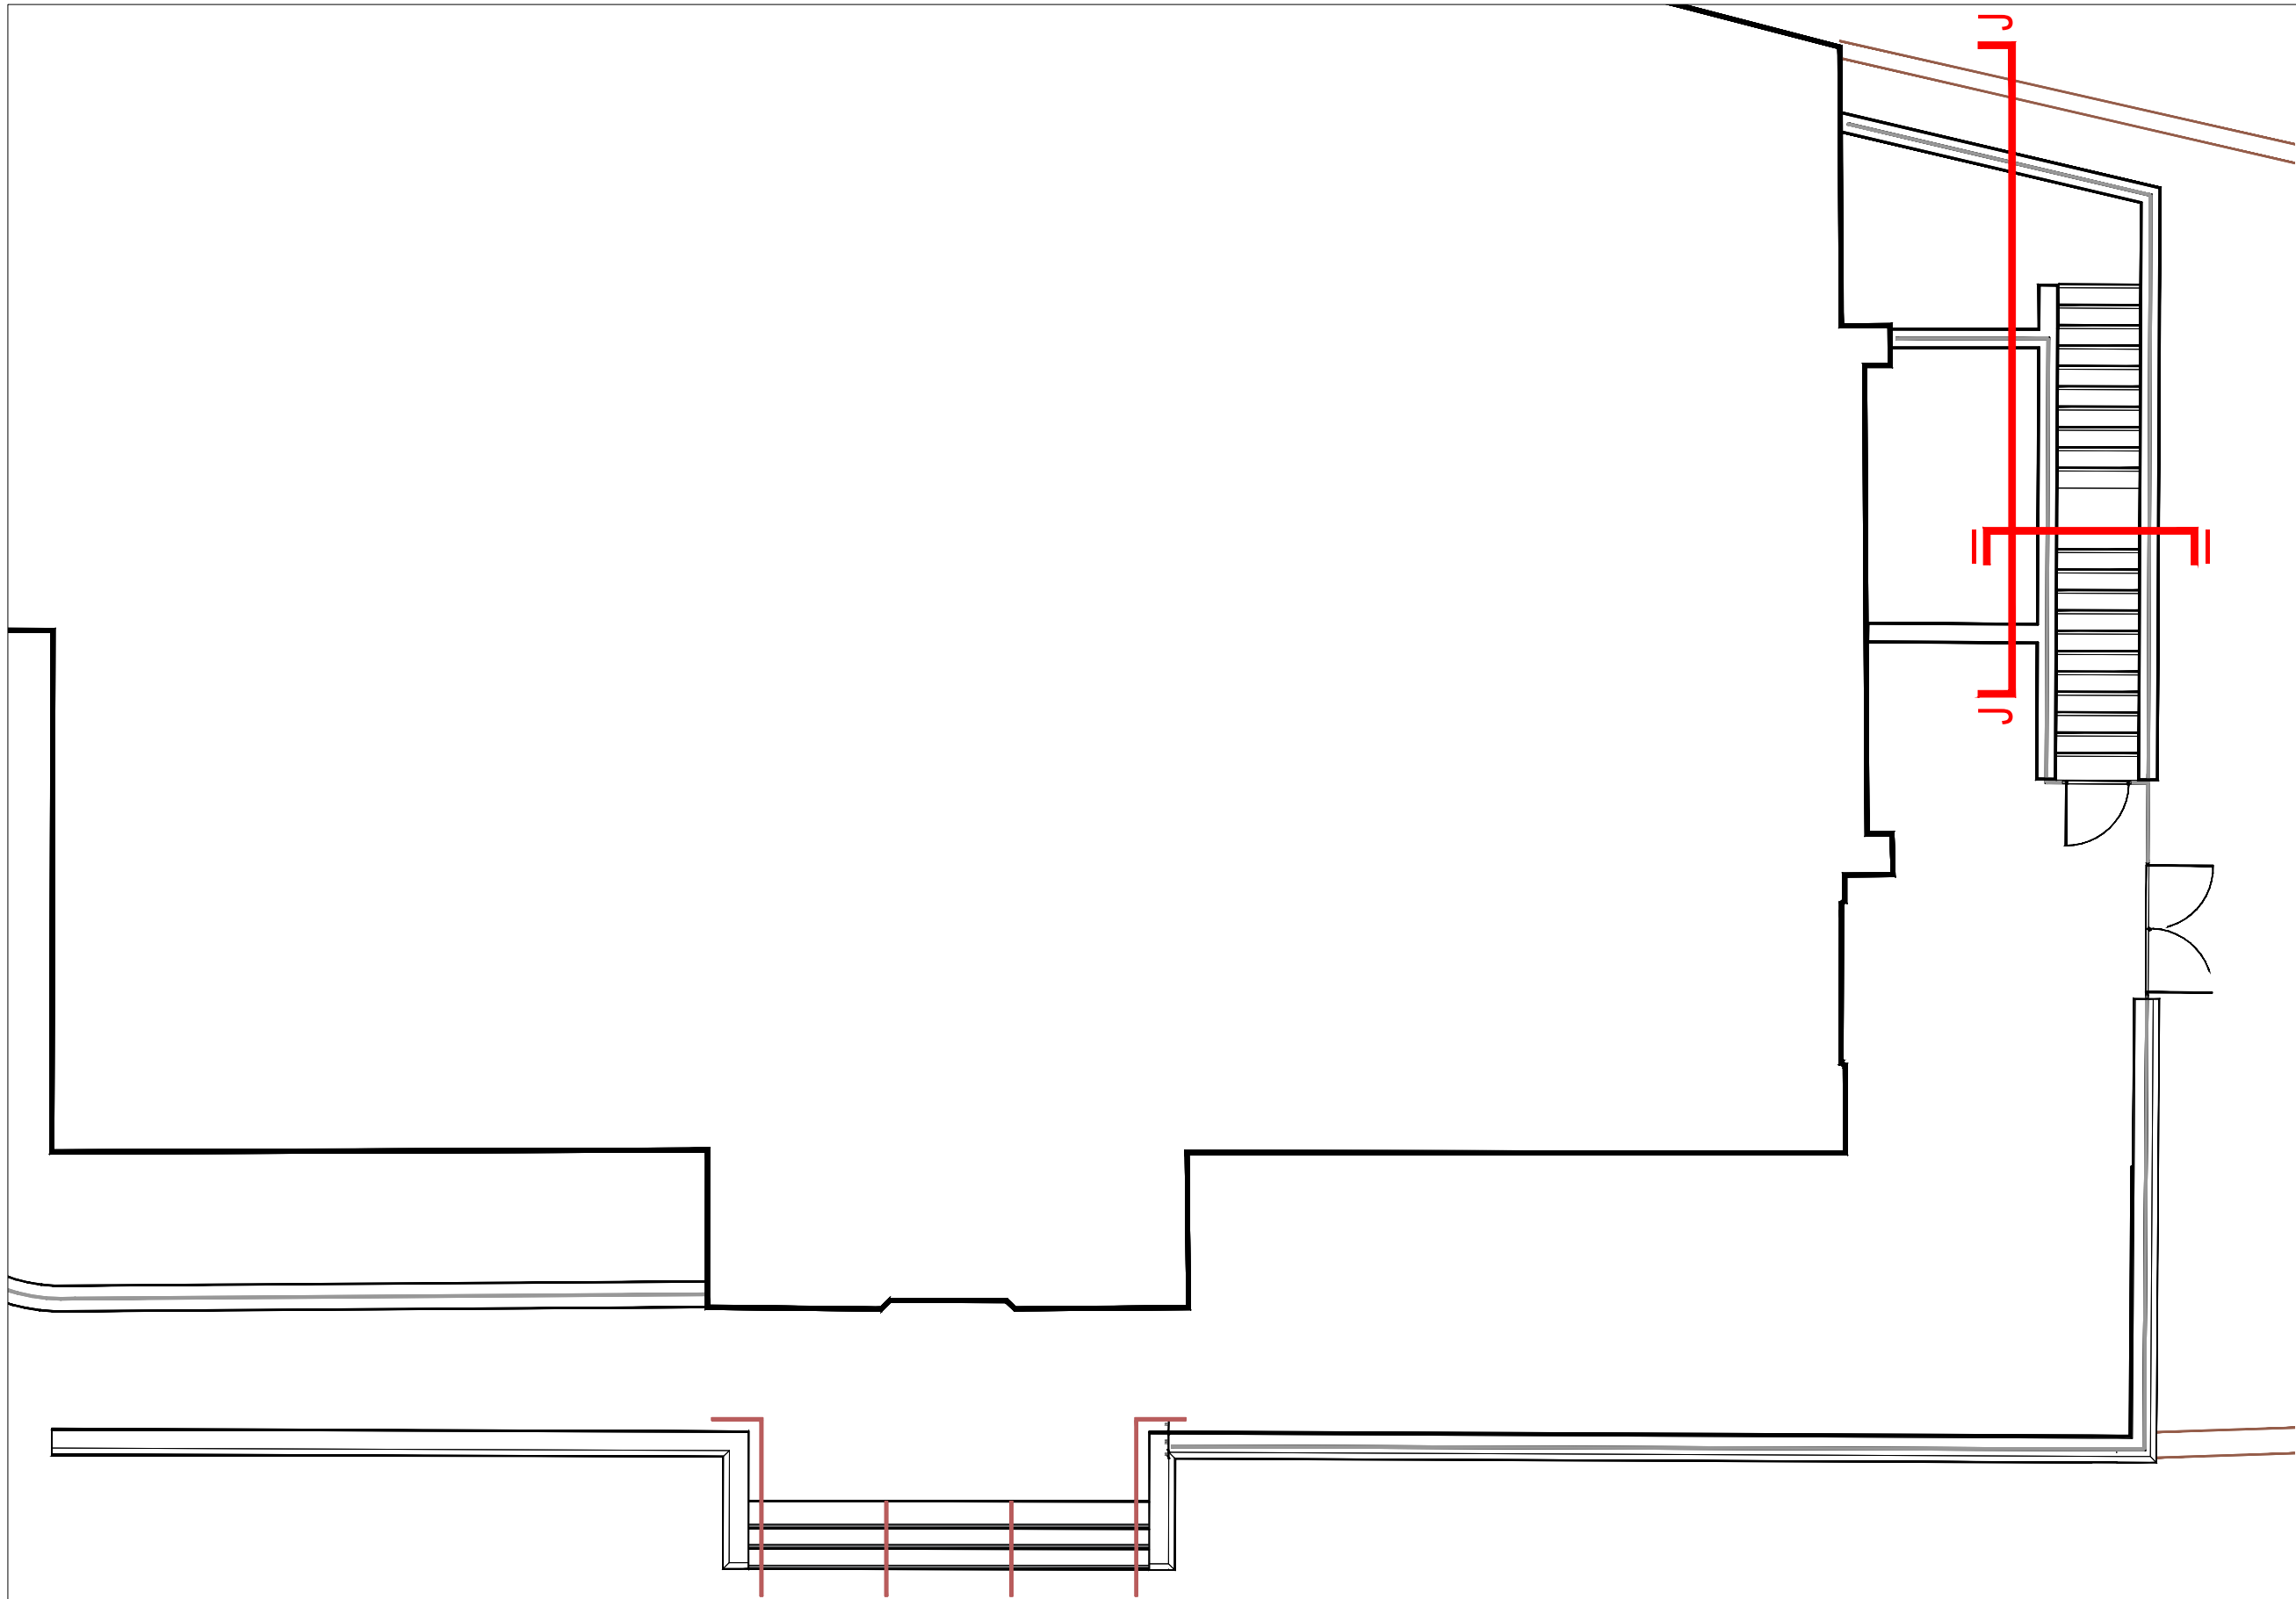


00
0305
KEY PLAN
NTS

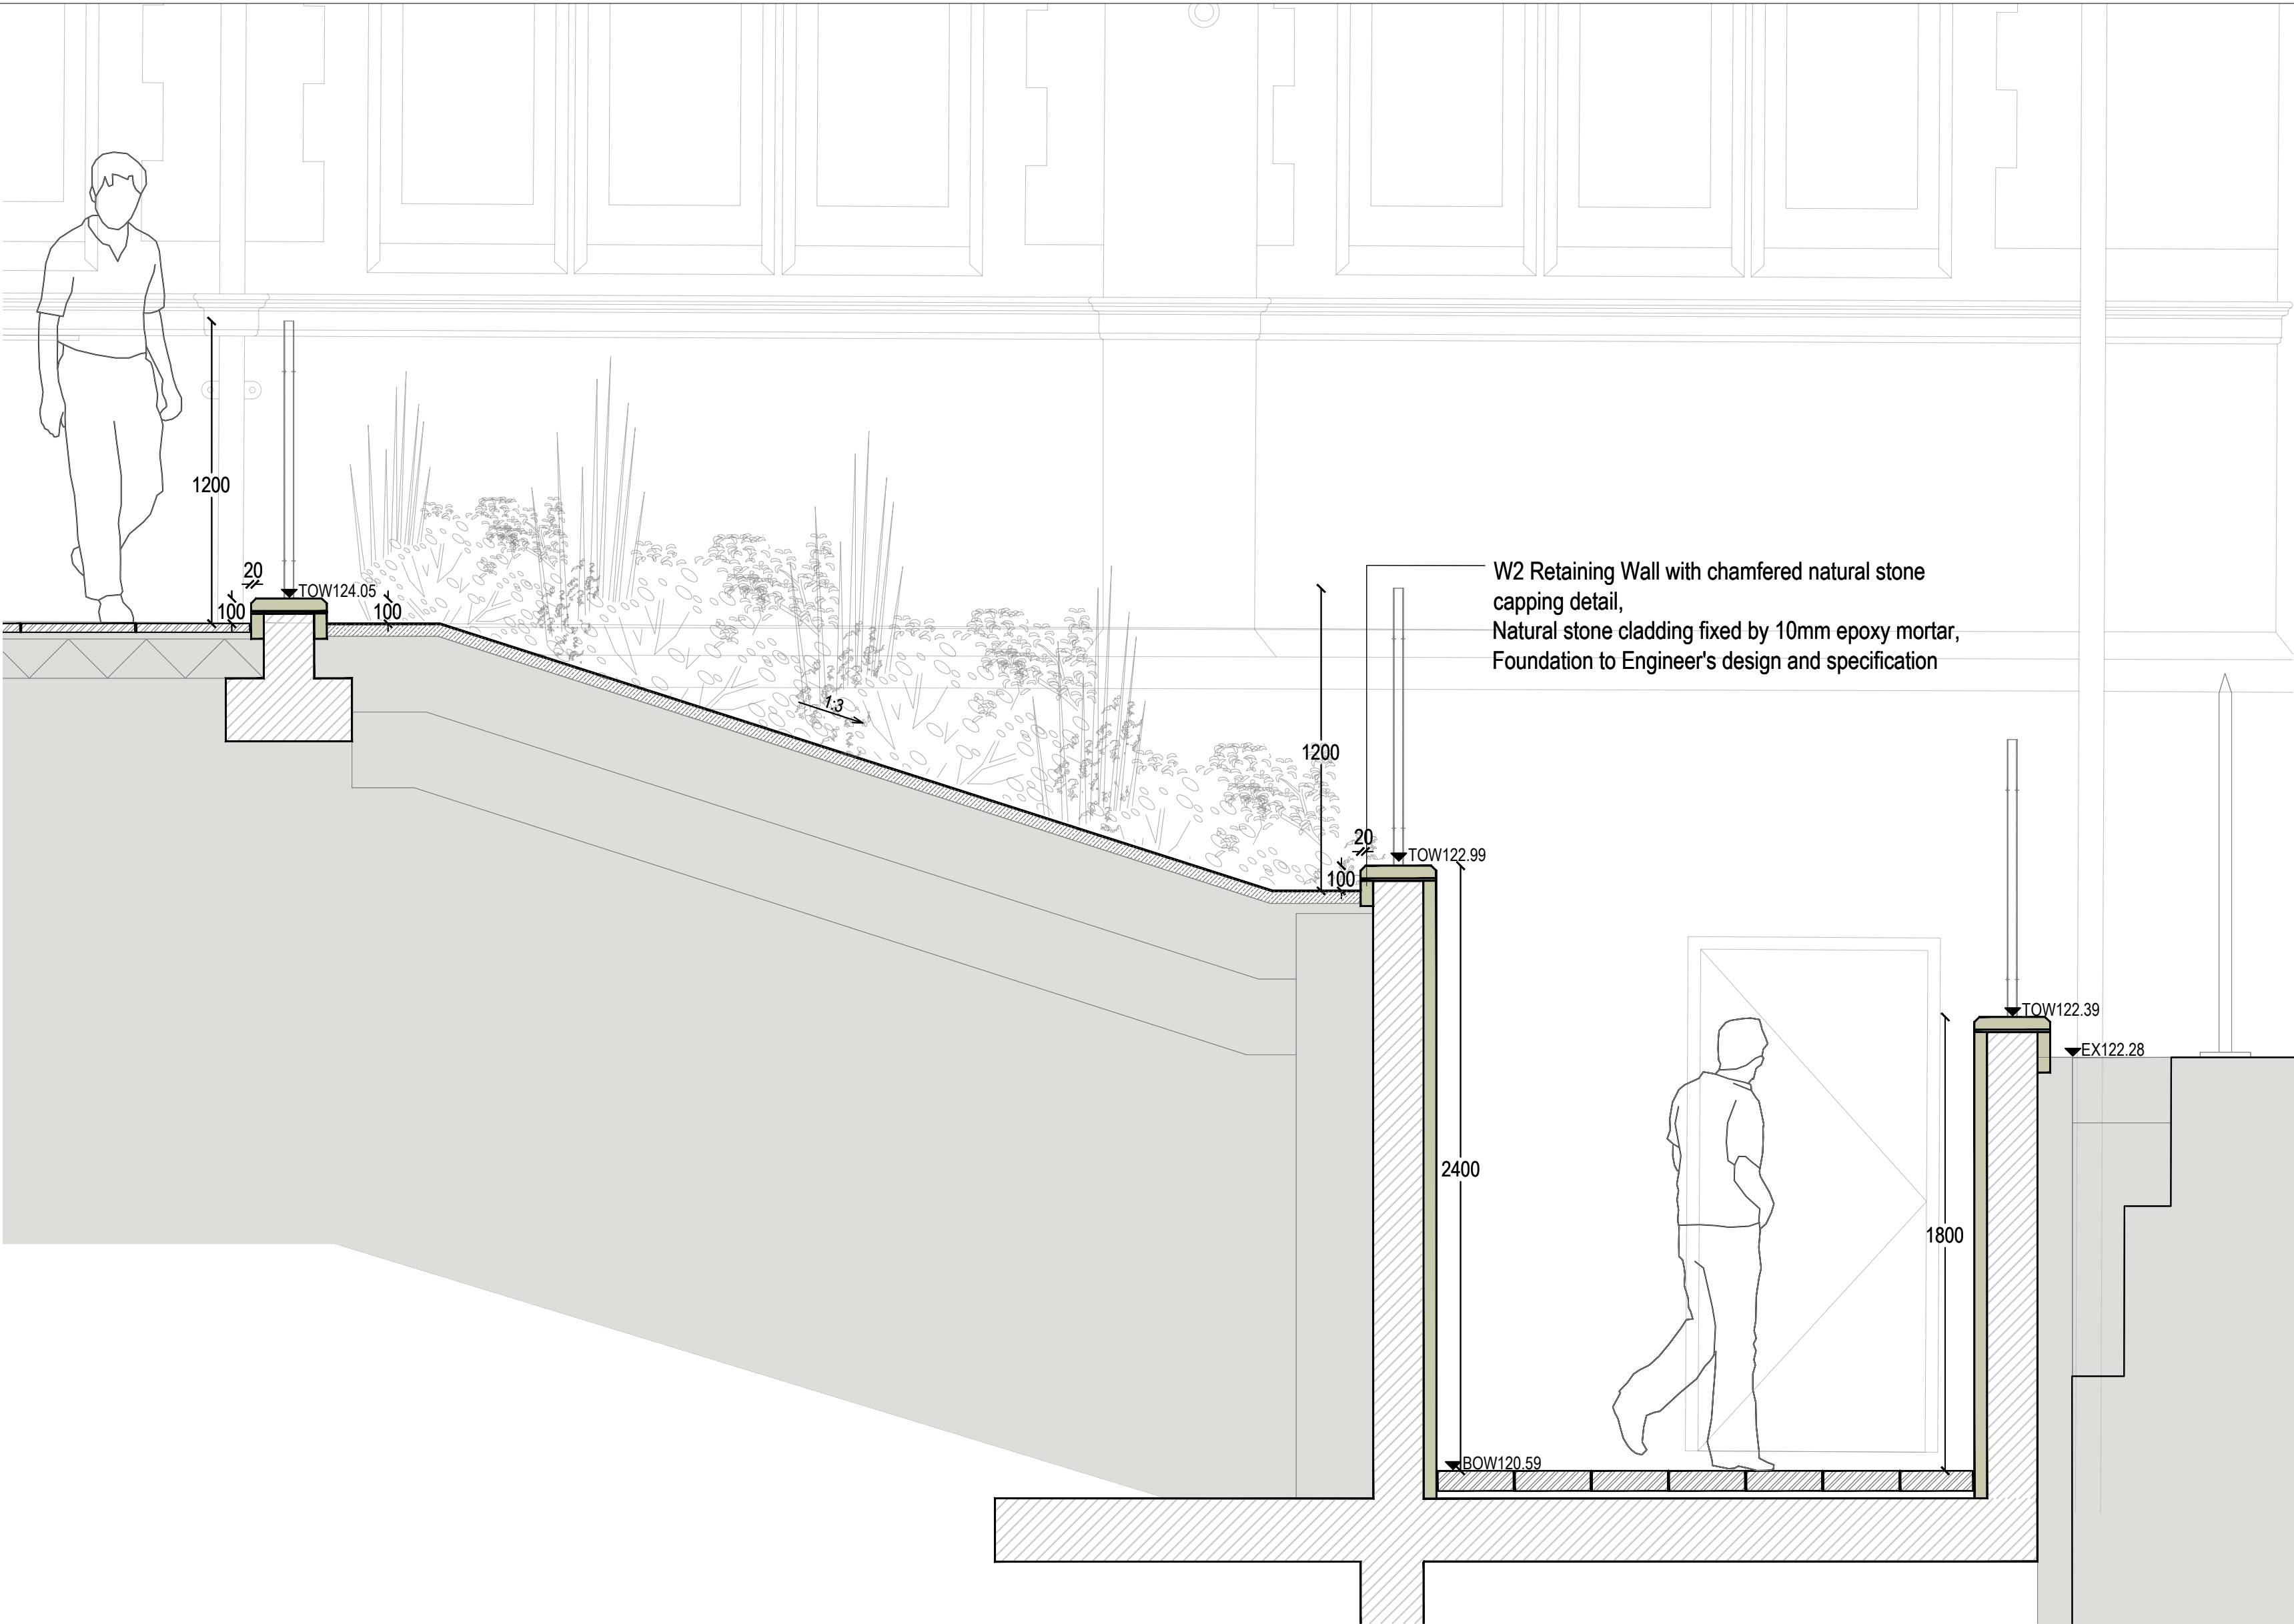

W2 Retaining Wall with chamfered natural stone capping detail,
Natural stone cladding fixed by 10mm epoxy mortar,
Foundation to Engineer's design and specification

01
0305
W2 Wall Section J-J
Scale 1: 20 @A1

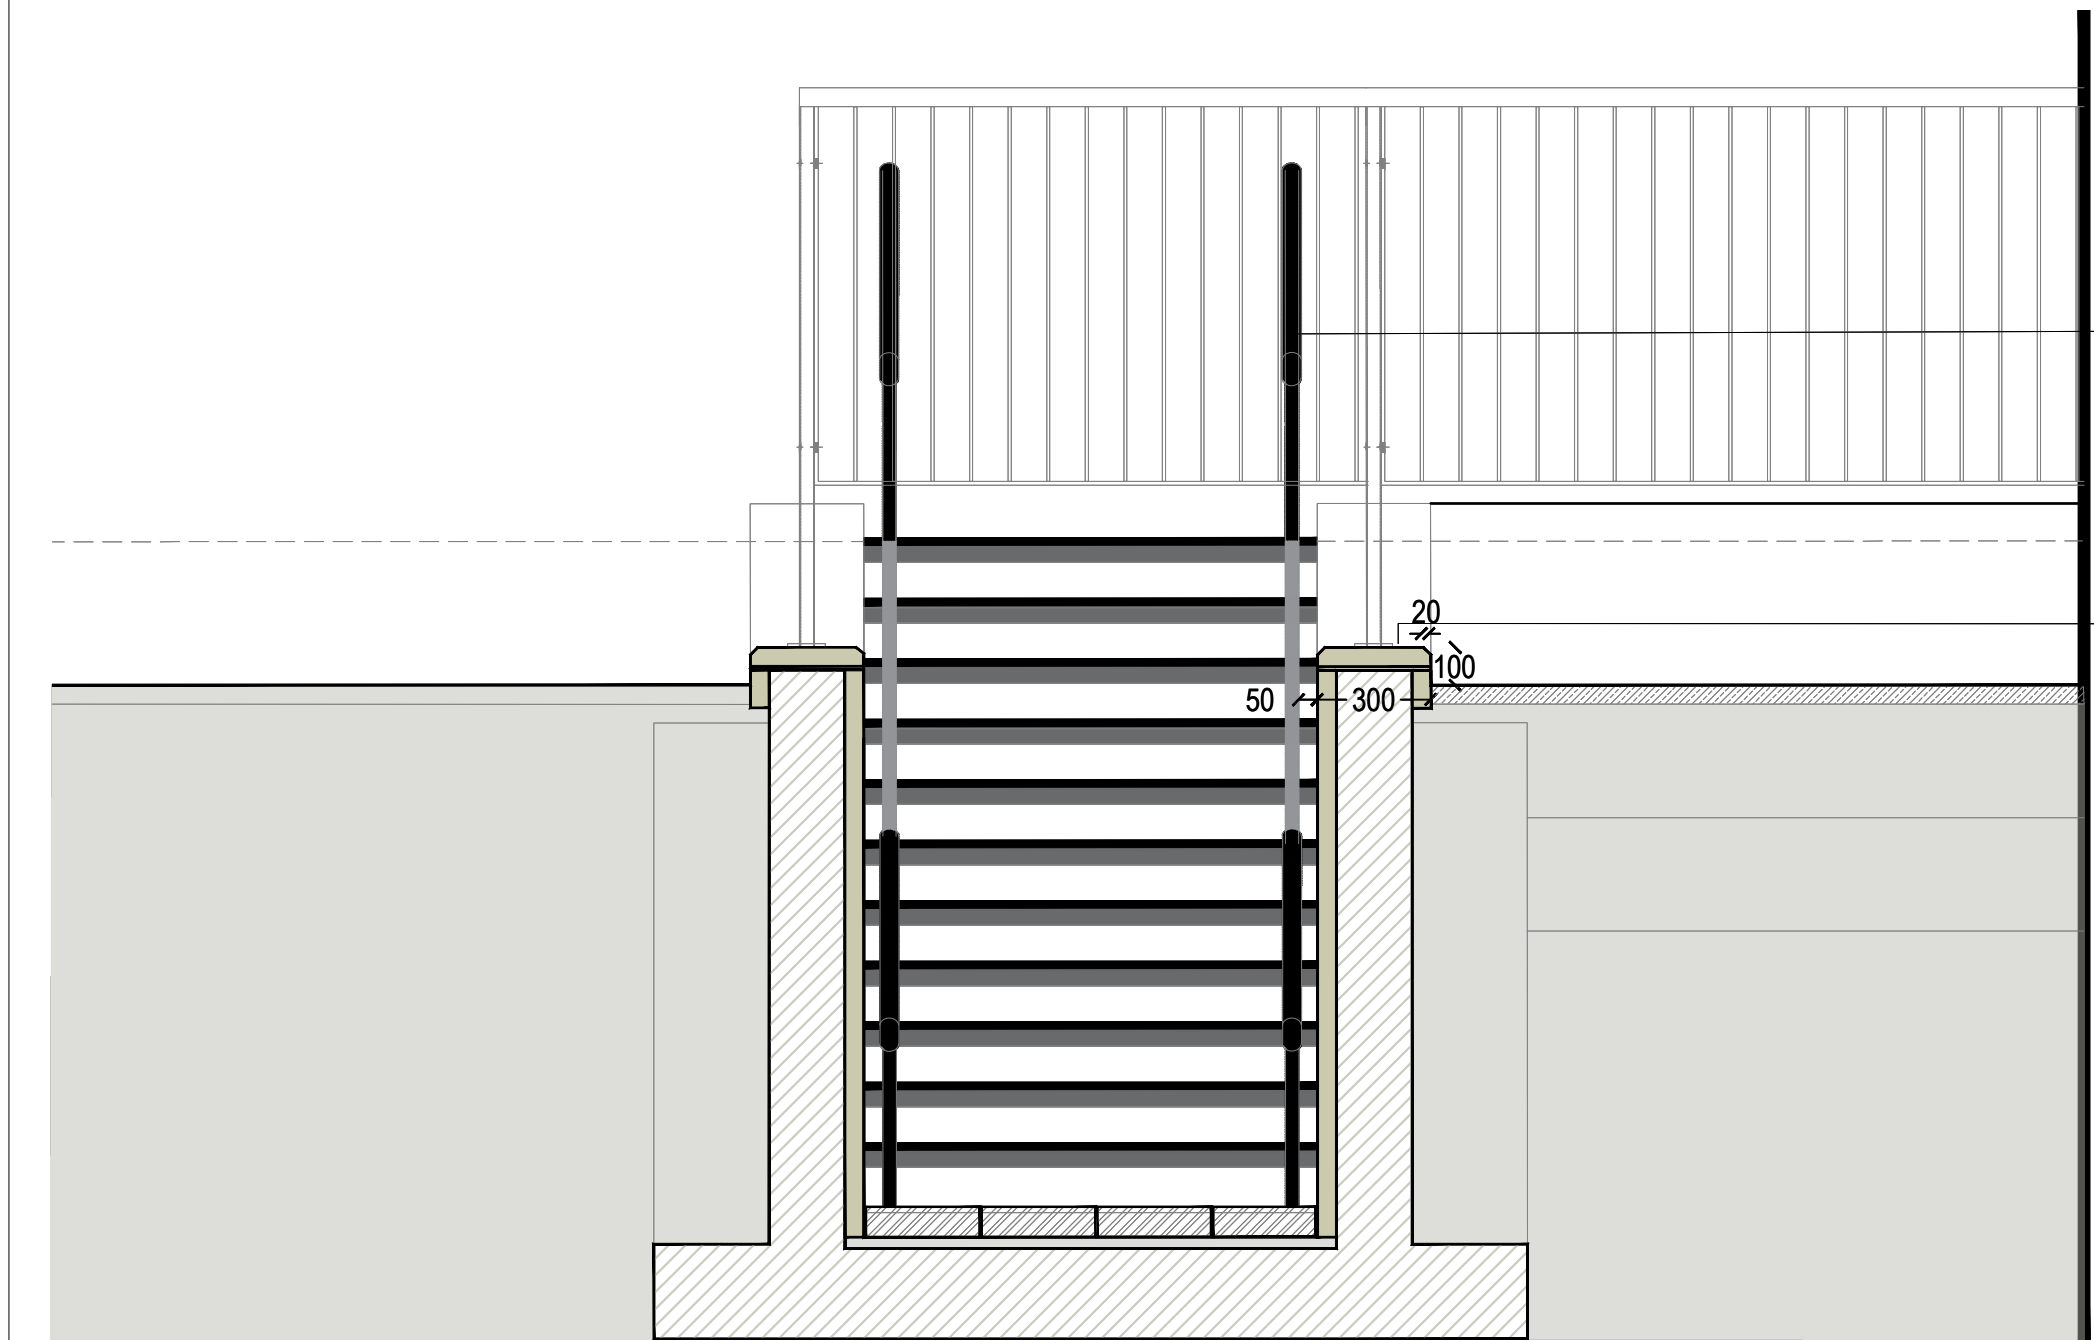

Handrails,
Hot-dip galvanized, powder coated steel
Colour: Black
Height: 1000mm
Core drilled and fixed to Manufacturer's
specification with mounted base plate

W2 Retaining Wall with chamfered
natural stone capping detail,
Natural stone cladding fixed by 10mm
epoxy mortar,
Foundation to Engineer's design and
specification

02
0305
W2 Wall Section I-I
Scale 1: 20 @A1

rev	details	by	date
C00	CONSTRUCTION ISSUE	BK	23.05.2024

rev	details	by	date

Notes

- 1.0 Do not scale from drawing, use figured dimensions only
1.1 All dimensions to be checked onsite
1.2 This drawing to be read in conjunction with all other Gillespies drawings and specifications

Wall to be natural stone smooth finish with coursing circa 300mm x regular lengths to match lower level of Touchstones Building. Sample to be approved by Landscape Architect & Conservation Officer.

Project title
TOUCHSTONES

Drawing title
RETAINING WALL SECTIONS

Drawing number
P21522-00-001-GIL-0305

Drawing Status
CONSTRUCTION
Revision
C00

Date
22.09.2023
Scale
As shown @ A1
Drawn
BK
Checked
WC

© copyright GILLESPIES LLP, all rights reserved

Rochdale
Development
Agency

GILLESPIES

5th Floor, Phoenix House, 3 South Parade, Leeds, LS1 5DZ
P: 0113 247 0550 F: 0113 247 0660 E: design.team@gillespies.co.uk