



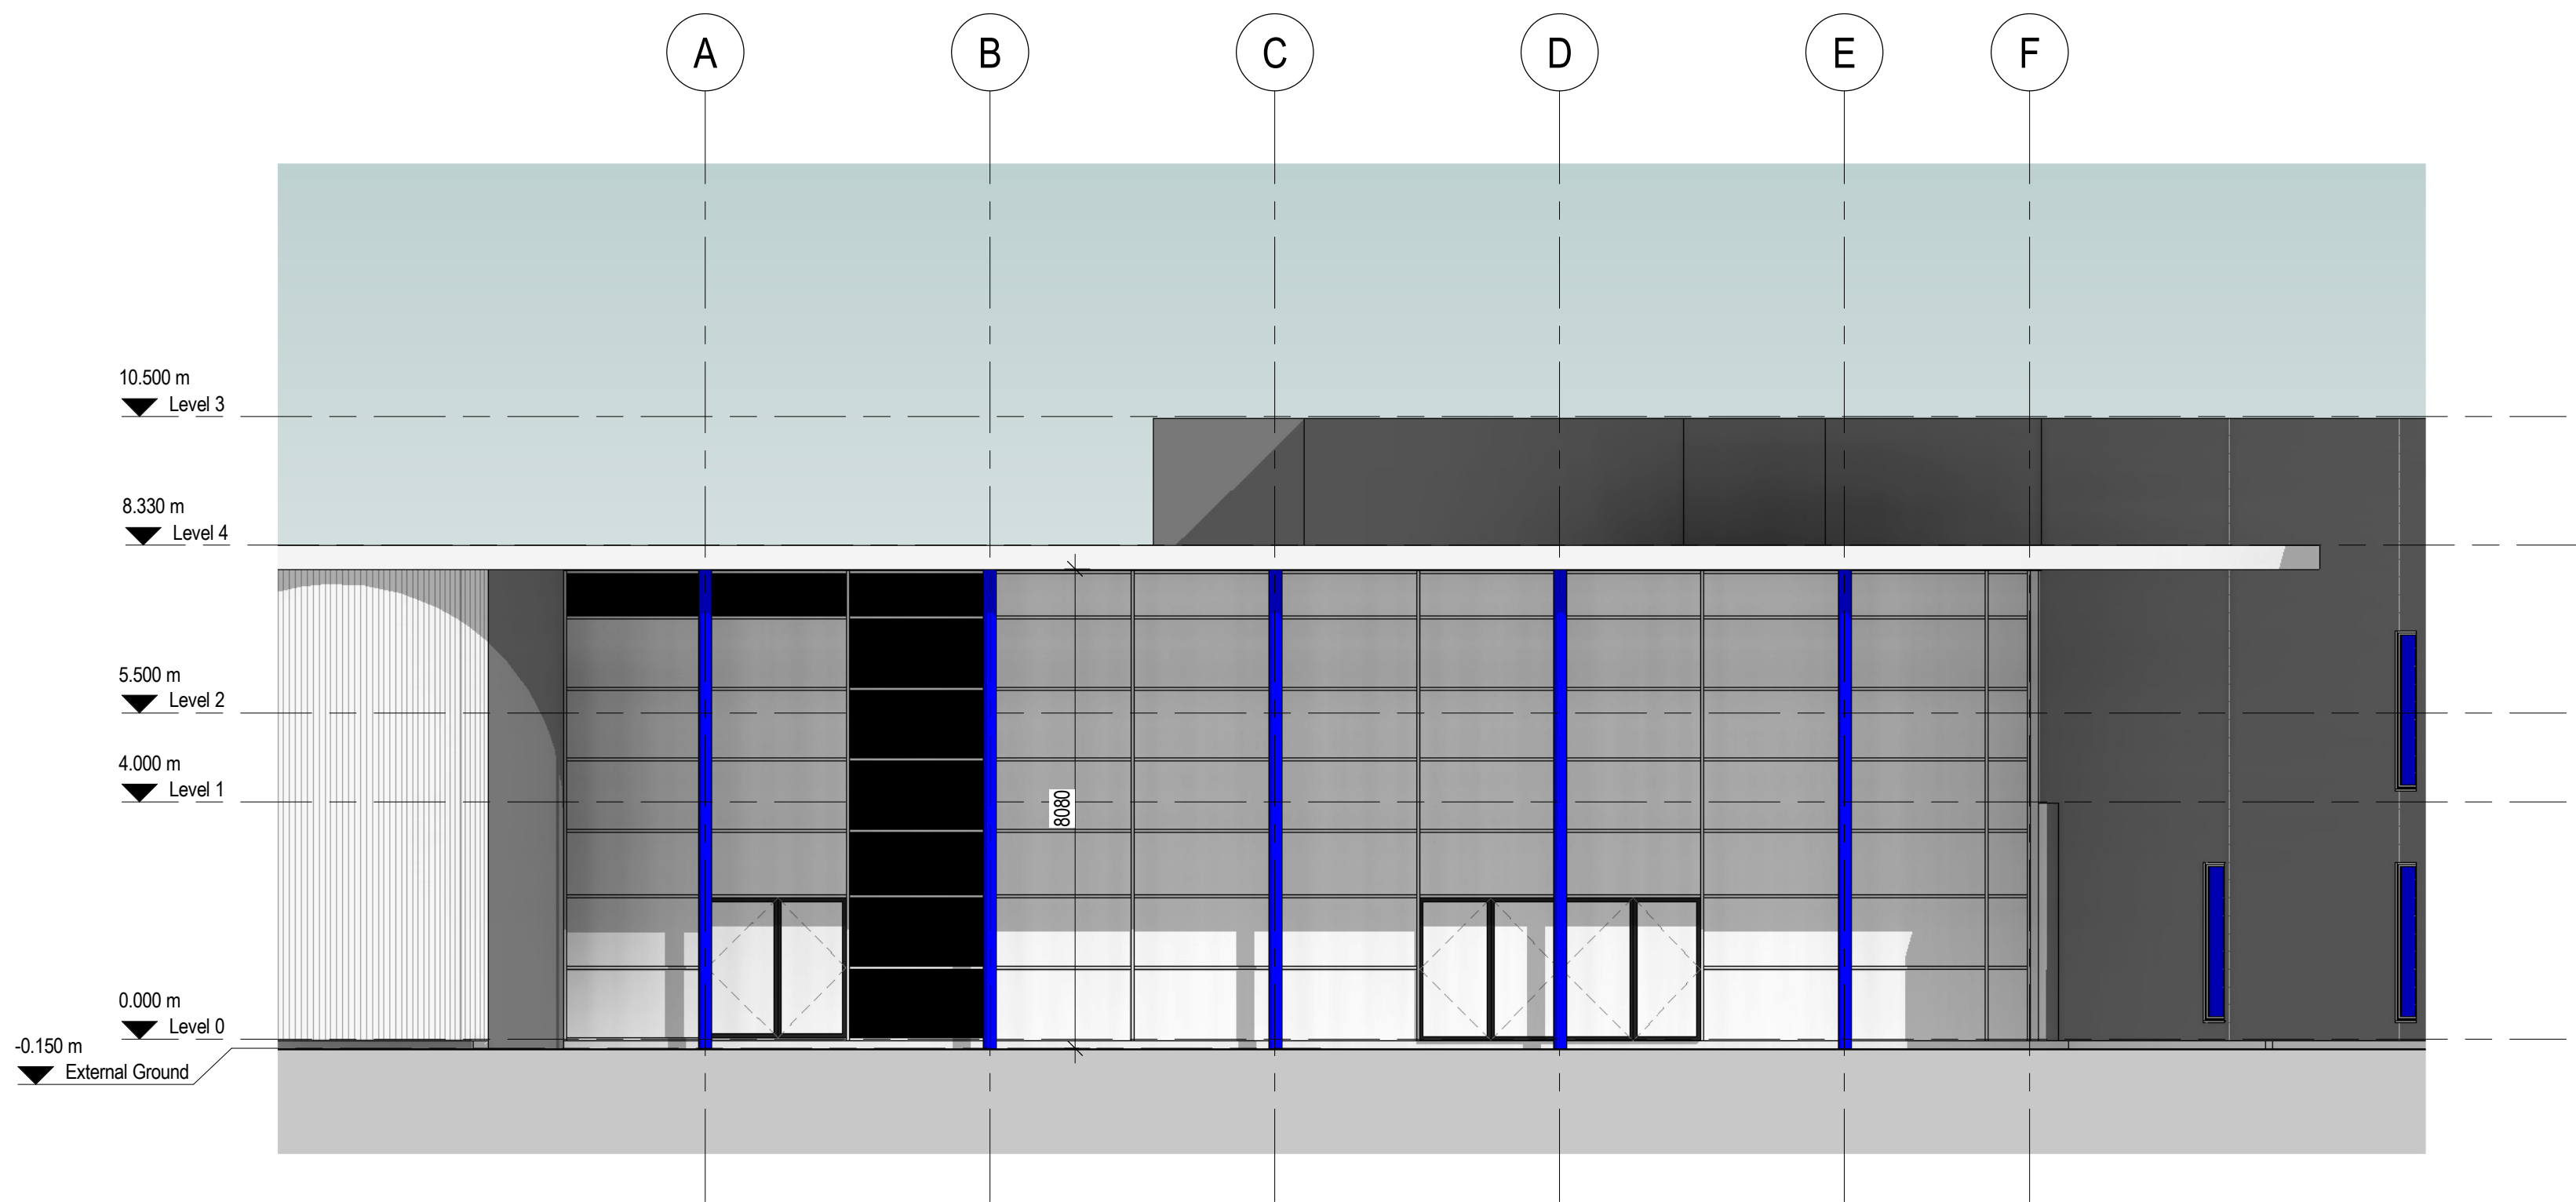


Existing Front Elevation

1 : 100

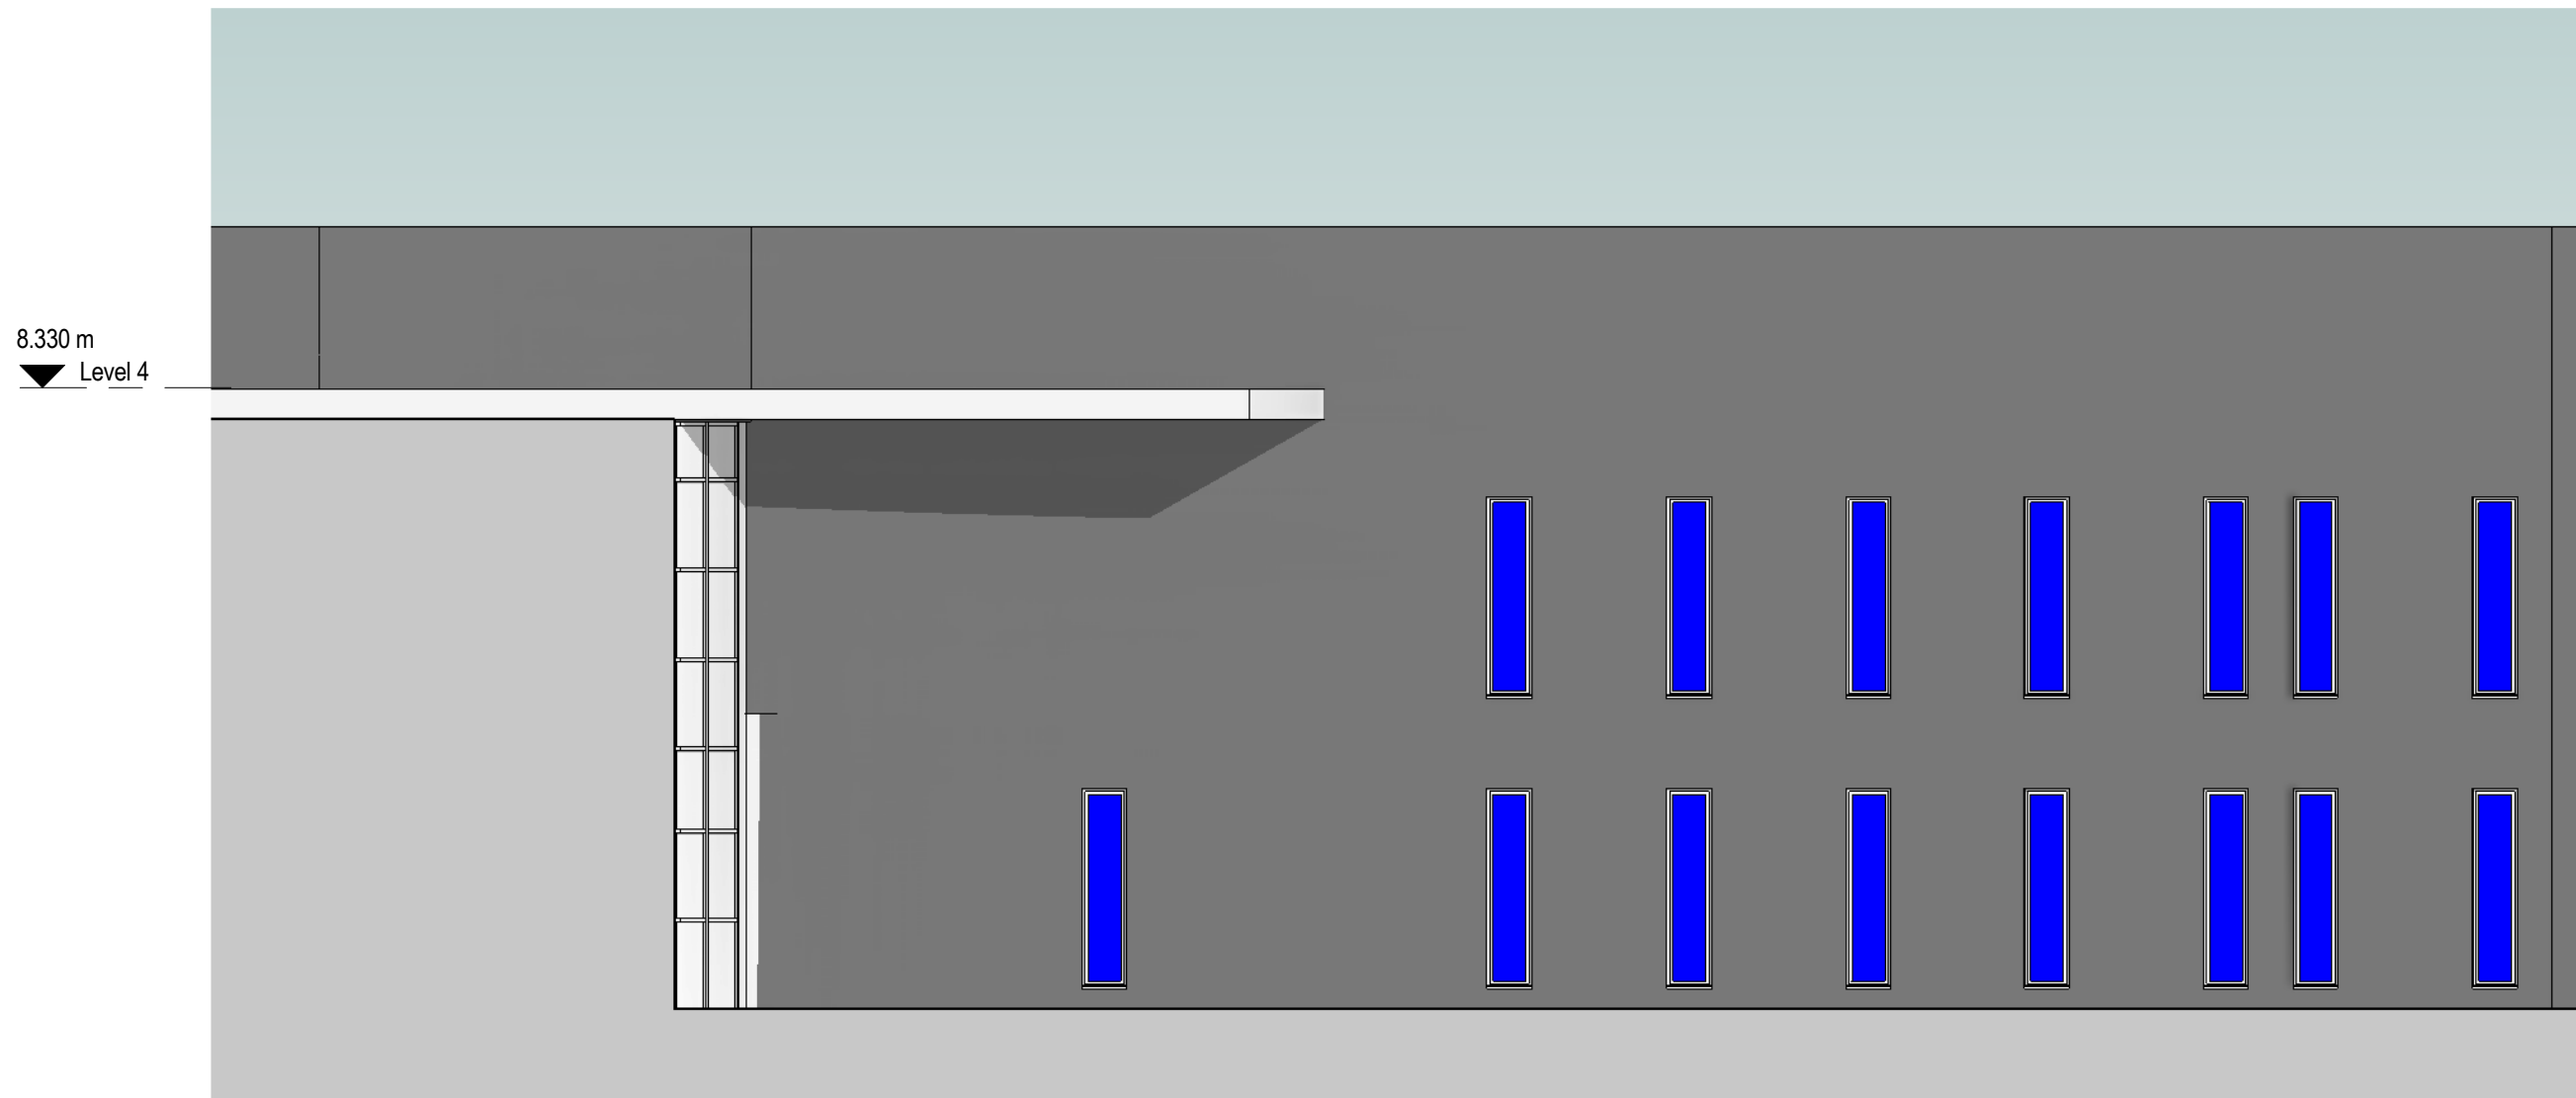

Side Elevation Existing

1 : 100

 P01		Issue for planning		12/06/24		JP	PEH						
Revision		Description			Date	Drawn	Checked						
Halliday Meecham Architects Limited													
111 Piccadilly Manchester M1 2HY +44 (0)161 661 5566													
4 Devonshire Street London W1W 5DT +44 (0)203 440 5175													
hma@hallidaymeecham.com www.hallidaymeecham.com													
													
Client:		Halliday Meecham											
Project:		St Annes Academy Heart Extension											
Phase/ Location:		Hollin Ln, Middleton, Manchester M24 6XN											
Drawing:		Existing Elevation											
Scale @ A1		Scale @ A3		Date:		Drawn:		Checked:		Job No.		Drawing No.	
1:100				05/06/24		JP		PEH		5769		00005	
								Stage / Suitability:				Status:	
								Planning					
Drawing Ref.												Revision	
5769-HMA-STA-ZZ-DR-A-00005												P01	