



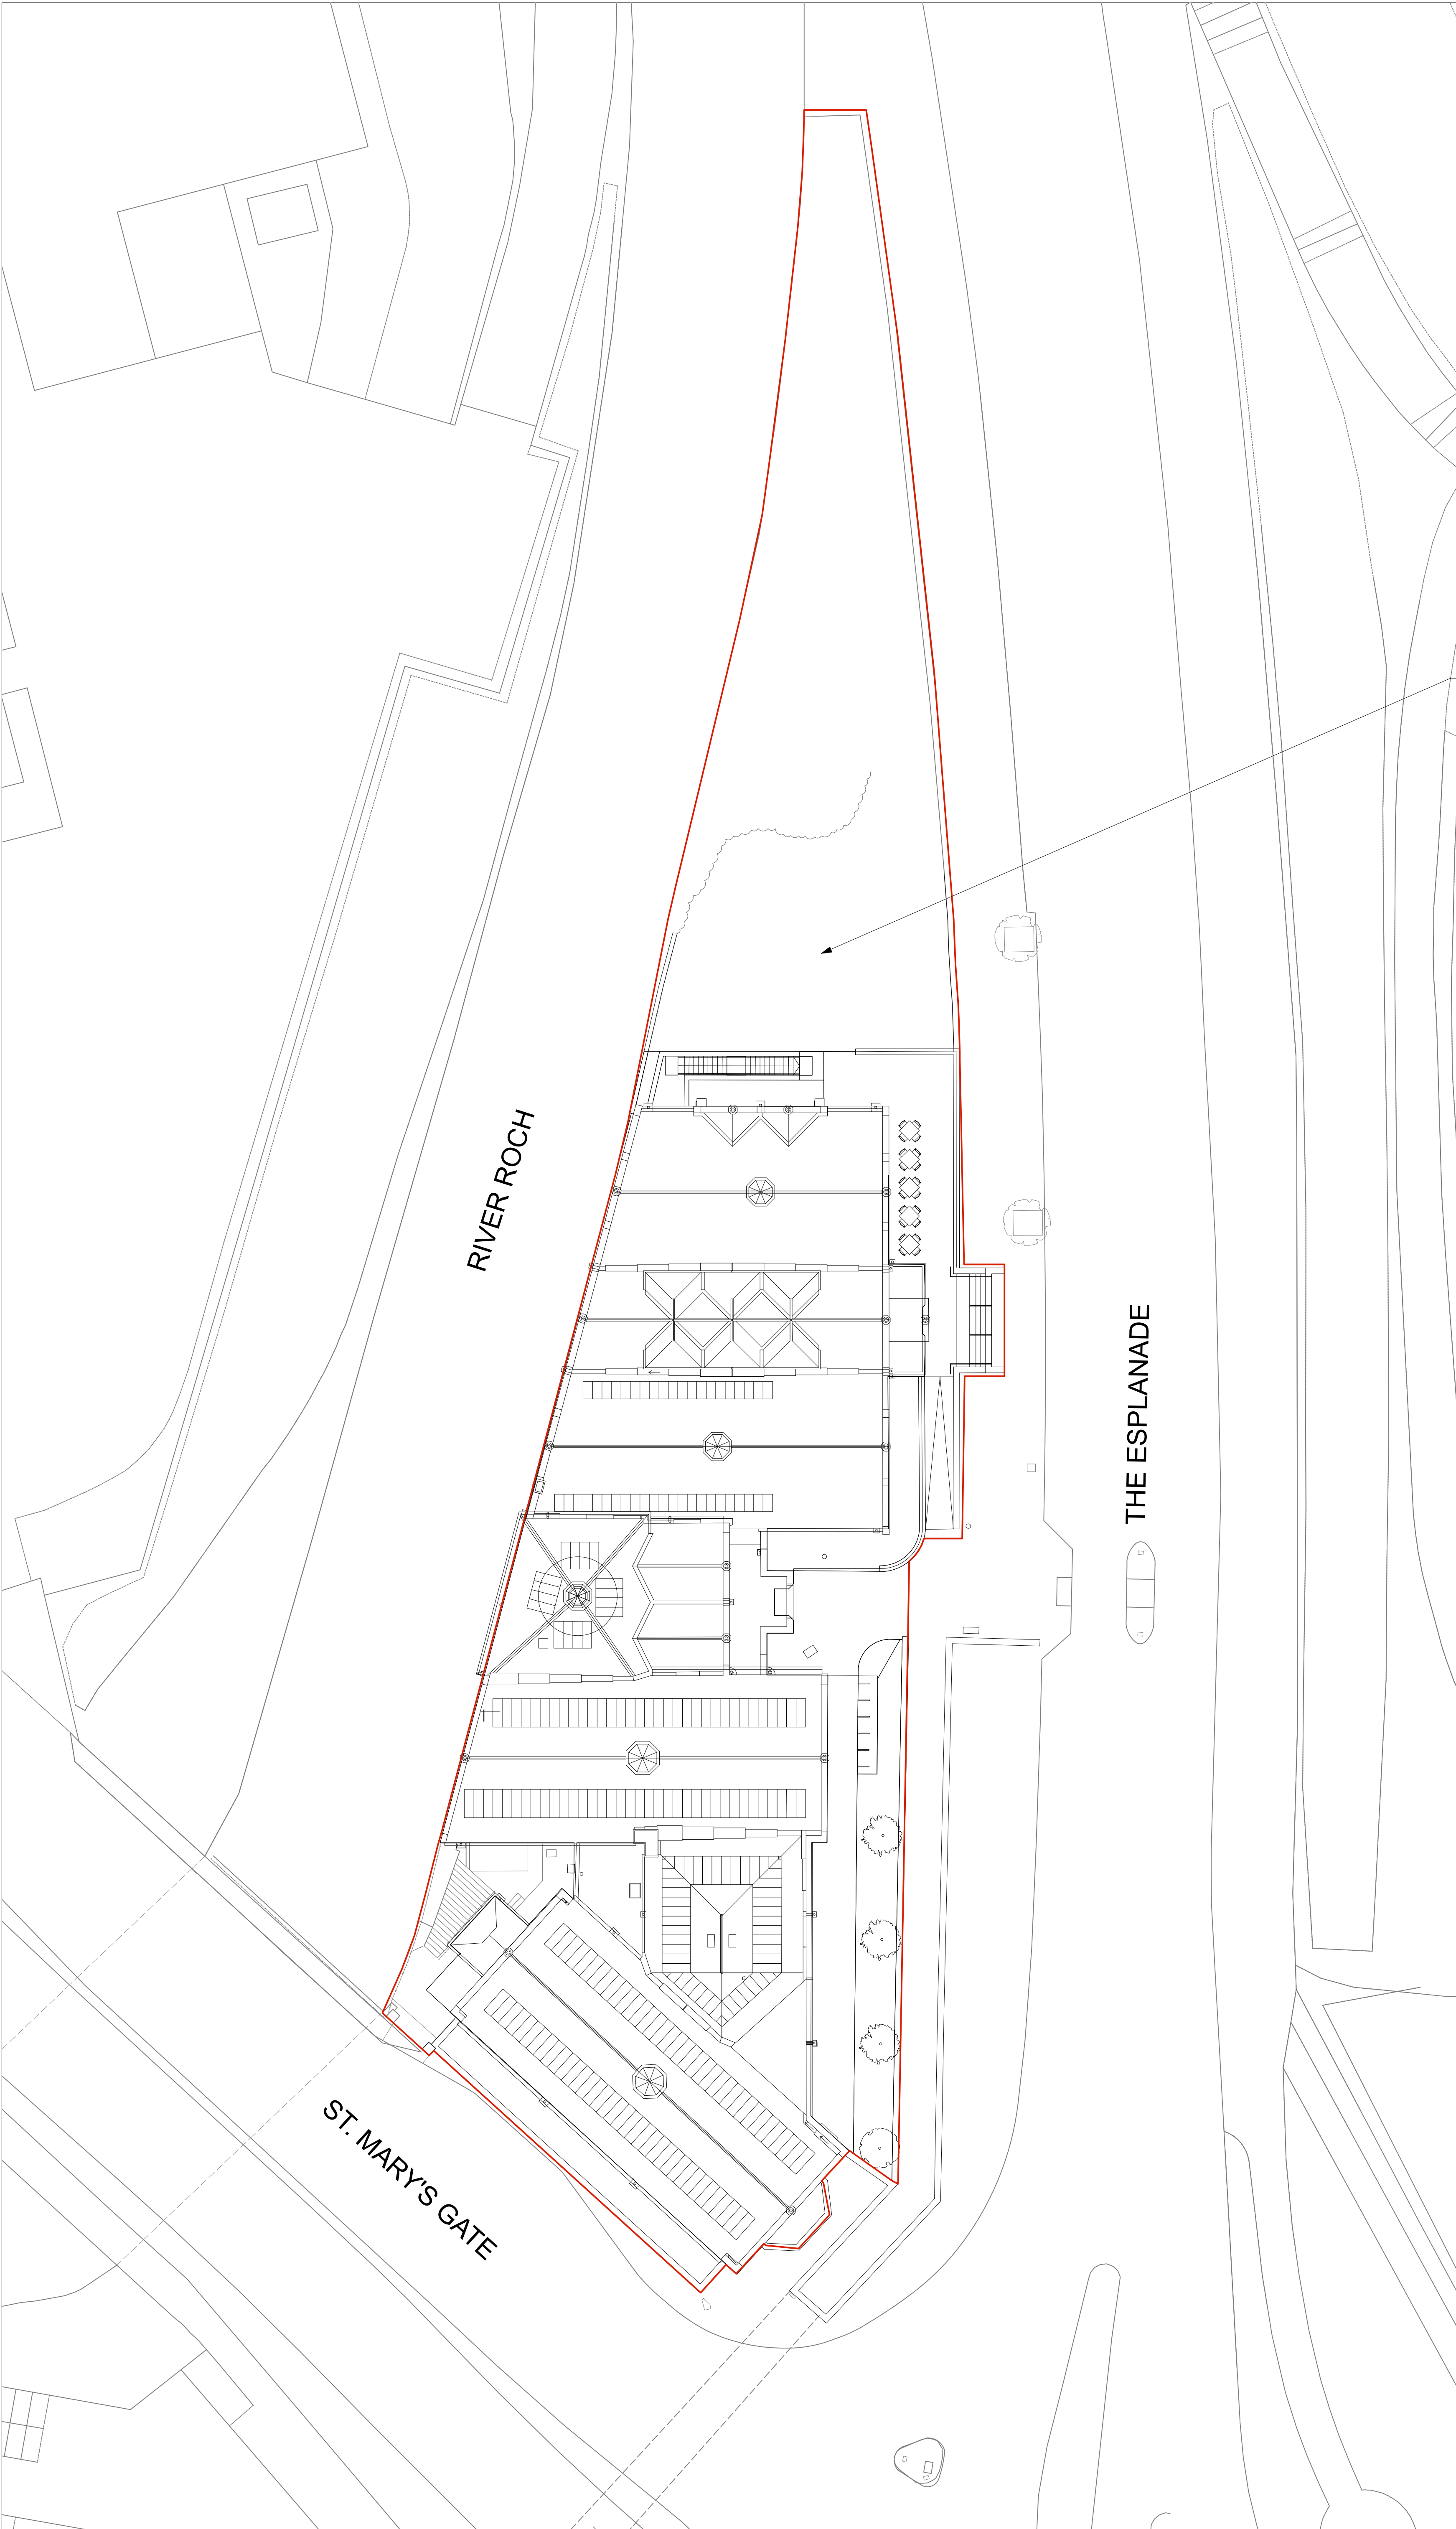

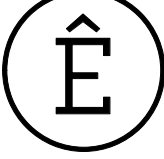

TOUCHSTONES 547

ARCHITECTURAL EMPORIUM Ltd
EMAIL: mail@architectural-emporium.co.uk
WEB: www.architectural-emporium.co.uk
ADDRESS: 13 Hope St, Liverpool, L1 9BQ
PHONE: +44 (0)151 363 0000

02510

- North Point

Existing mound to be removed following fall investigation

NOTE:
- Please refer to Landscape Architect's drawings for all external elements.

RevB: 05.06.23
Planning Issue

FOR: PLANNING
CHECKED BY: LC
DRAWN BY: SE
SCALE: 1:200
PAPER SIZE: A1
JOB: TOUCHSTONES No. 547

2.010_RevB
FIRST ISSUE: 02.05.23
PROPOSED SITE PLAN