




EXIST ACCESS GATES

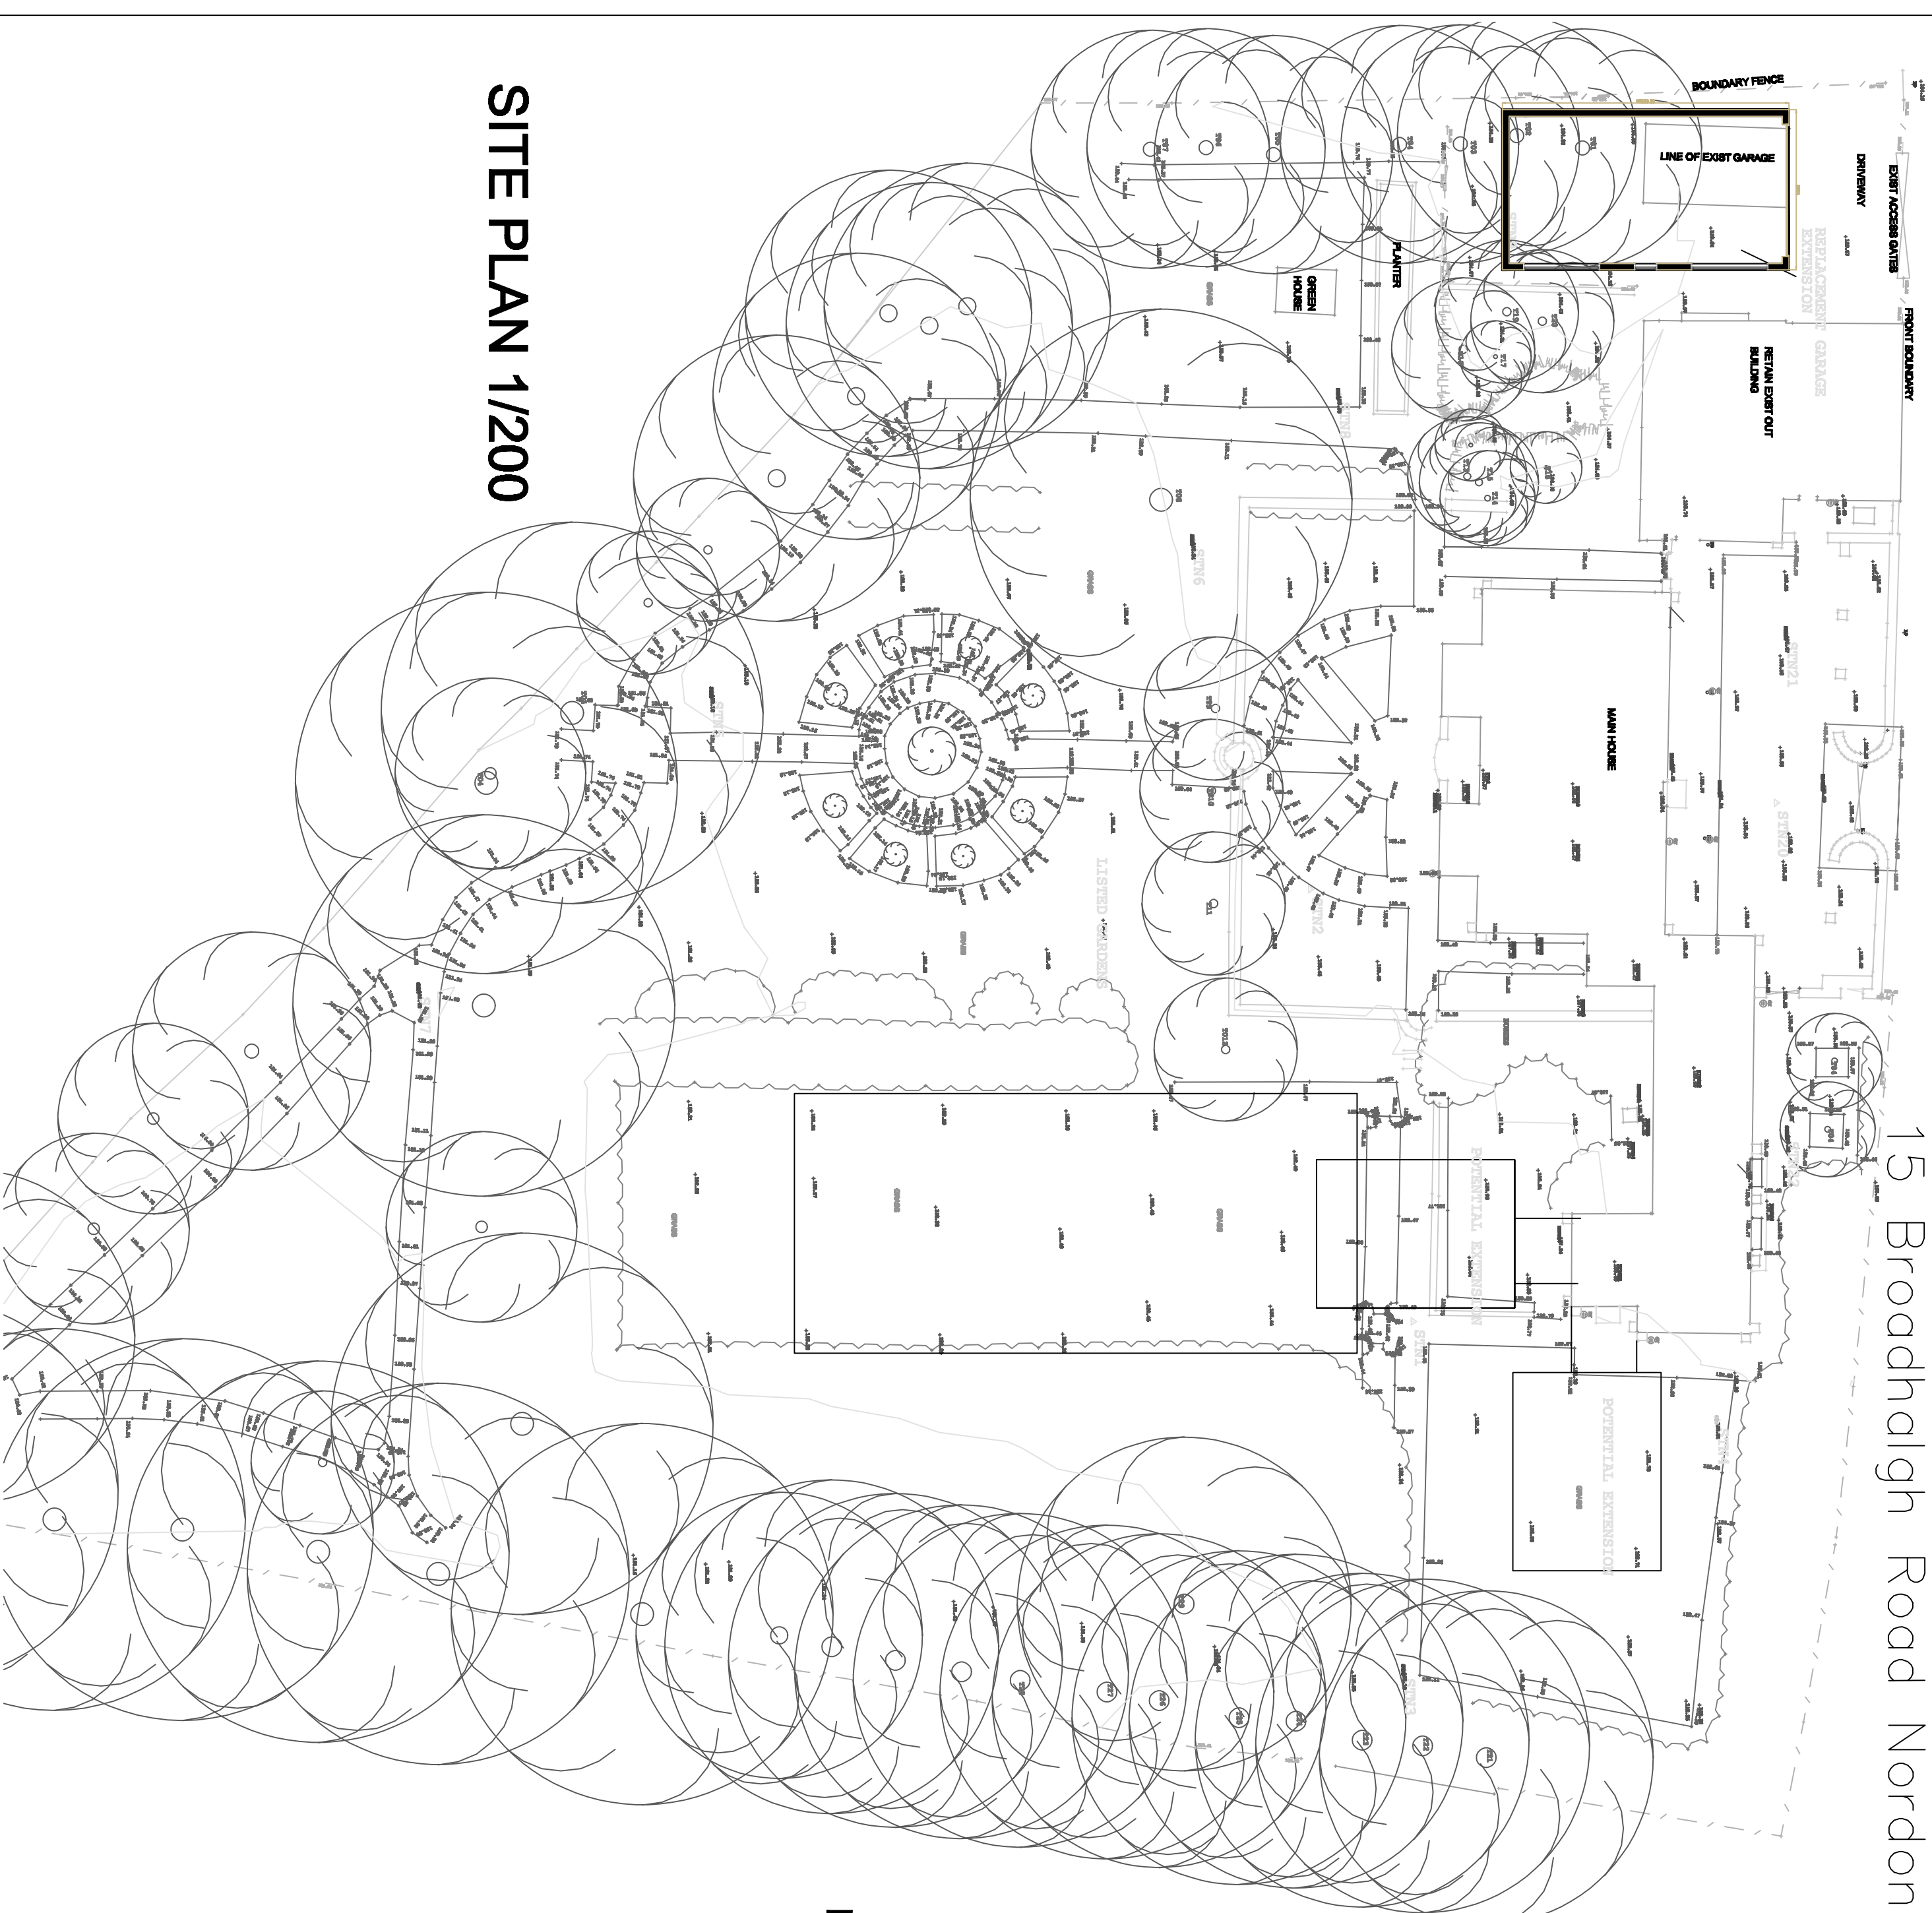


SITE PLAN 1/200

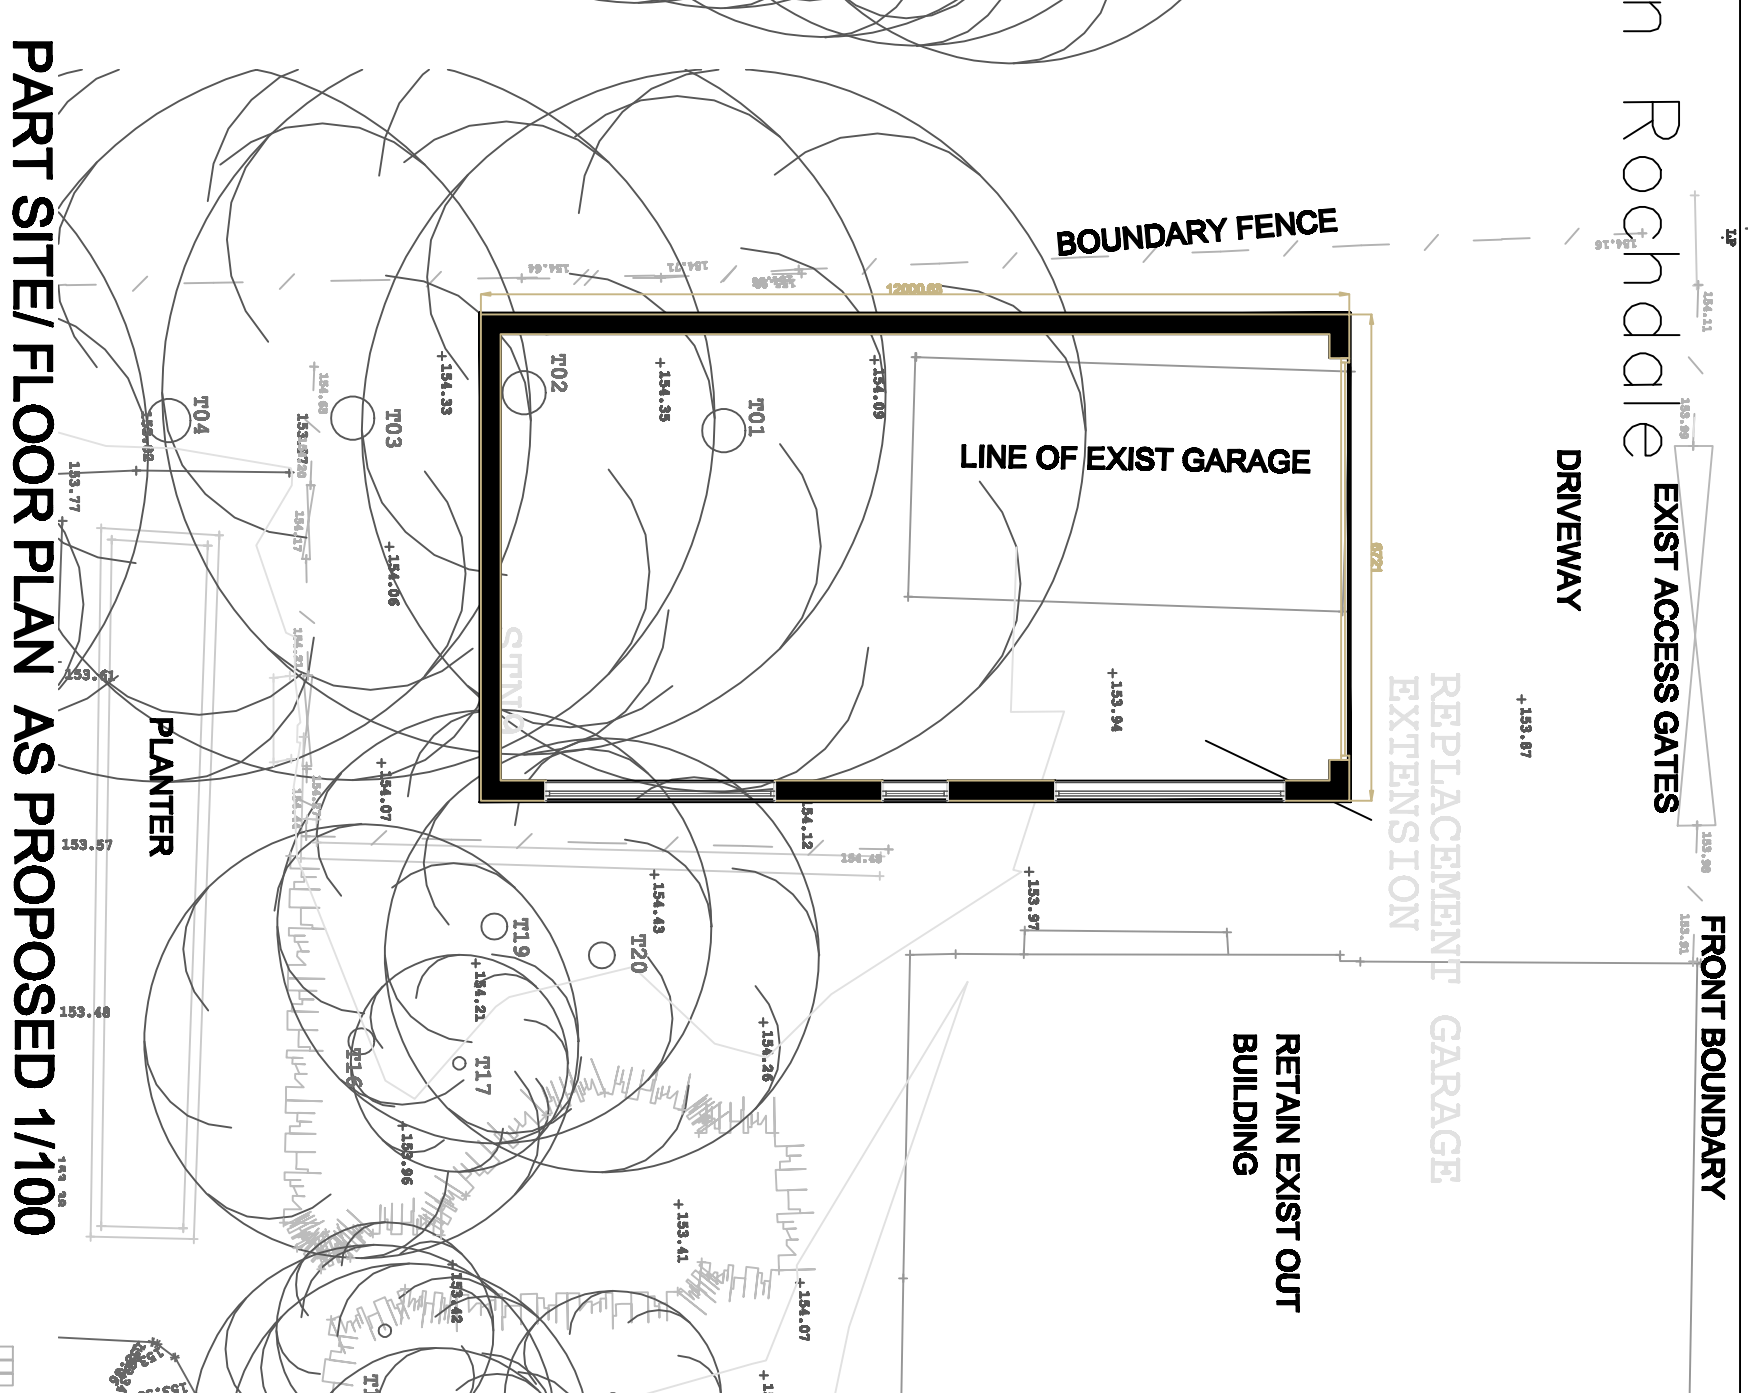

PART SITE/ FLOOR PLAN AS PROPOSED 1/100

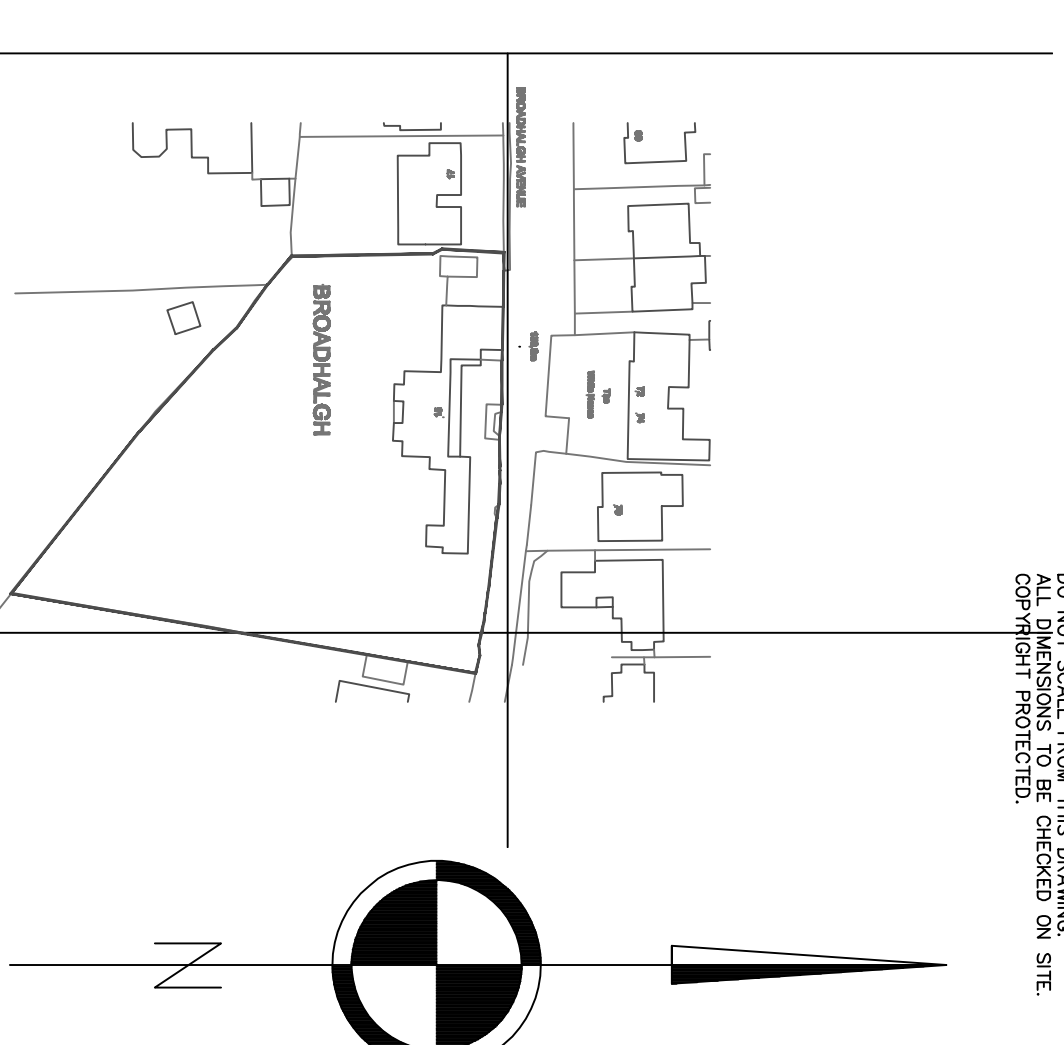


LOCATION PLAN 1/1250

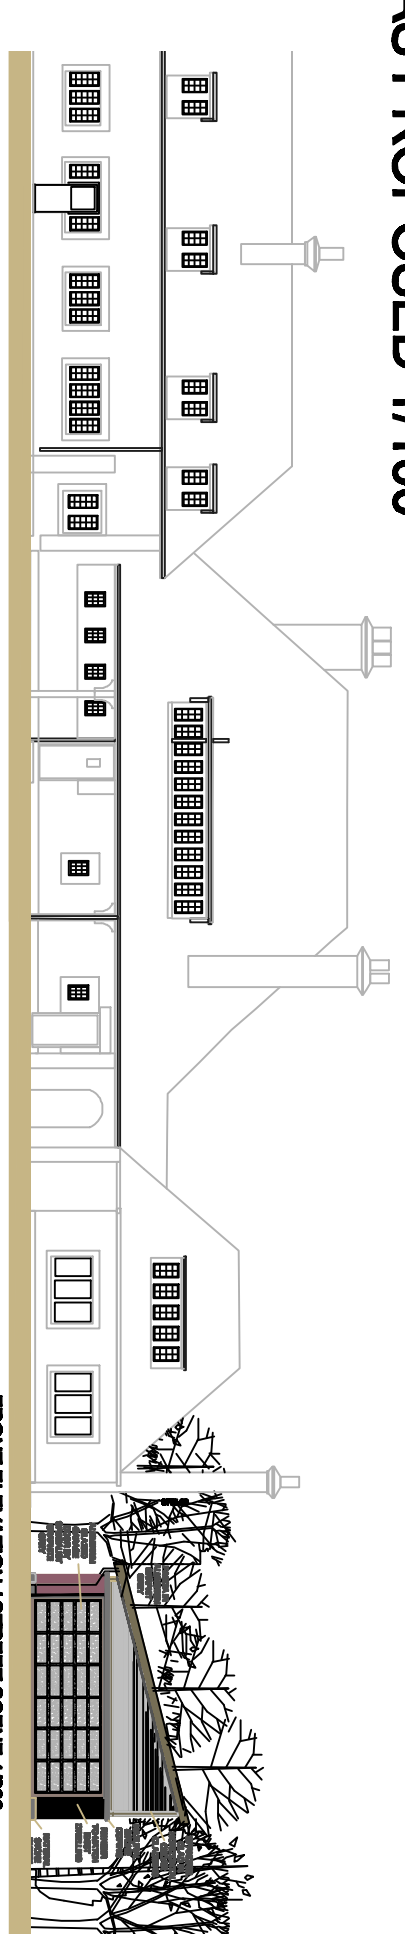

FRONT ELEVATION / STREET SCENE 1/20


**24 x1.8 x1.0 m Solar panels
output 10.32 KW to supplement
energy use to main dwelling**

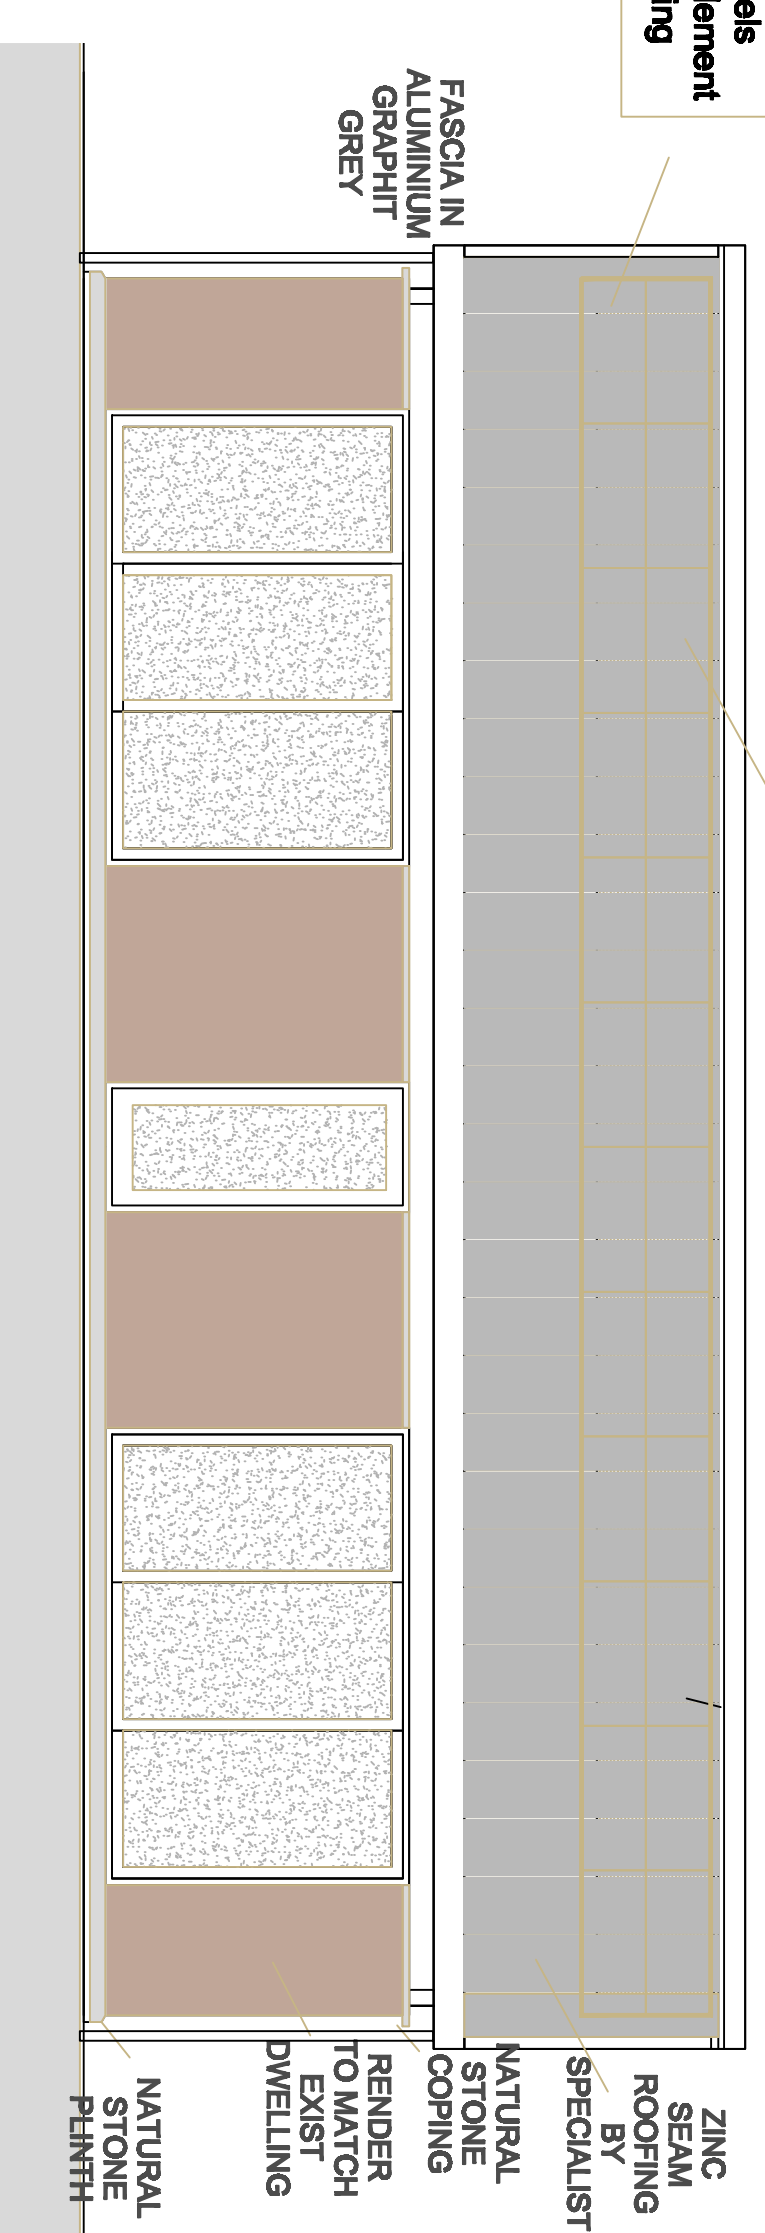

SIDE ELEVATION

REVISIONS			
SCALE	DATE	DRAWN	CHECKED
1/200	AUGUST 2022	ASC	
1/100			
CLIENT			
MR A MARSH			
TITLE			
15 BROADHALGH AVENUE NORDEN ROCHDALE OL1 1BLW			
PROPOSED GARAGE REPLACEMENT EXTENSION			

REAR ELEVATION

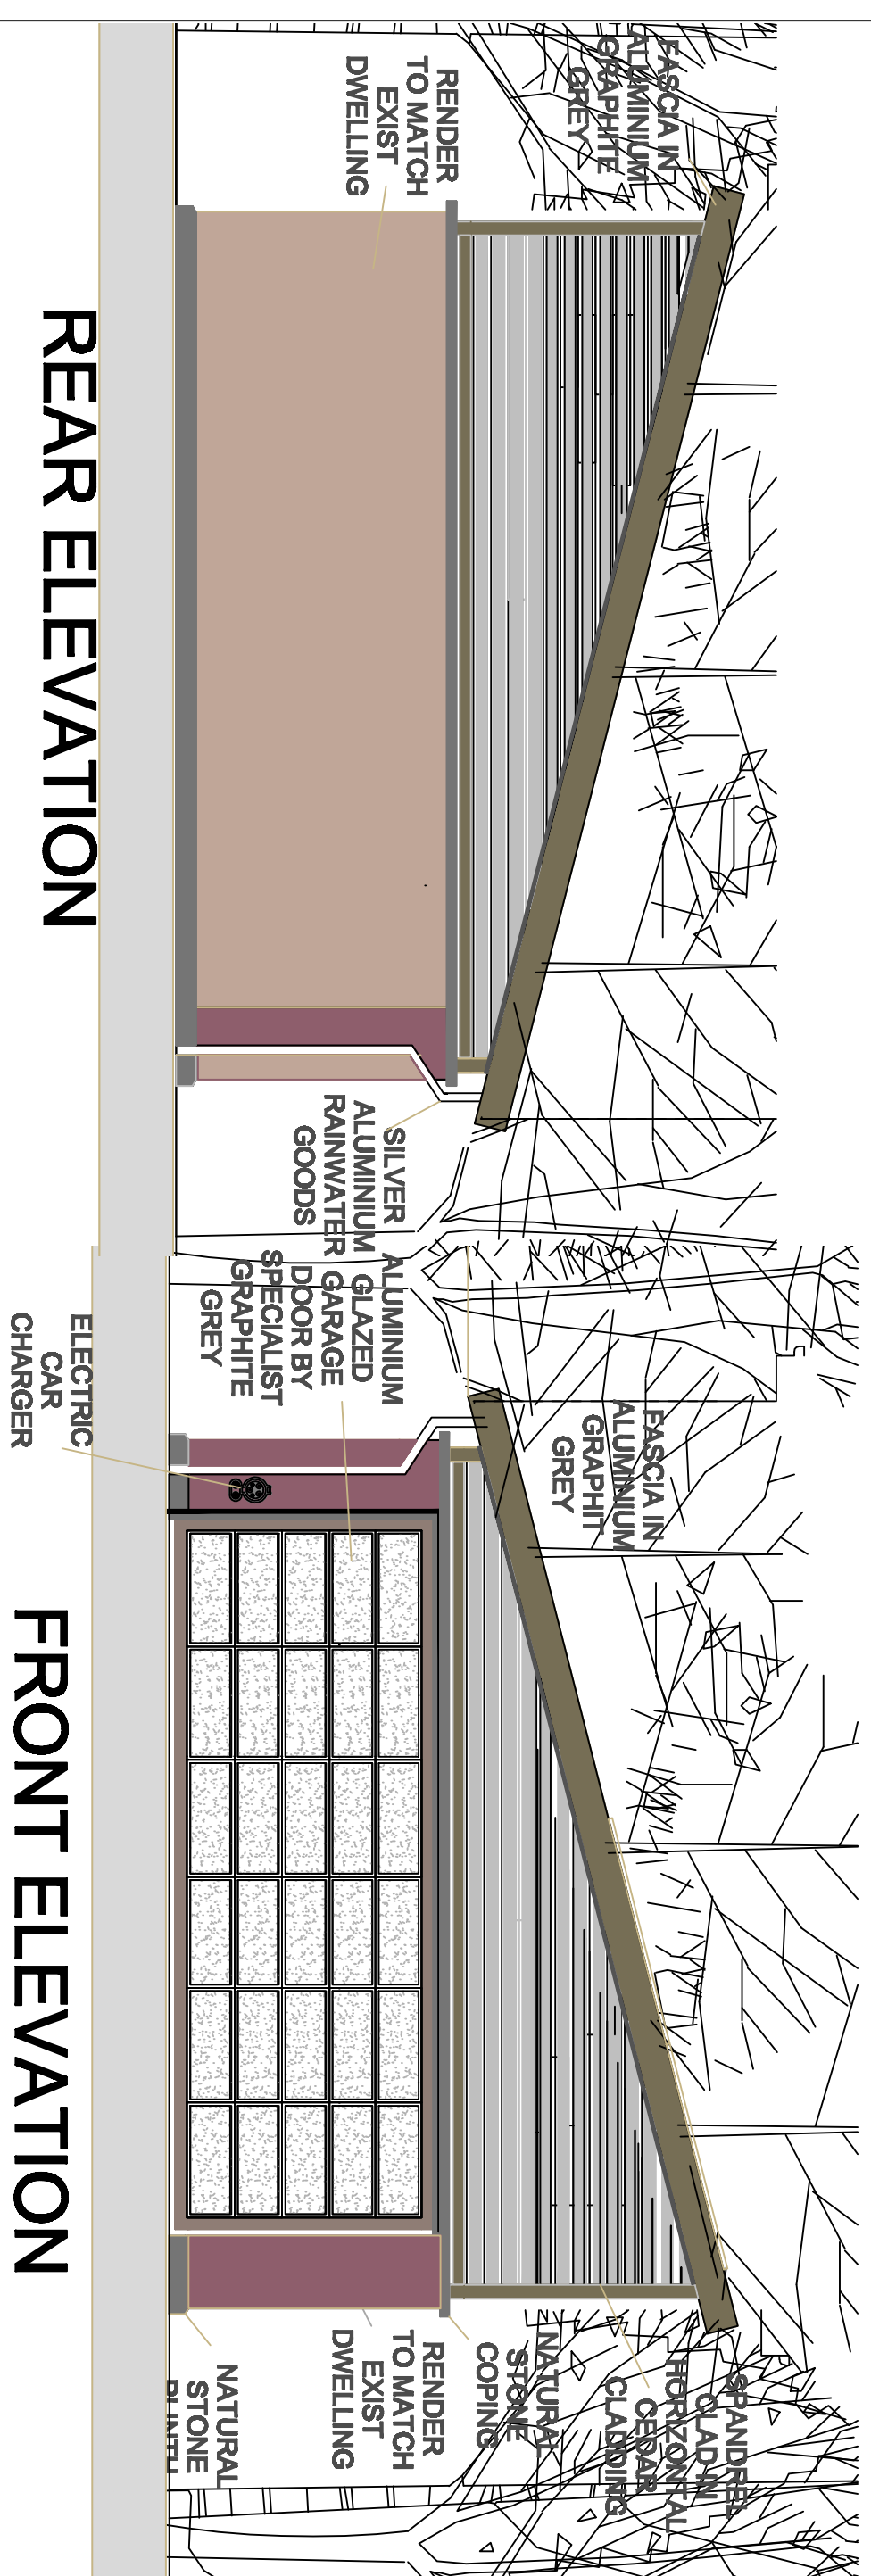

FRONT ELEVATION

REAR ELEVATION

