



This drawing and all contents are the copyright of James Campbell Associates Ltd. No copies to be made from the drawing & details within unless authorised by James Campbell Associates Ltd.

The contract for the works is between the client and his / her contractor. Contractor to visit site, study the details provided within the drawing and be familiar with both the work to be carried out in accordance with the details provided. Any stated dimension must be checked prior to any form of construction. All works and materials to comply with all relevant British Standards and carry a genuine BBA certificate. The materials specified within this drawing are a guide for the contractor as they are recognised materials with genuine BBA certificates etc. Any contractor who decides to use any different materials than that noted on the drawing must inform James Campbell Associates Ltd.

CONSTRUCTION NOTES:-

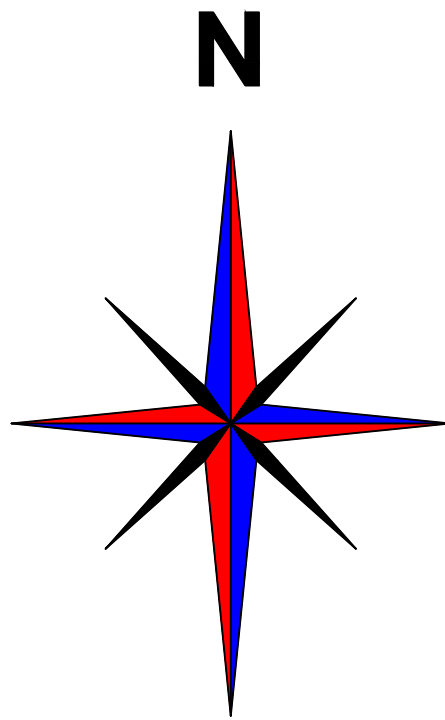

EXISTING SITE PLAN

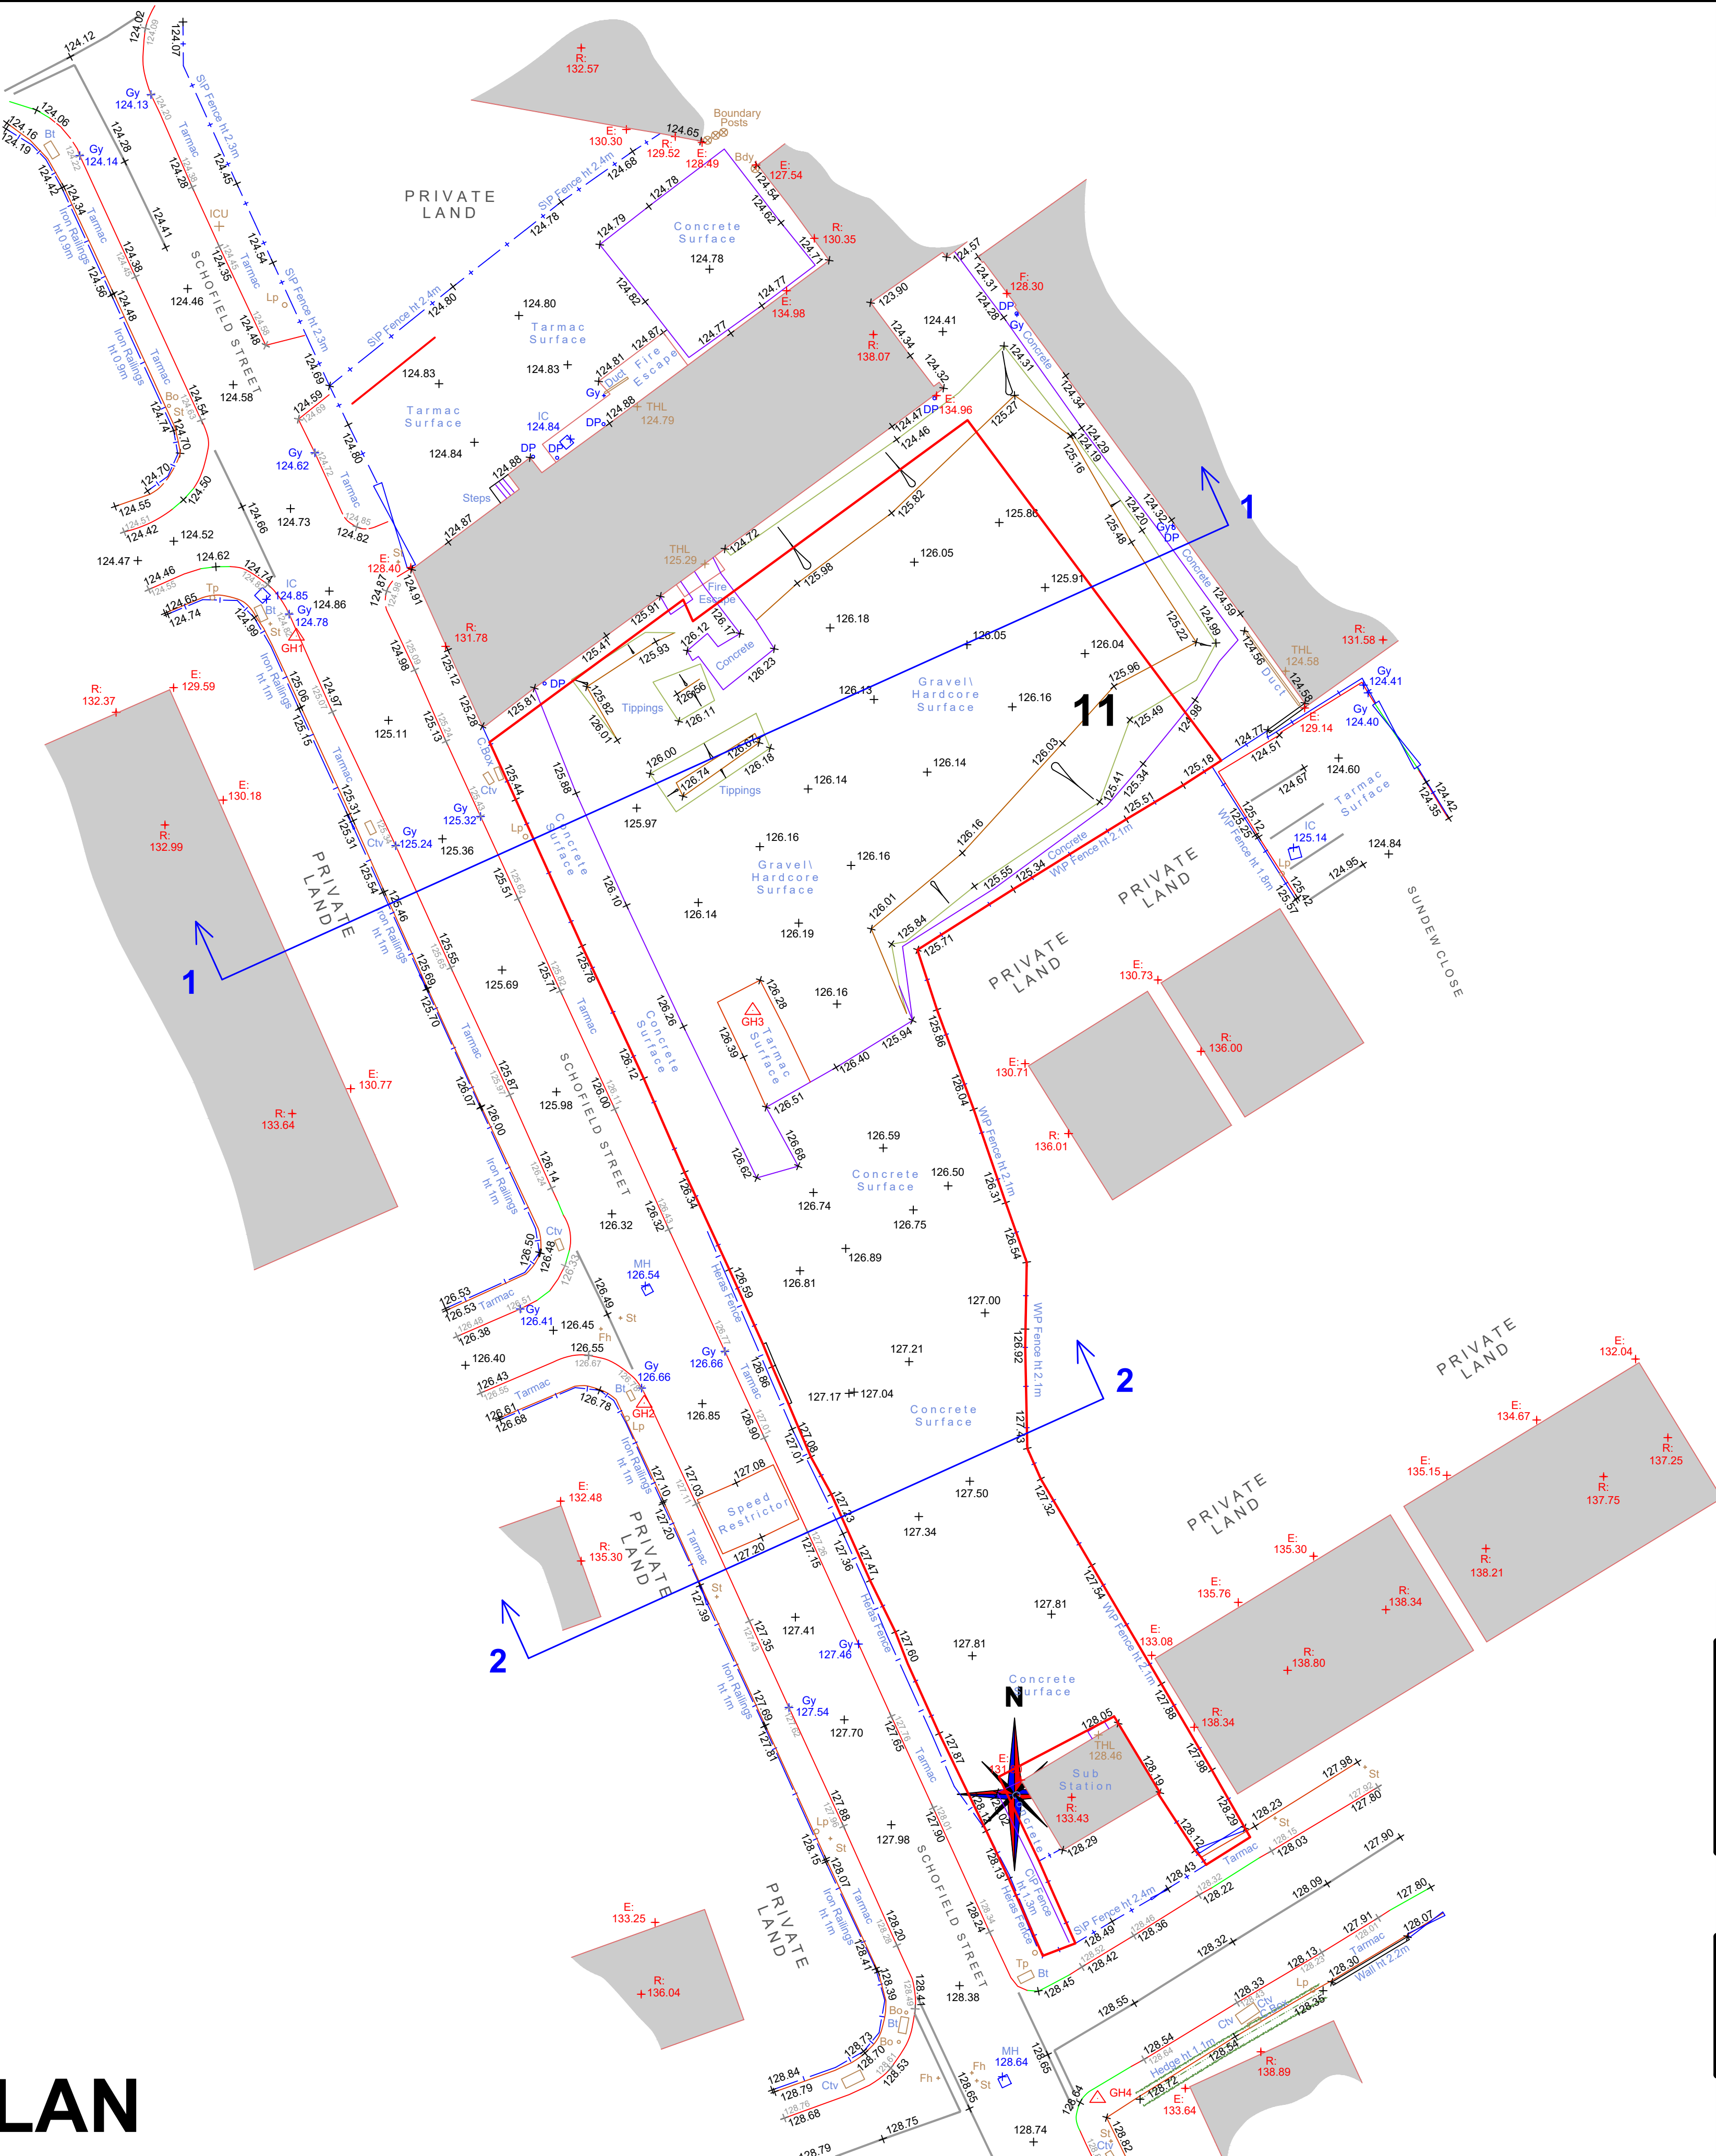

DRAWING TITLE		DRAWING NUMBER:-	
EXISTING SITE PLAN		22.3378.1B	
 			
Campbell House 173 Rochdale Road Firgrove Rochdale OL16 3BN		Tel: 01706 354888 Mob: 07817 623183 Email: admin@jamescampbellassociates.co.uk Web: www.jamescampbellassociates.co.uk	
PROJECT		PROPOSED RESIDENTIAL DEVELOPMENT	
LOCATION		Land off Schofield Street Heywood	
DRAWN:-		DRAWING NUMBER:-	
DATE:-			
SCALE:-			
ISSI I/E:-			
Frank James Smith			
January 2025			
1:250 @ A1			
B			