



NOTES

THIS DRAWING IS COPYRIGHT OF KHAN + LI ARCHITECTS LTD AND MAY NOT BE REPRODUCED IN ANY FORM NOR TRANSFERRED TO OTHER PARTIES BY ELECTRONIC MEANS WITHOUT PRIOR WRITTEN CONSENT. NO DIMENSIONS TO BE SCALED FROM THIS DRAWING.

LAYOUT BASED ON SURVEY DRAWINGS, SUBJECT TO VALIDATION OF SITE SURVEY

ALL DRAWINGS TO BE READ IN CONJUNCTION WITH DONALD INSALL ASSOCIATES DRAWINGS, CONDITION REPORT AND DESIGN & ACCESS STATEMENT

KEY LEGEND

DIMENSION LINE AND REFERENCE

EDGF-01 EXTERNAL DOOR REFERENCE

EWGF-01 EXTERNAL WINDOW REFERENCE

OG OBSCURED GLAZING

* TOUGHENED GLAZING PANEL TO DOORS AND WINDOWS TO COMPLY WITH PART K OF BUILD REG'S

02	General Amendments	11/04/2023	RL	S2	OK
01	Preliminary Issue	02/08/2022	RL	S2	OK
REV	DESCRIPTION	DATE	DRAWN BY	STATUS	APPROVED BY

SCALE @ A1

1:300, 1:50

	STOCKPORT	0001
--	-----------	------

CLIENT APPROVAL

X	A - APPROVED
---	--------------

- | C - DO NOT USE

STATUS	PURPOSE OF ISSUE
--------	------------------

S2 | FOR INFORMATION



PROJECT DETAILS

Waterside House
Water Street, Rochdale, OL16 1TL UK

DRAWING TITLE

E-03 - Proposed North Elevation Layout


CLIENT Waterside Residence Limited

PROJECT	ORIGINATOR	VOLUME	LEVEL	TYPE	ROLE	NUMBER	REV
---------	------------	--------	-------	------	------	--------	-----

RWK - KLA - Z1 - ZZ - DR - A - 040313 - 02



NORTH ELEVATION
SCALE: 1:50

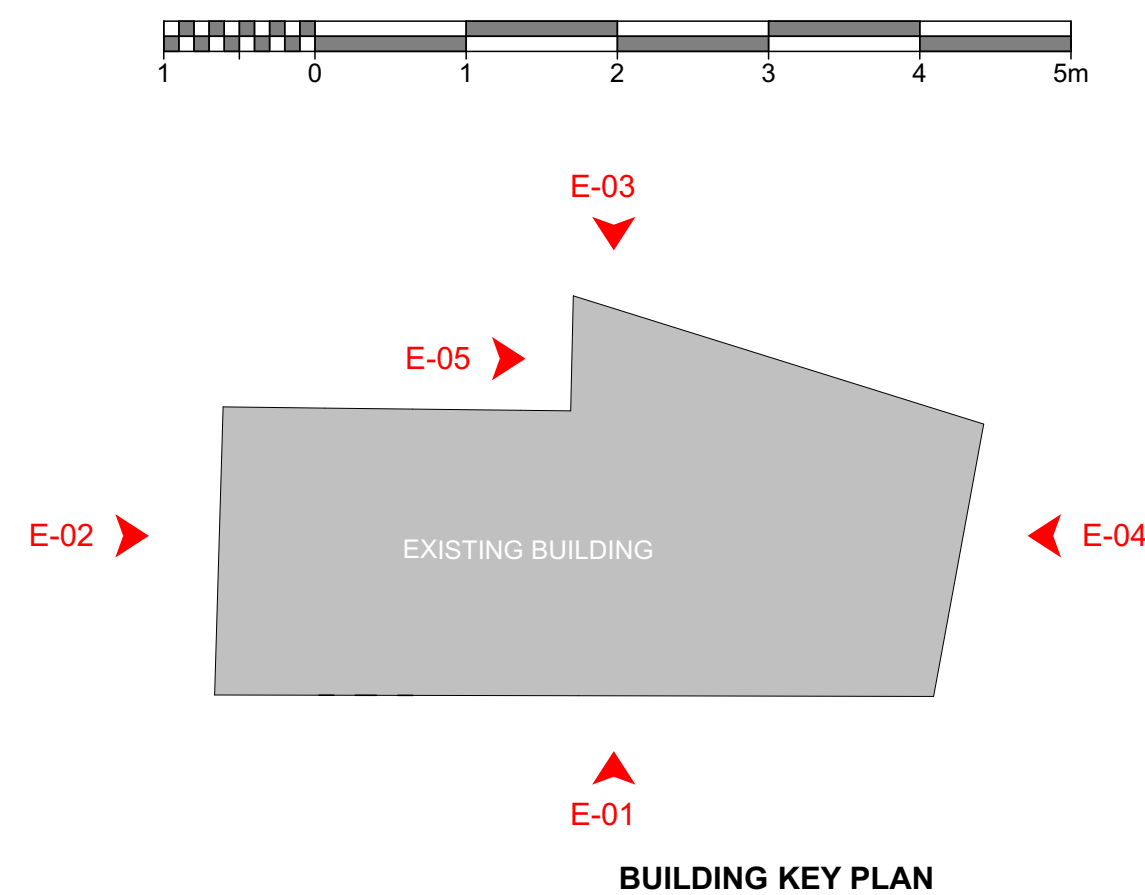

BUILDING KEY PLAN