



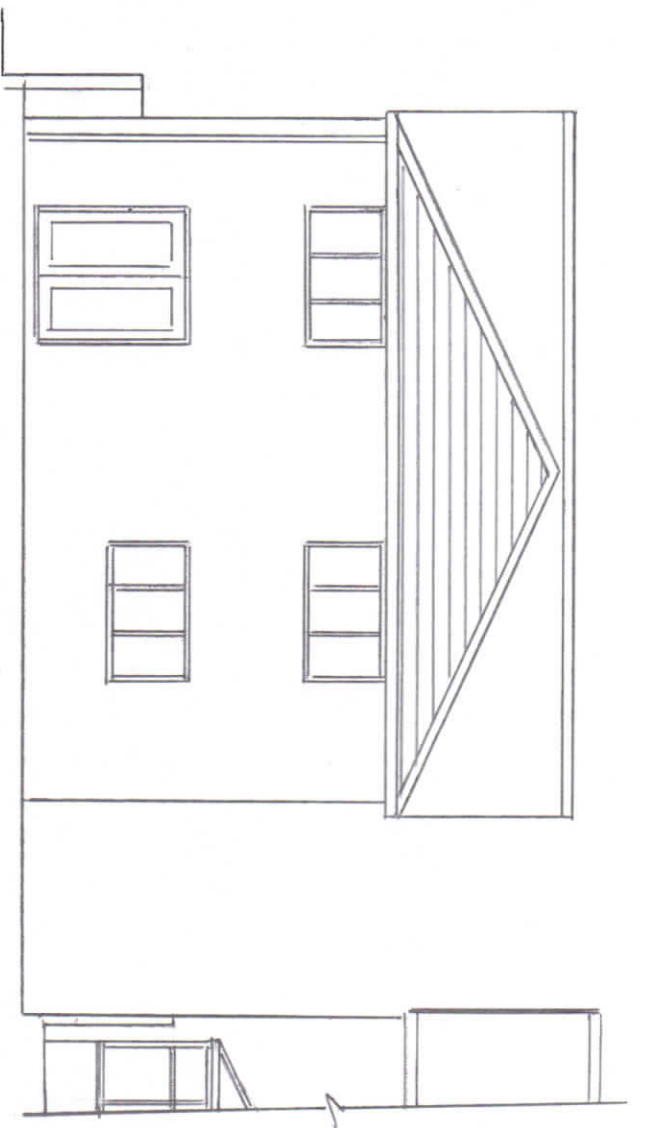


PROPOSED REAR ELEVATION

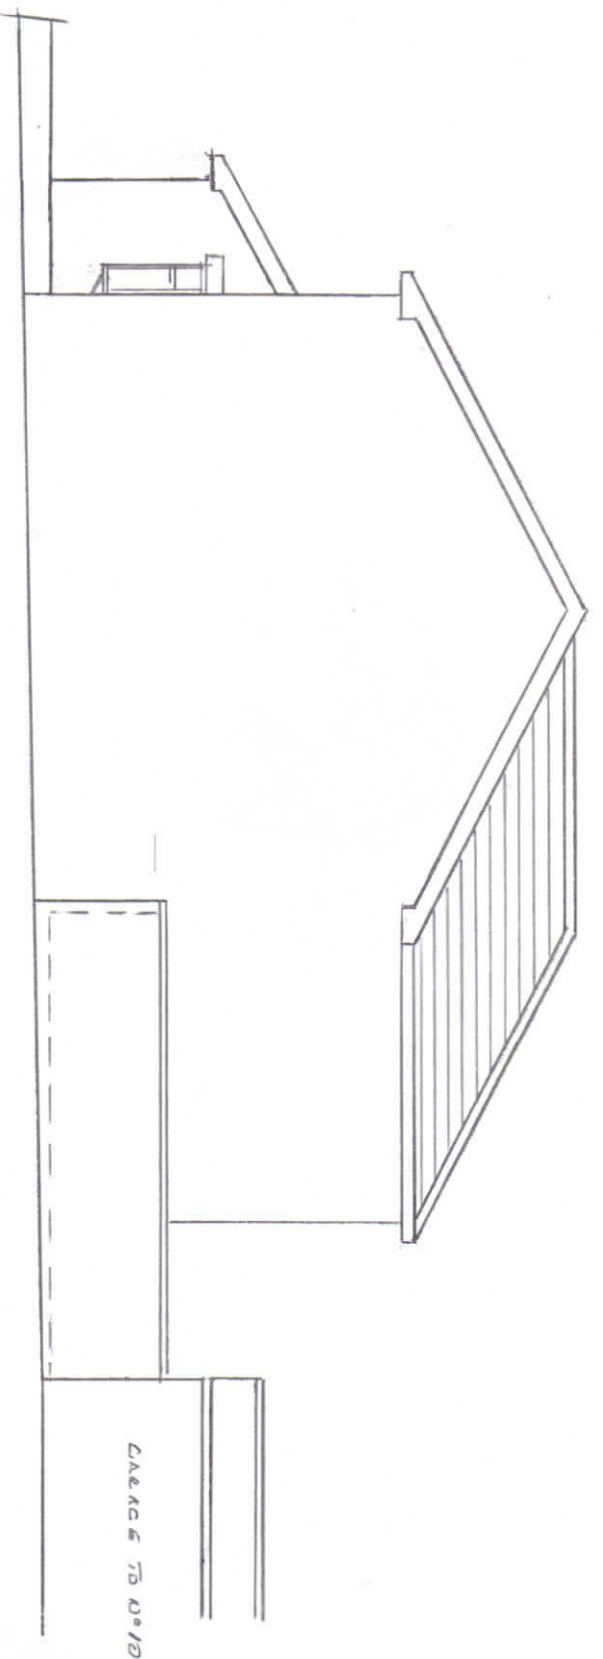


PROPOSED SIDE ELEVATION

NOTE OPPOSITE CLAZING
TO FIRST FLOOR SIDE WINDOWS

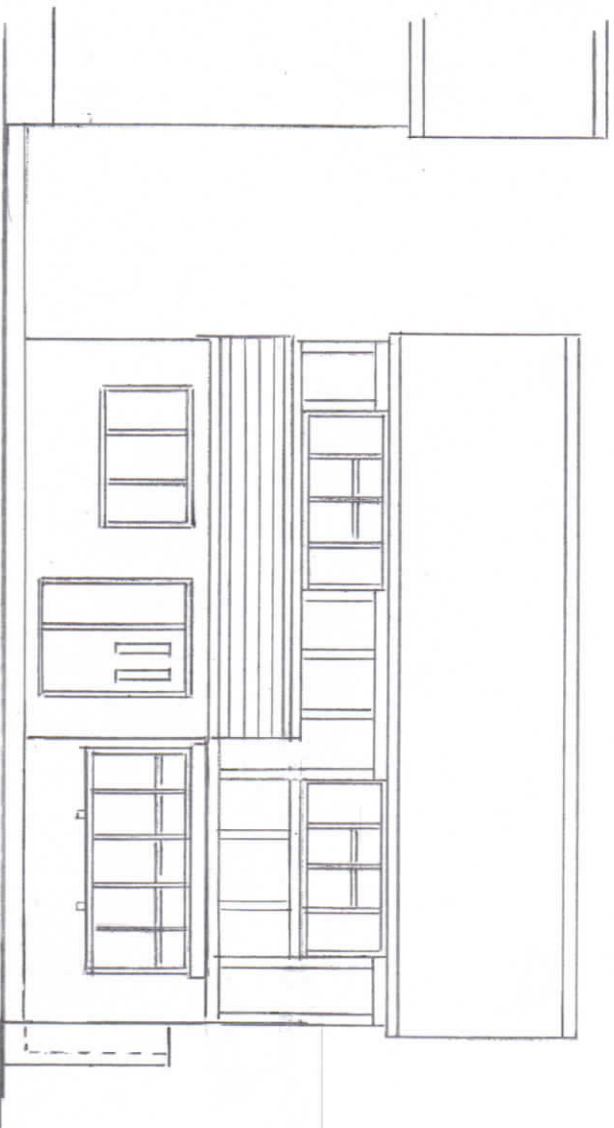

PROPOSED FRONT ELEVATION

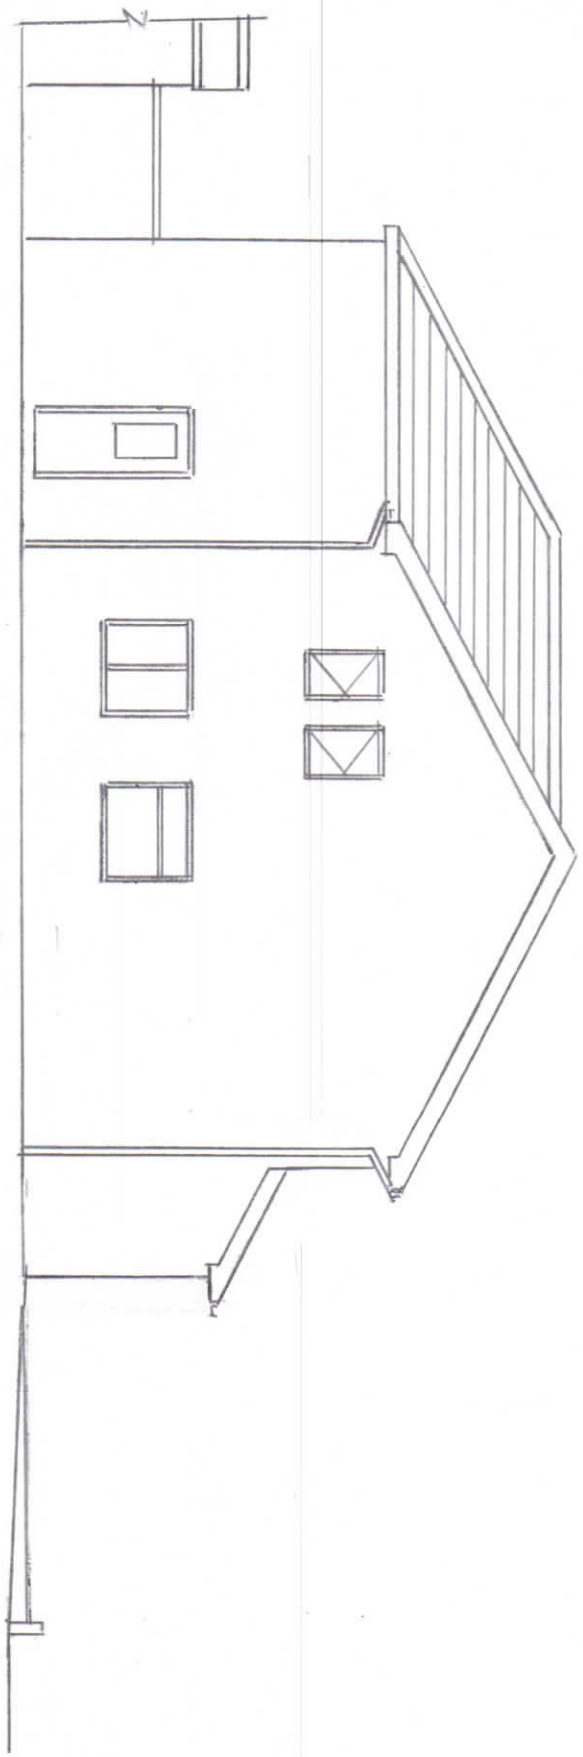

PROPOSED SIDE ELEVATION

Level

Thompson Designs

Tel 0161 705 1458 Mob 07884 318634



Sheet 3

Proposed Elevations

10 Belmont Way

Rochdale OL12 6HR

Scale 1:100 @ A3 Date March 2023

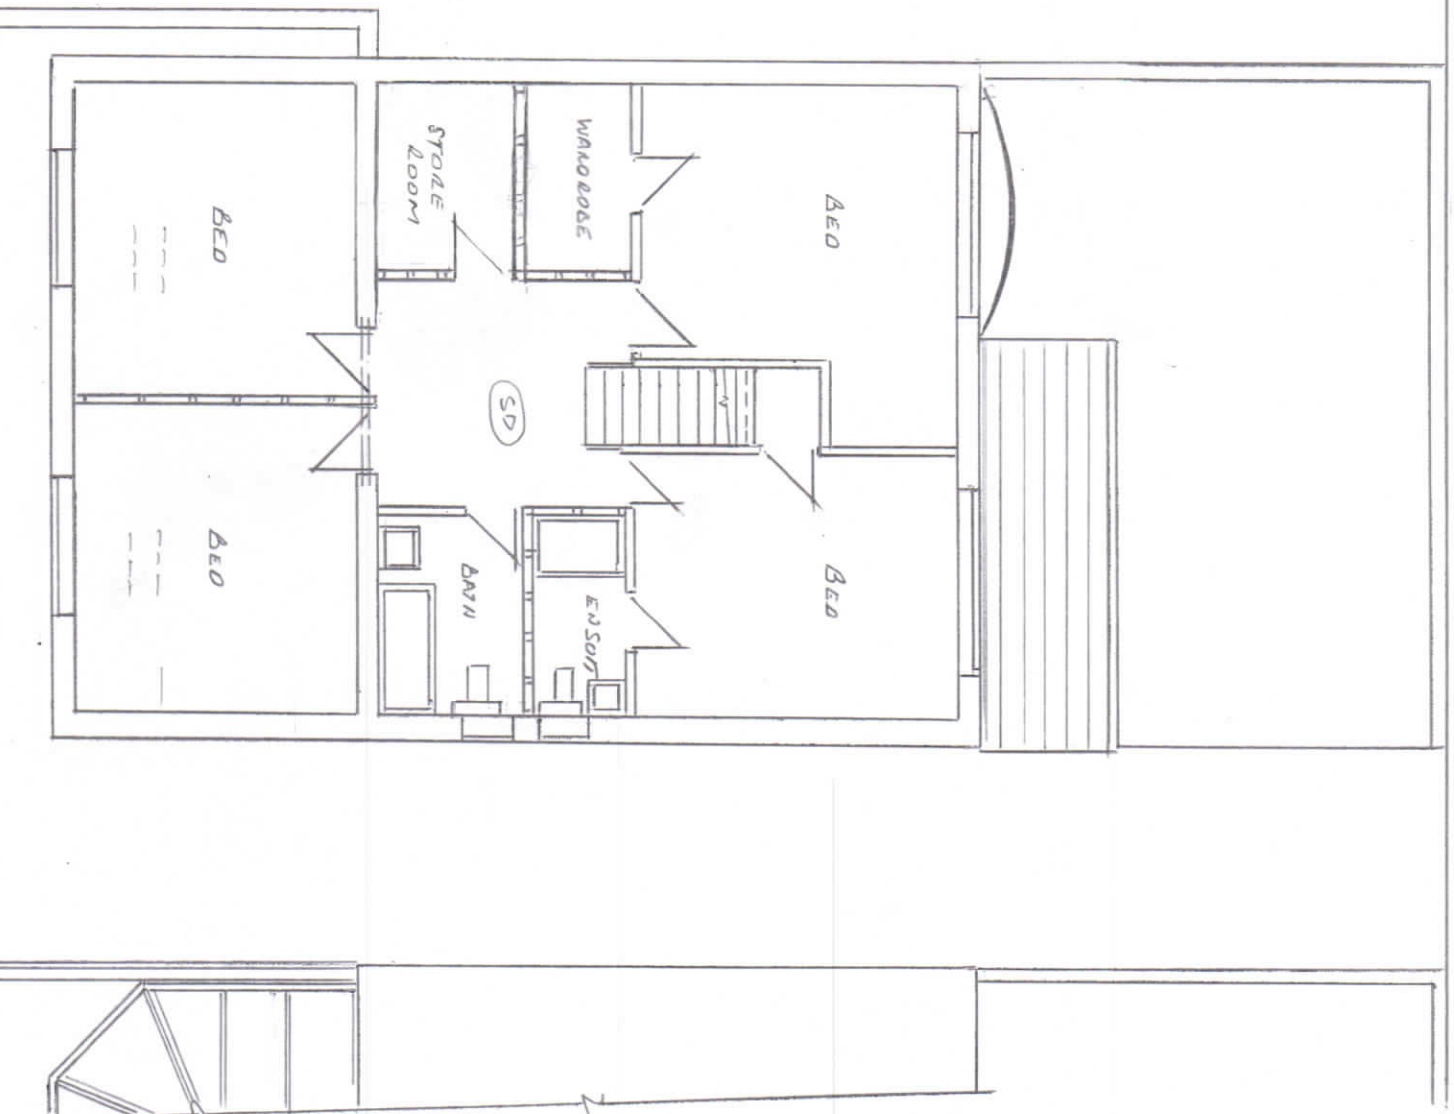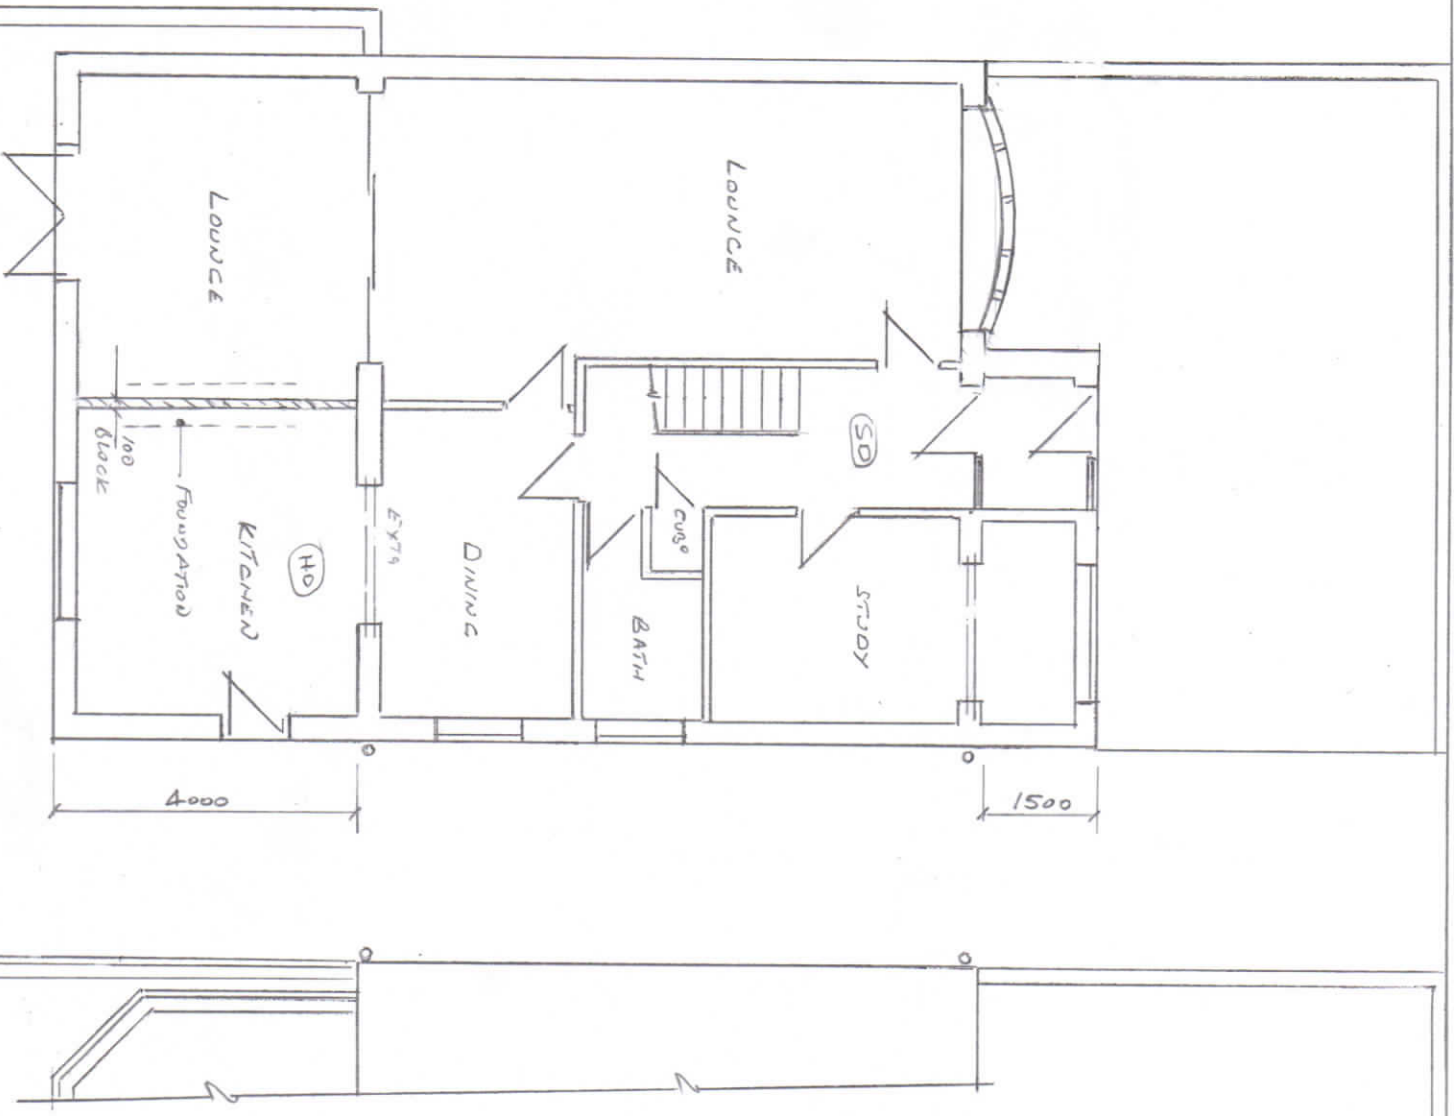

Thompson Designs
 Tel 0161 705 1458 Mob 07884 318634

Sheet 4
 Proposed Plans
 10 Belmont Way
 Rochdale OL12 6HR
 Scale 1:100 @ A3 Date March 2023