


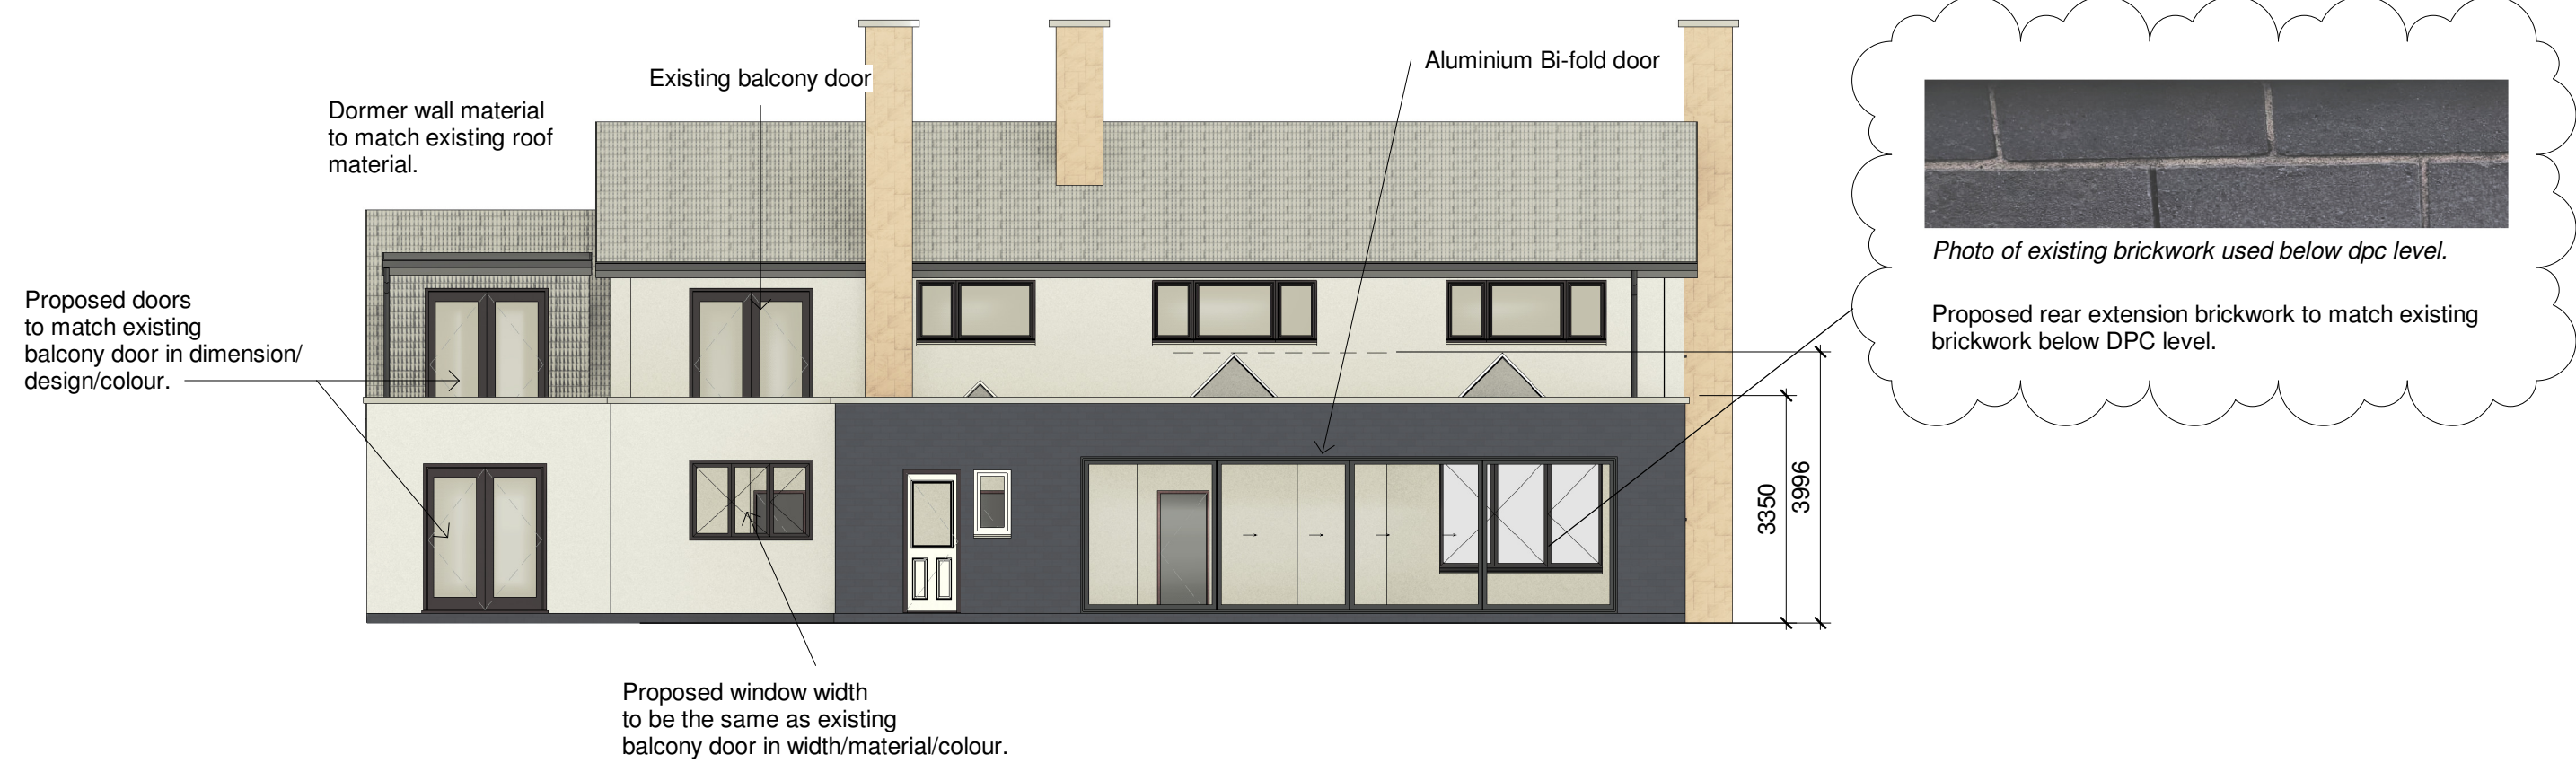

Proposed Rear
1 : 100




Proposed Front
1 : 100




Proposed Side
1 : 100




Proposed Side (2)
1 : 100

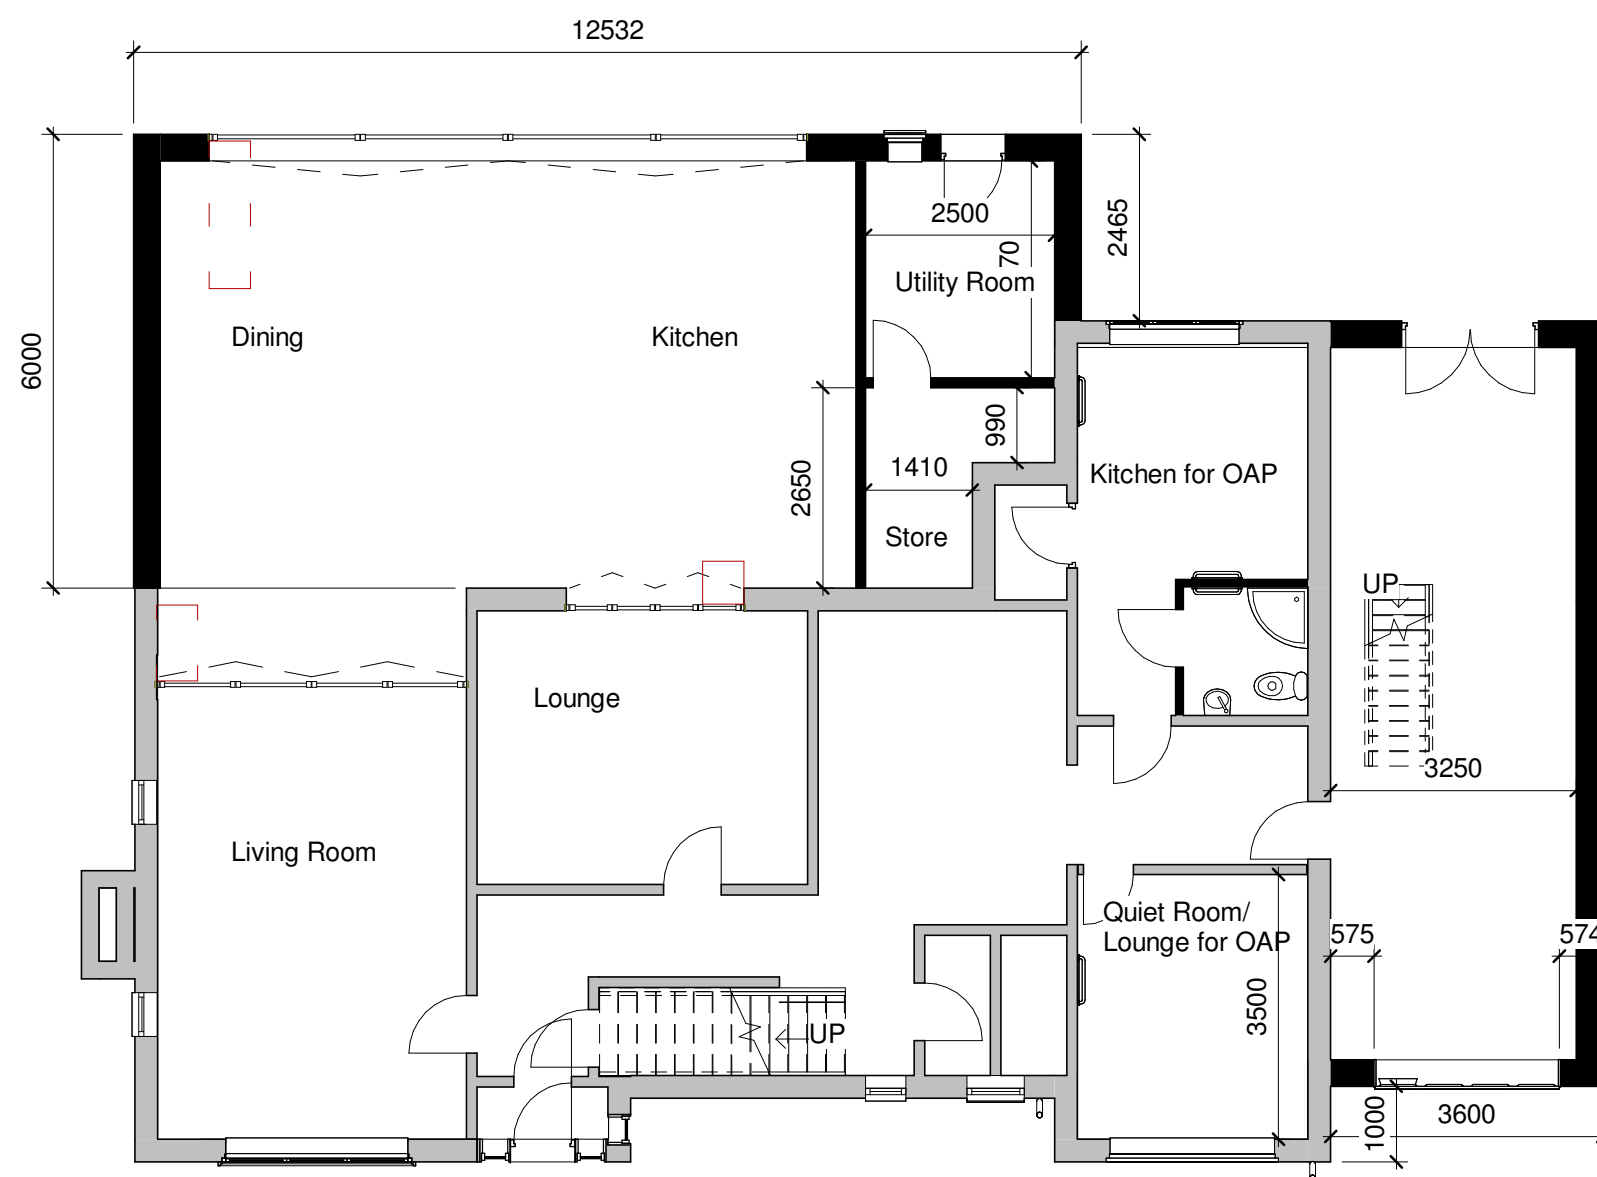

Proposed Ground Floor
1 : 100

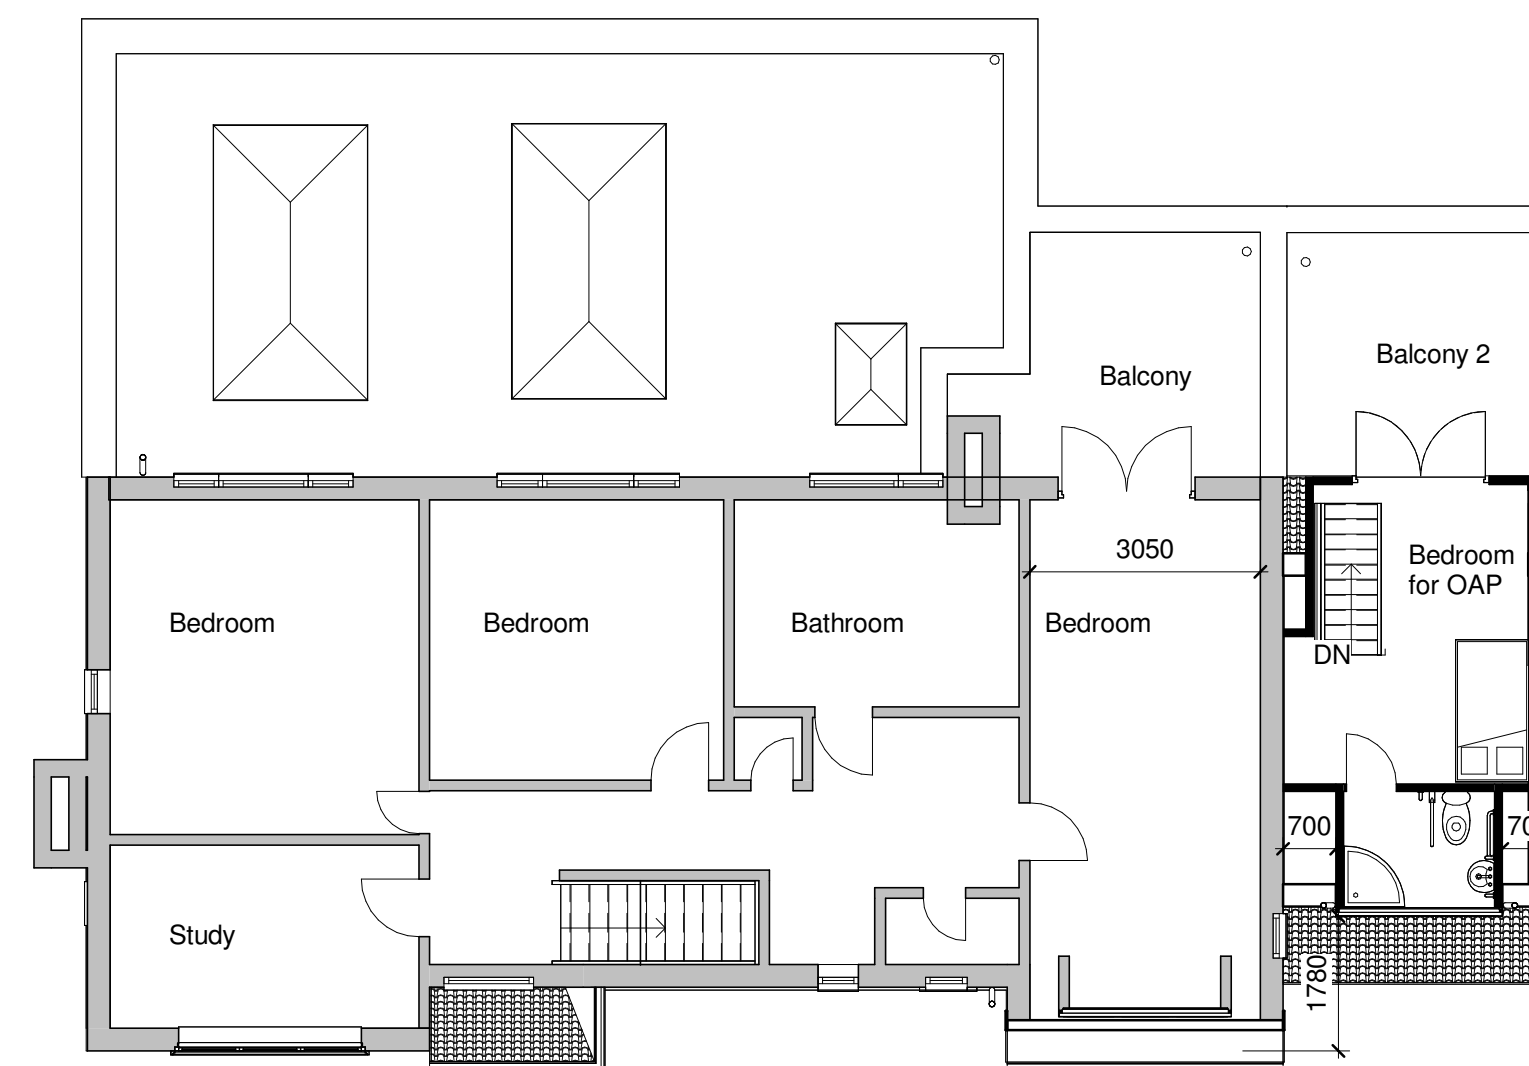

Proposed First Floor
1 : 100

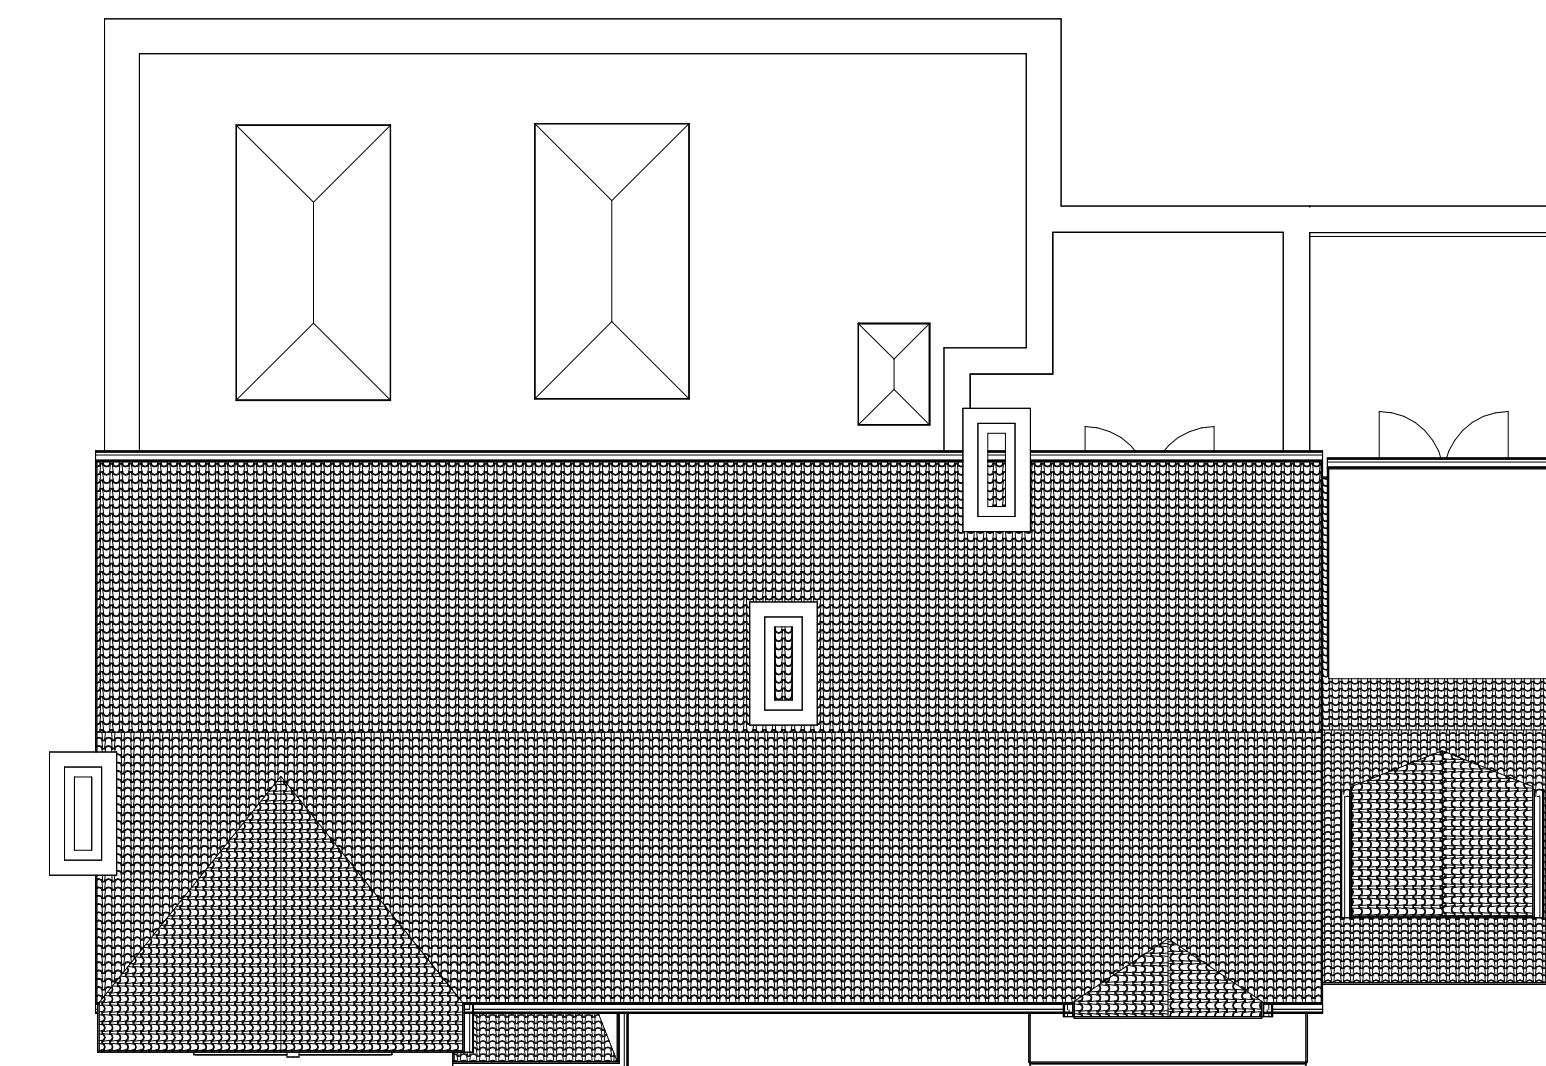

Proposed Roof Plan
1 : 100

Scale: @ A1.
Do NOT scale from this drawing.
If in doubt, ask.
Dimensions must be checked by
contractor before work is commenced.

This drawing remains the property of
Belal Rashid Technical Architecture
and should not be reproduced in full or
in part without prior consent from
Belal Rashid Technical Architecture.

Client:
IMRAN MANZOOR

Project:
Extension
Project Address:
331 Shawclough Road
Rochdale
OL12 7HL

Drawing Name: Proposed
Drawing Number: A102
Drawing Date: 15/03/24
Author: N.Shah. B.Rashid

Belal Rashid Technical Architecture
11 Queen St
Oldham
Greater Manchester
OL1 1RD

Email: belal.rashid@brta.co.uk
Mobile: 0161 241 9650

