




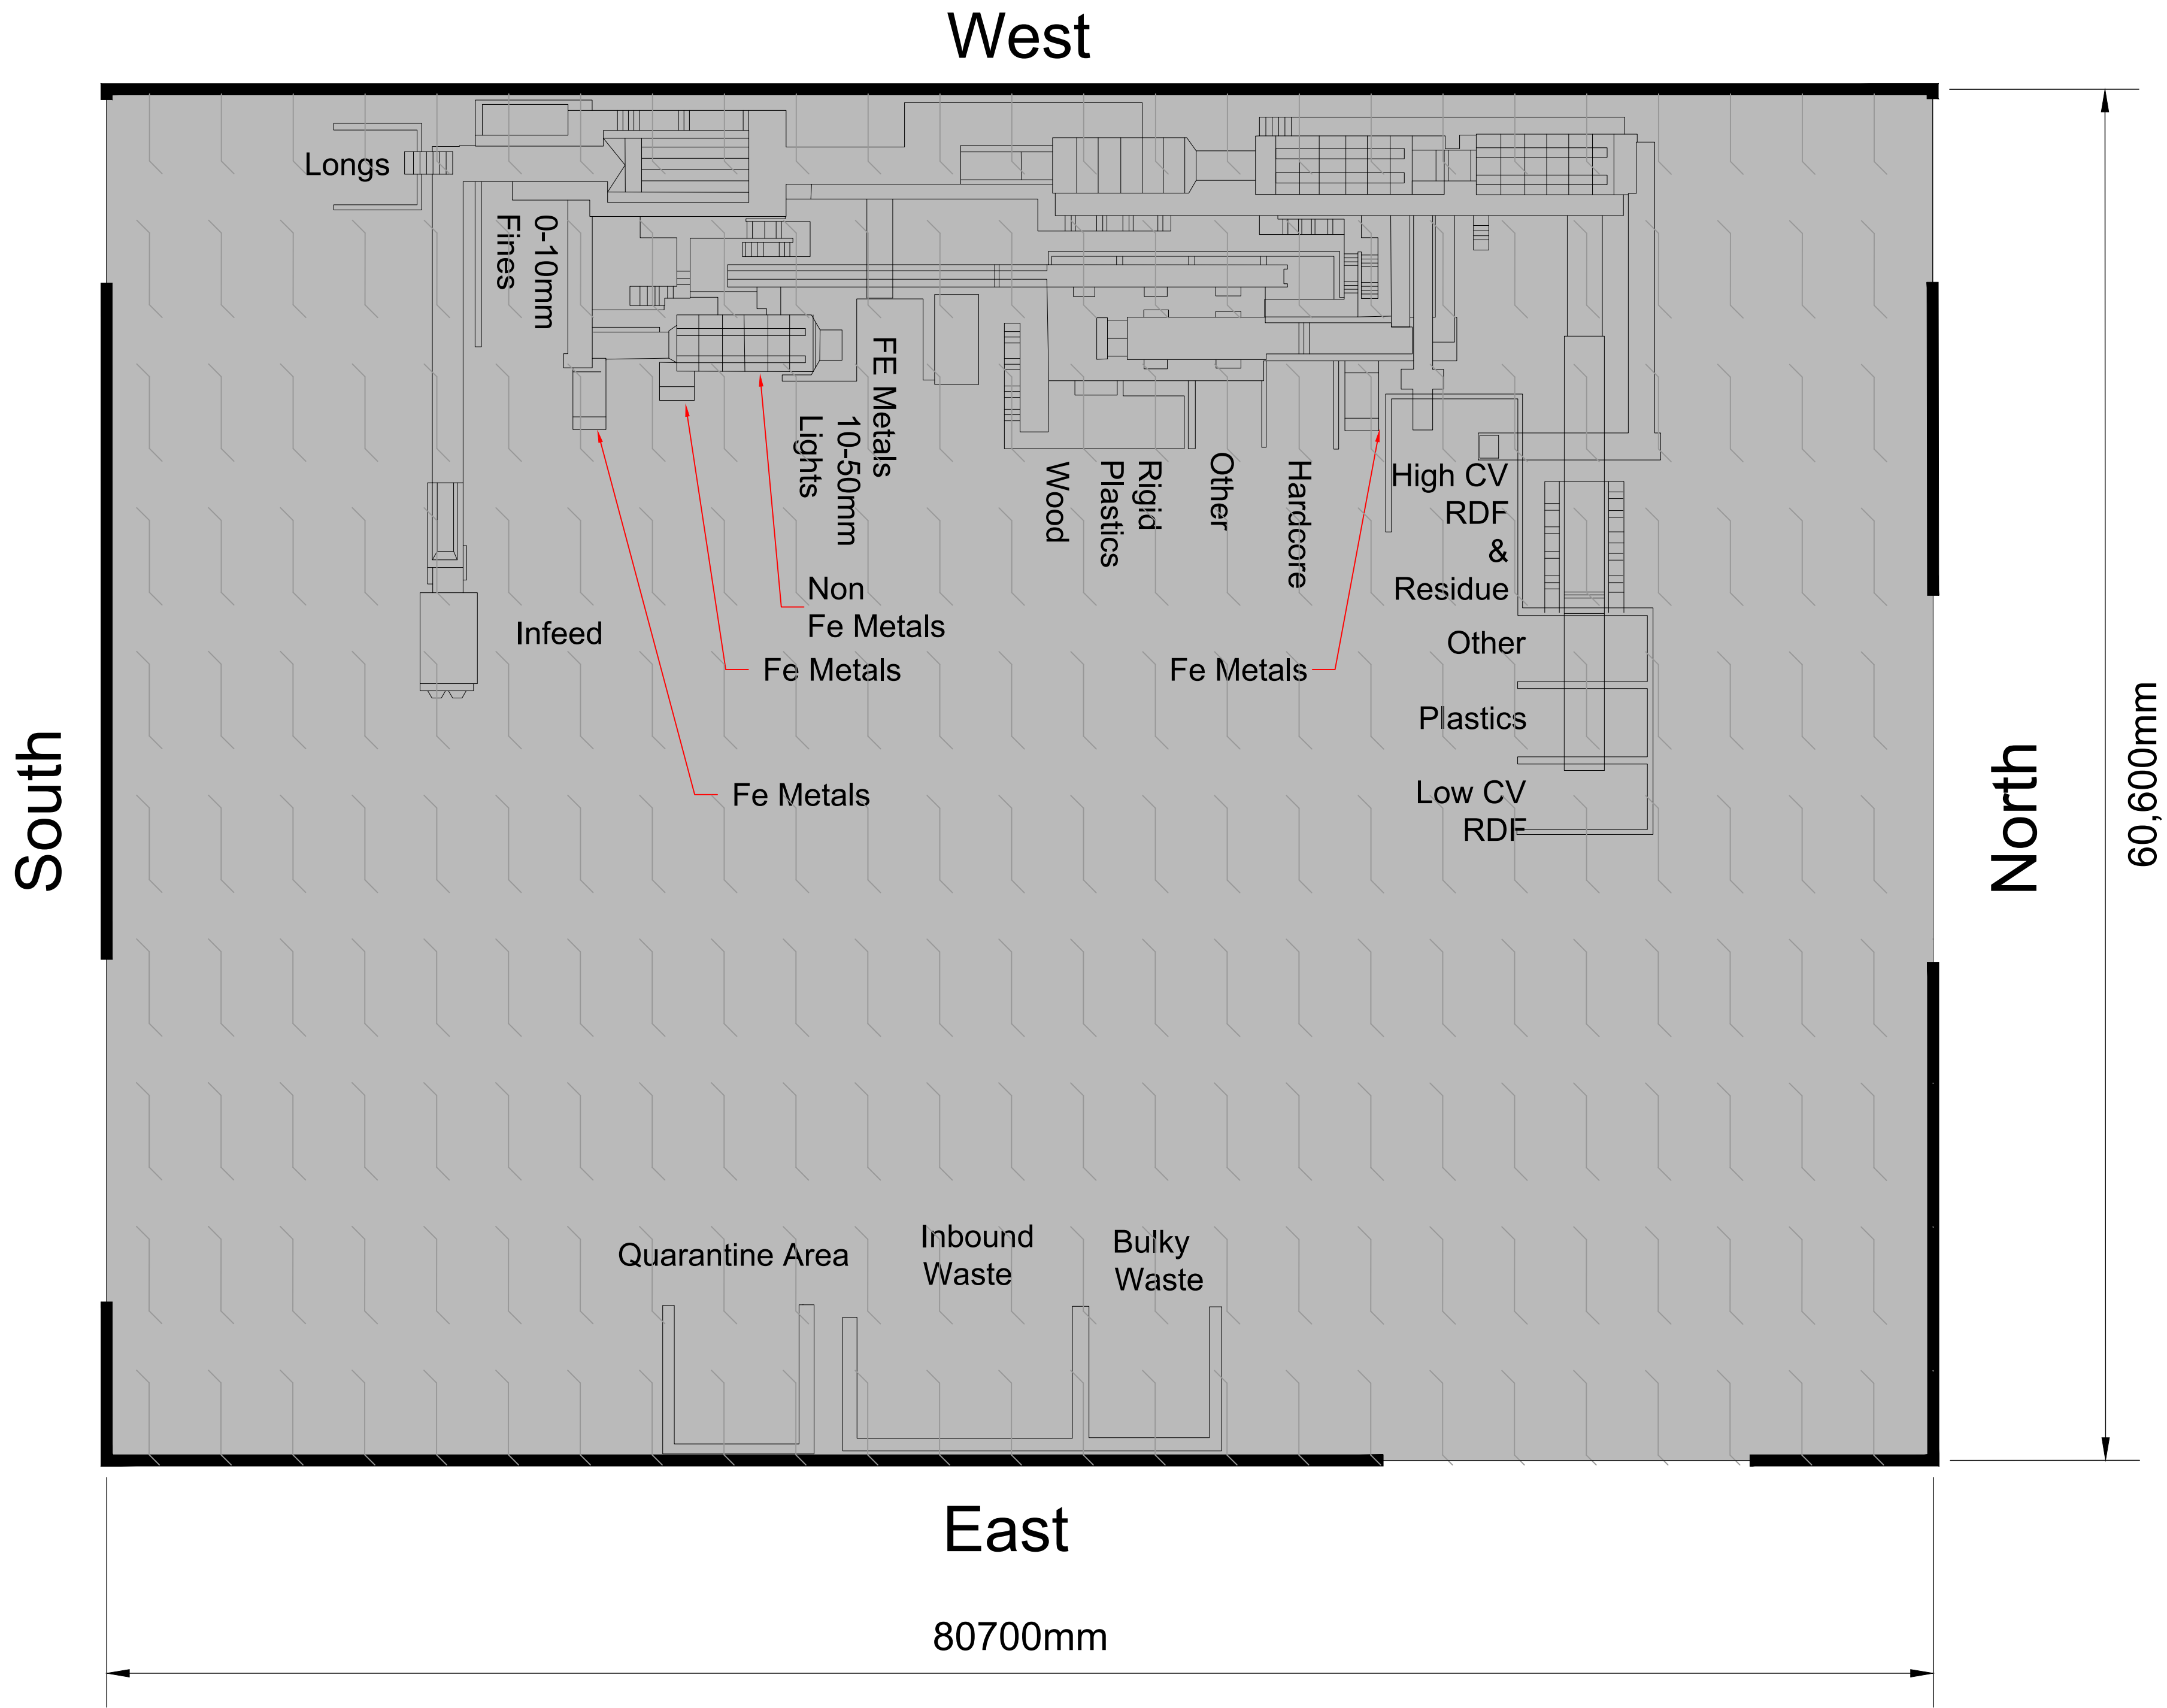

- Notes
1. Survey information provided by Valencia Waste Management Ltd.
 2. All levels in metres Above Ordnance Datum Newlyn.
 3. Do not scale from this drawing.
 4. Any anomalies on this drawing should be brought to the attention of Egniol Consulting Ltd.
 5. MRF Building Paint Code 'B512B29'.
 6. MRF machinery location to be confirmed on site.

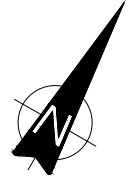

Rev	Modification	By	Chk	App	Date
-----	--------------	----	-----	-----	------

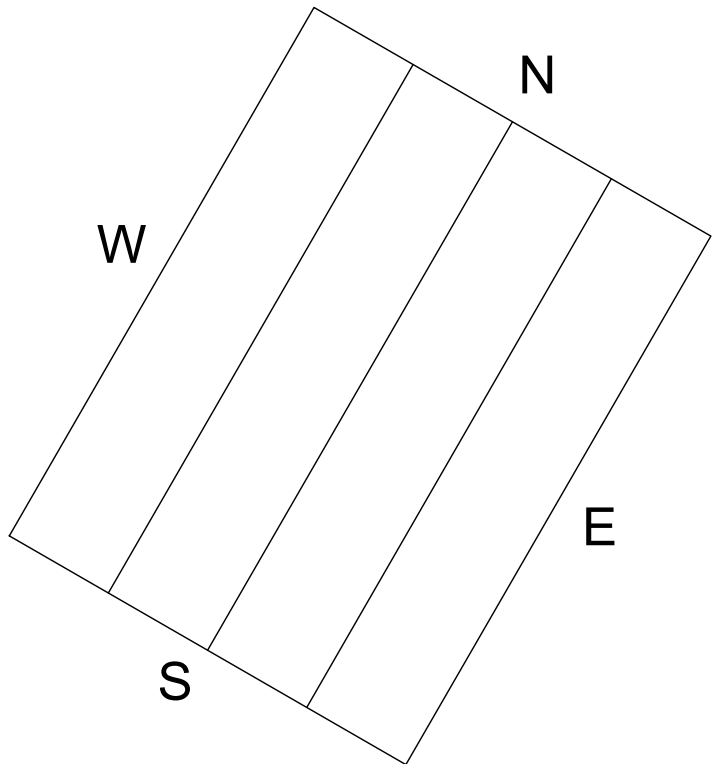

Egniol Consulting Limited
Unit 7, Llys Onnen, Ffordd y Llyn
Parc Menai, Bangor,
LL57 4DF
Telephone: 01248 355996
Email: info@egniol.com

Valencia Waste
Management Ltd

Pilsworth Landfill Site

MRF Building
Floor Plan

Drawn by	Checked by	Approved by
LE	GOJR	PD
Date	Date	Date
31.10.2024	31.10.2024	31.10.2024
Status	Scale @ A1	
Draft	1:200	
Drawing Number		Revision
ECL.9595.D01.009		-