



Proposed ground floor

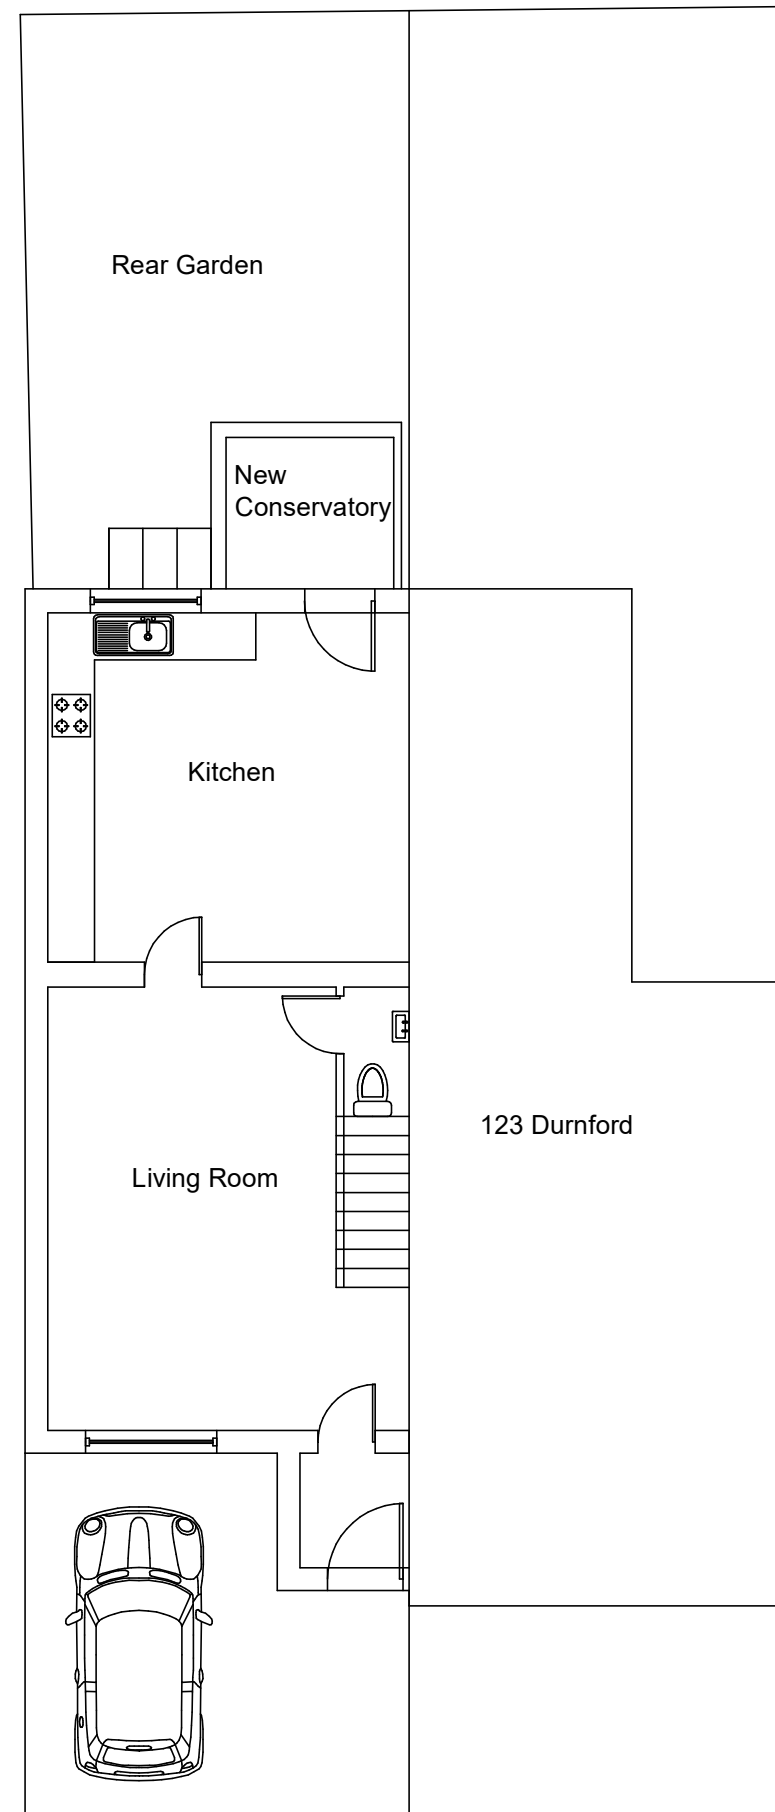

Proposed first floor/conservatory roof plan

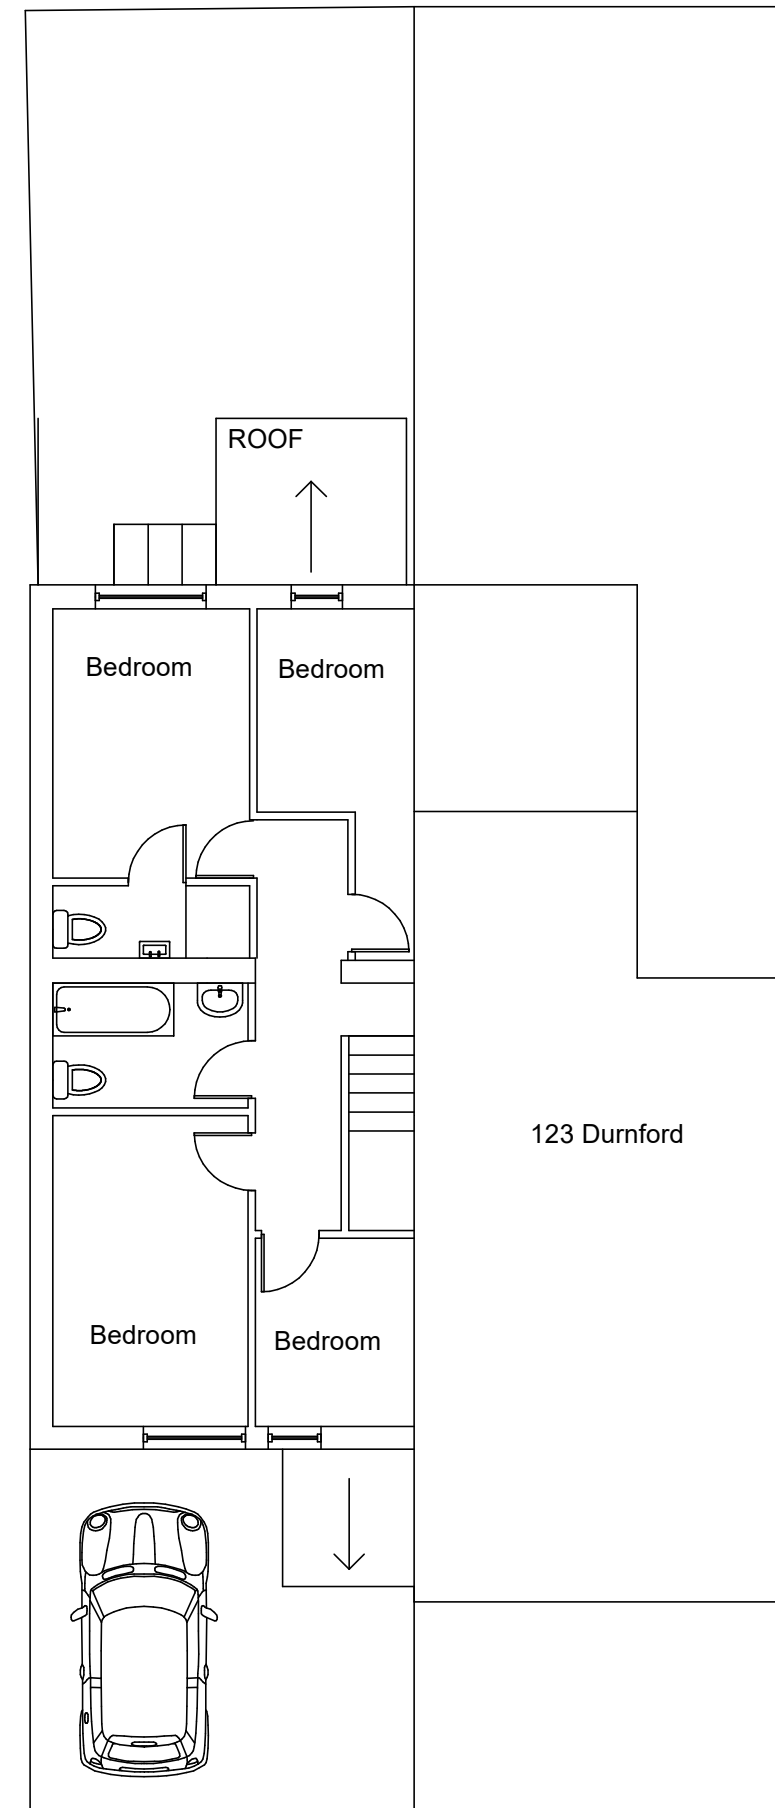

This drawing has been prepared for the purposes of obtaining consent for the alterations shown. DO NOT SCALE. This is not a setting out drawing-all contractors must check and confirm dimensions on site, and notify designer as required regarding inaccurate dimensions. Levels to be determined by main contractor-should this be incompatible with the design of work main contractor should inform designer.

The copyright for drawings prepared for this work remains with LoganBuilding and drawing should not be copied or reproduced without written consent of the company.

123a Durnford Street Middleton M24 5TS

Conservatory at rear of house in
Conservation Area
Drawing 4- Proposed plan and
Roof plan of Conservatory

Drawing Number 2223-04

Loganbuilding@outlook.com

07904 649901

Scale 1:100 @A3