

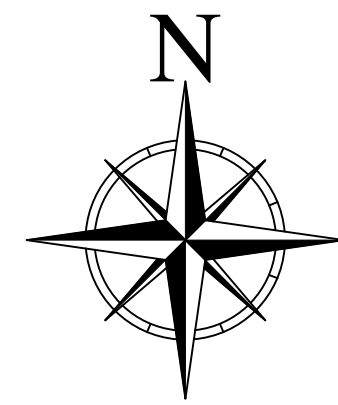


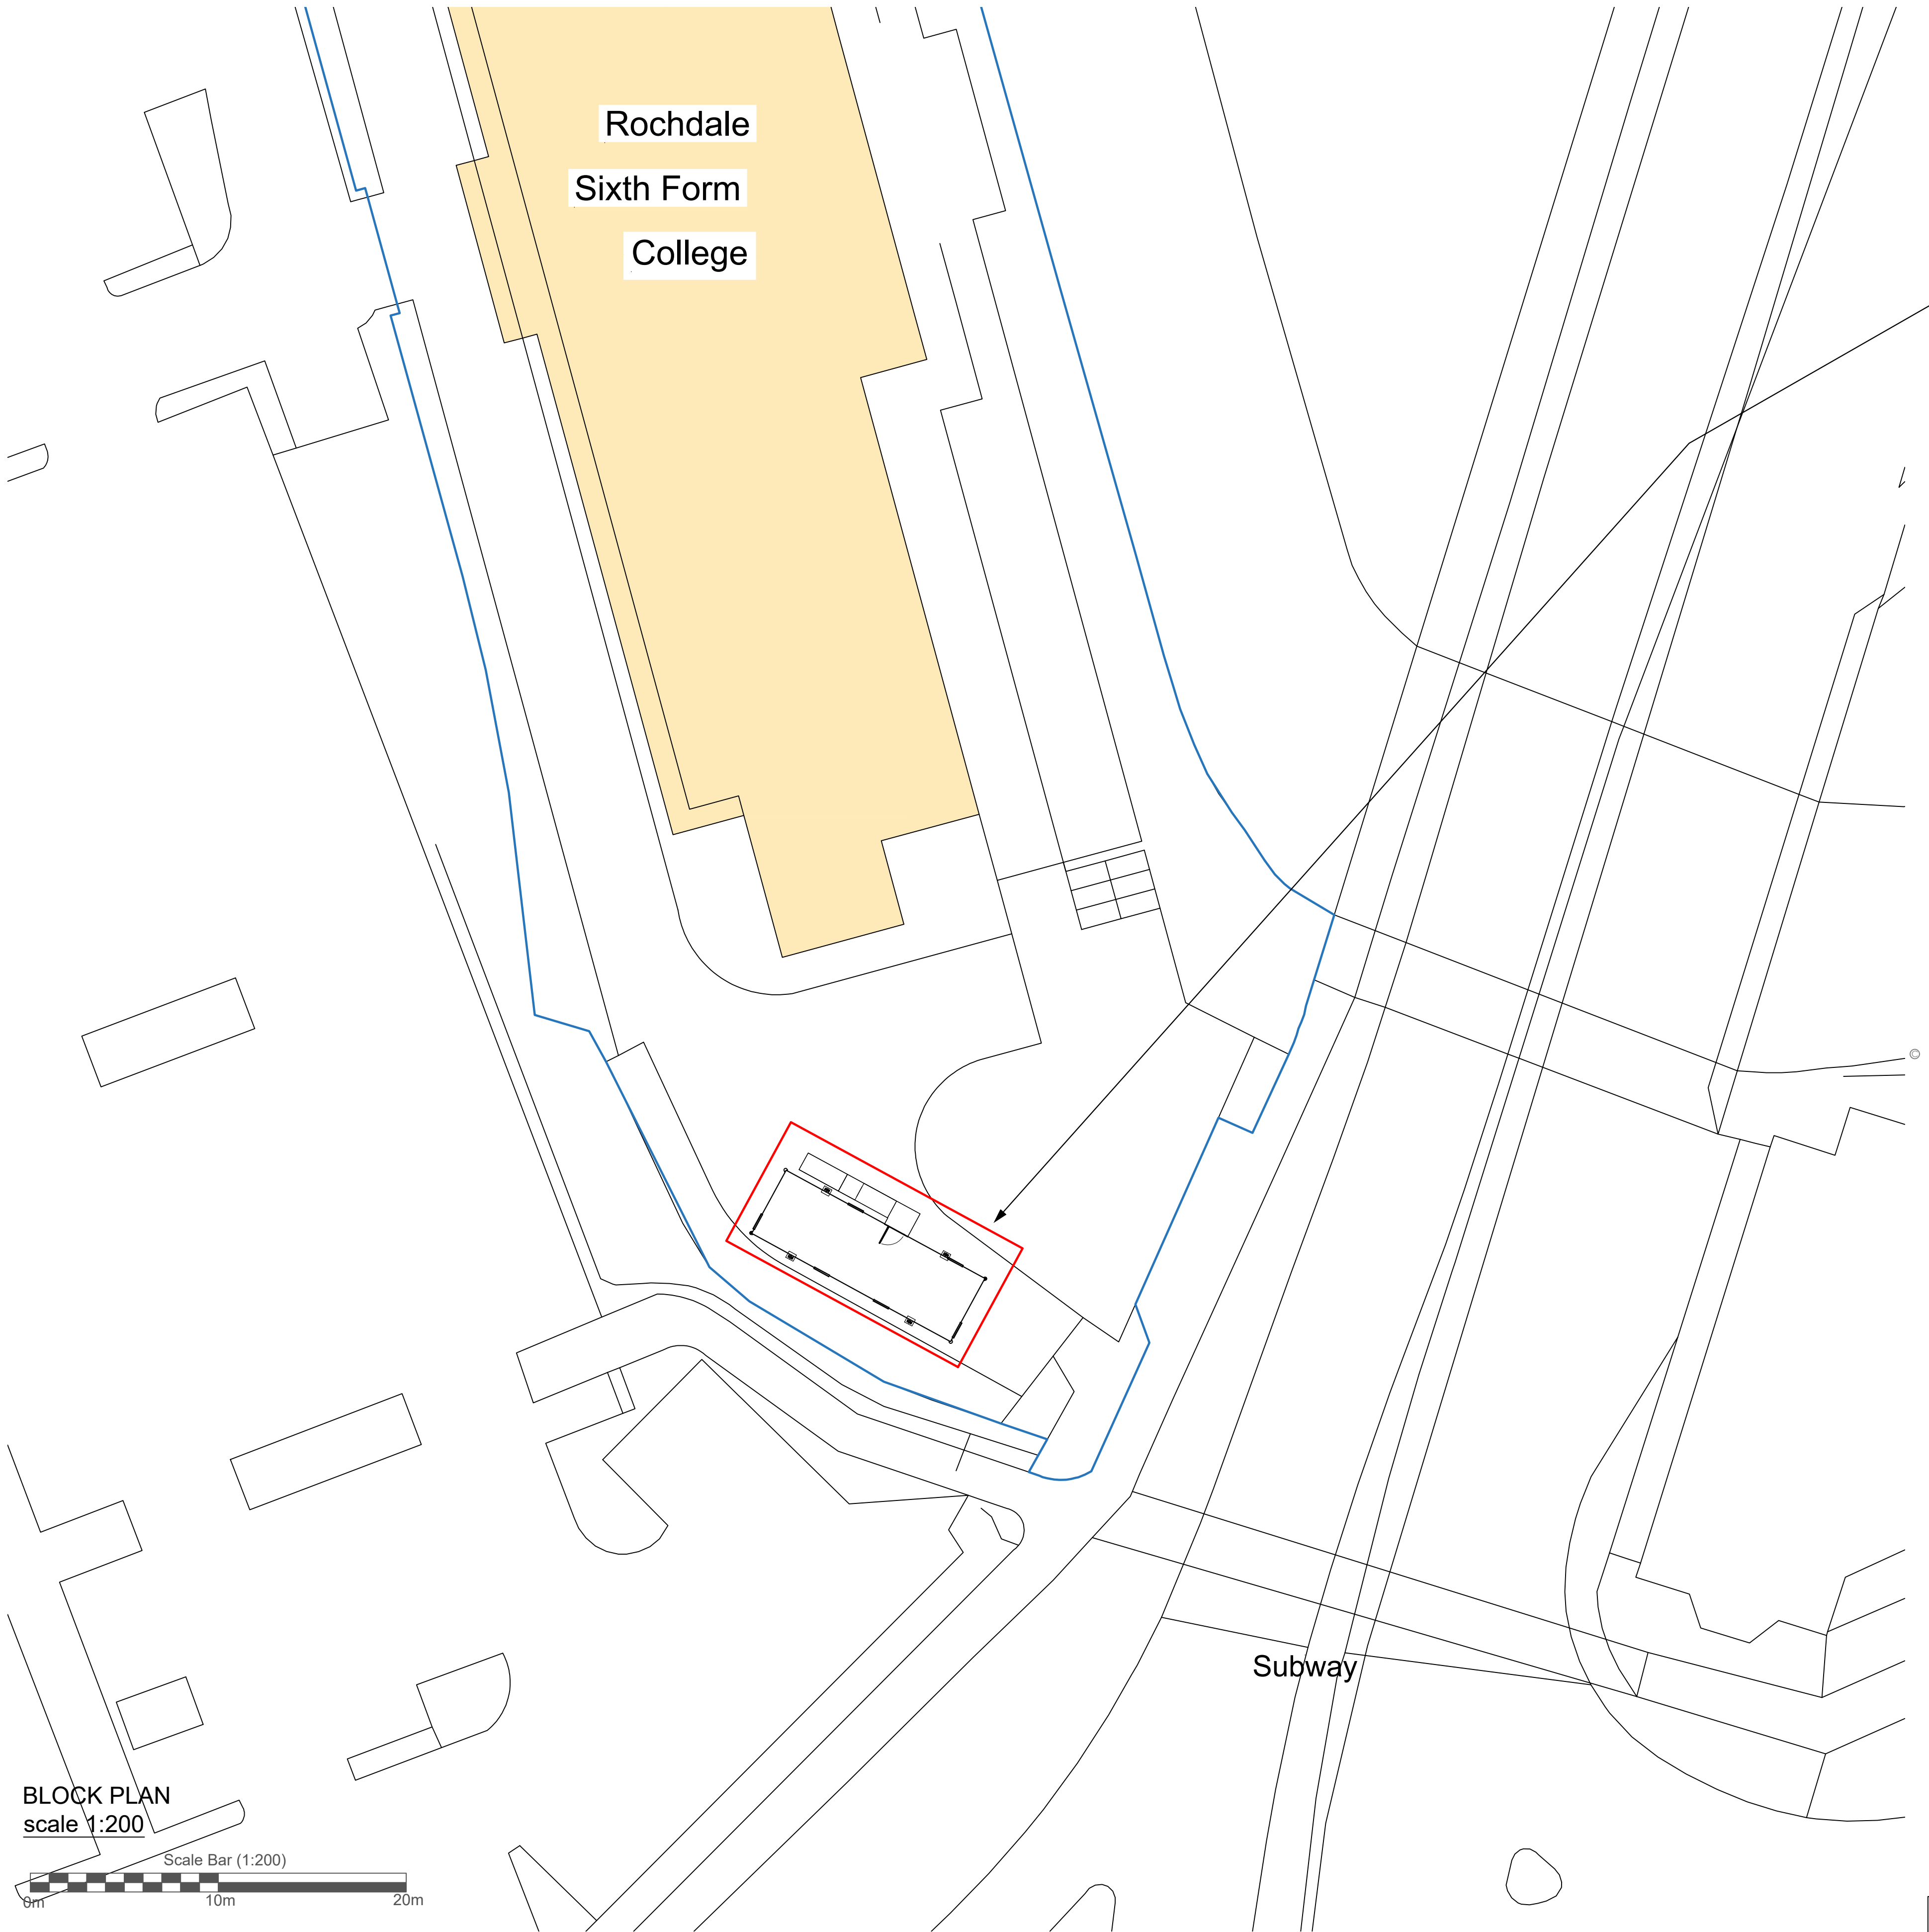

Proposed location of 2
storey Portakabin
Building.

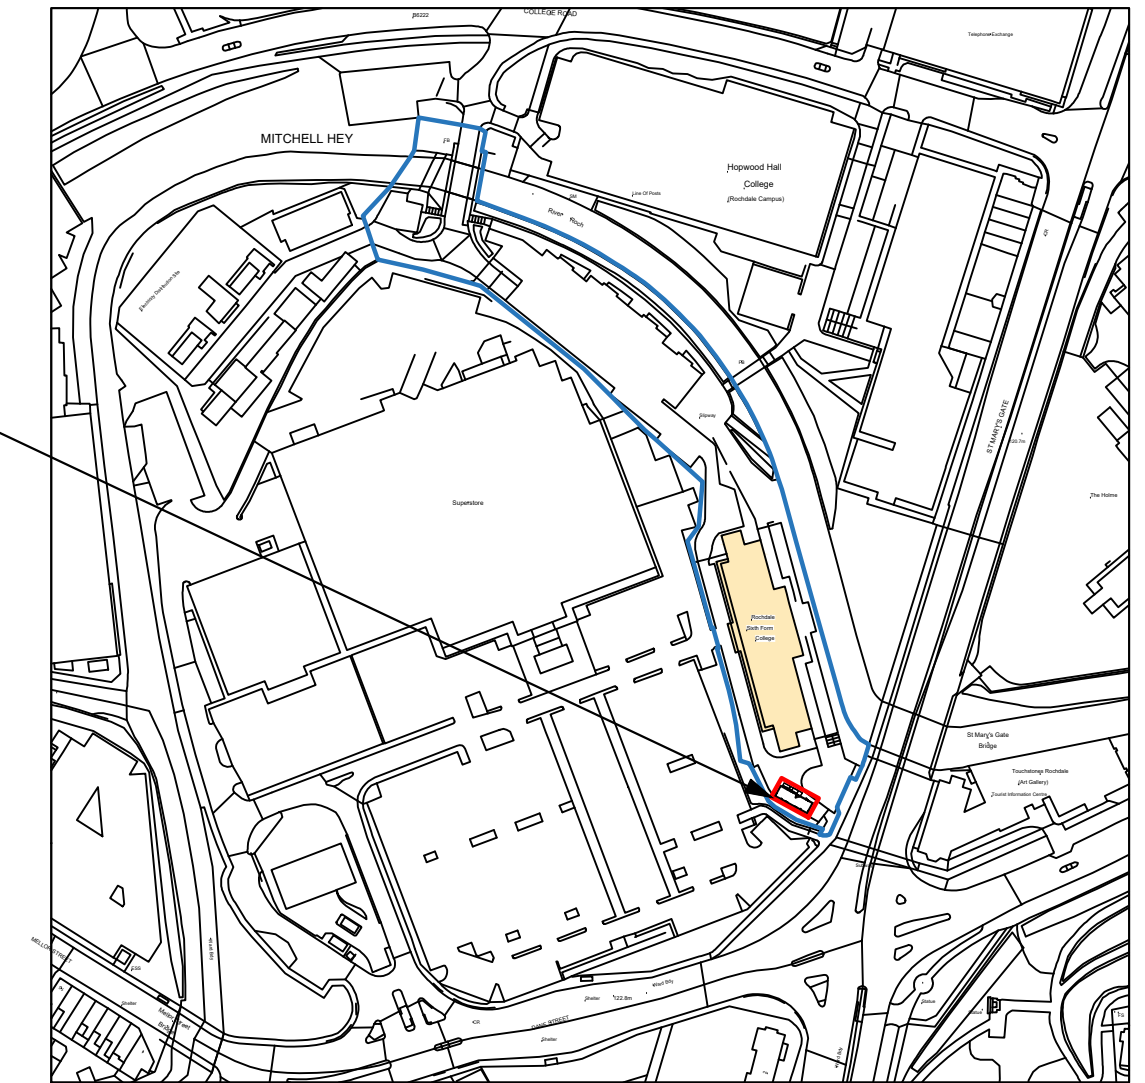

LOCATION PLAN
scale 1:2500

Scale Bar 1:2500



© Crown Copyright 2006

Reproduction in whole or in part is prohibited
without the prior permission of Ordnance Survey.

Portakabin

Title
Proposed Block Plan

**Rochdale Sixth Form
College**

at College Road,
Rochdale,
OL12 6HY

Date: 16th August 2022

Scale : 1:200 & 1:2500 @ A1

Drawing Number
TM220199513

NOTES:

- Site plan is based on existing Ordnance Survey information
- Responsibility is not accepted for errors made by others in scaling from this drawing. Contractors must check all dimensions on site. Discrepancies must be reported to the drawing owner before proceeding.

KEY:

- Application Boundary
- Area owned by client but not in application

Rev.	Date	Notes	

Portakabin Limited 2000
This drawing is the property of Portakabin Limited,
it must not be copied or reproduced or divulged
to anyone without written permission.