





DO NOT SCALE EXCEPT FOR PLANNING APPLICATION PURPOSES. USE FIGURED DIMENSIONS.
ANY DISCREPANCIES ARE TO BE REPORTED TO THIS OFFICE PRIOR TO THE CONTINUANCE
OF WORKS.
THIS DRAWING IS THE COPYRIGHT OF MALCOLM B J PERCY, BUILDING DESIGN & PLANNING CONSULTANCY, &
MUST NOT BE REPRODUCED IN ANY FORMAT WITHOUT THE PRIOR WRITTEN AGREEMENT OF THIS OFFICE.

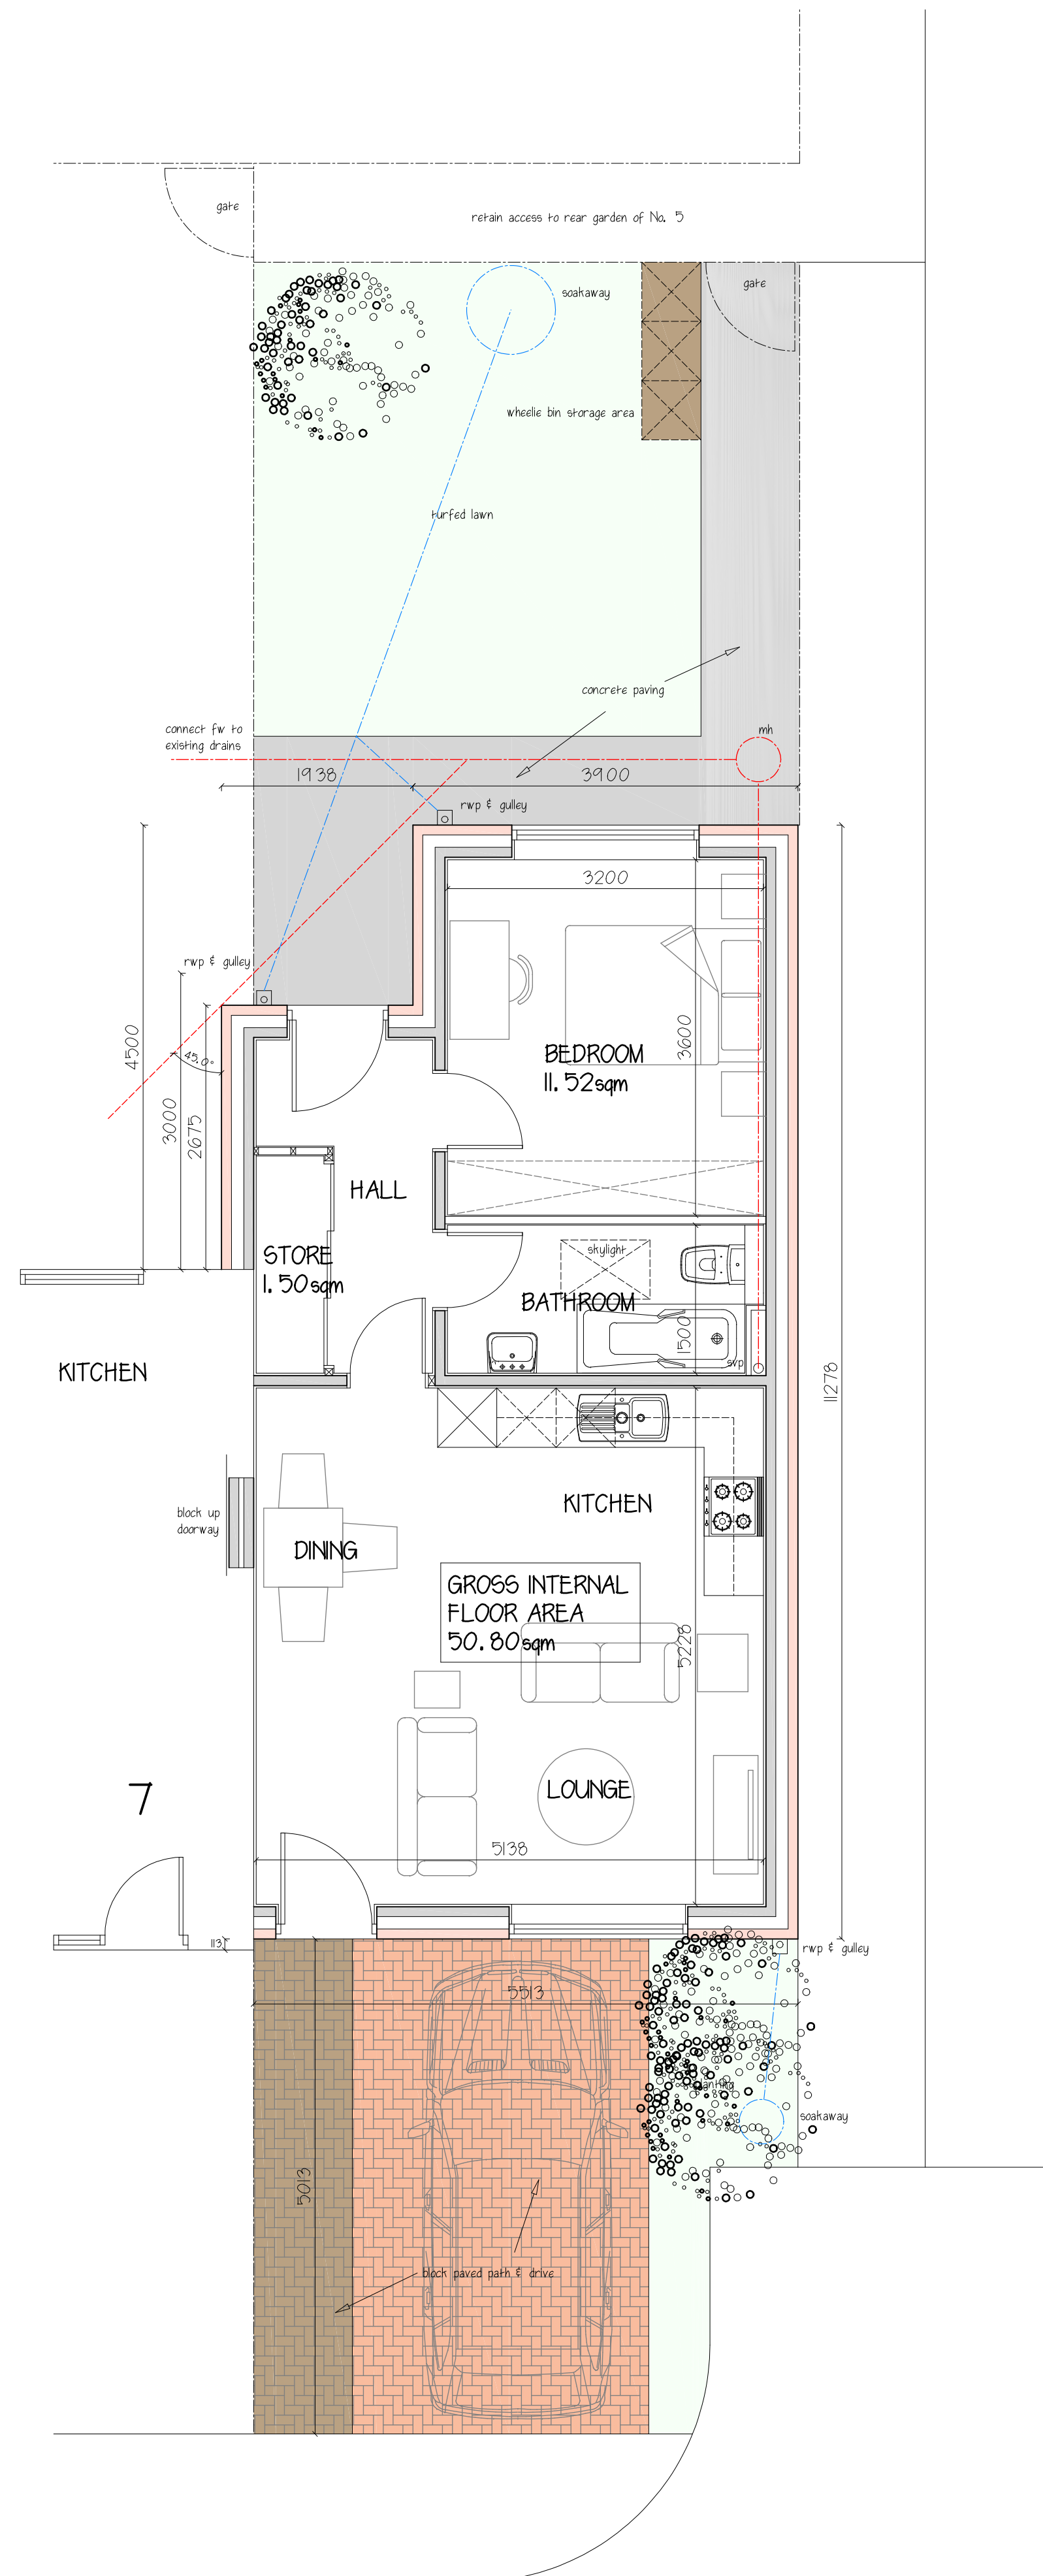


GROUND FLOOR PROPOSED

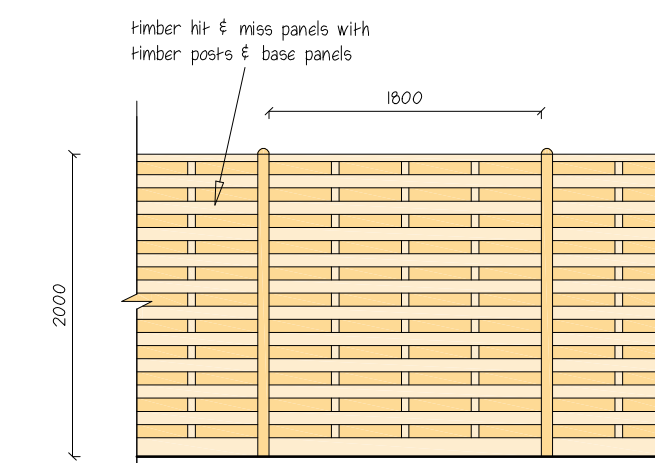

PROPOSED FENCE - 1:50

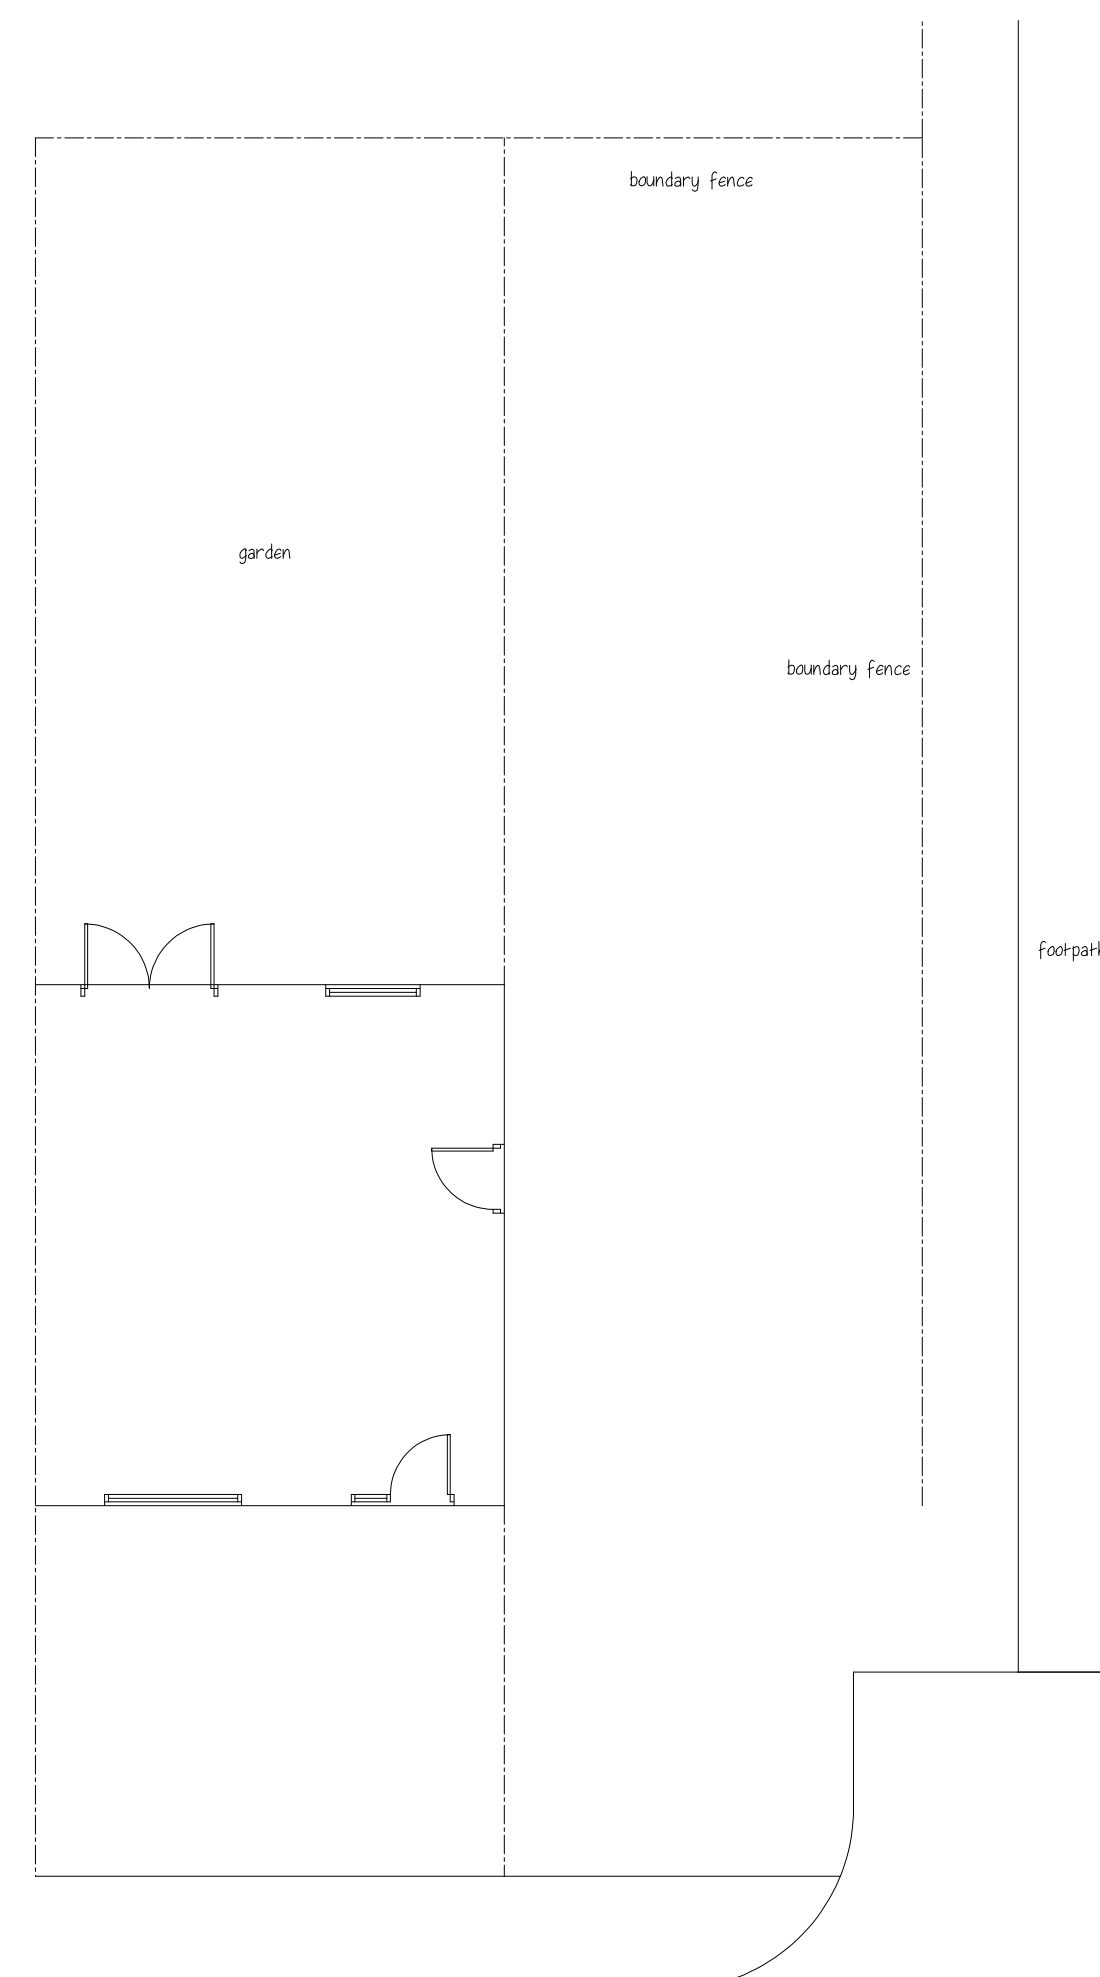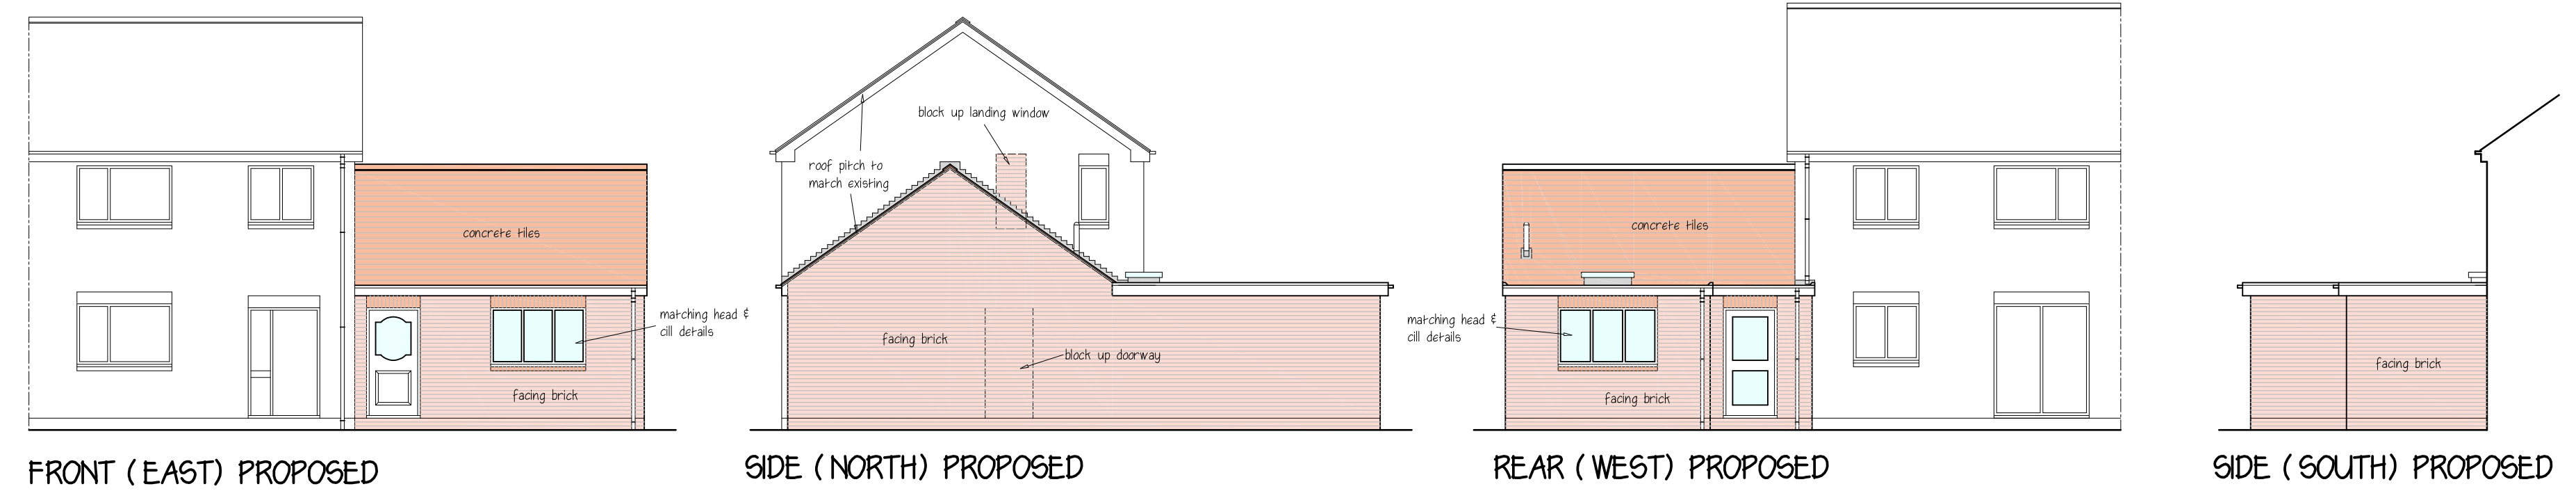


GROUND FLOOR PLAN EXISTING

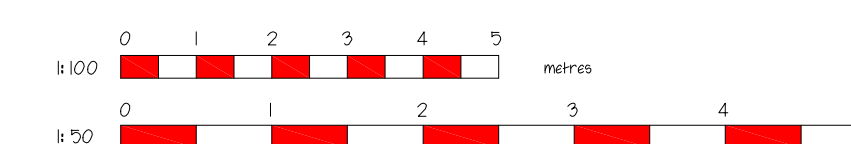

A - November 2023 - Fence detail added.

Malcolm B. J. Percy, 5, Newark Place, Henhull, Nantwich, Cheshire, CW5 6XY.
E-mail : malcolmpercy@hotmail.com
Mobile : 07802 663325

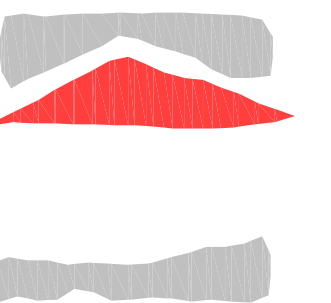

PROJECT	ERECTION OF SINGLE STOREY DWELLING HOUSE, 7 RALEIGH GARDENS, LITTLEBOROUGH, OLI5 9PX.
----------------	---

CLIENT HOWE RIGOUT & CONSTRUCTION.

TITLE	EXISTING & PROPOSED FLOOR PLANS & ELEVATIONS.
--------------	---

DATE
September 2023

SCALE
1:100 & 1:50
@ A1

DRAWN BY
mb jp

DRAWING NO.
2315.01

REVISION

A